
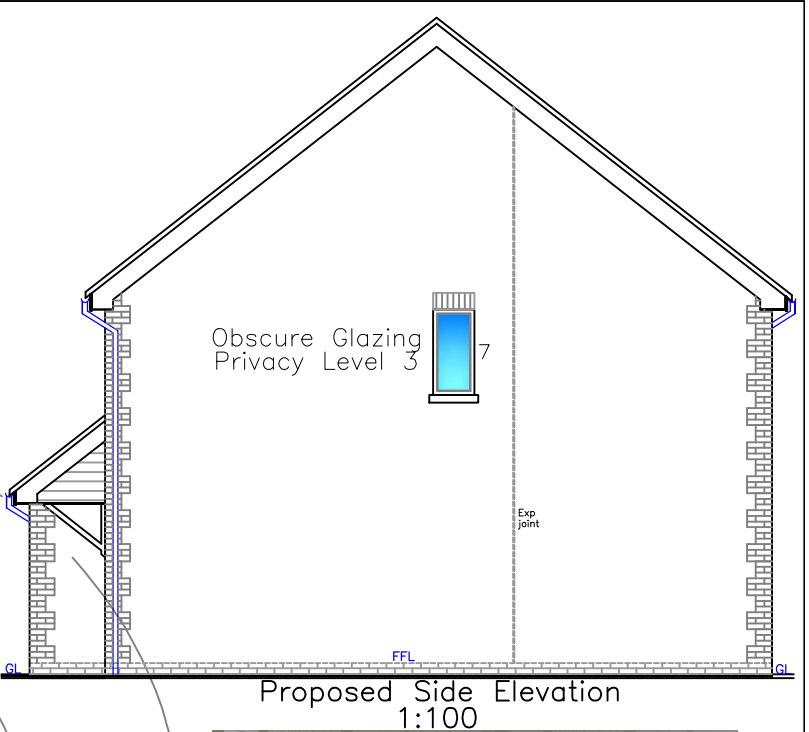


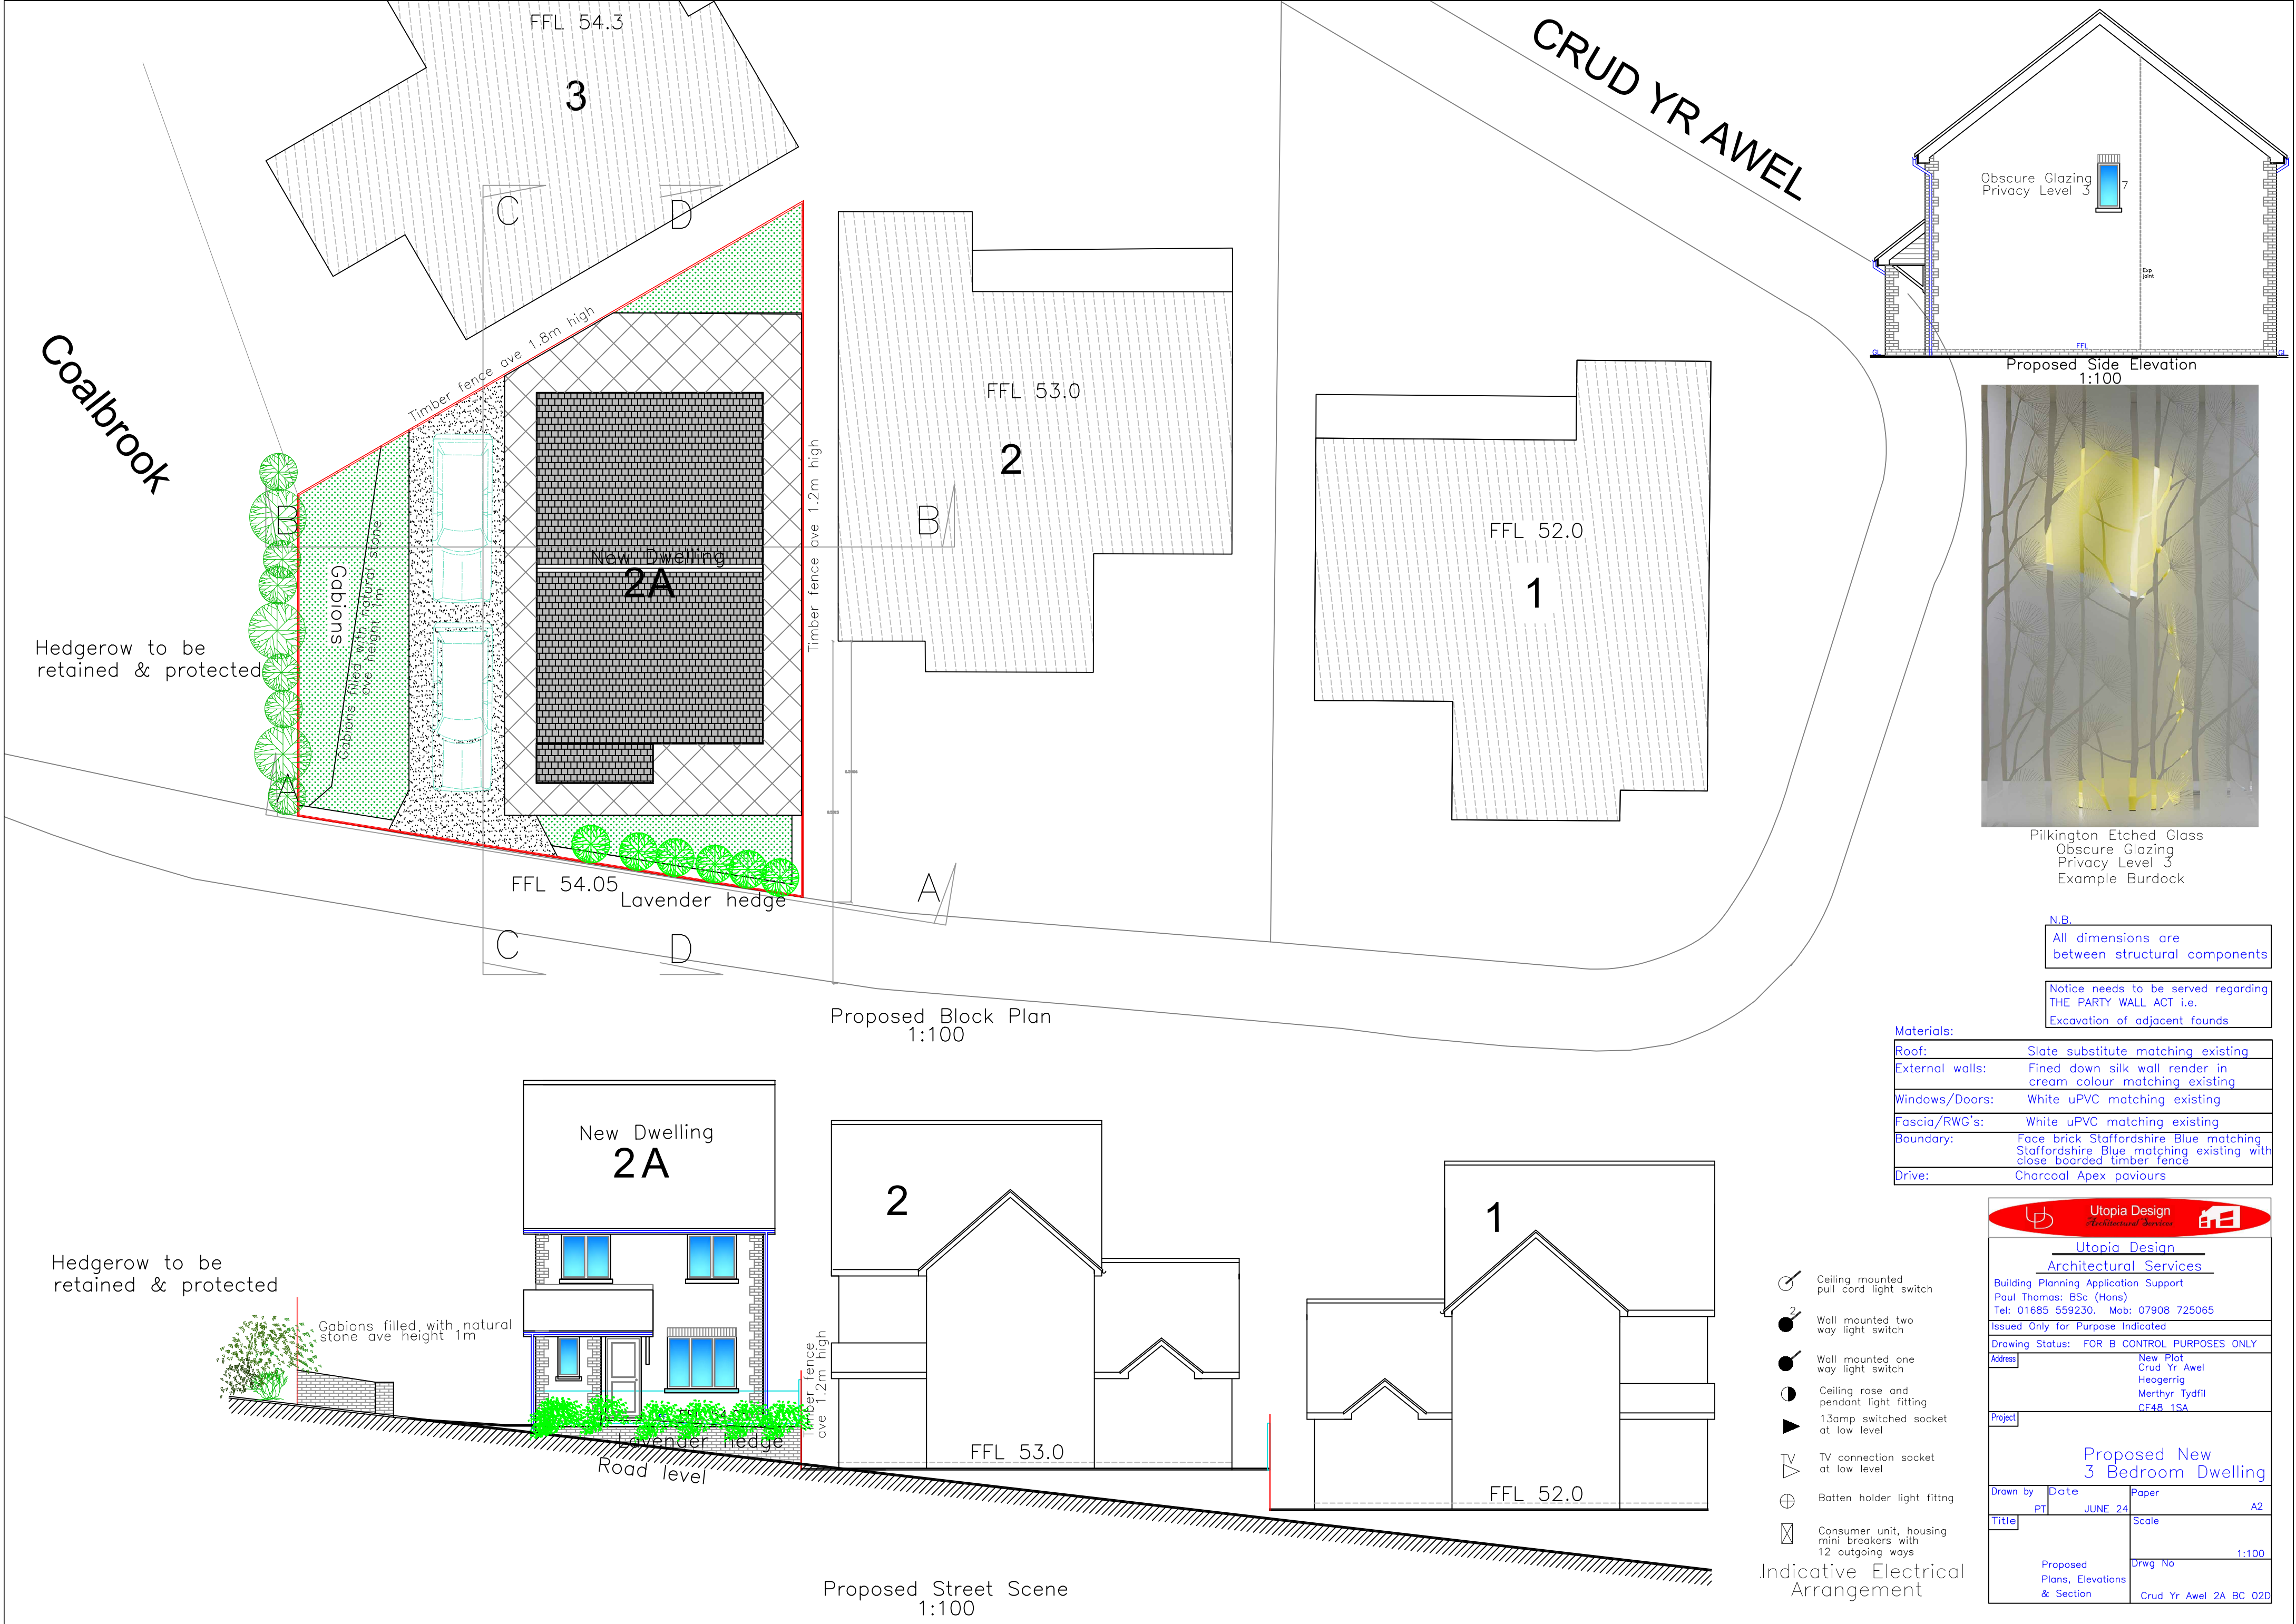

Pilkington Etched Glass
Obscure Glazing
Privacy Level 3
Example Burdock

N.B.
All dimensions are
between structural components

Notice needs to be served regarding
THE PARTY WALL ACT i.e.
Excavation of adjacent founds

Materials:	
Roof:	Slate substitute matching existing
External walls:	Fined down silk wall render in cream colour matching existing
Windows/Doors:	White uPVC matching existing
Fascia/RWG's:	White uPVC matching existing
Boundary:	Face brick Staffordshire Blue matching existing with close boarded timber fence
Drive:	Charcoal Apex pavours

- Ceiling mounted pull cord light switch
- Wall mounted two way light switch
- Wall mounted one way light switch
- Ceiling rose and pendant light fitting
- 13amp switched socket at low level
- TV connection socket at low level
- Batten holder light fitting
- Consumer unit, housing mini breakers with 12 outgoing ways

Indicative Electrical
Arrangement

Utopia Design
Architectural Services

Building Planning Application Support
Paul Thomas: BSc (Hons)
Tel: 01685 559230. Mob: 07908 725065

Issued Only for Purpose Indicated

Drawing Status: FOR B CONTROL PURPOSES ONLY

Address: New Plot
Crud Yr Awel
Heogerrig
Merthyr Tydfil
CF48 1SA

Project: Proposed New
3 Bedroom Dwelling

Drawn by	Date	Paper
PT	JUNE 24	A2

Title	Scale
Proposed Plans, Elevations & Section	1:100

Drwg No
Crud Yr Awel 2A BC 02D