


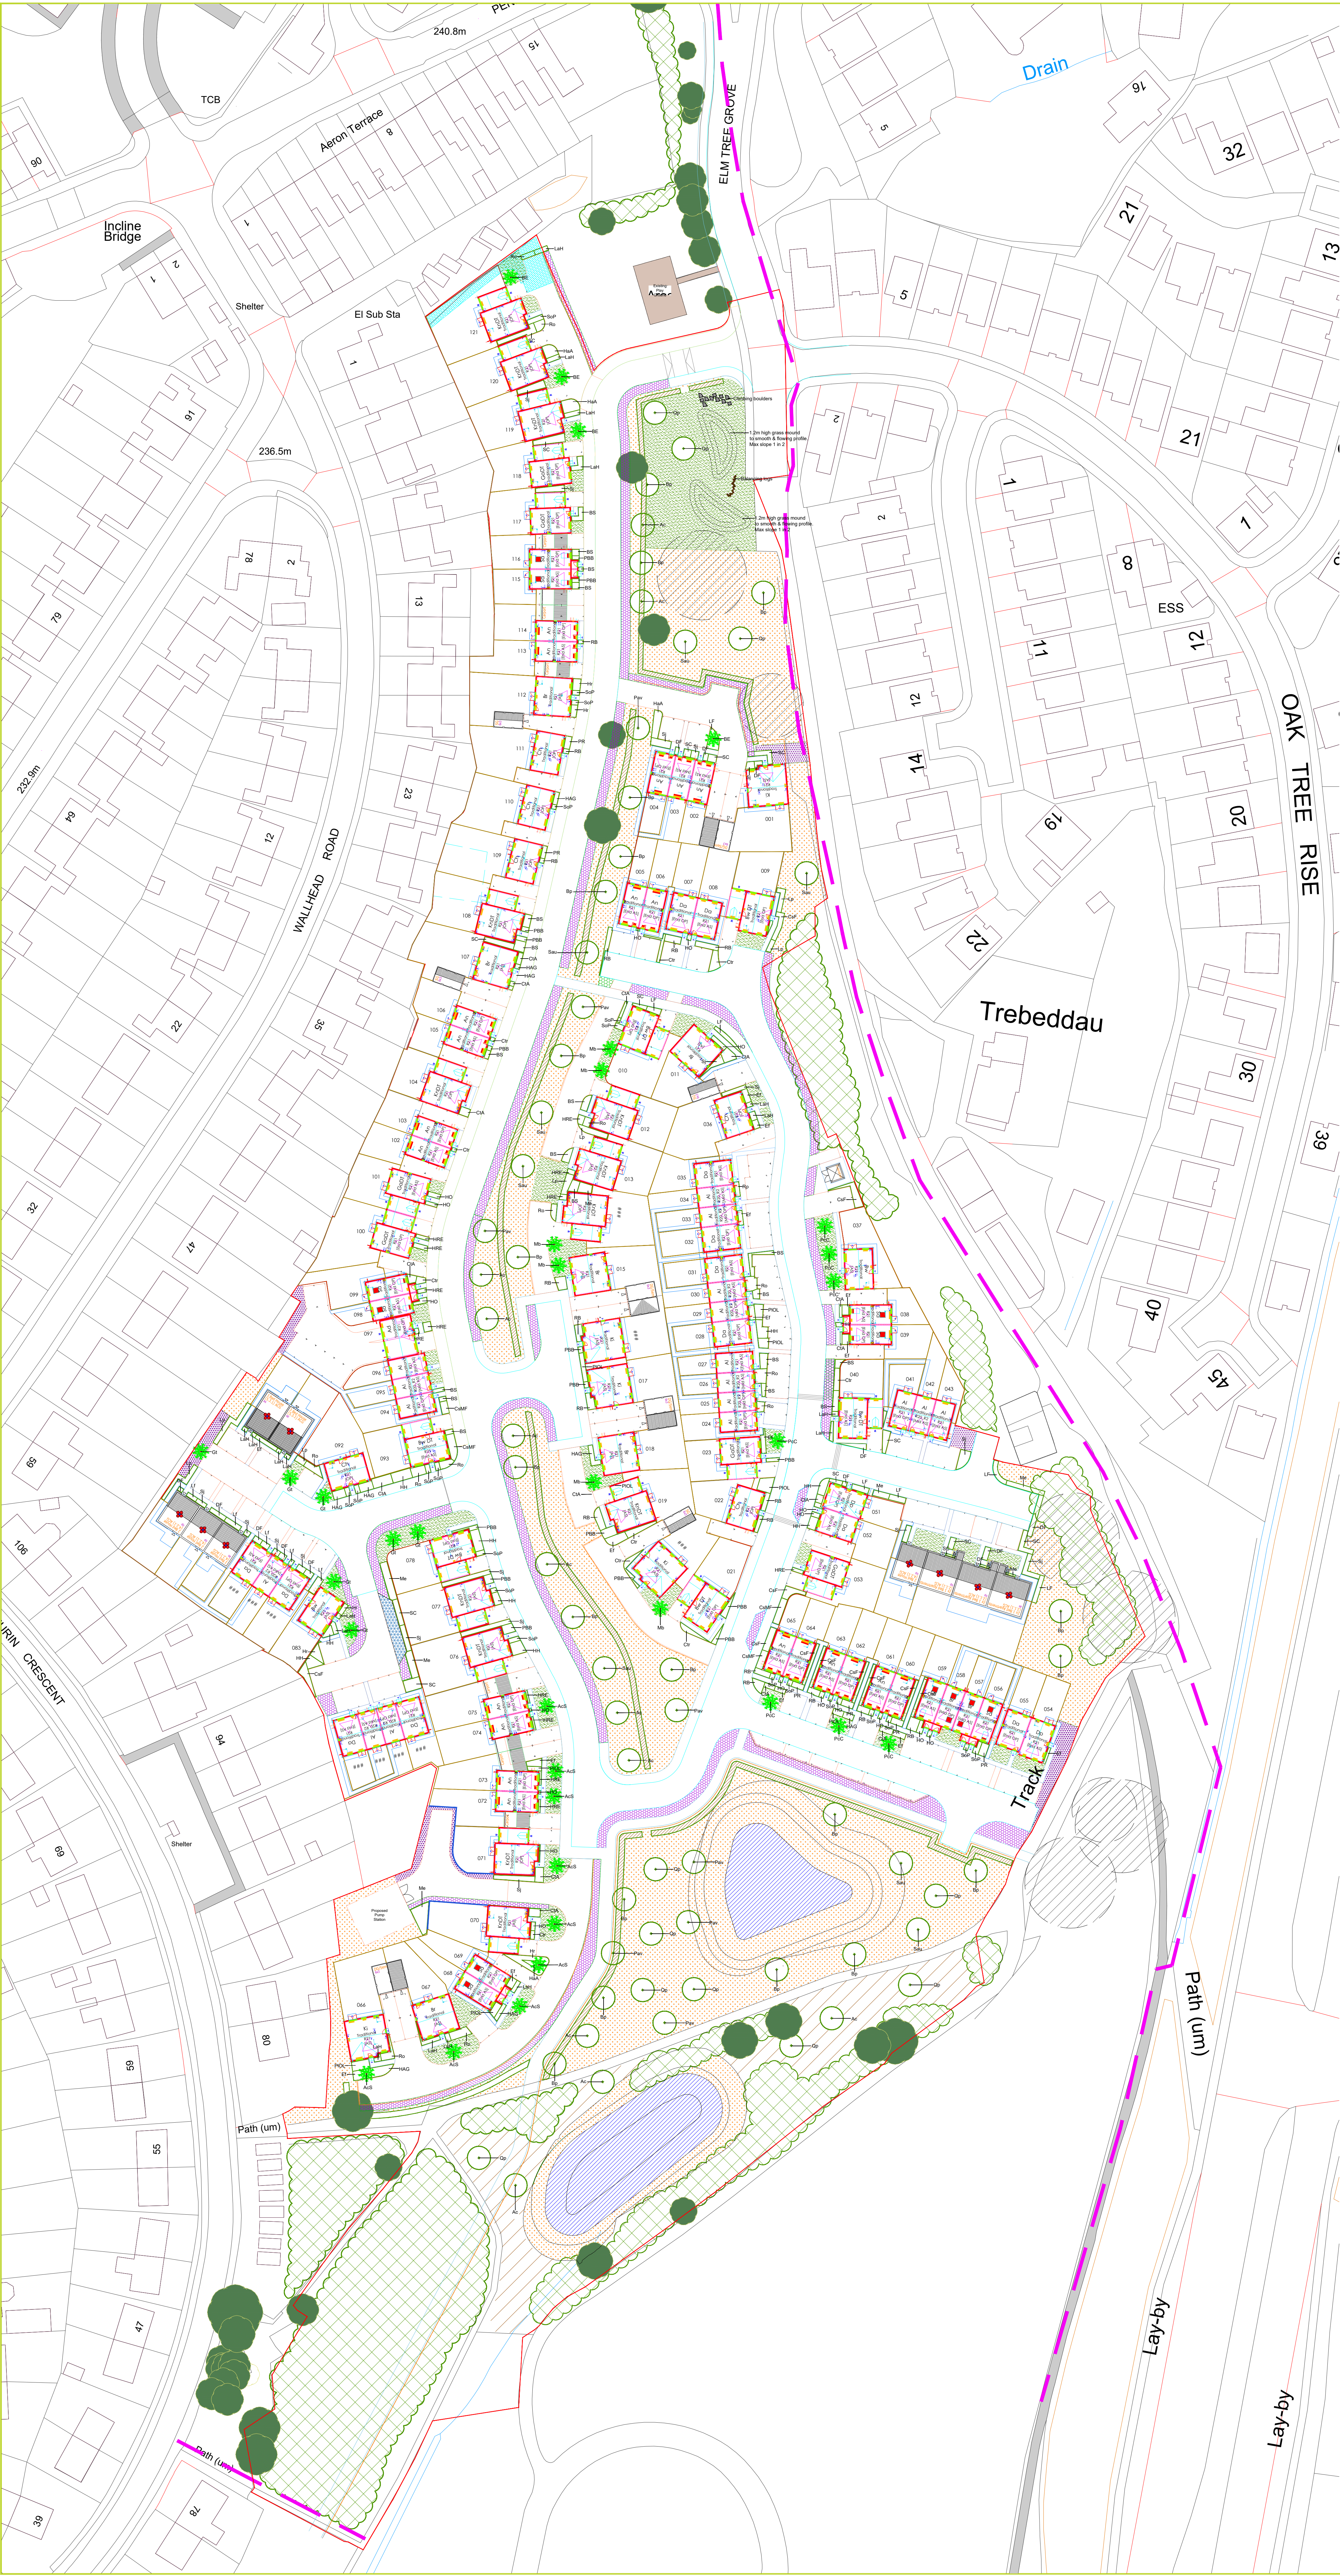

SOFT LANDSCAPE KEY

- EXISTING TREES & VEGETATION TO BE RETAINED
(Cops & thin spots to be filled with new native planting. Refer to schedule for species)
- PROPOSED ORNAMENTAL TREE PLANTING
(Refer to schedule for species)
- PROPOSED NATIVE TREE PLANTING
(Refer to schedule for species)
- PROPOSED SHRUB PLANTING
(Refer to schedule for species/densities. 200mm maintenance strip to be left clear between shrubs and structures & fences)
- PROPOSED NATIVE HEDGEROWS
(Refer to Plant schedule for species/densities)
- PROPOSED WILDFLOWER SEEDING 1
(Seeding to be Emergentia EL1)
- PROPOSED WILDFLOWER SEEDING 2
(Seeding to be Emergentia EM1)
- PROPOSED WILDFLOWER SEEDING 3
(Seeding to be Emergentia EM3)
- PROPOSED GROUNDCOVER PLANTING
(Refer to Plant schedule for species/densities)
- EXISTING GRASS / SCRUB TO BE RETAINED
- PROPOSED RAIN GARDEN PANTING
(Refer to Planting Module for species/densities)

PLANT SCHEDULE

NATIVE TREE PLANTING									
ABBRV	SPECIES	DENSITY	HEIGHT	GIRTH	ROOT	CON	POT	SIZE	TOTAL
Ac	Acer campestre	12	12	14	g	CON	2-3L	-	-
Bp	Betula pendula	12	12	14	g	CON	2-3L	-	-
Par	Prunus avium	12	12	14	g	CON	2-3L	-	-
Qp	Quercus petraea	12	12	14	g	CON	2-3L	-	-
Sau	Sorbus aucuparia	14	14	16	g	CON	2-3L	-	-

ORNAMENTAL TREE PLANTING									
ABBRV	SPECIES	DENSITY	HEIGHT	GIRTH	ROOT	CON	POT	SIZE	TOTAL
AcS	Acer campestre 'Streetwise'	12	12	14	g	CON	2-3L	-	-
Be	Betula Edinburg	12	12	14	g	CON	2-3L	-	-
Cl	Cladonia hirsuta - clarens street keeper	12	12	14	g	CON	2-3L	-	-
Mb	Malus baccata 'Street Parade'	12	12	14	g	CON	2-3L	-	-
Pc	Pyrus calleryana 'Charitae'	12	12	14	g	CON	2-3L	-	-

GROUNDCOVER PLANTING									
ABBRV	SPP. & PERCENTAGE IN MIX	DENSITY	HEIGHT	GIRTH	ROOT	CON	POT	SIZE	TOTAL
AS KEY	Phytolacca americana	5	5	5	5	CON	-	-	-

NATIVE HEDGEROW PLANTING									
ABBRV	SPP. & PERCENTAGE IN MIX	DENSITY	HEIGHT	GIRTH	ROOT	CON	POT	SIZE	TOTAL
AS KEY	Corylus avellana (30%) Crataegus monogyna (30%) Rosa arvensis (15%) Viburnum opulus (15%)	5 per 10m	60-80 (h)	BR	-	-	-	-	-


SHRUB PLANTING									
ABBRV	SPECIES	DENSITY	HEIGHT	GIRTH	ROOT	CON	POT	SIZE	TOTAL
BS	Brachyglottis Sunshyne	4	4	4	4	CON	2-3L	-	-
Cuf	Cornus sericea 'Flacrament'	3	3	3	3	CON	2-3L	-	-
CMF	Cornus sanguinea 'Midwinter Fire'	3	3	3	3	CON	2-3L	-	-
CIA	Chionodoxa 'Apple Blossom'	4	4	4	4	CON	2-3L	-	-
Ctr	Ceanothus thyrsiflorus var. repens	5	5	5	5	CON	2-3L	-	-
DF	Dryopteris Filix-Mas	4	4	4	4	CON	2-3L	-	-
EF	Eucryphia foetida 'Emerald Green'	4	4	4	4	CON	2-3L	-	-
HAA	Hydrangea arborescens Annabelle	2	2	2	2	CON	2-3L	-	-
HAG	Hebe 'Autumn Glory'	5	5	5	5	CON	2-3L	-	-
HM	Hypericum Helios	3	3	3	3	CON	2-3L	-	-
Ho	Heuchera 'Obsidian'	5	5	5	5	CON	2-3L	-	-
He	Hebe rakatanus	4	4	4	4	CON	2-3L	-	-
PRE	Petaea Red Edge	5	5	5	5	CON	2-3L	-	-
LAF	Lavandula angustifolia 'Hidcot'	5	5	5	5	CON	2-3L	-	-
LF	Leucothoe scarletta zebd	3	3	3	3	CON	2-3L	-	-
Lo	Lonicera pileata	4	4	4	4	CON	2-3L	-	-
Me	Malva sylvestris 'Soft Caramel'	3	3	3	3	CON	2-3L	-	-
PBB	Phloxium Bronze Baby	4	4	4	4	CON	2-3L	-	-
POL	Prunus laurocerasus 'Otto Luyken'	3	3	3	3	CON	2-3L	-	-
PR	Prunella sp. 'Little Red Robert'	4	4	4	4	CON	2-3L	-	-
RB	Rhododendron Bicolor	4	4	4	4	CON	2-3L	-	-
Ro	Rosmarinus officinalis	4	4	4	4	CON	2-3L	-	-
SC	Sarcococca hookeriana digyna	3	3	3	3	CON	2-3L	-	-
Sl	Sorbus domestica 'Nella'	3	3	3	3	CON	2-3L	-	-
Sup	Salvia officinalis Purpurascens	5	5	5	5	CON	2-3L	-	-

INFILL NATIVE UNDERSTOREY PLANTING									
ABBRV	SPP. & PERCENTAGE IN MIX	DENSITY	HEIGHT	GIRTH	ROOT	CON	POT	SIZE	TOTAL
AS KEY	Corylus avellana (30%) Cornus sanguinea (10%) Crataegus monogyna (30%) Hex aquatum (10%)	1	40-60 (h)	ROOT CELL	-	-	-	-	-

BULB PLANTING									
ABBRV	SPP. & PERCENTAGE IN MIX	DENSITY	HEIGHT	GIRTH	ROOT	CON	POT	SIZE	TOTAL
AS KEY	Galanthus nivalis (30%) Hyacinthoides non-scripta (10%) Narcissus pseudonarcissus (50%)	20	20	20	20	BULB	-	-	-

RAIN GARDEN PLANTING MODULE

2.0m

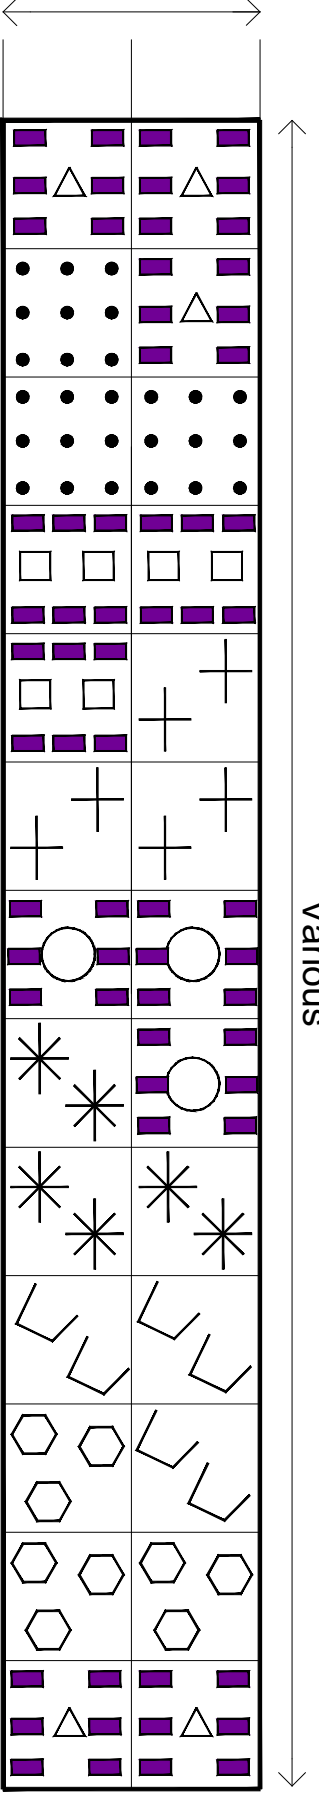

KEY TO PLANTING MODULE
(TYPICAL 2.0m x 10.0m SQUARE MODULE BASED ON 1.0m GRID)

- △ Calamagrostis brachytricha (30-40 Con 2-3L)
- + Zantedeschia aethiopica (30-40 Con 2-3L)
- Dryopteris filix-mas (30-40 Con 2-3L)
- Iris pseudacorus (30-40 Con 2-3L)
- * Helleborus foetidus (30-40 Con 2-3L)
- Lychnis flos-cuculi (30-40 Con 1L)
- ⋈ Carex pseudocyperus (30-40 Con 2-3L)
- Juncus effusus (30-40 Con 2-3L)
- Ajuga reptans 'Atropurpurea' (Con 9cm)

NOTE:
Native trees, hedgerows and infill planting to be protected with biodegradable spiral guards
Bare-root planting within native infill planting to be staked with 900mm bamboo canes & Holdfast Natural Tree Ties
Trees within 2m of hard surfacing or services to be planted with GreenBlue Urban ReRoot root barriers
This is a colour drawing produced at a scale of 1:500 @ A0.
Do not rely on monochrome or reduced copies

F

Amended site layout

AMP

28.06.22

TDA

THE GRANARY
NEWLAND FAWR FARM
LLANGAN
CF35 5DN
TEL: 01446 789367

Environment + Landscape + Design

TDA

CLIENT

PERSIMMON HOMES EAST WALES

DRAWING NUMBER

TDA 2539.01

SCALE

1:500 @ A0

DRAWN

RHC/AMP

DATE

MARCH 2020

PROJECT

TWYN YR ODYN

DRAWING TITLE

DETAILED SOFT LANDSCAPE PROPOSALS