




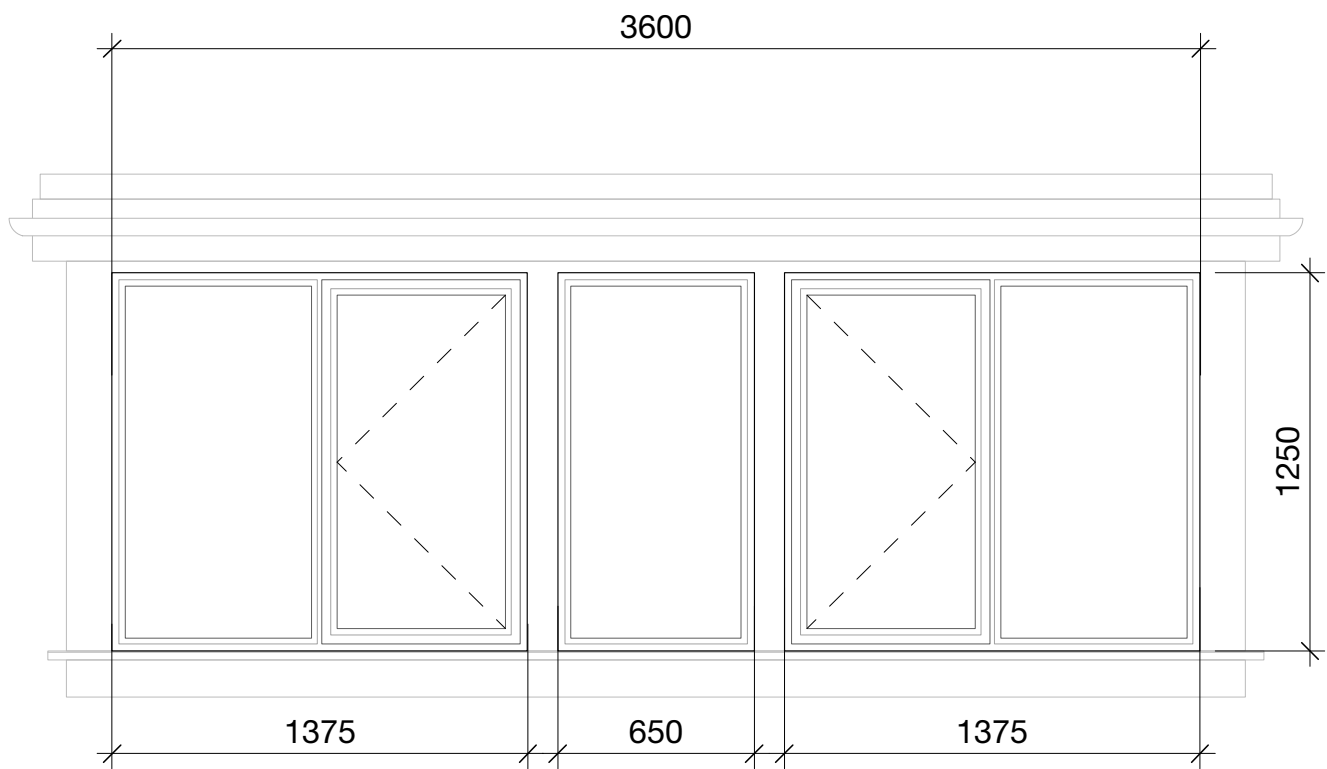

TYPE 22.

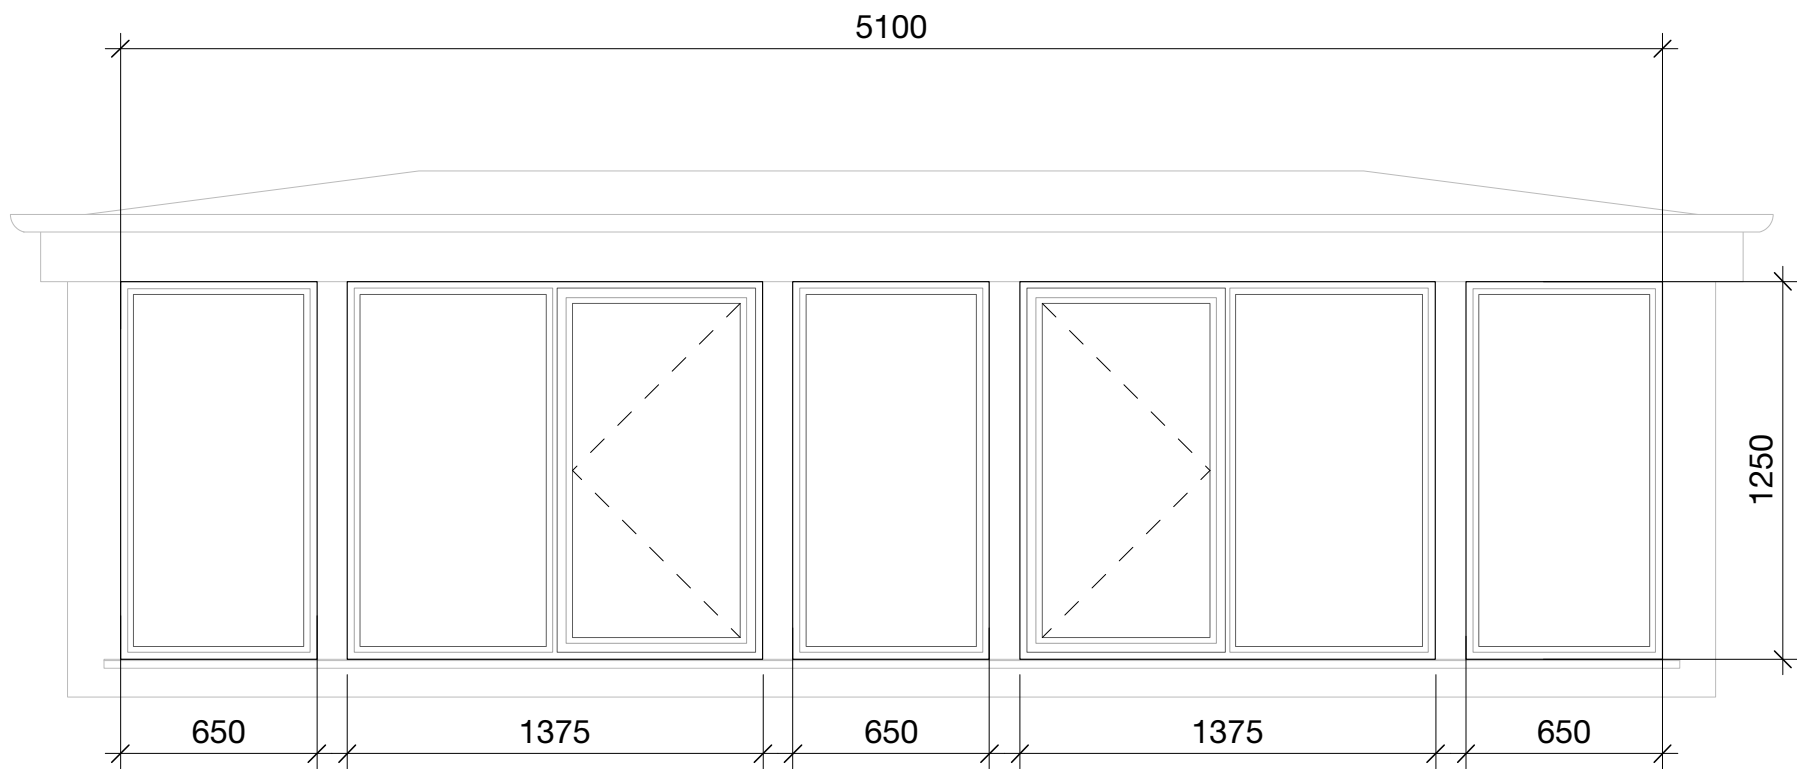


TYPE 23.

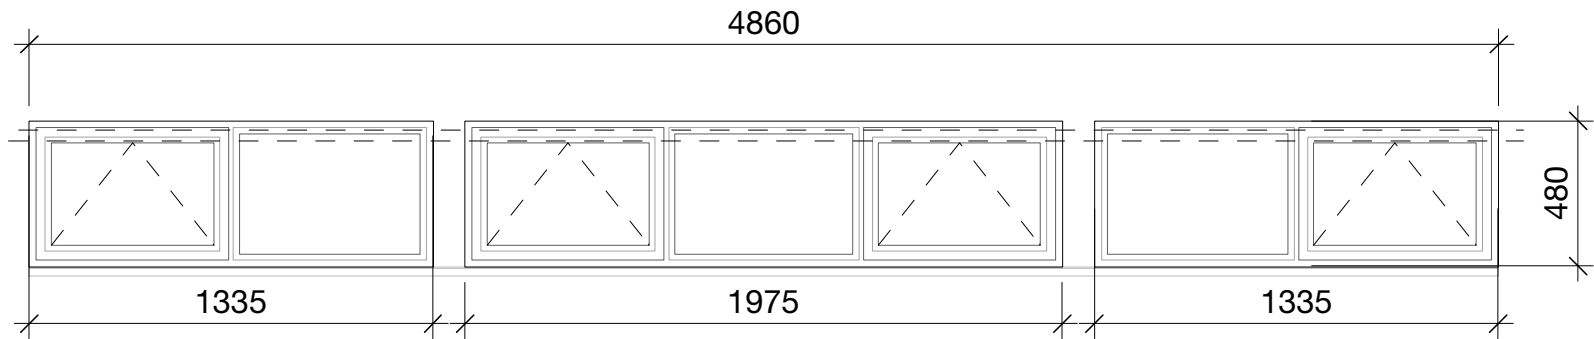


TYPE 24.


ALUMINIUM CASEMENT WINDOWS AND FIXED GLAZING.

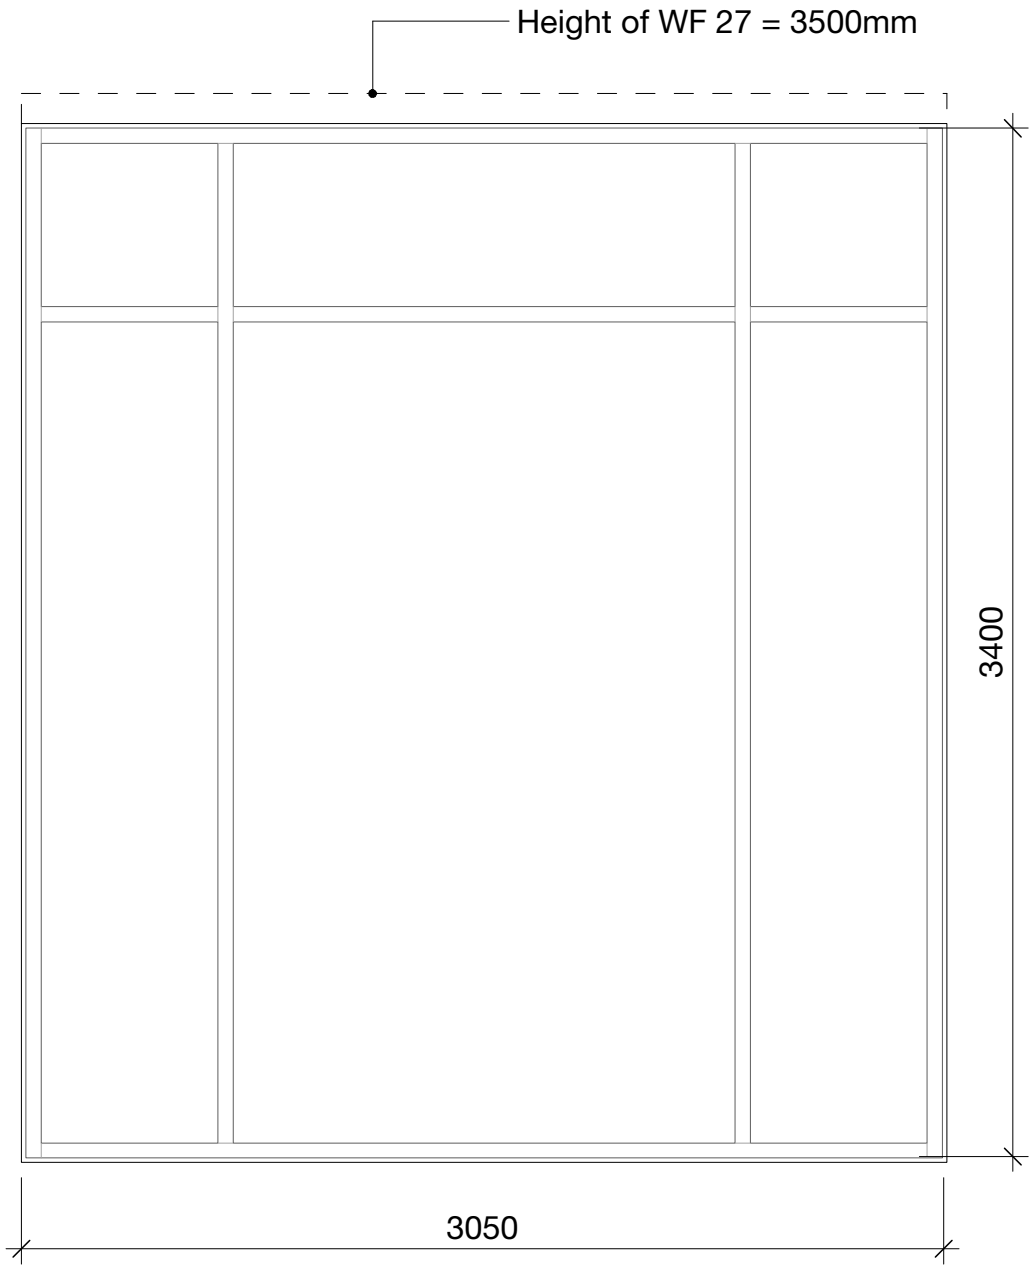


TYPE 25.

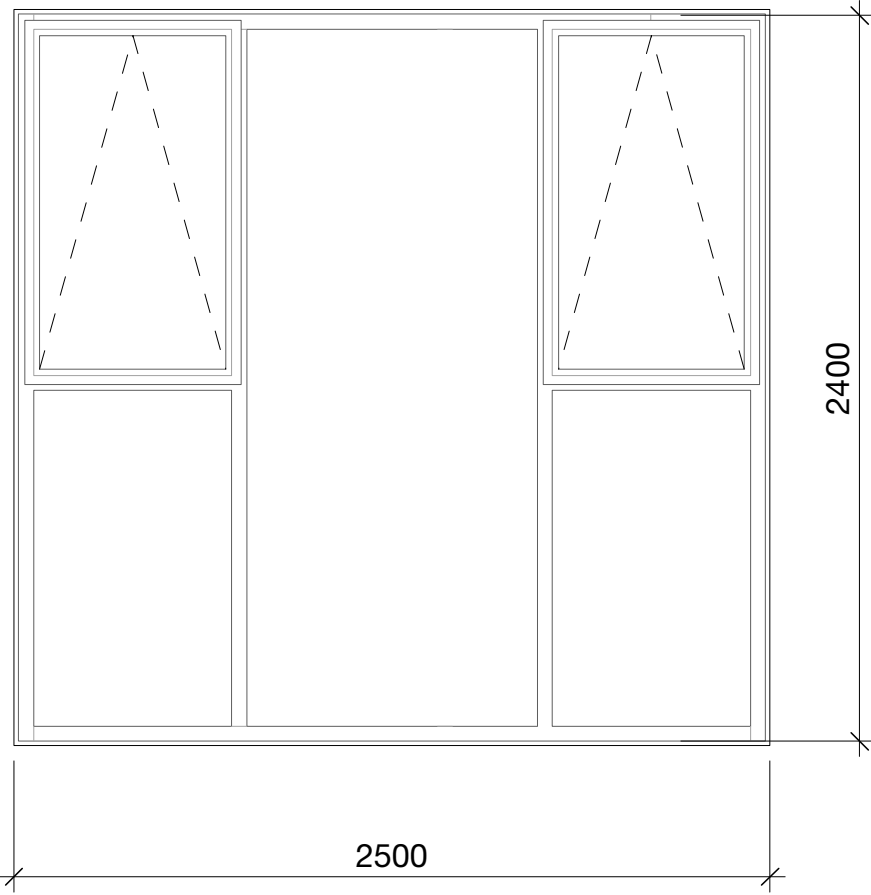


TYPE 26.

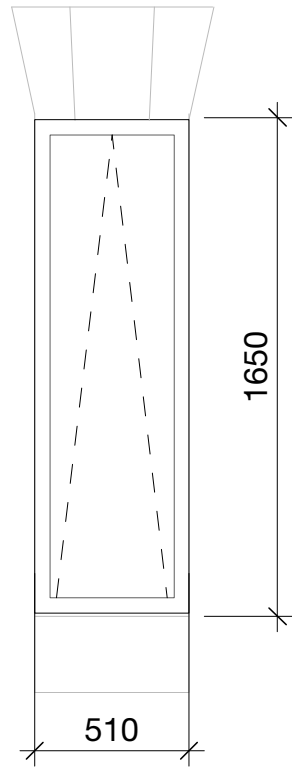


TYPE 27.

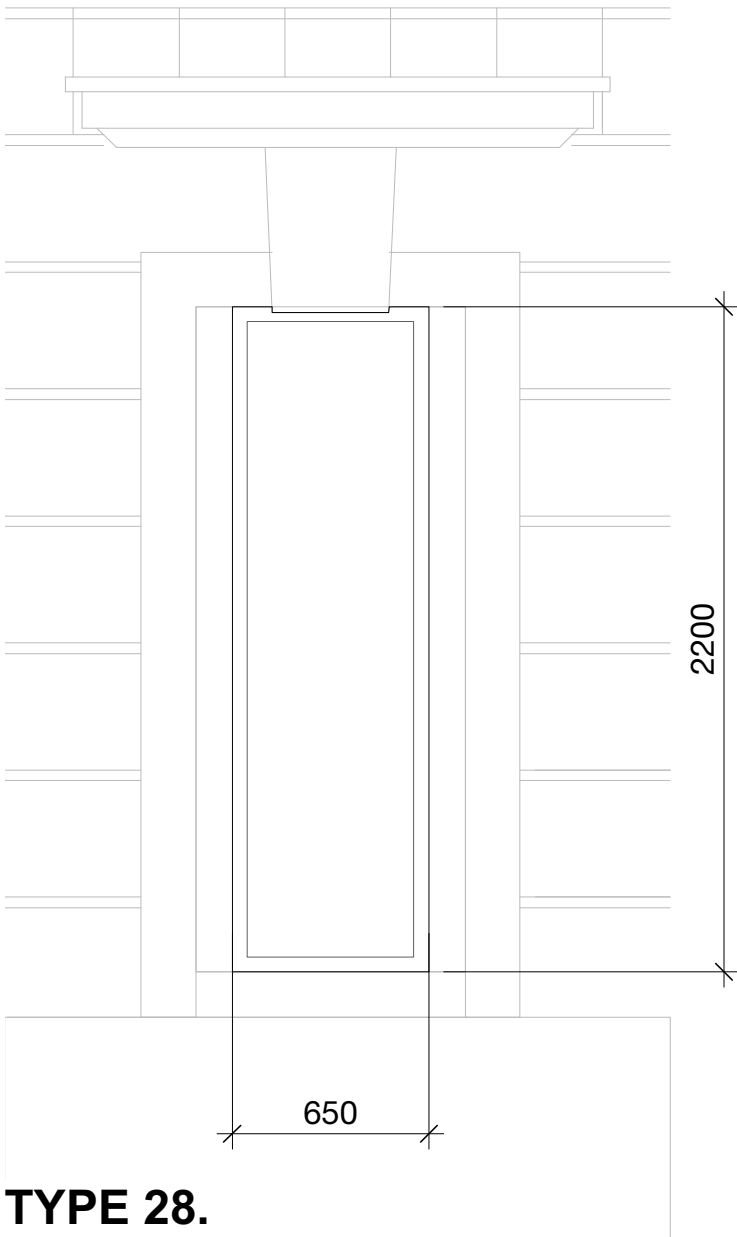


TYPE 28.

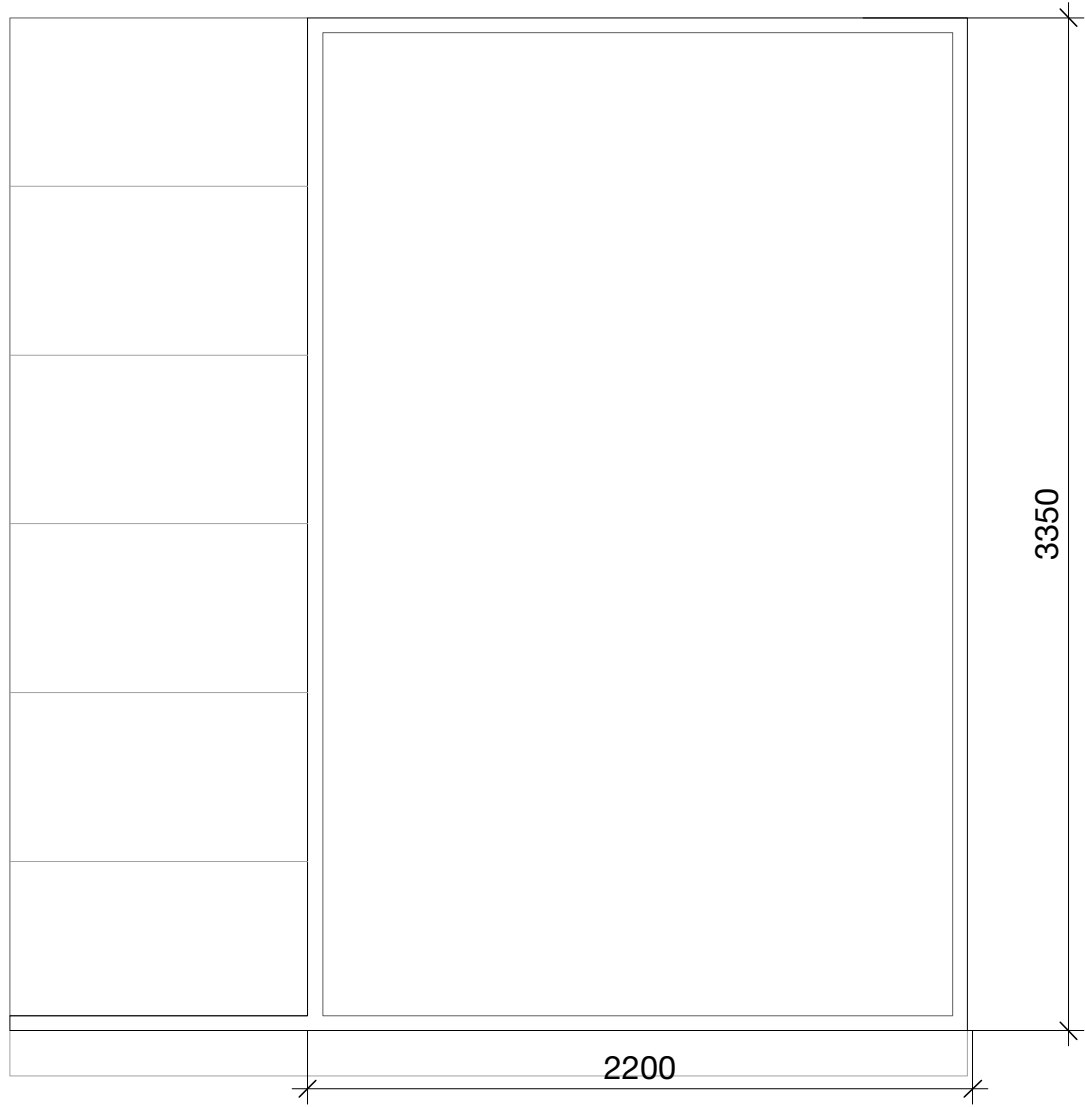


TYPE 29.

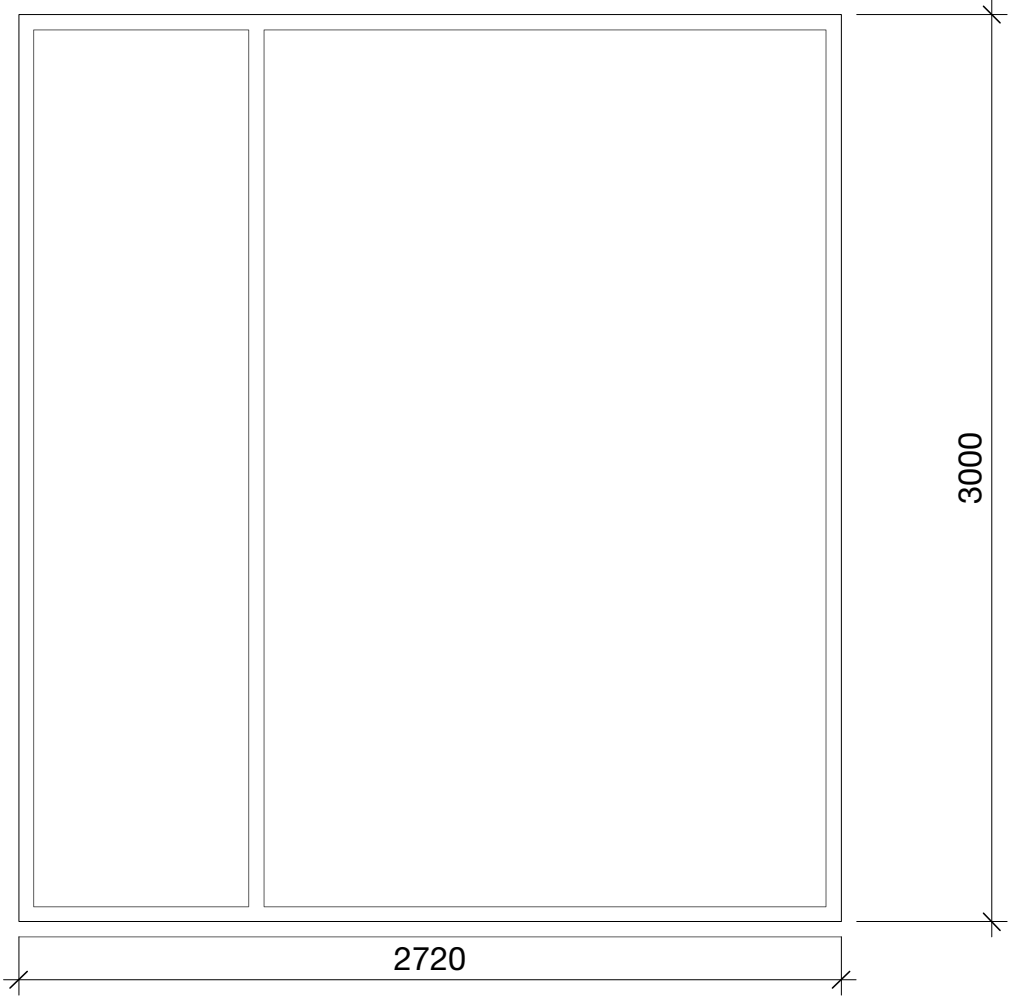


TYPE 30.

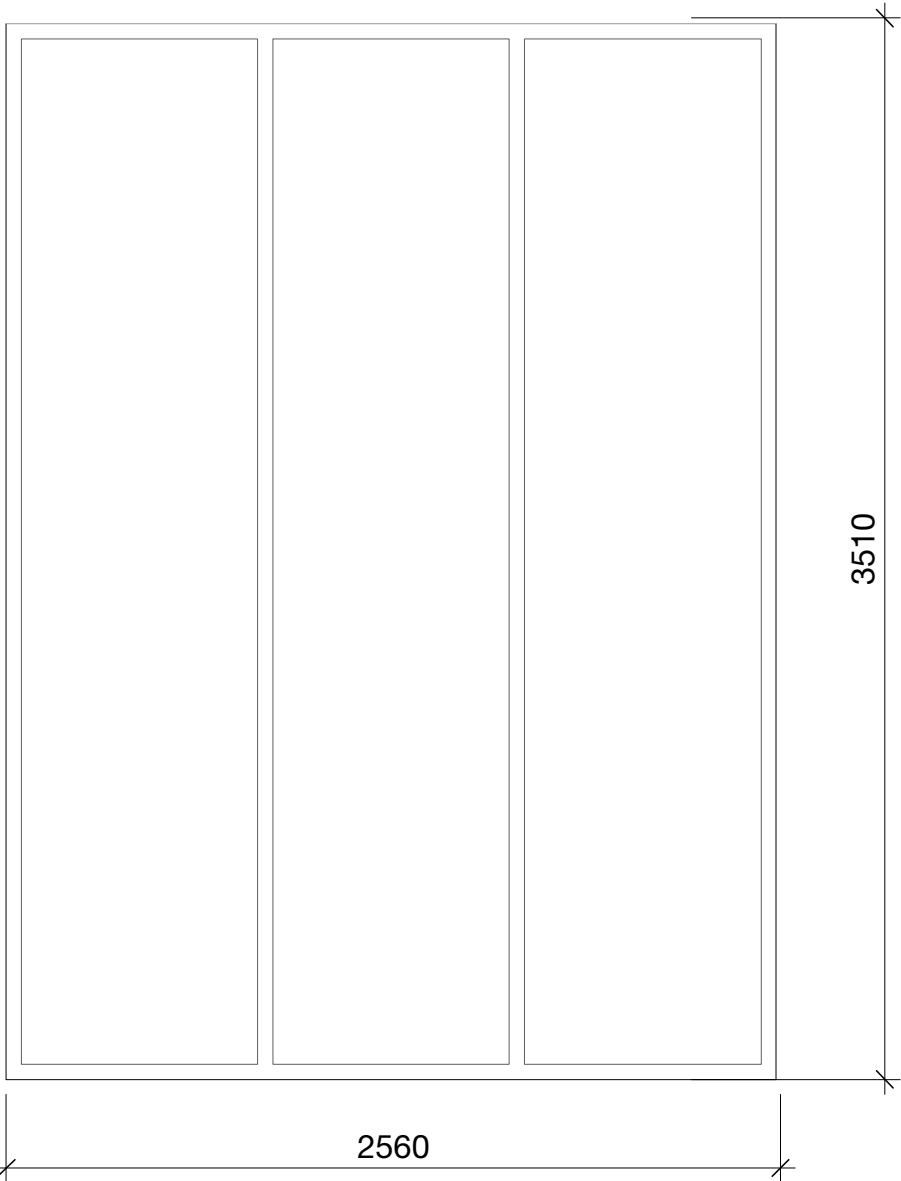


TYPE 31.

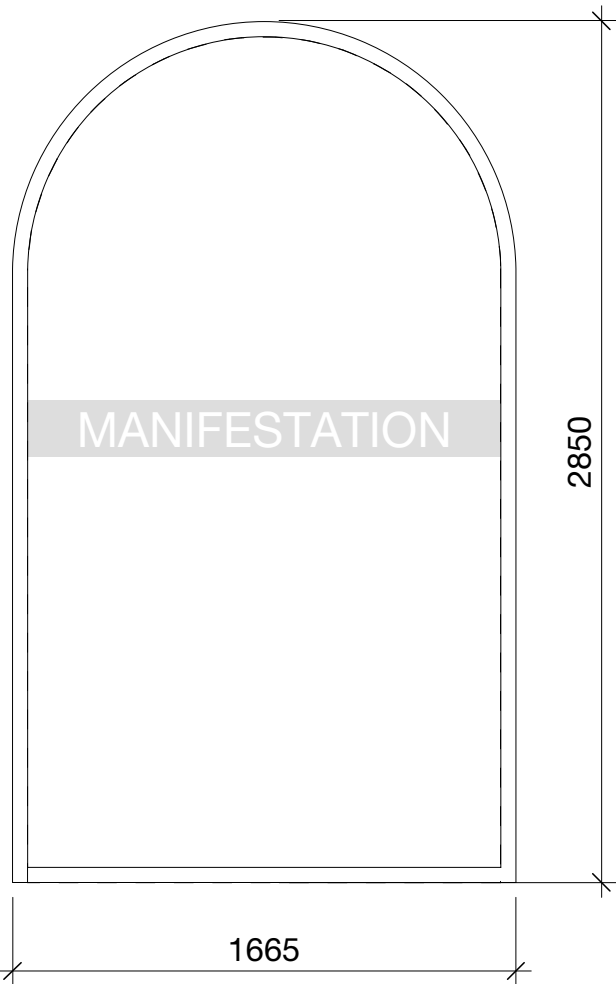

TYPE 32.

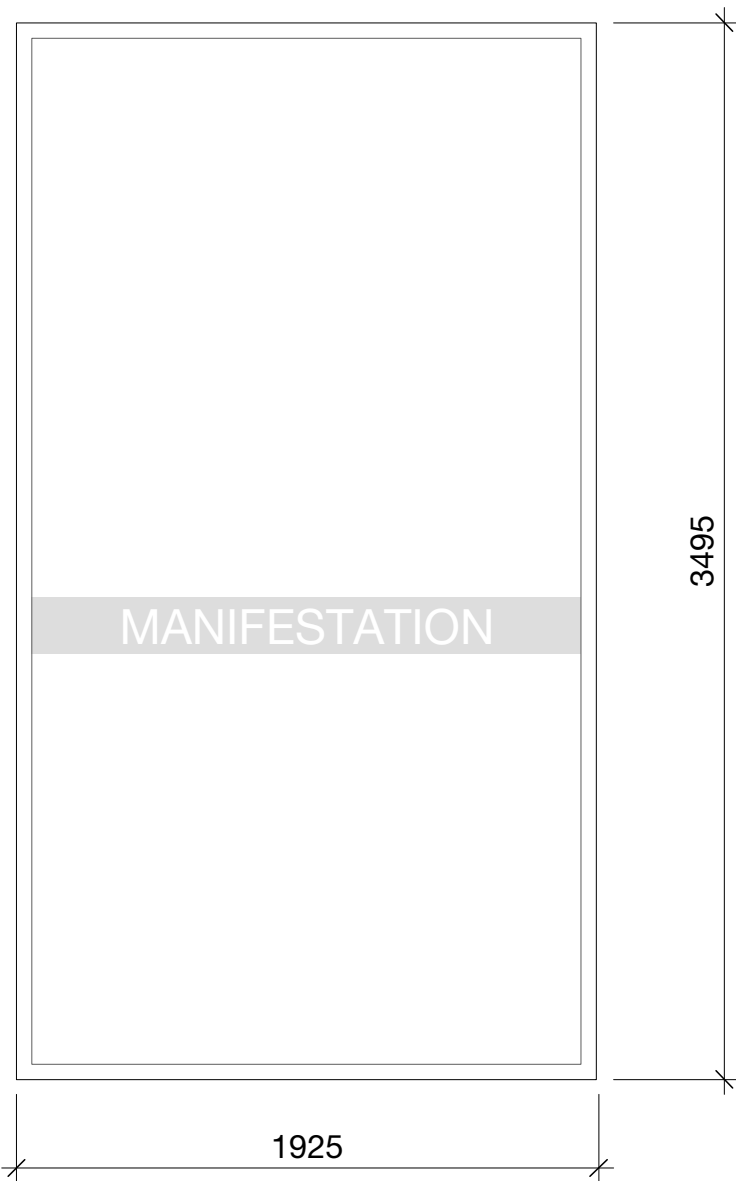


TYPE 33.

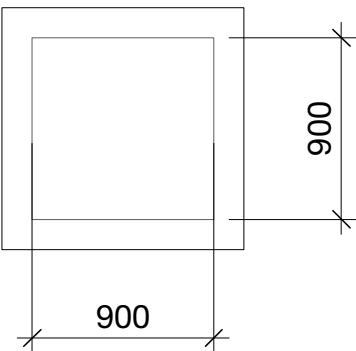

TYPE 34.

ROOFLIGHTS.

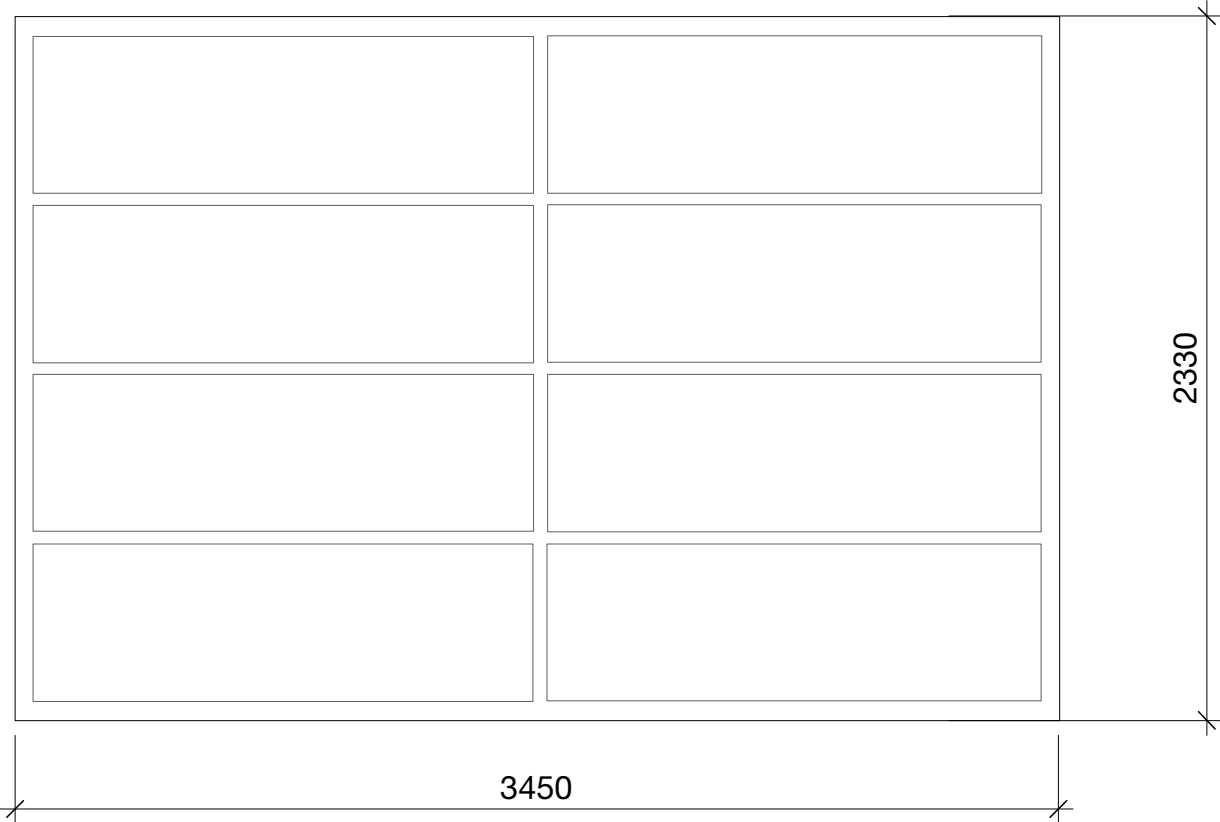

TYPE 35

INTERNAL GLAZED SCREEN PARTITIONS.

Dimensions are approximate only. All dimensions MUST be checked on site prior to manufacture.

CLIENT	CHRT			 Penhevad Studios • Penhevad Street Grangeflow • Cardiff • CF11 7LU Tel: 029 2066 4455 • Fax: 029 2066 4411 E-mail: office@davies-sutton.co.uk Web: www.davies-sutton.co.uk
PROJECT	YMCA, MERTHYR TYDFIL			
DRAWING TITLE	ALUMINIUM WINDOWS AND SCREENS			
DRAWN/CHECKED	SCALE	DATE	DRAWING NO.	
LW/KS	1:25 @ A1	March 2016	3510 A 303	REV. -

DO NOT SCALE FOR CONSTRUCTION PURPOSES • ALL DIMENSIONS TO BE CHECKED ON SITE • NOTIFY ARCHITECT OF ALL DISCREPANCIES • THIS DRAWING IS COPYRIGHT