



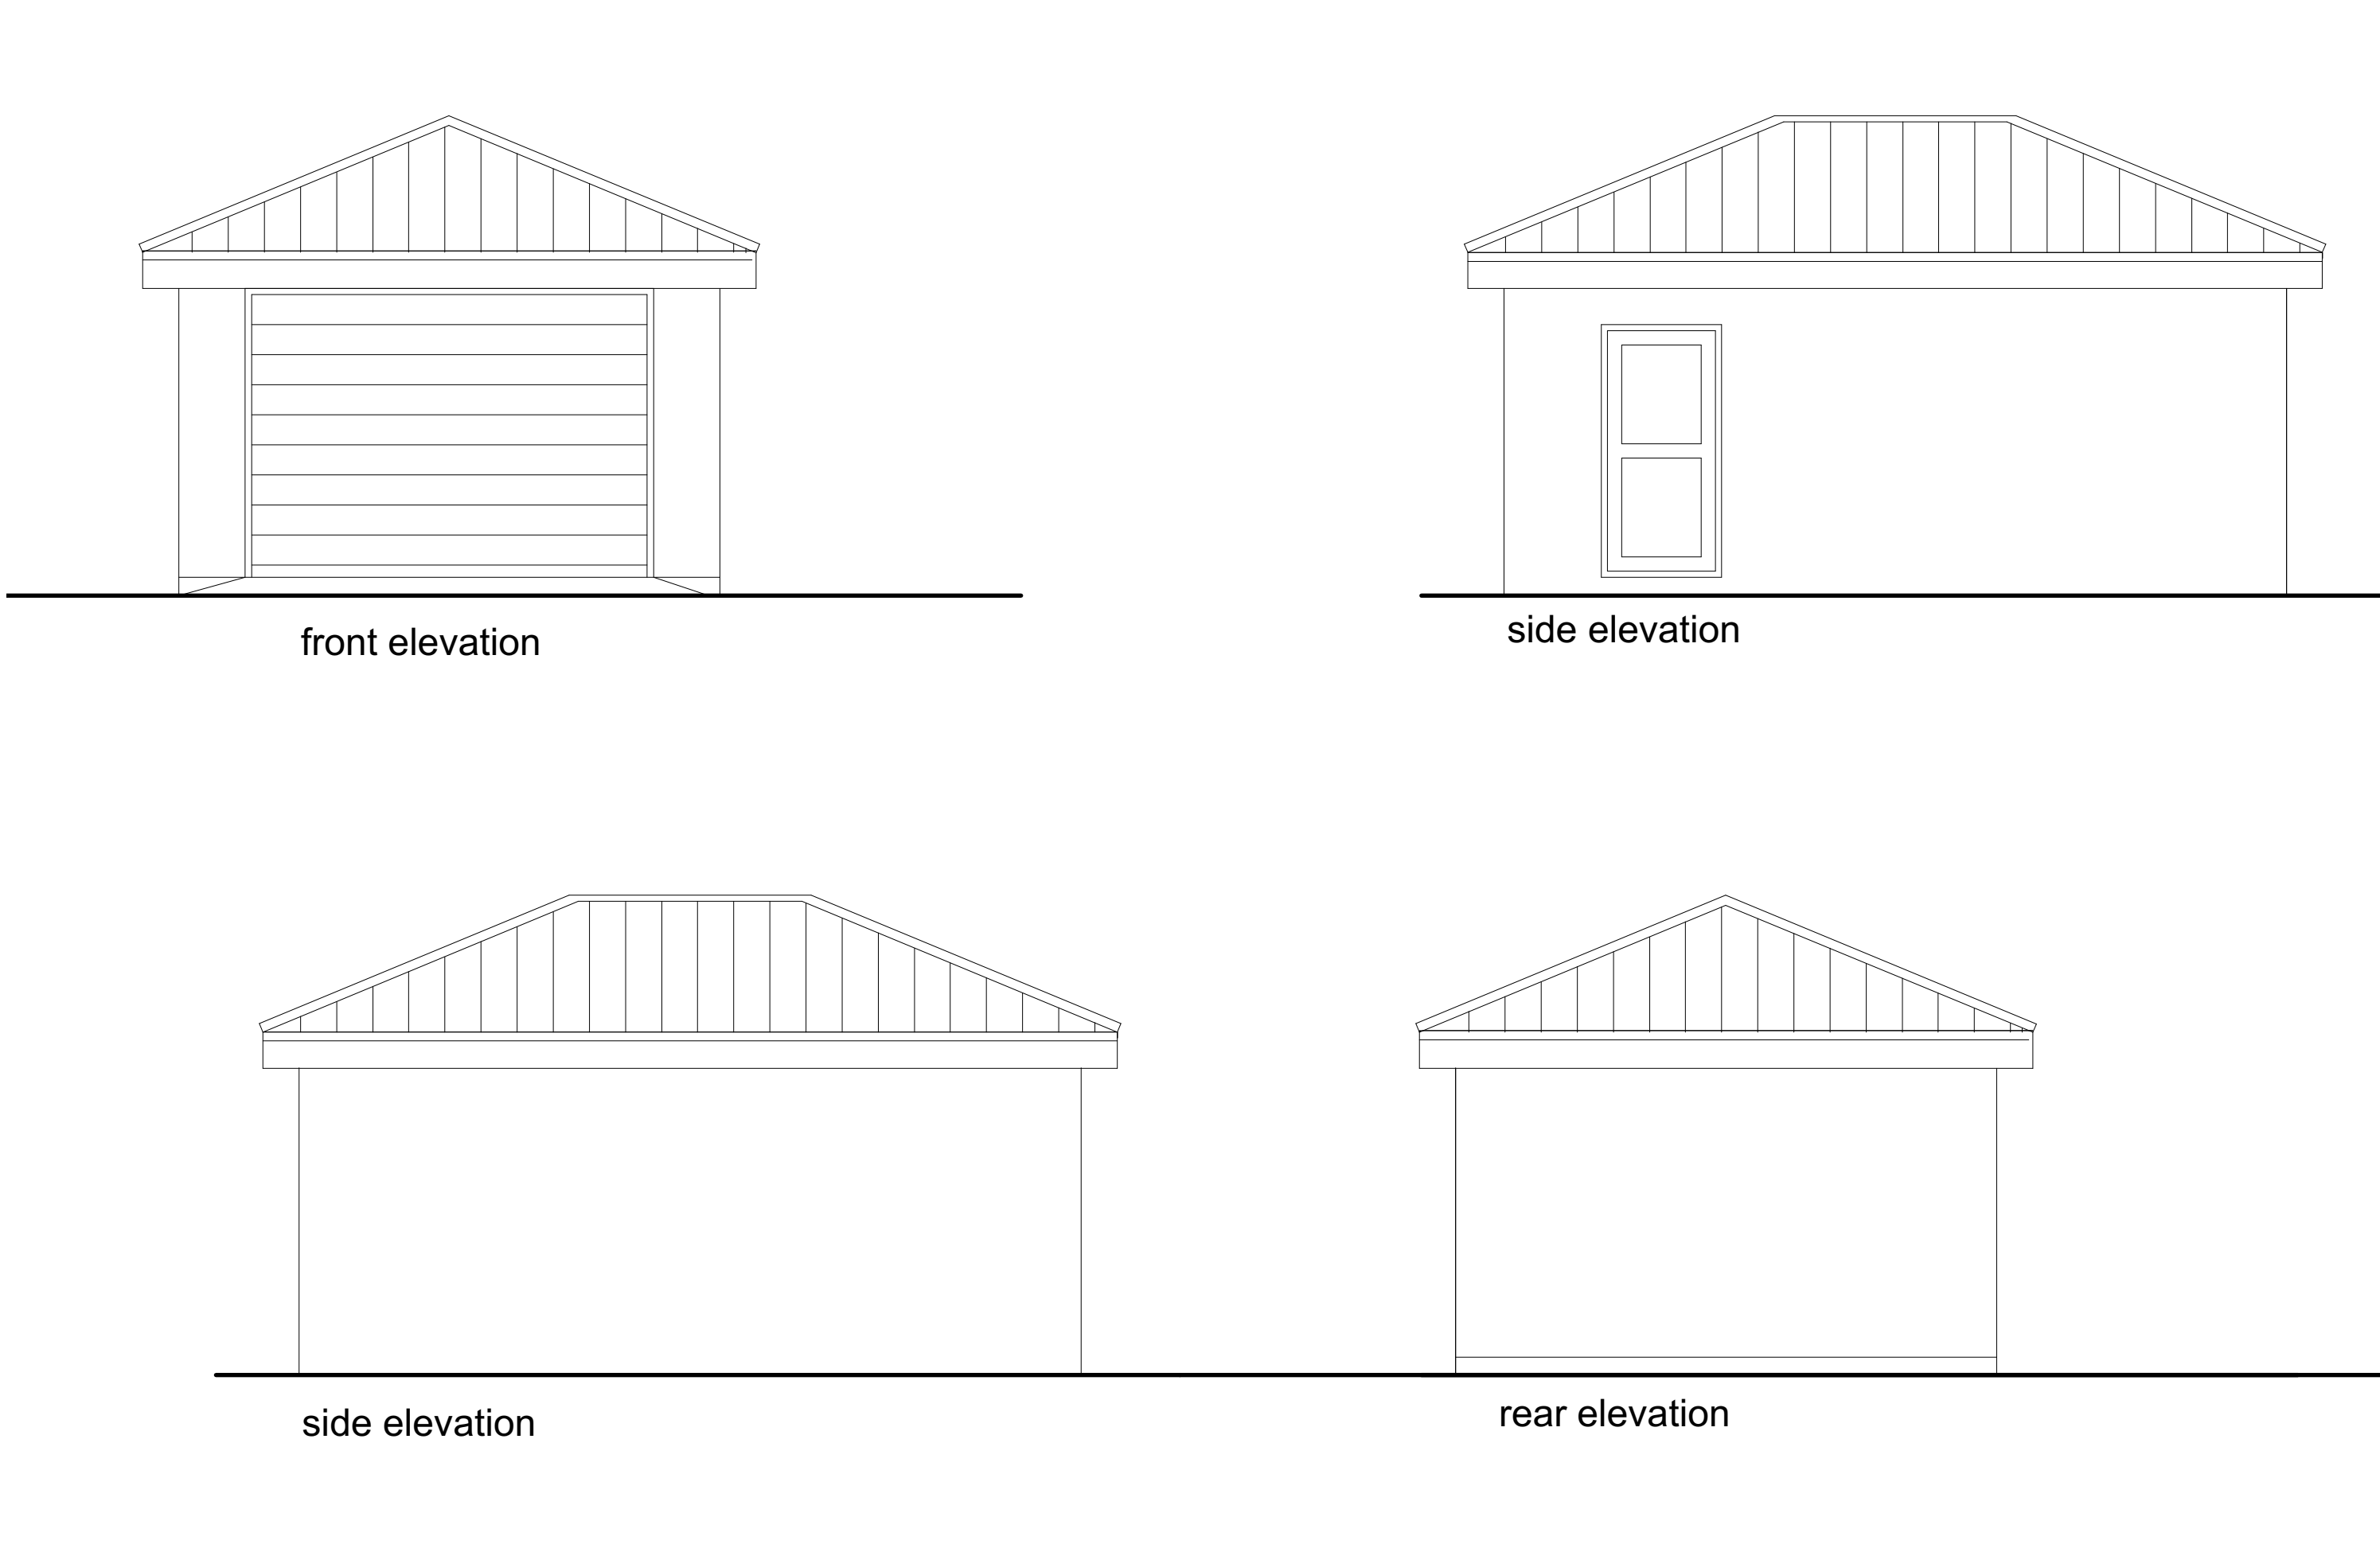


RENDER



STONE WALL ELEVATIONS - FACING HOUSE

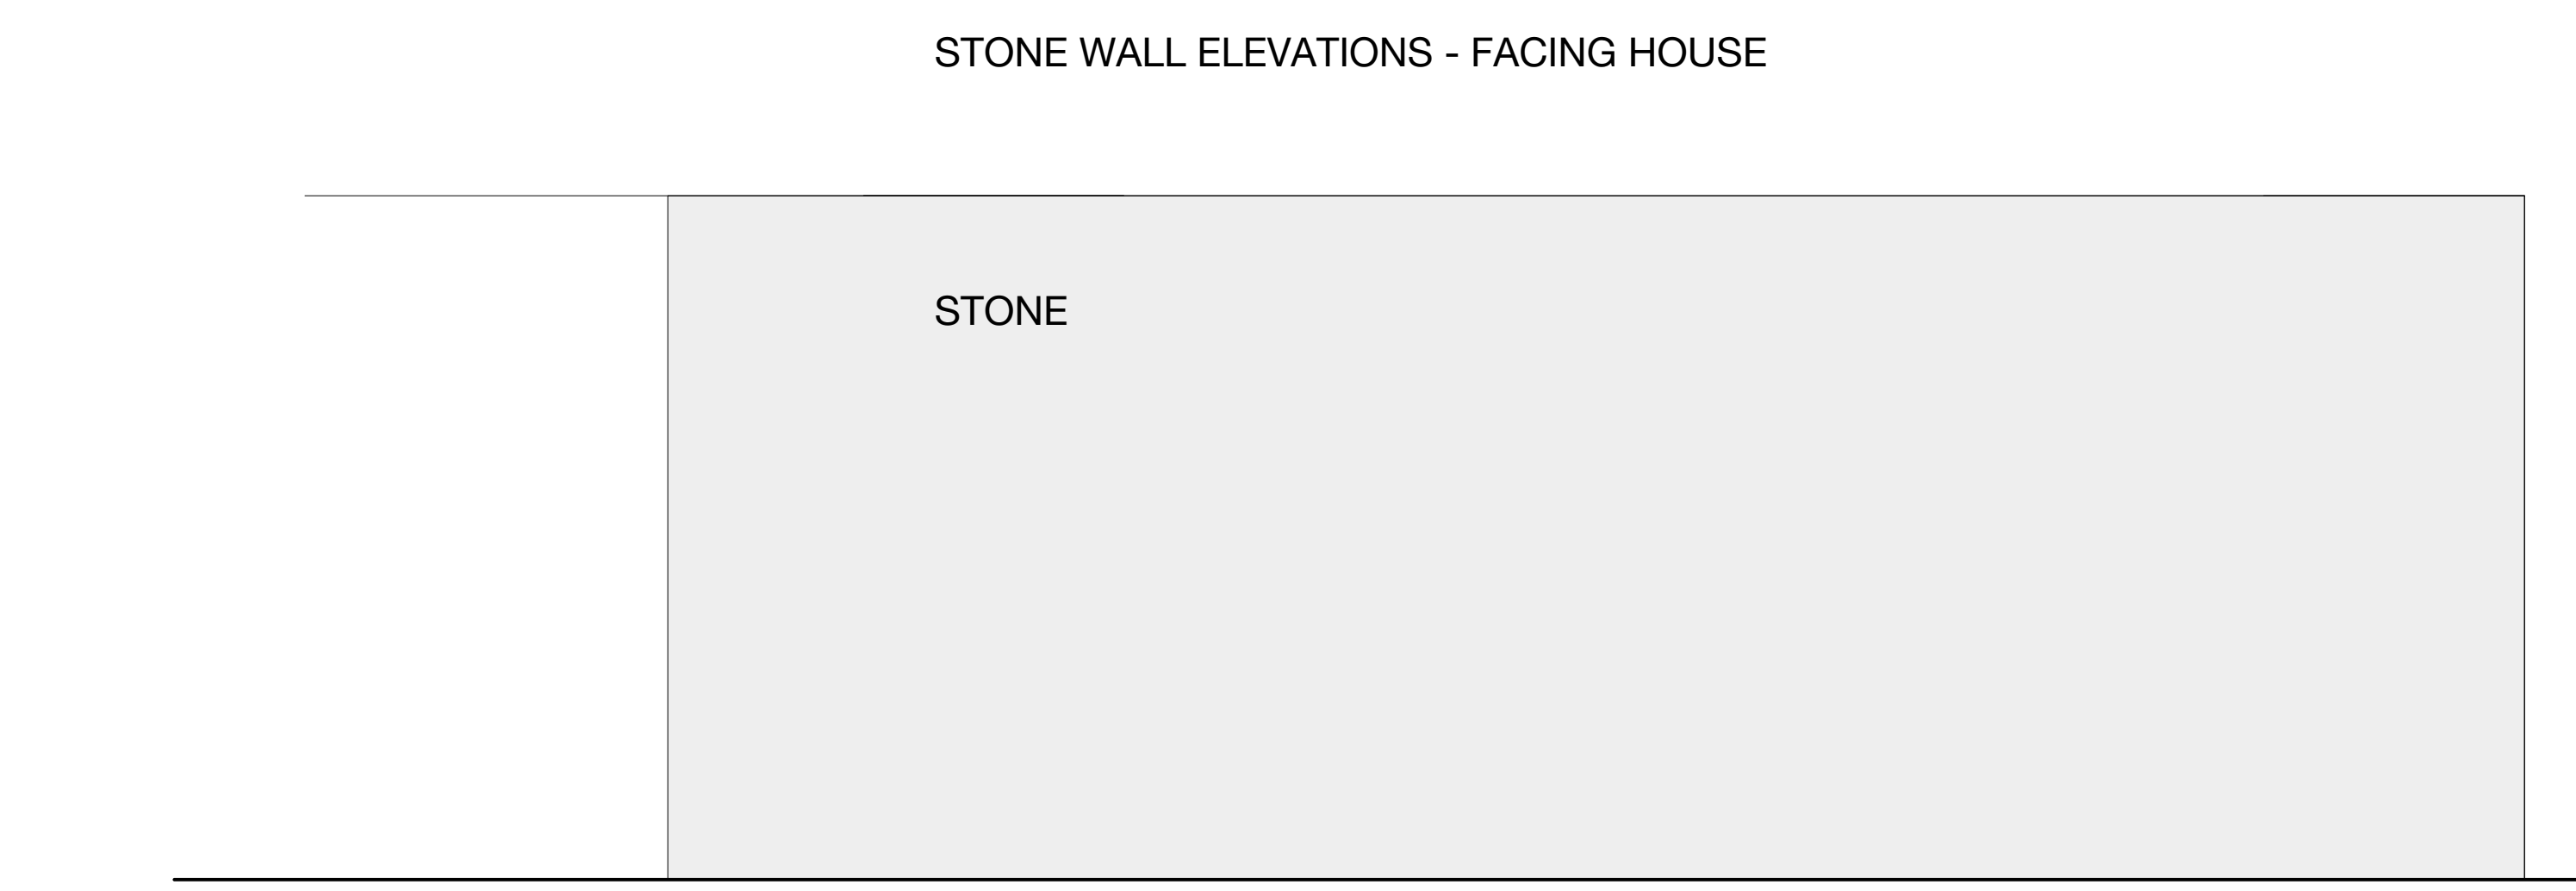


STONE WALL ELEVATIONS - FACING ROAD

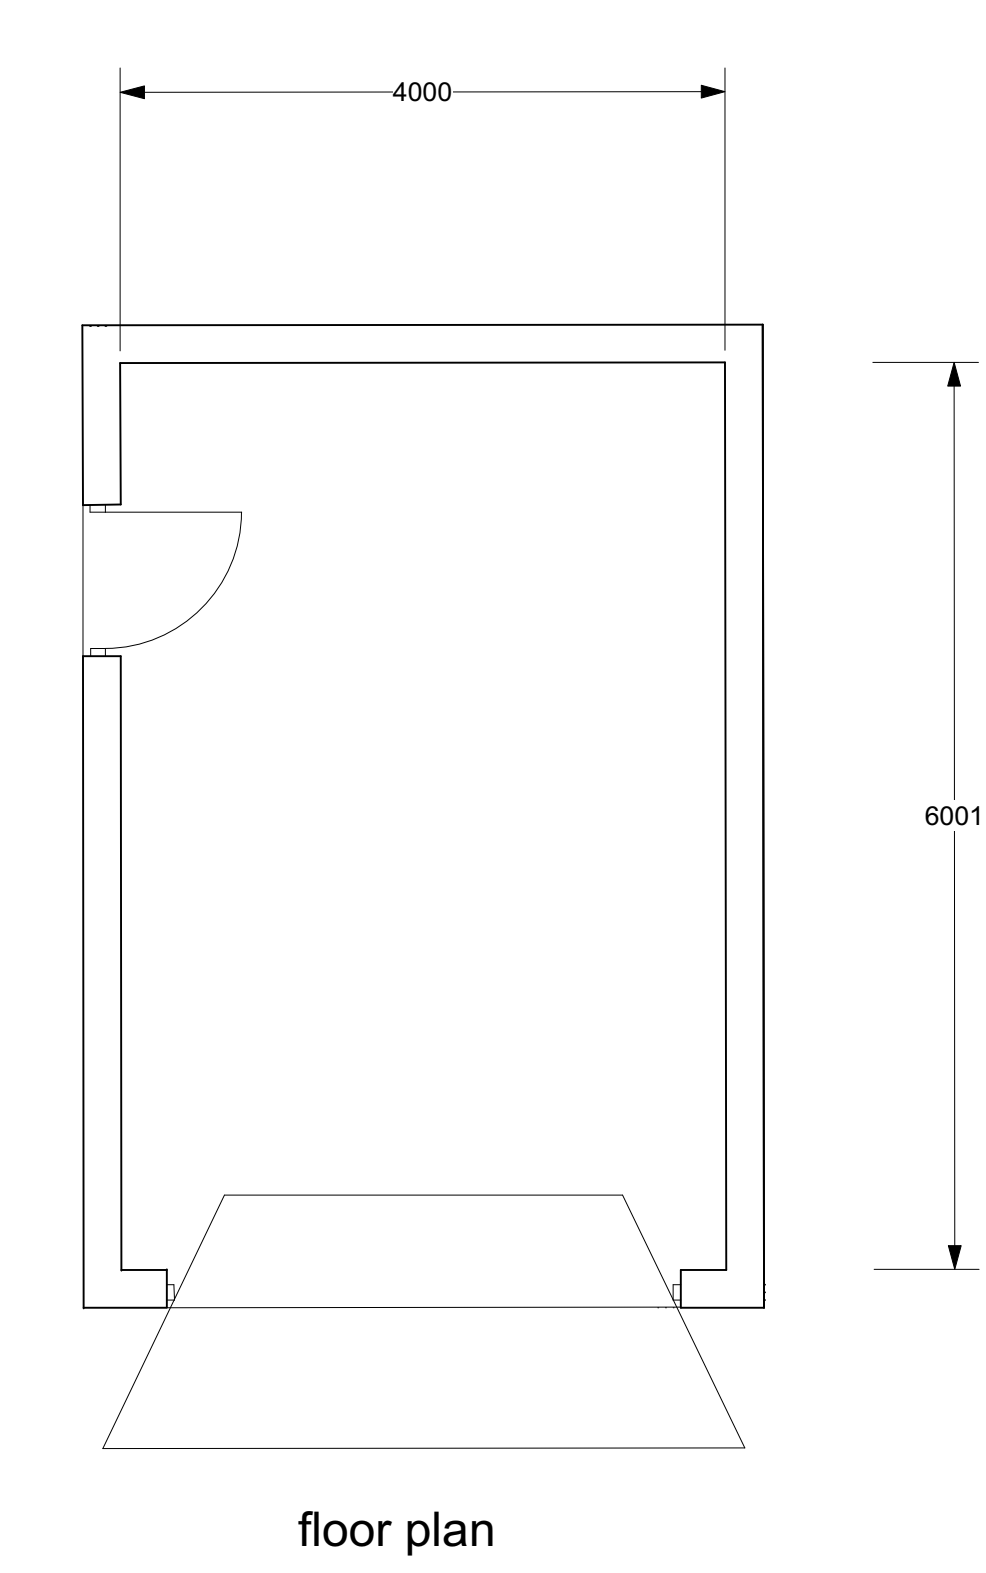

DETAILS OF FRONT GARDEN WALL

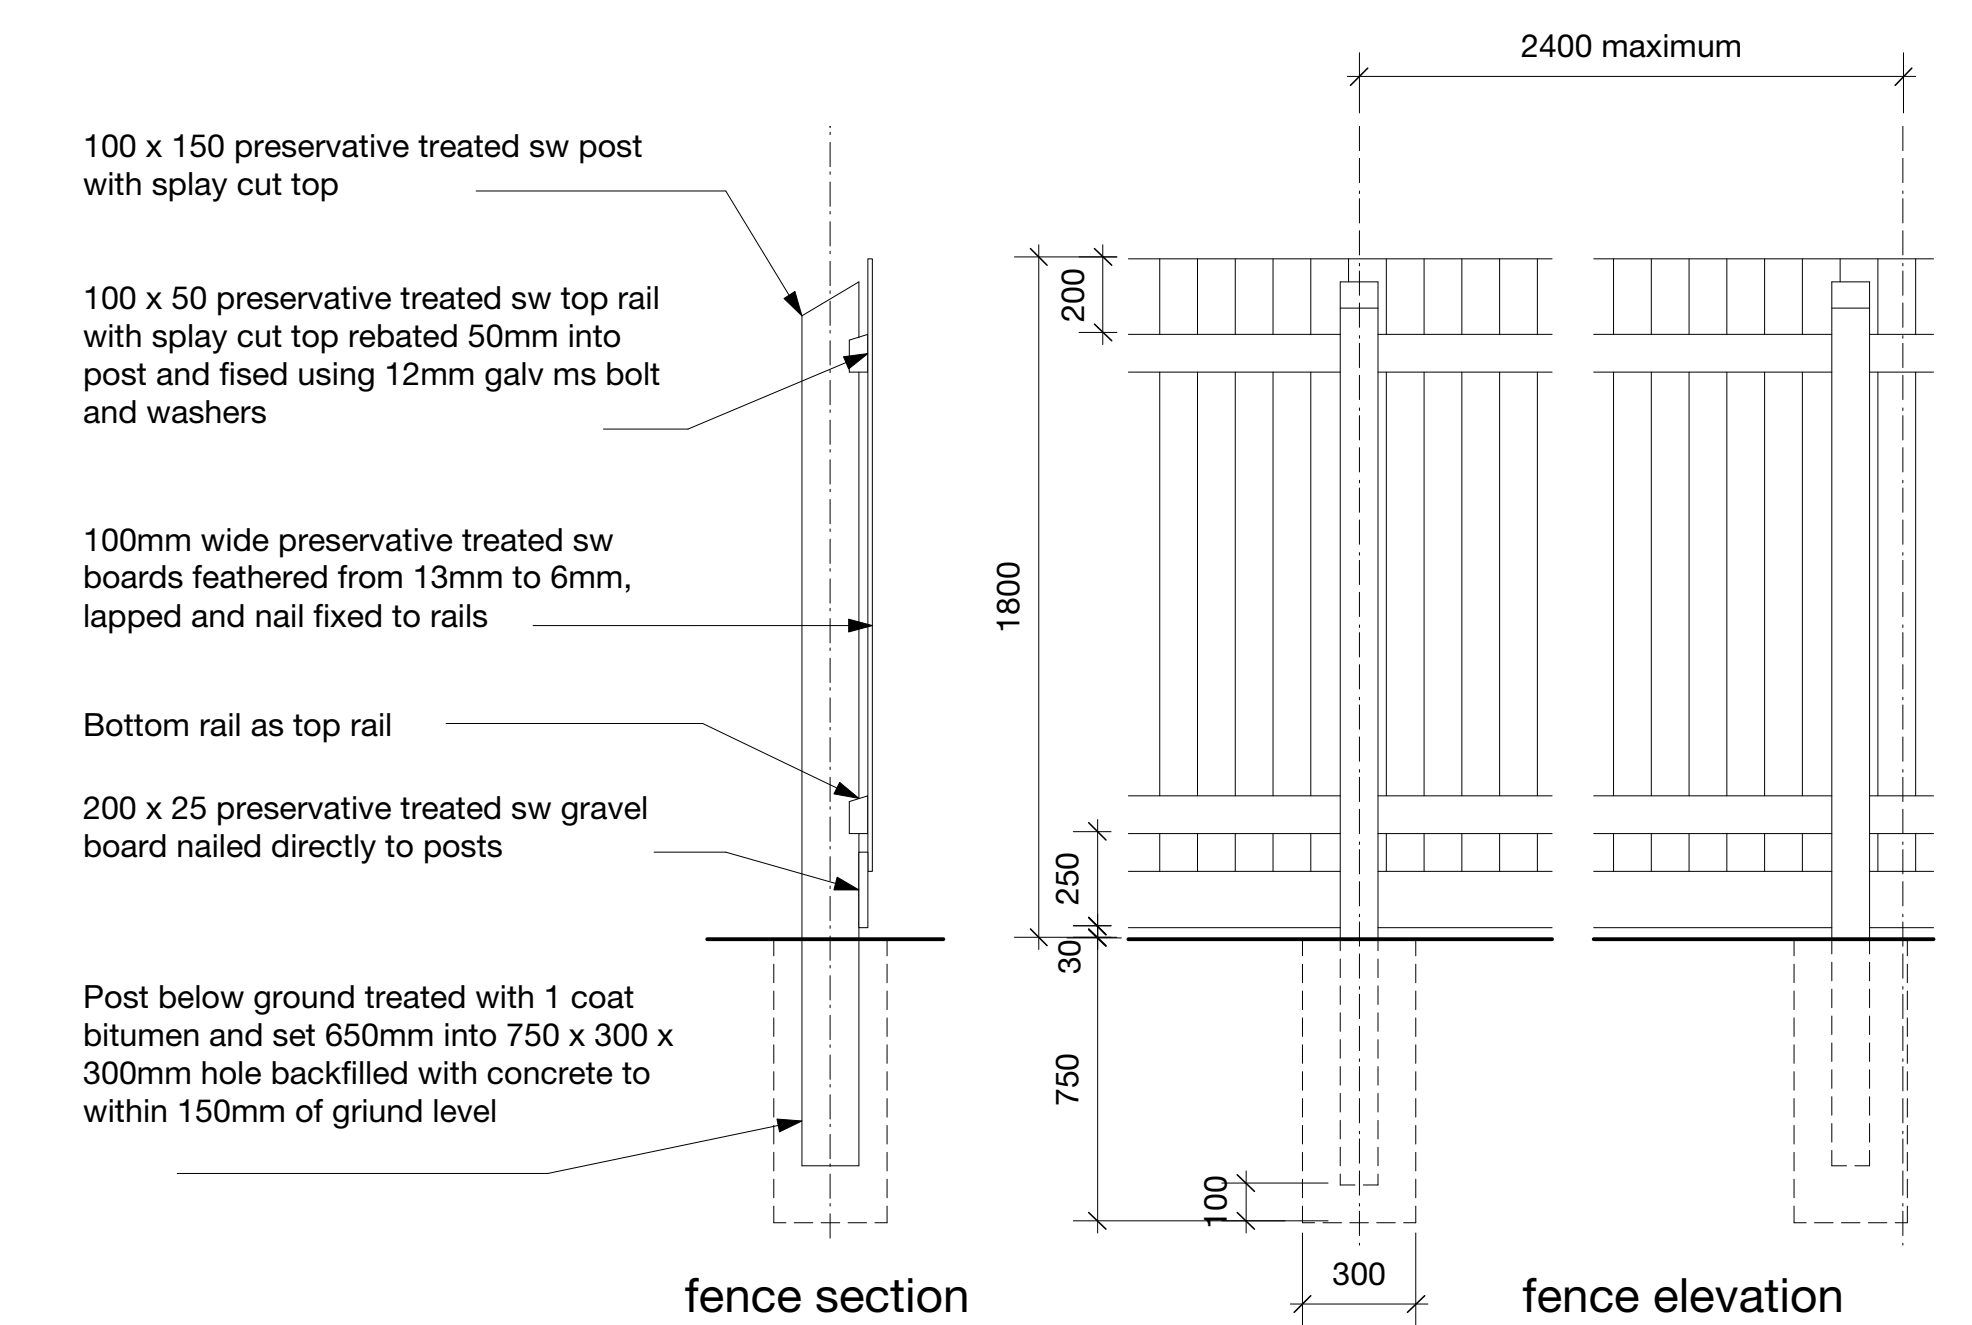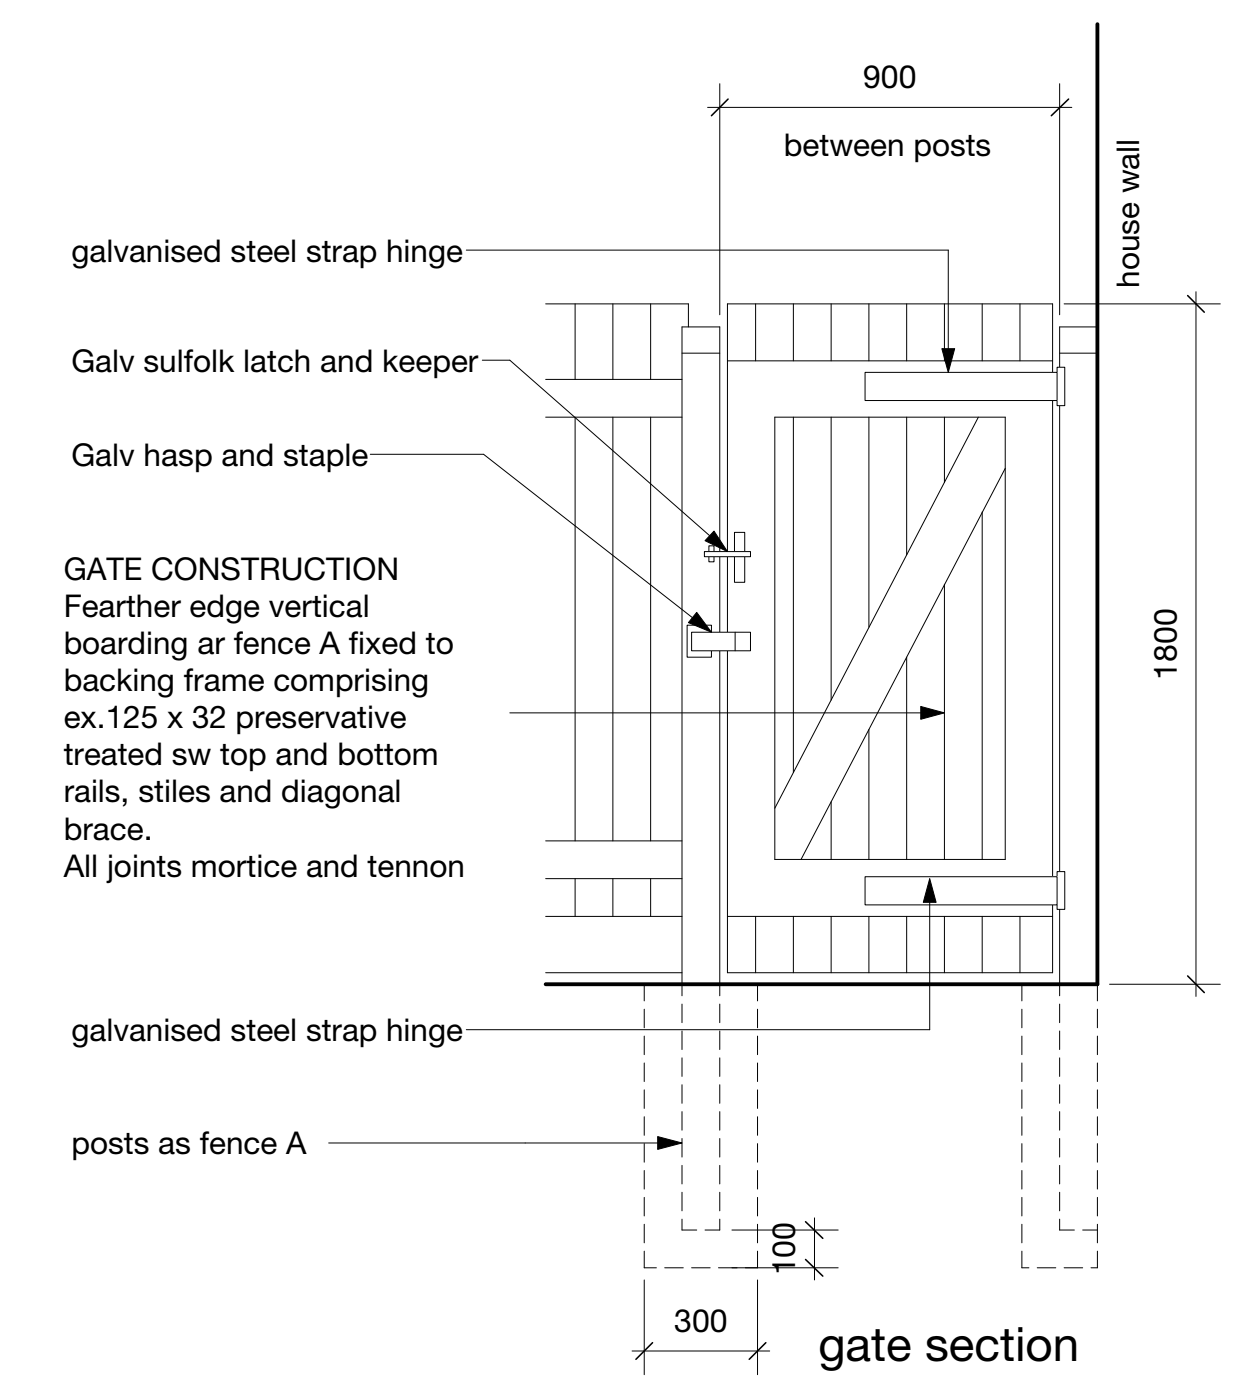

DETAILS OF FENCE G AND GATE H (1:20)

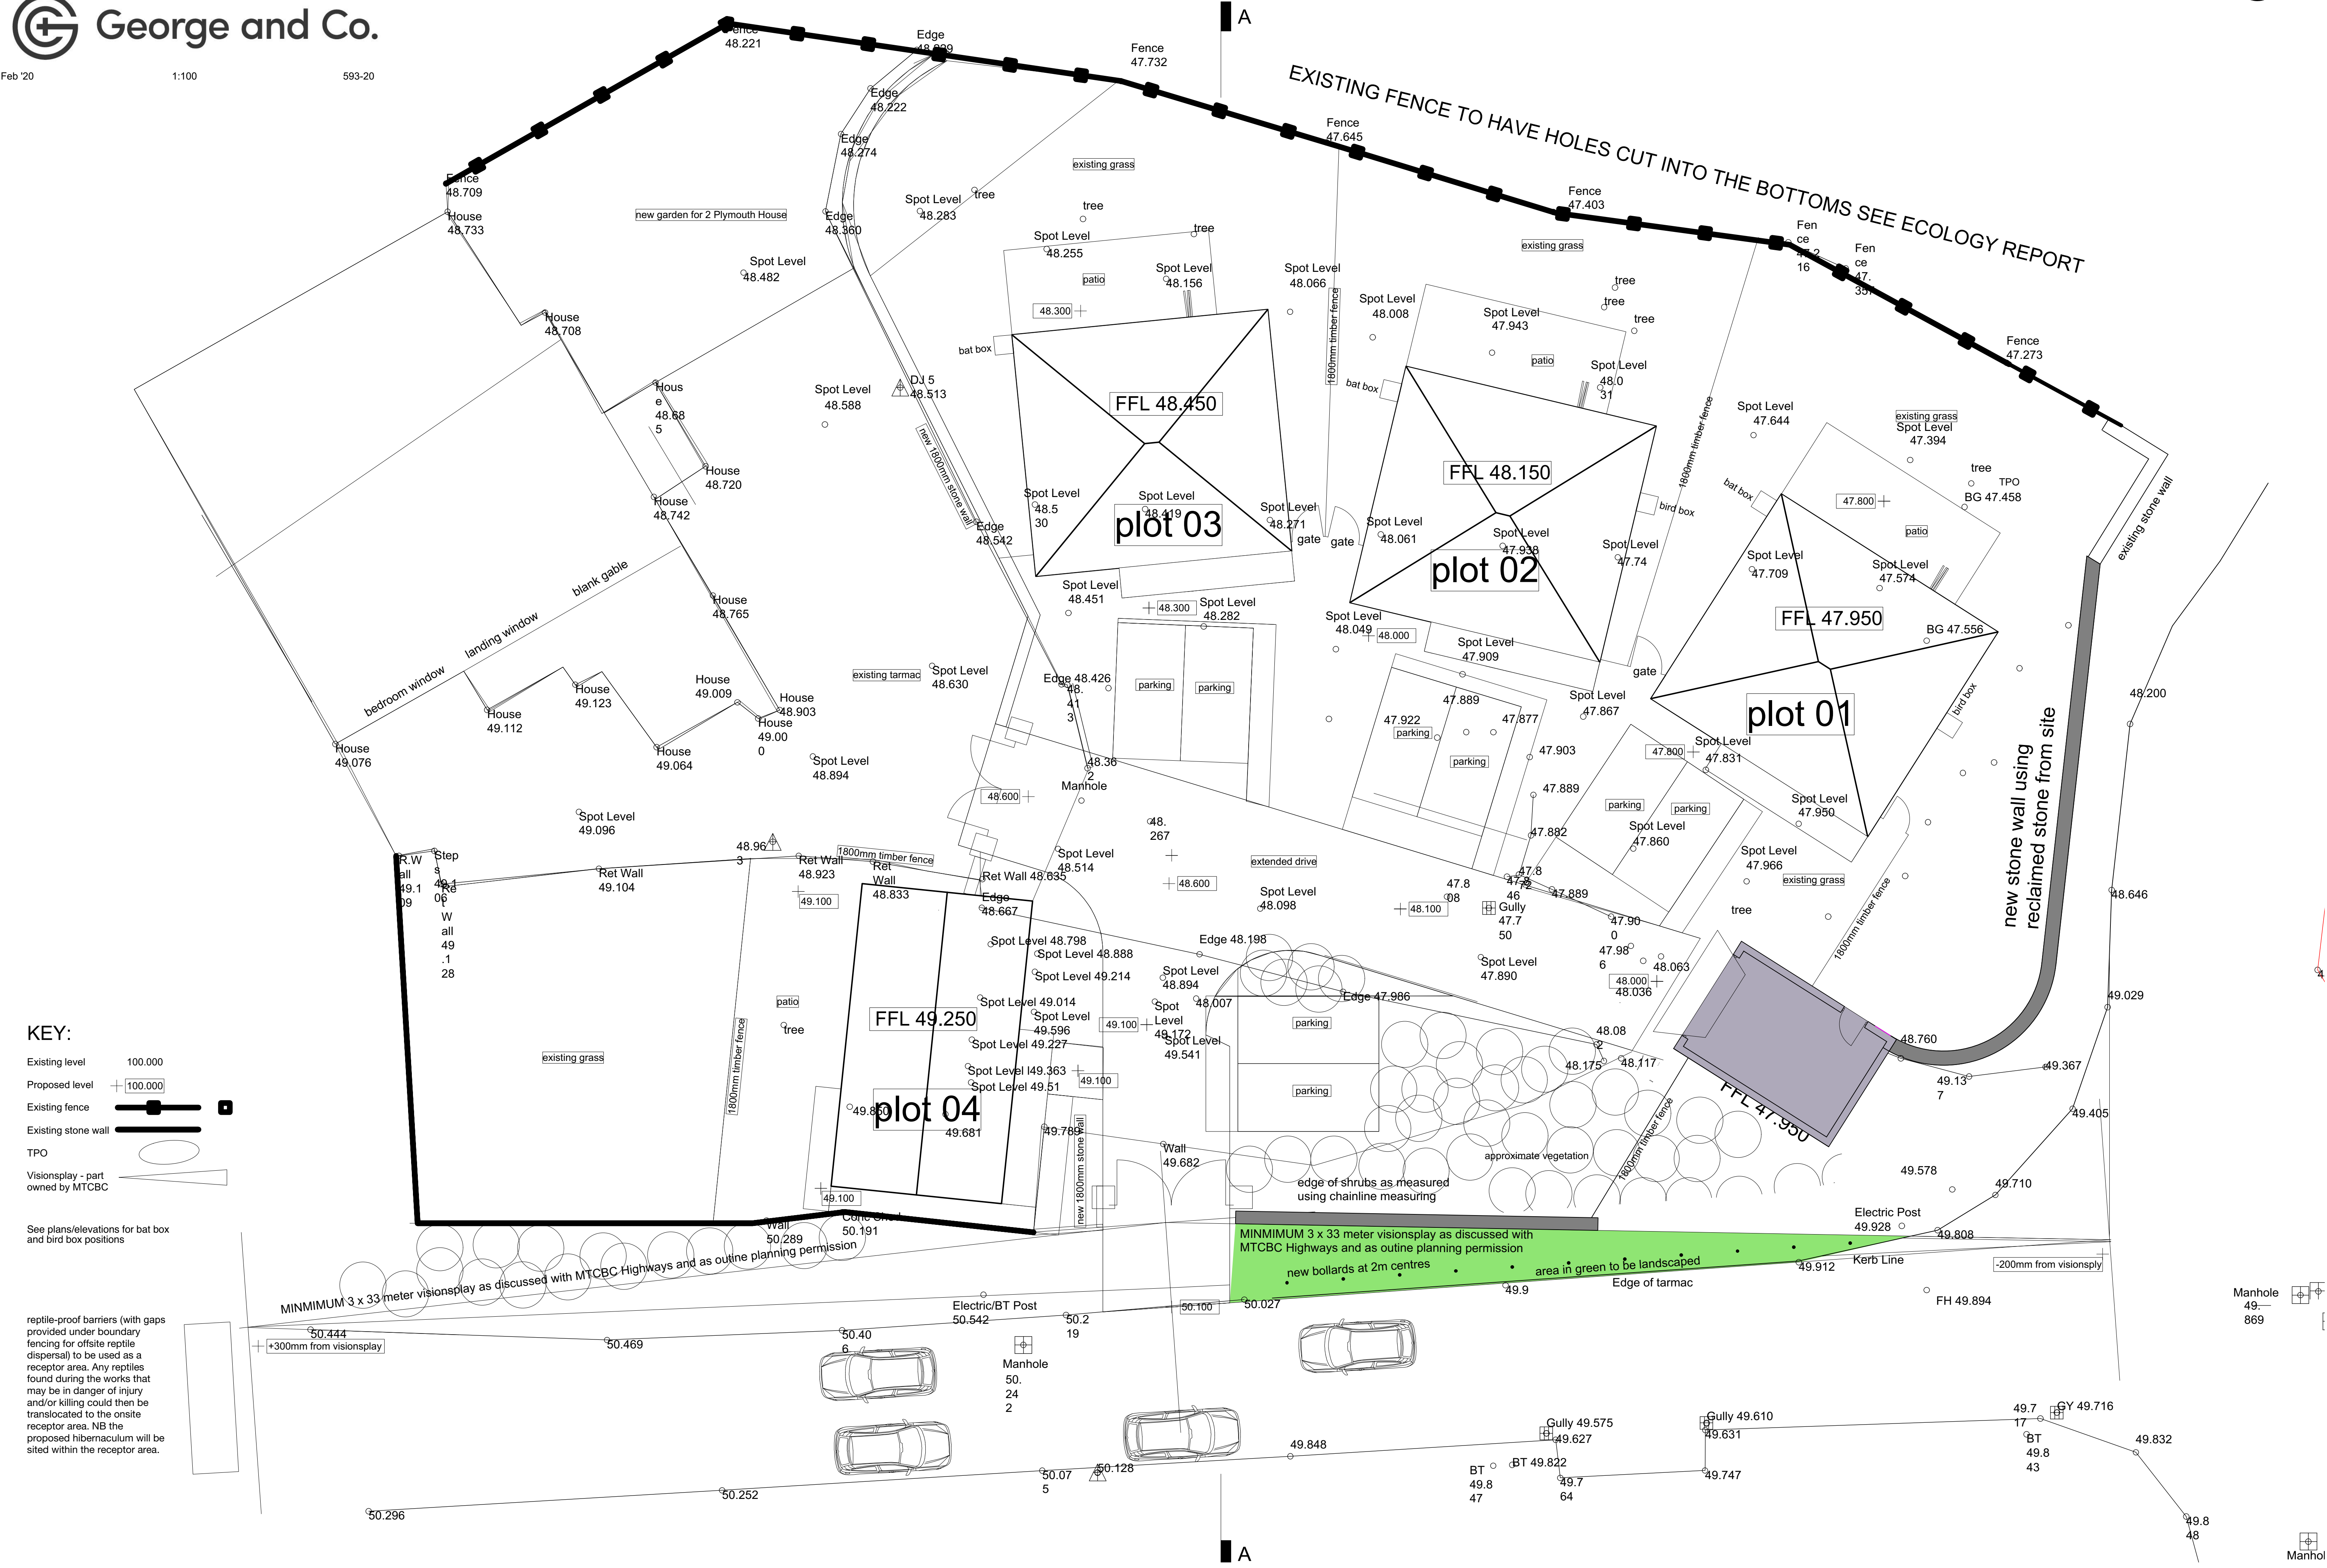

KEY:

Existing level 100.000

Proposed level +100.000

Existing fence 

Existing stone wall 

TPO 

Visionsplay - part owned by MTCBC 

See plans/elevations for bat box and bird box positions

reptile-proof barriers (with gaps provided under boundary fencing for offsite reptile dispersal) to be used as a receptor area. Any reptiles found during the works that may be in danger of injury and/or killing could then be translocated to the onsite receptor area. NB the proposed hibernaculum will be sited within the receptor area.

Manhole 49.869

Manhole