




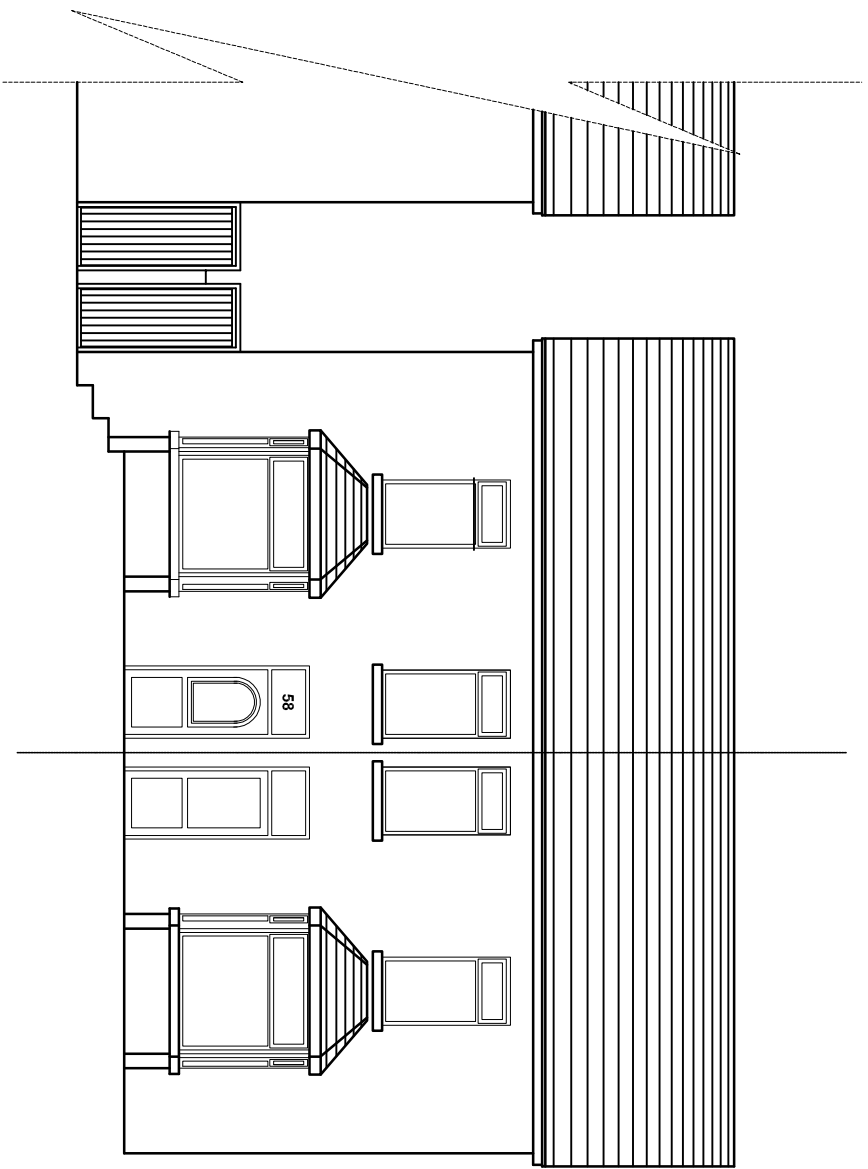


Front Elevation

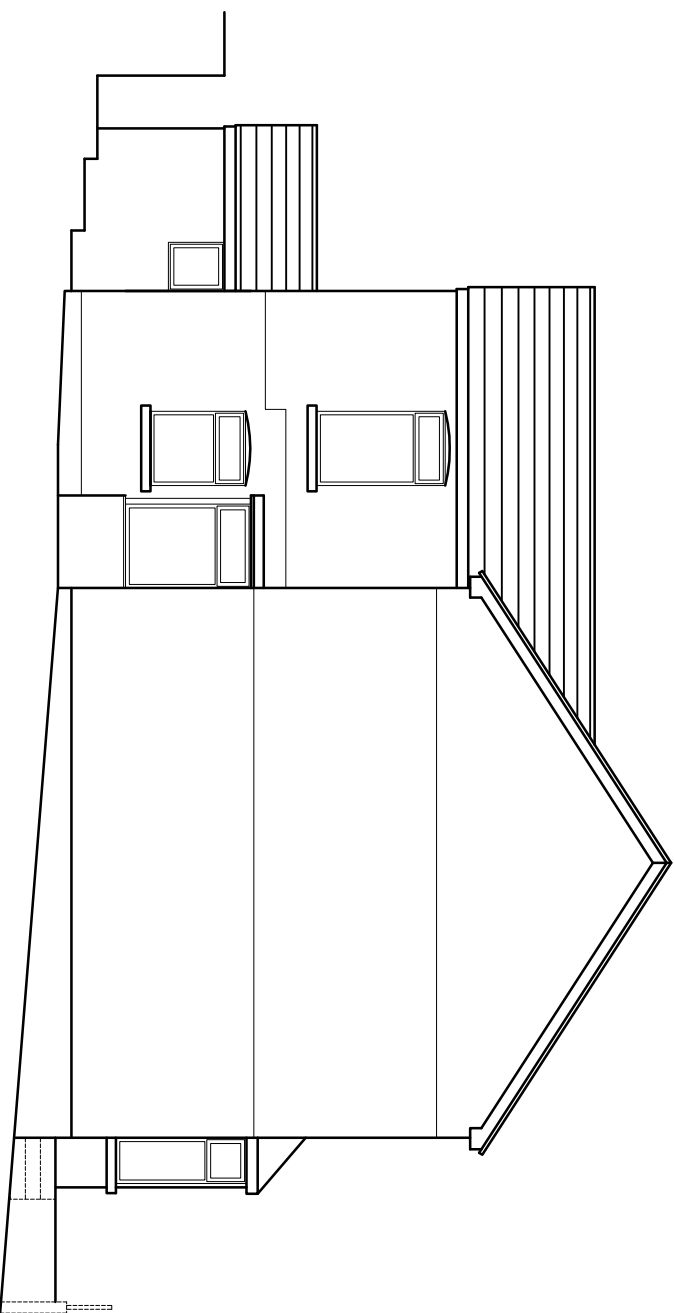

Side Elevation

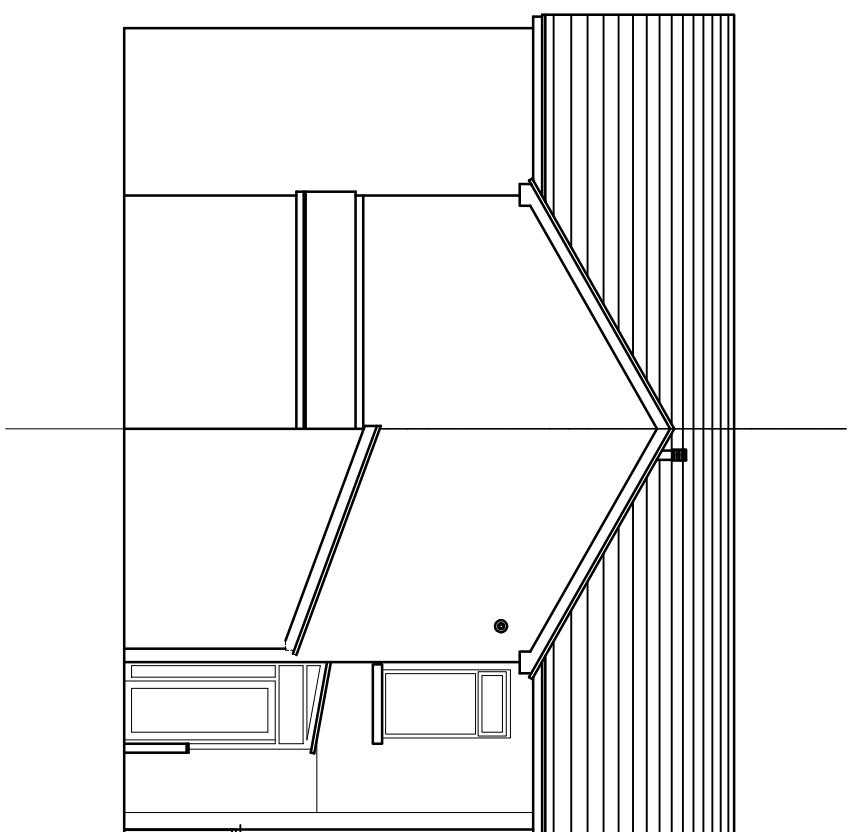

Rear Elevation

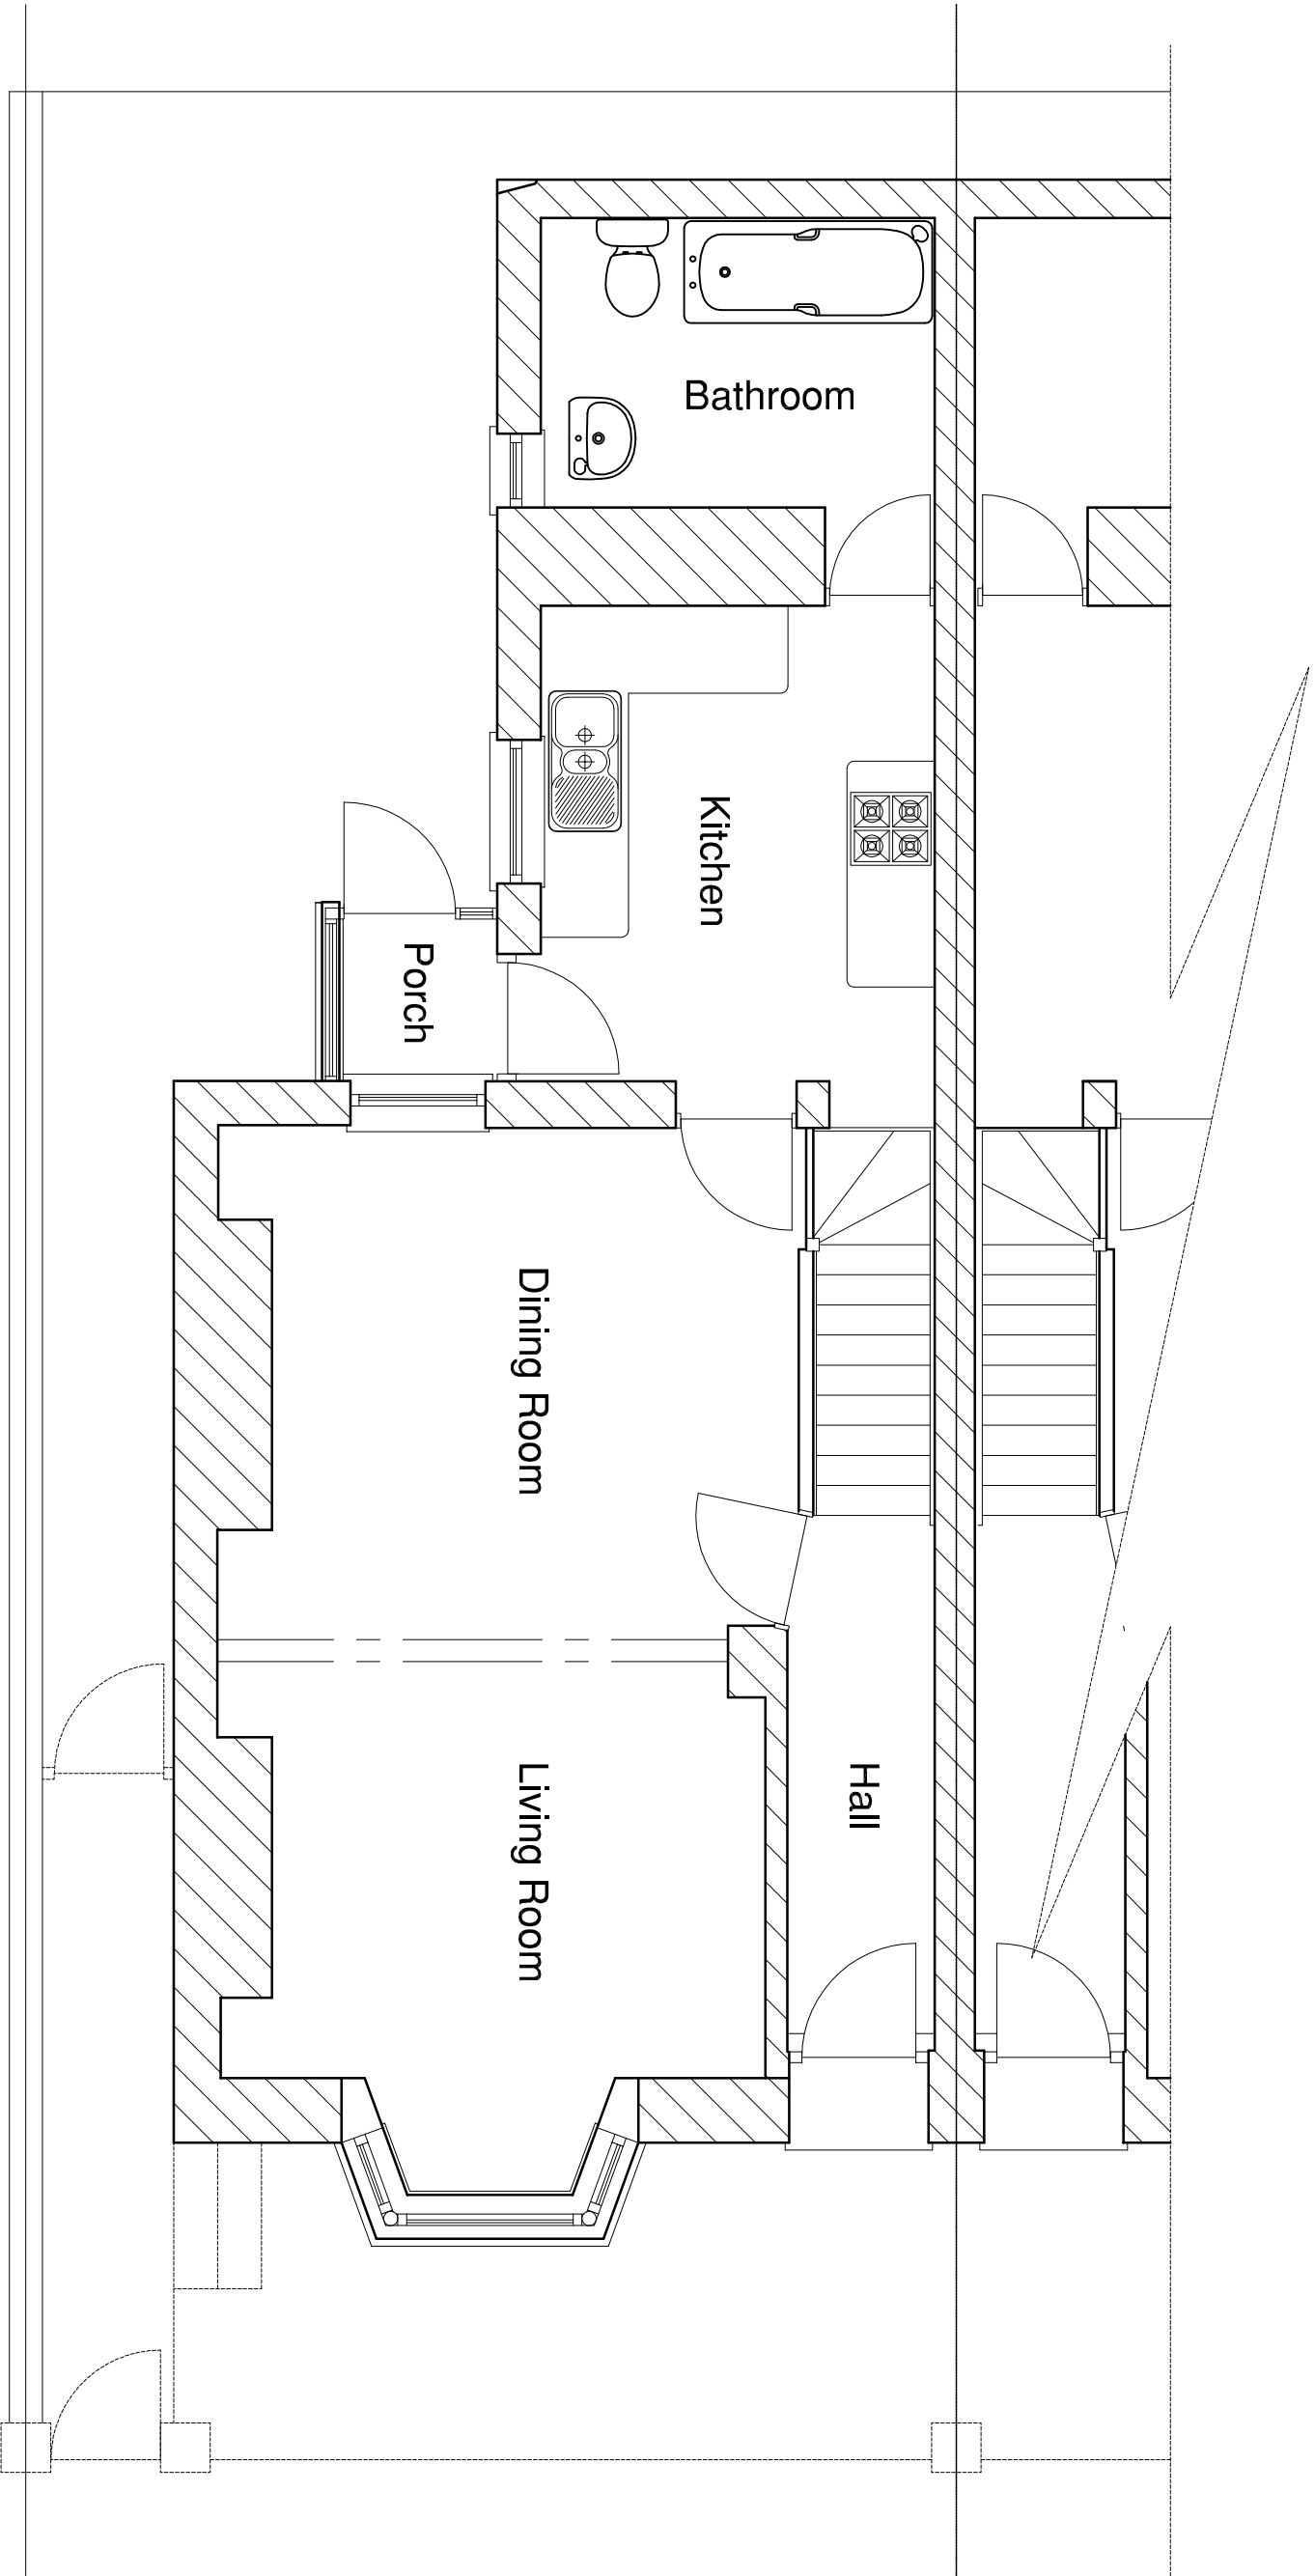

Ground Floor Plan

Title Side kitchen extension @ 58 Aberfan Road Aberfan Merthyr Tydfil CF48 4QJ	
Client Mr & Mrs Stephen Minett 58 Aberfan Road Aberfan Merthyr Tydfil CF48 4QJ	
Tel 07972341679	
Drawing Existing	
Revision No	
Drawn J Pugh :: AG Reed	
Scale 1 / 100 :: 1 / 50	
Date 07 / 01 / 2021	Amended