Revised to demonstrate garage will fit in the site, as planning comments	MB	Feb 22	P02


XMB Consulting

Job Title
1 Wern Street

Drawing Title
Ordinance Survey & Block Plan Layout

Scale @ A1	Date	Status	Revision
1:50	Feb 22	Planning	P02

Number
0013-XMB-V1-ZZ-DR-A-1001

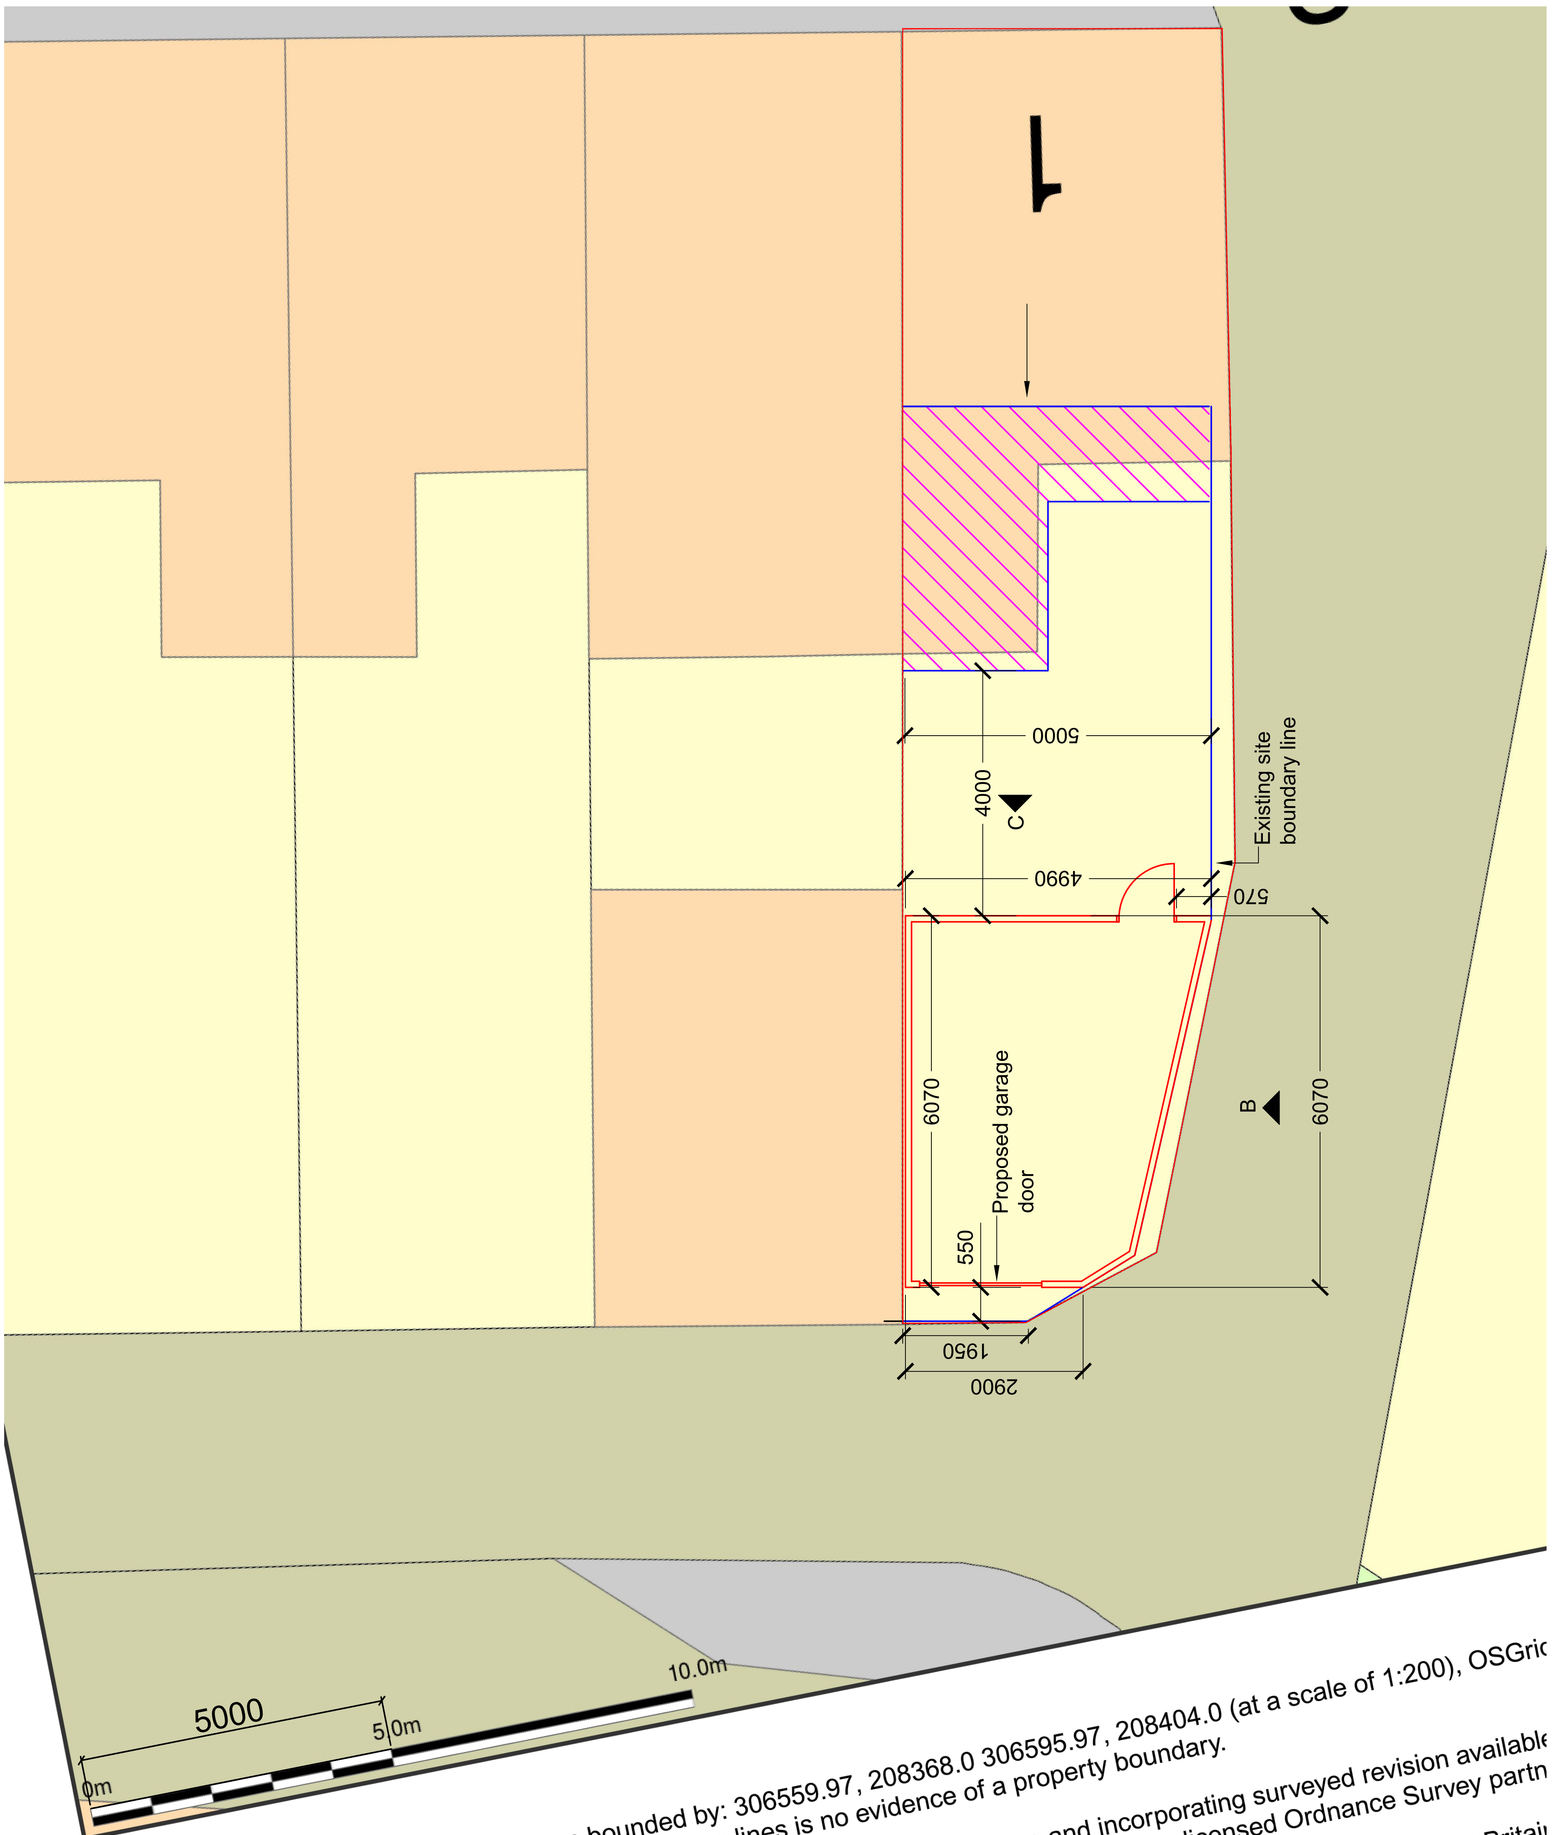

Plan (also called a Block Plan) shows area bounded by: 306559.97, 208368.0 306595.97, 208404.0 (at a scale of 1:200), OSGrid
of way. The representation of features as lines is no evidence of a property boundary.
Survey National Geographic Database and incorporating surveyed revision available
2023. Supplied by www.buyaplan.co.uk a licensed Ordnance Survey partn
the national mapping agency of Great Britai