


SECTION A

SECTION B

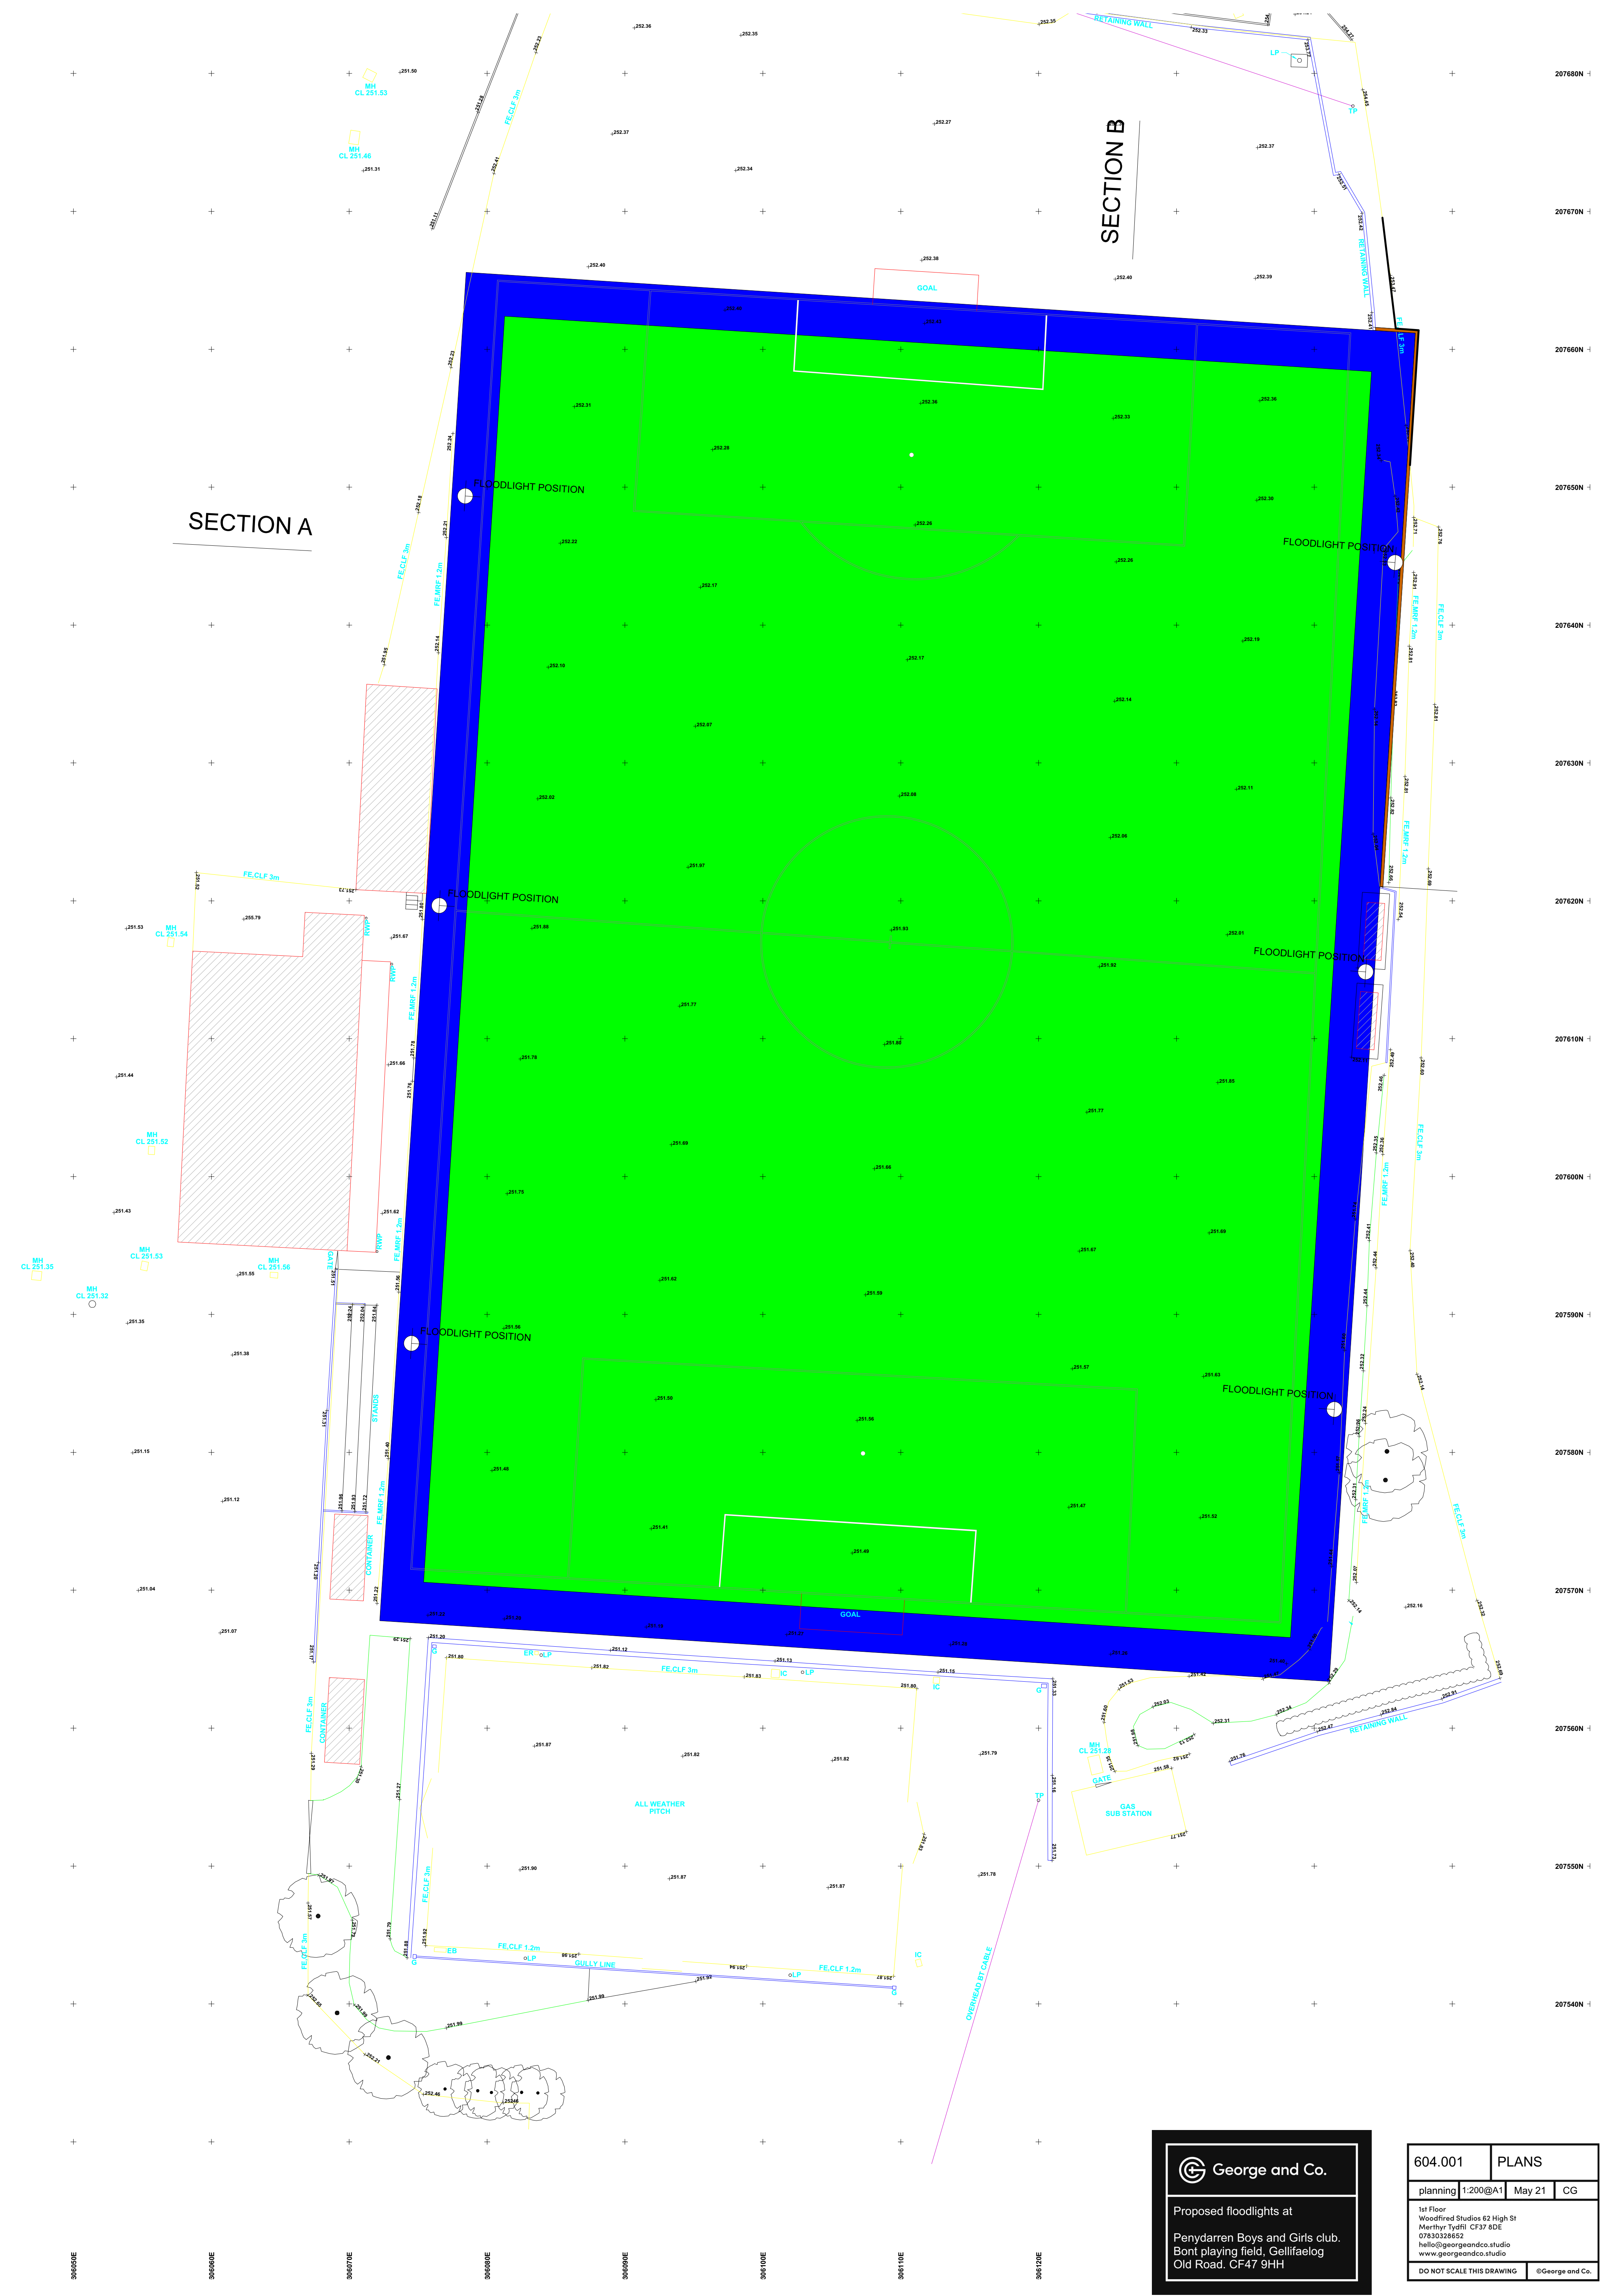

**George and Co.**

Proposed floodlights at
Penydarren Boys and Girls club.
Bont playing field, Gellifaelog
Old Road, CF47 9HH

604.001		PLANS	
planning	1:200@A1	May 21	CG
1st Floor Woodfired Studios 62 High St Merthyr Tydfil CF37 8DE 07830328652 hello@georgeandco.studio www.georgeandco.studio			
DO NOT SCALE THIS DRAWING			©George and Co.

