


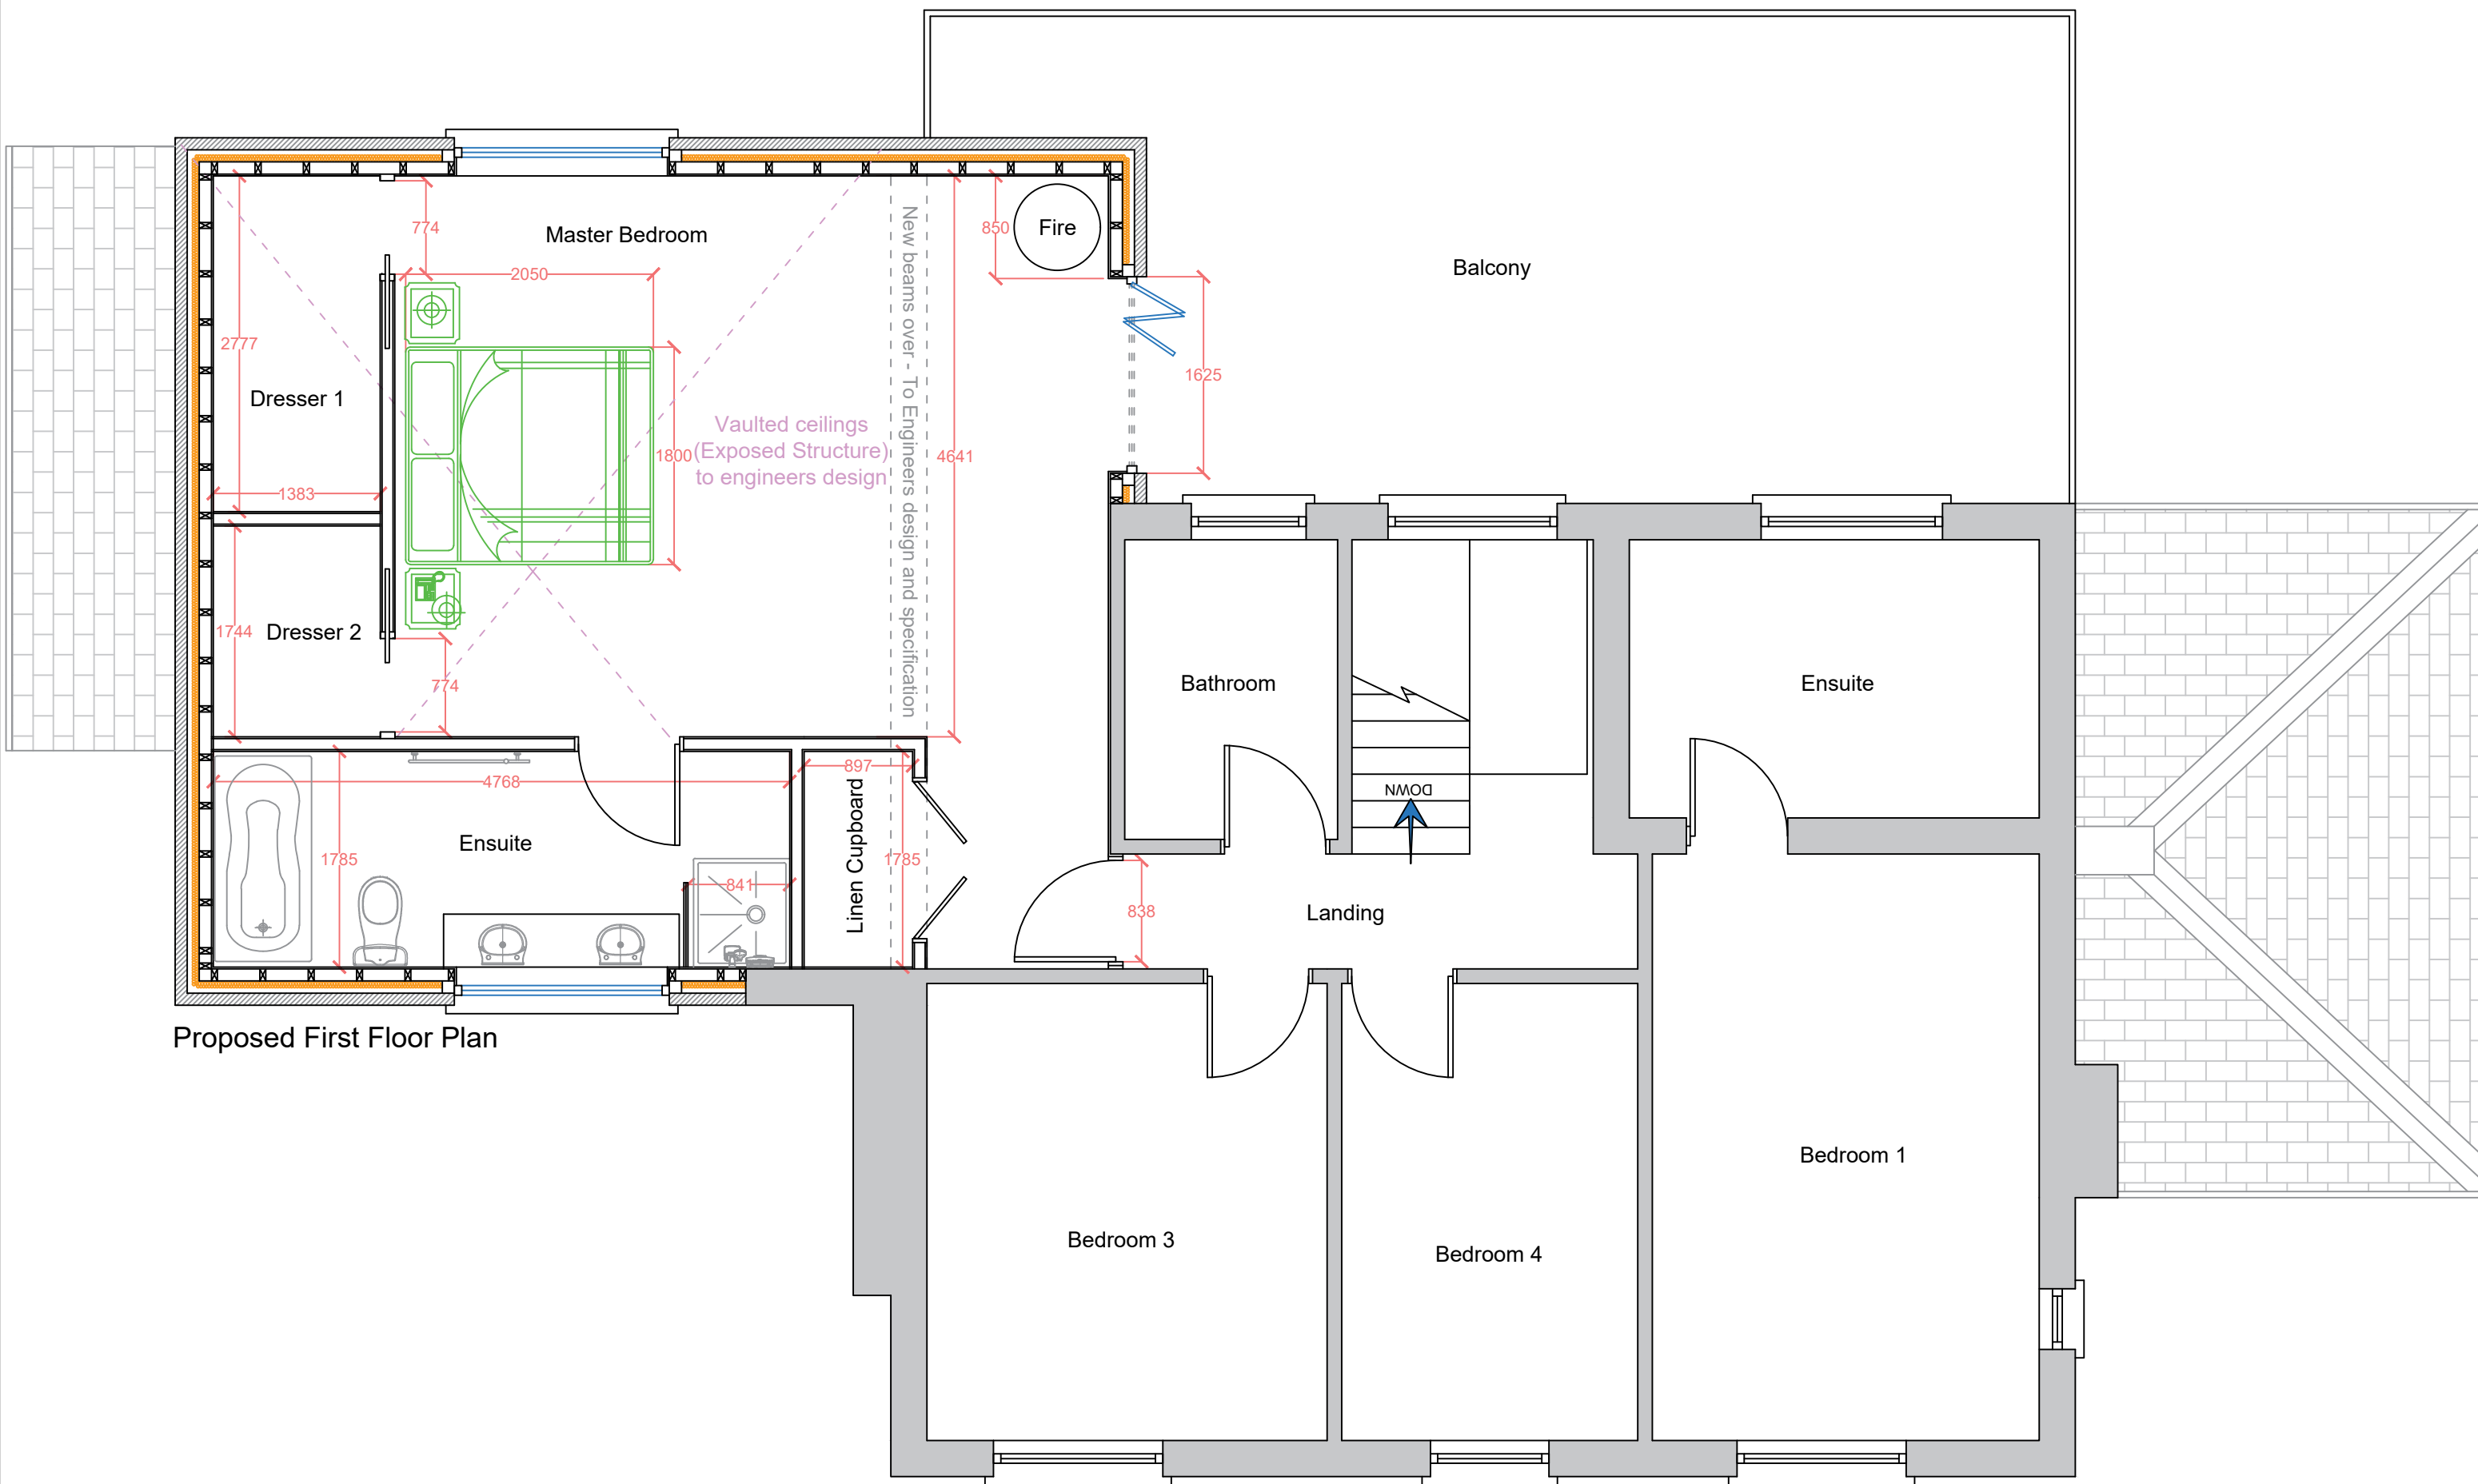

Proposed First Floor Plan

