

All dimensions must be checked on site and not scaled from this drawing.

This plan has been prepared for Planning and /or Building Regulation purposes only.

Some forms of building works may require action by the owners under The Party Wall Act 1996. The adjoining owners are to be informed of the proposals at least one month before commencement of works and their written approvals obtained.

	Date	Revisions
A		

D. Vivian Jones AssocRICS
Building Design Services

114, Brecon Road,
HIRWAUN,
Rhondda Cynon Taff,
CF44 9NS



 **RICS**
Tel. 01685 812069
Mobile 07702 380869
Email: vivionesdesign@yahoo.co.uk

Client
P. Brogden Properties Limited.

Job Title


PROPOSED INDUSTRIAL
UNITS.

Drawing Title
Units 46 c and 46 d
Pant Industrial Estate
Dowlais
MERTHYR TYDFIL
CF48 2SR

Scale 1:50 m 1:100 m

Date	12.10.2022	Drawn by	A.
------	------------	----------	----

Drg. No.	2849 C 01A	Rev.
----------	------------	------

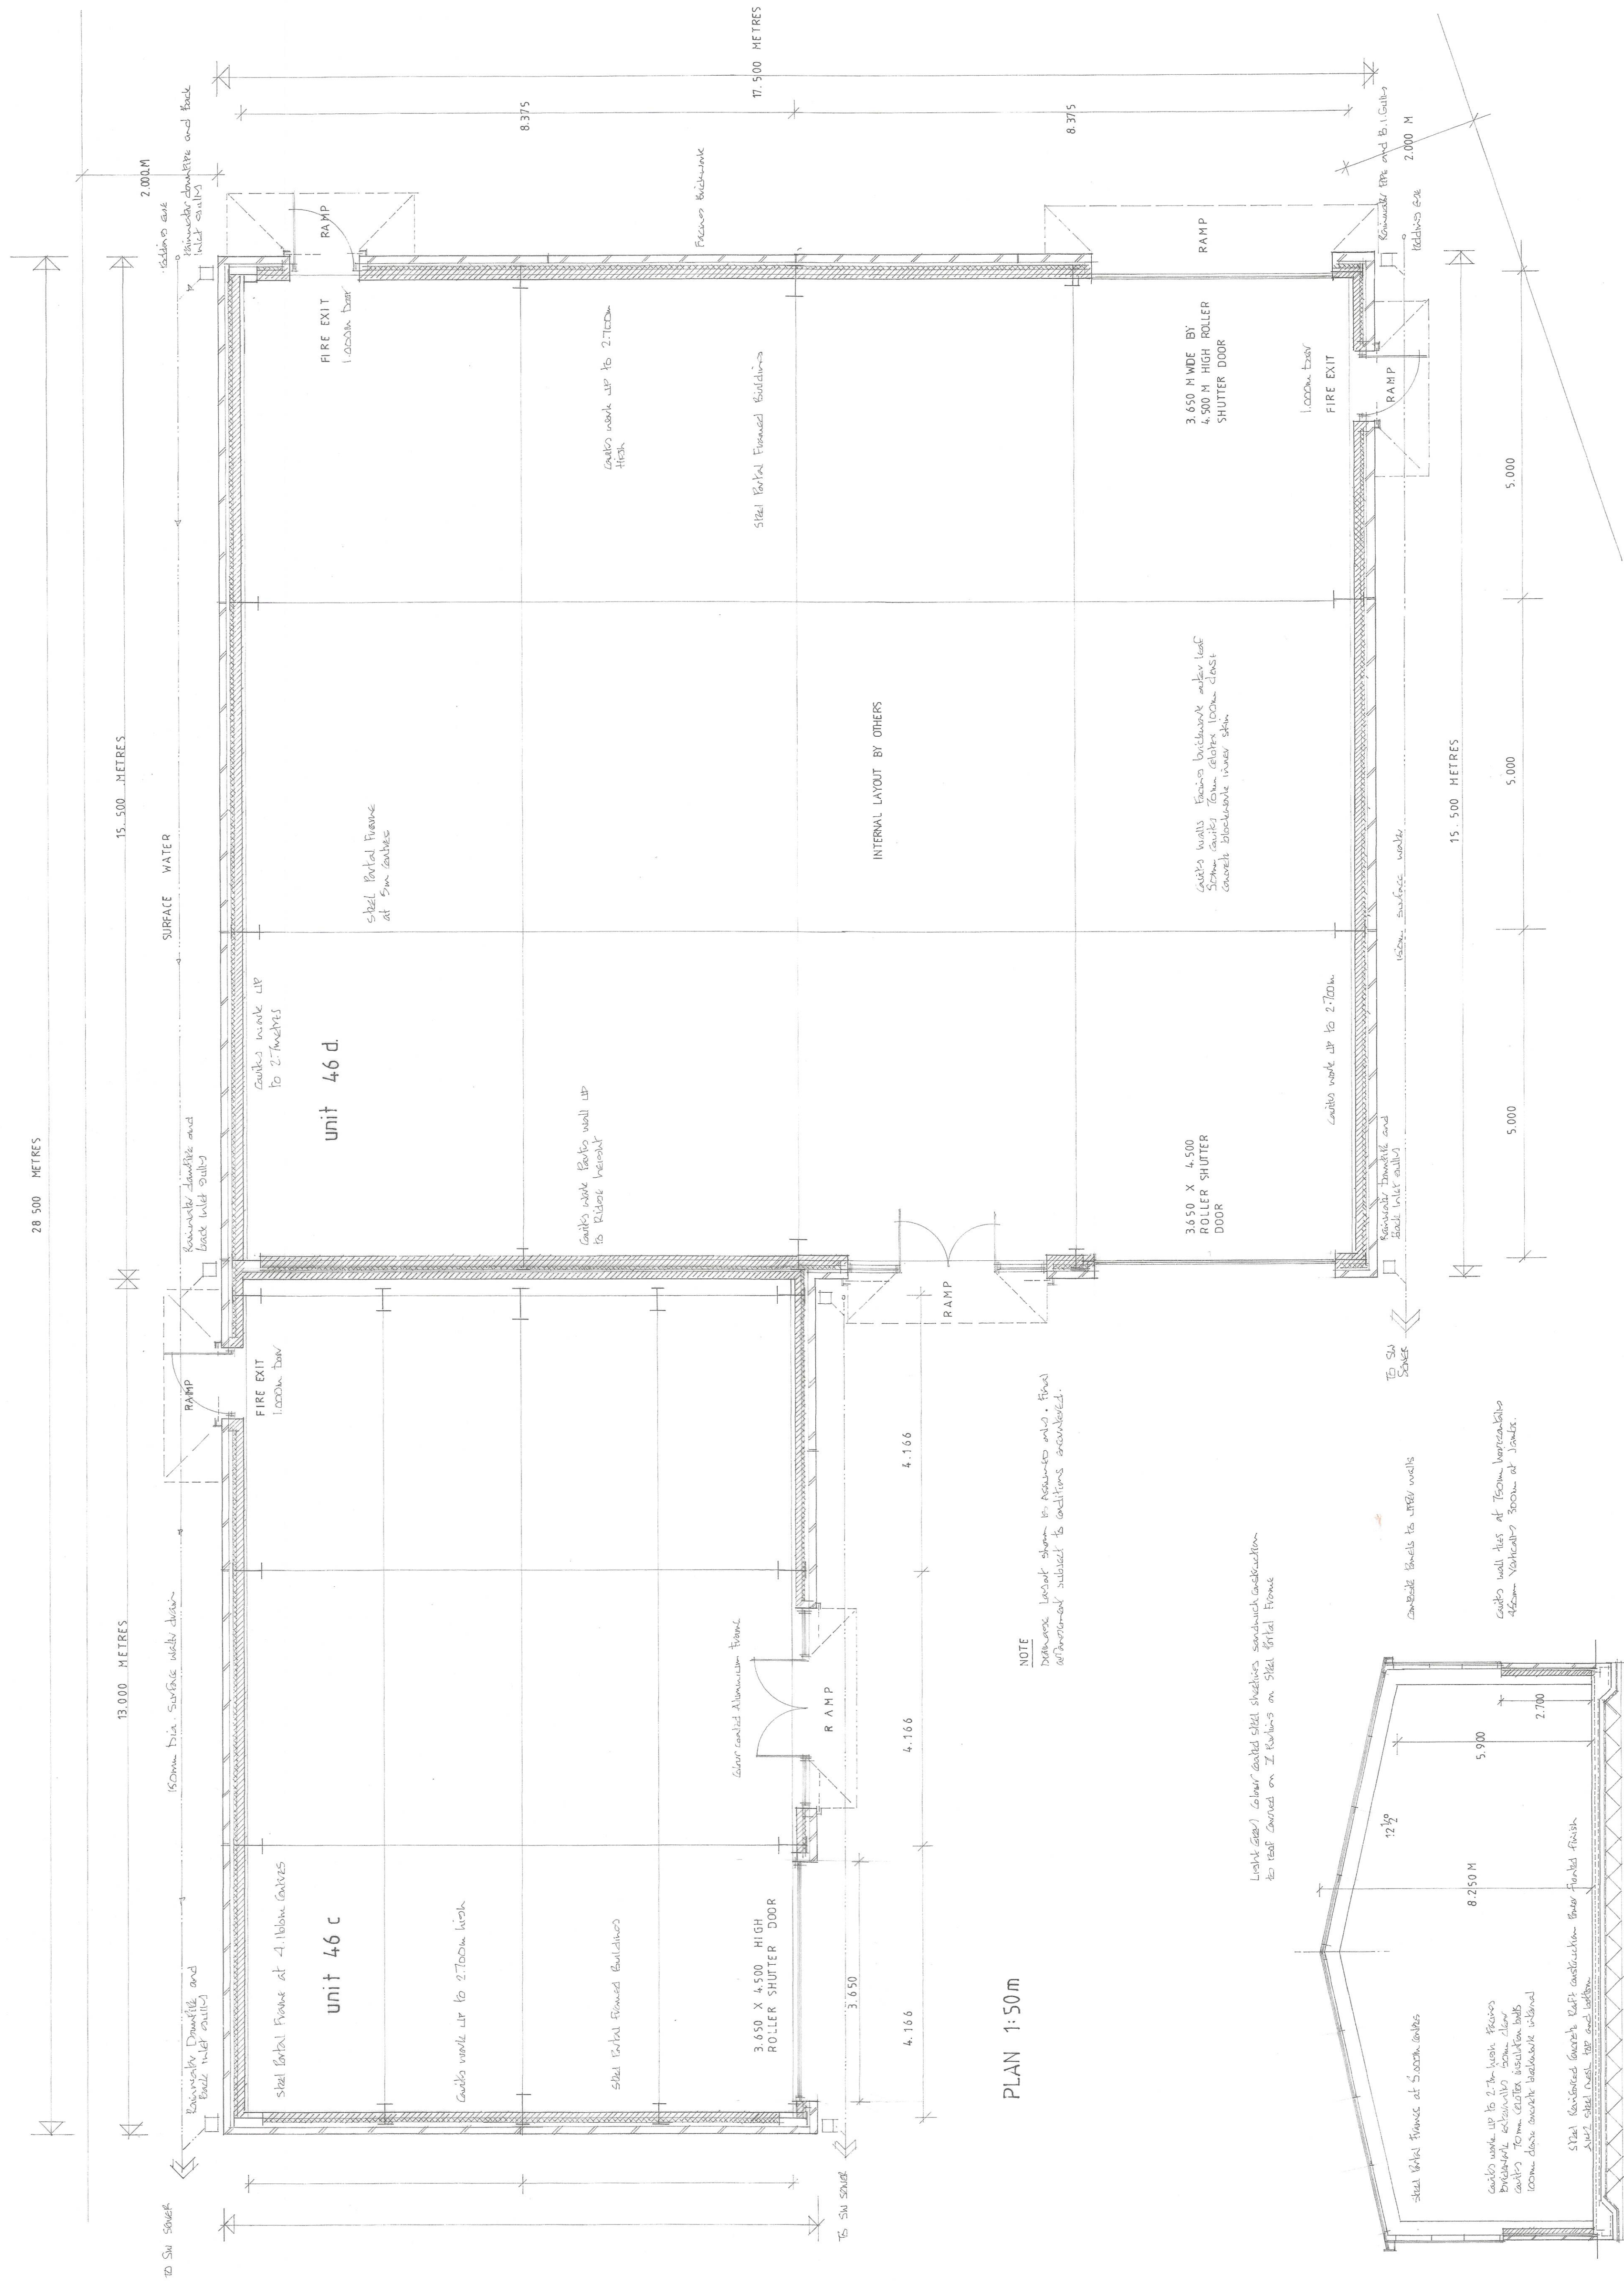

PLAN 1:50m

SECTION: 1:100m