



Hillcrest / Hadyn Terrace

Merthyr Tydfil

Tree Constraints Plan

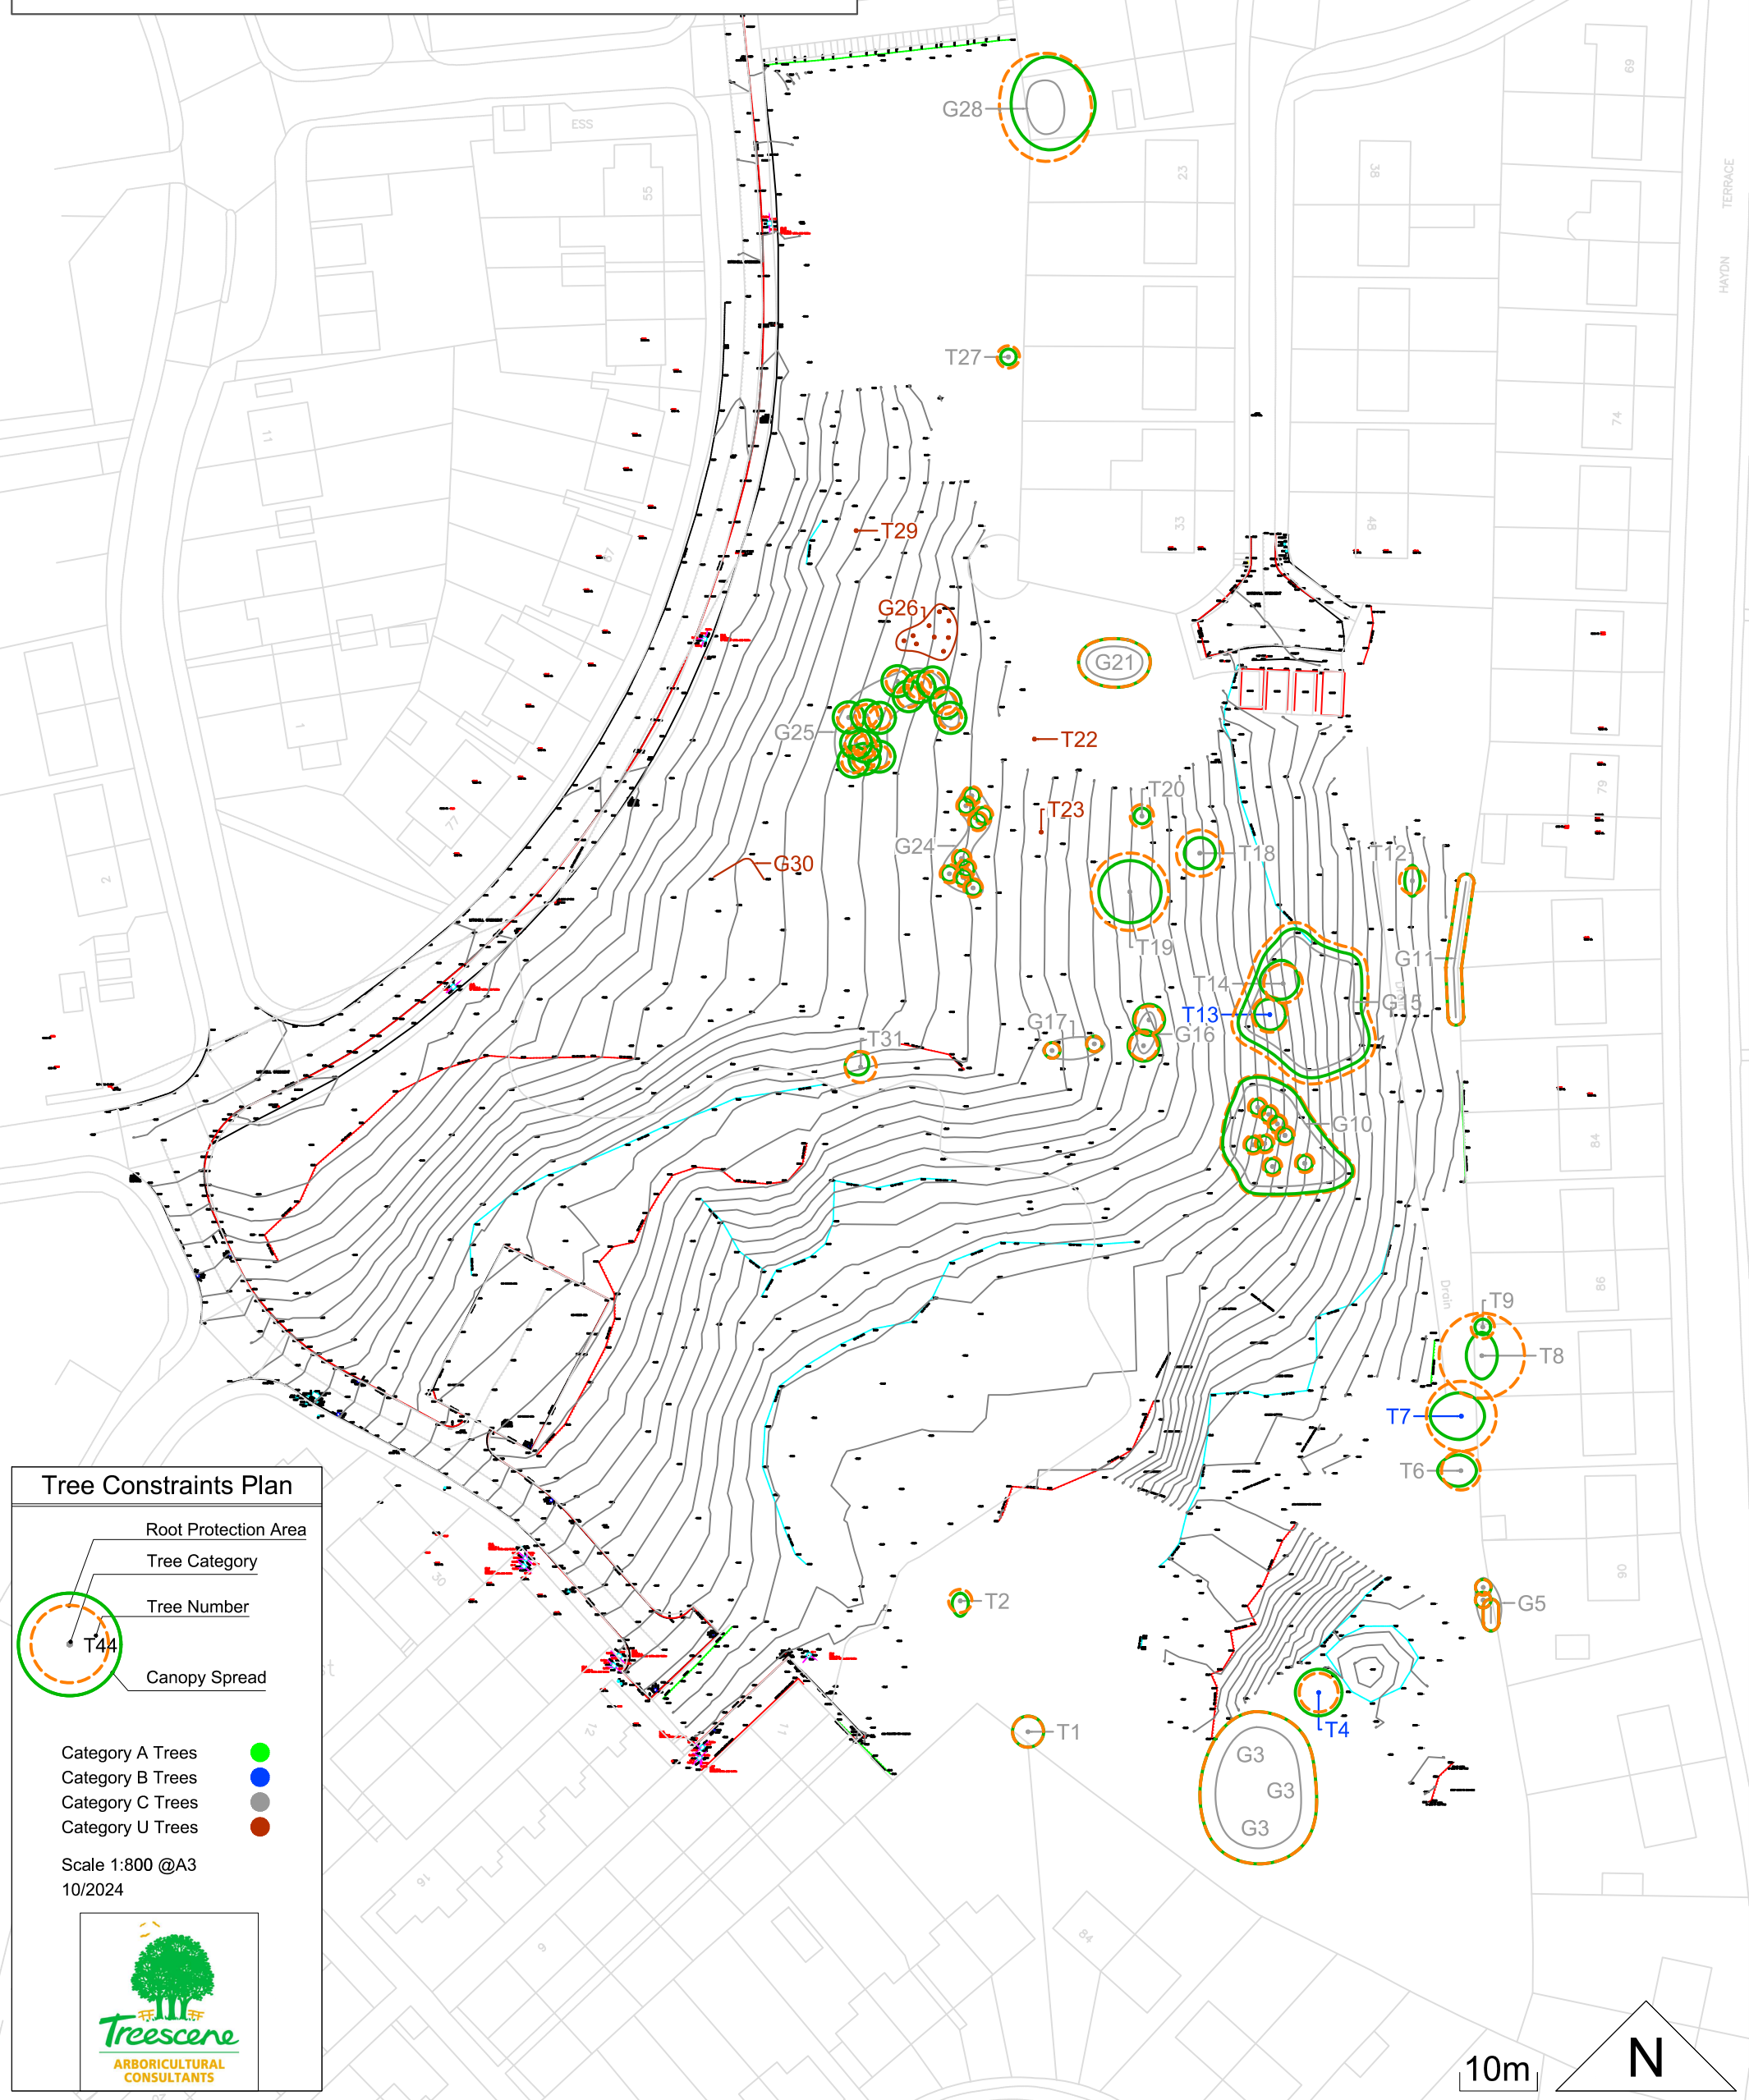


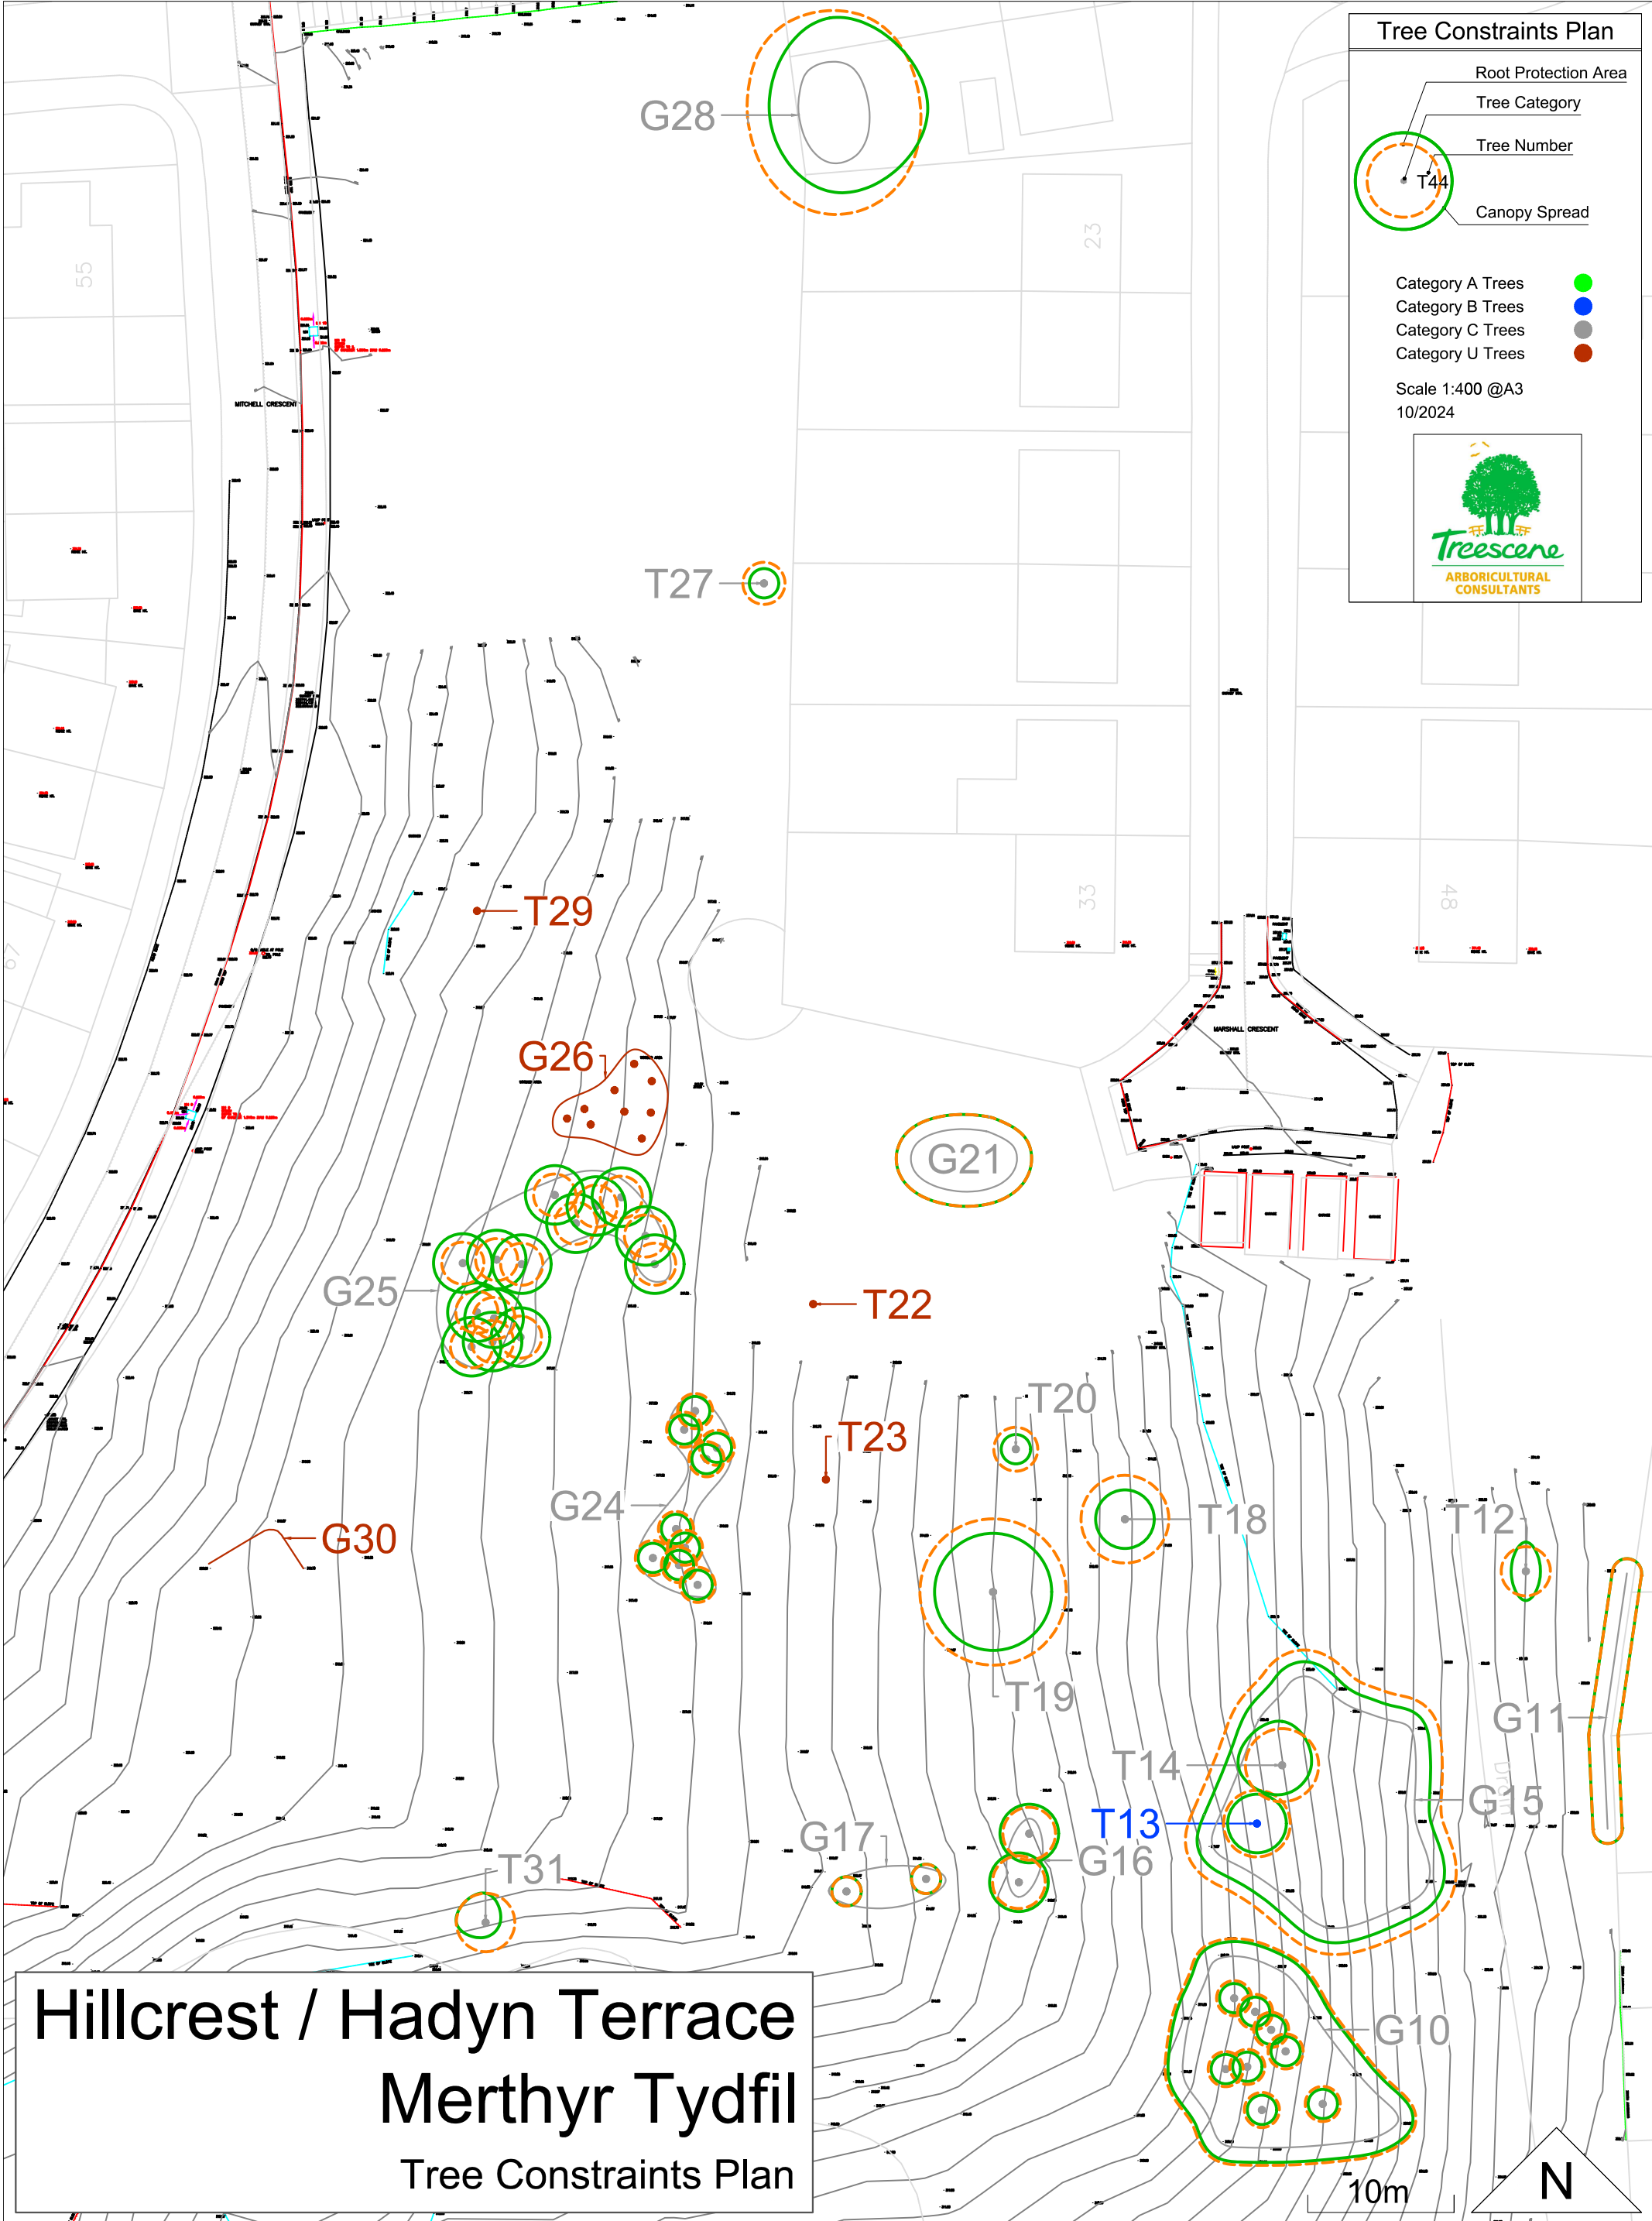

Hillcrest / Hadyn Terrace Merthyr Tydfil

Tree Constraints Plan

Tree Constraints Plan

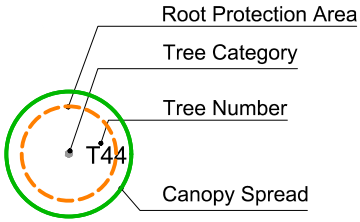

- Category A Trees ●
 - Category B Trees ●
 - Category C Trees ●
 - Category U Trees ●
- Scale 1:400 @A3
10/2024

