



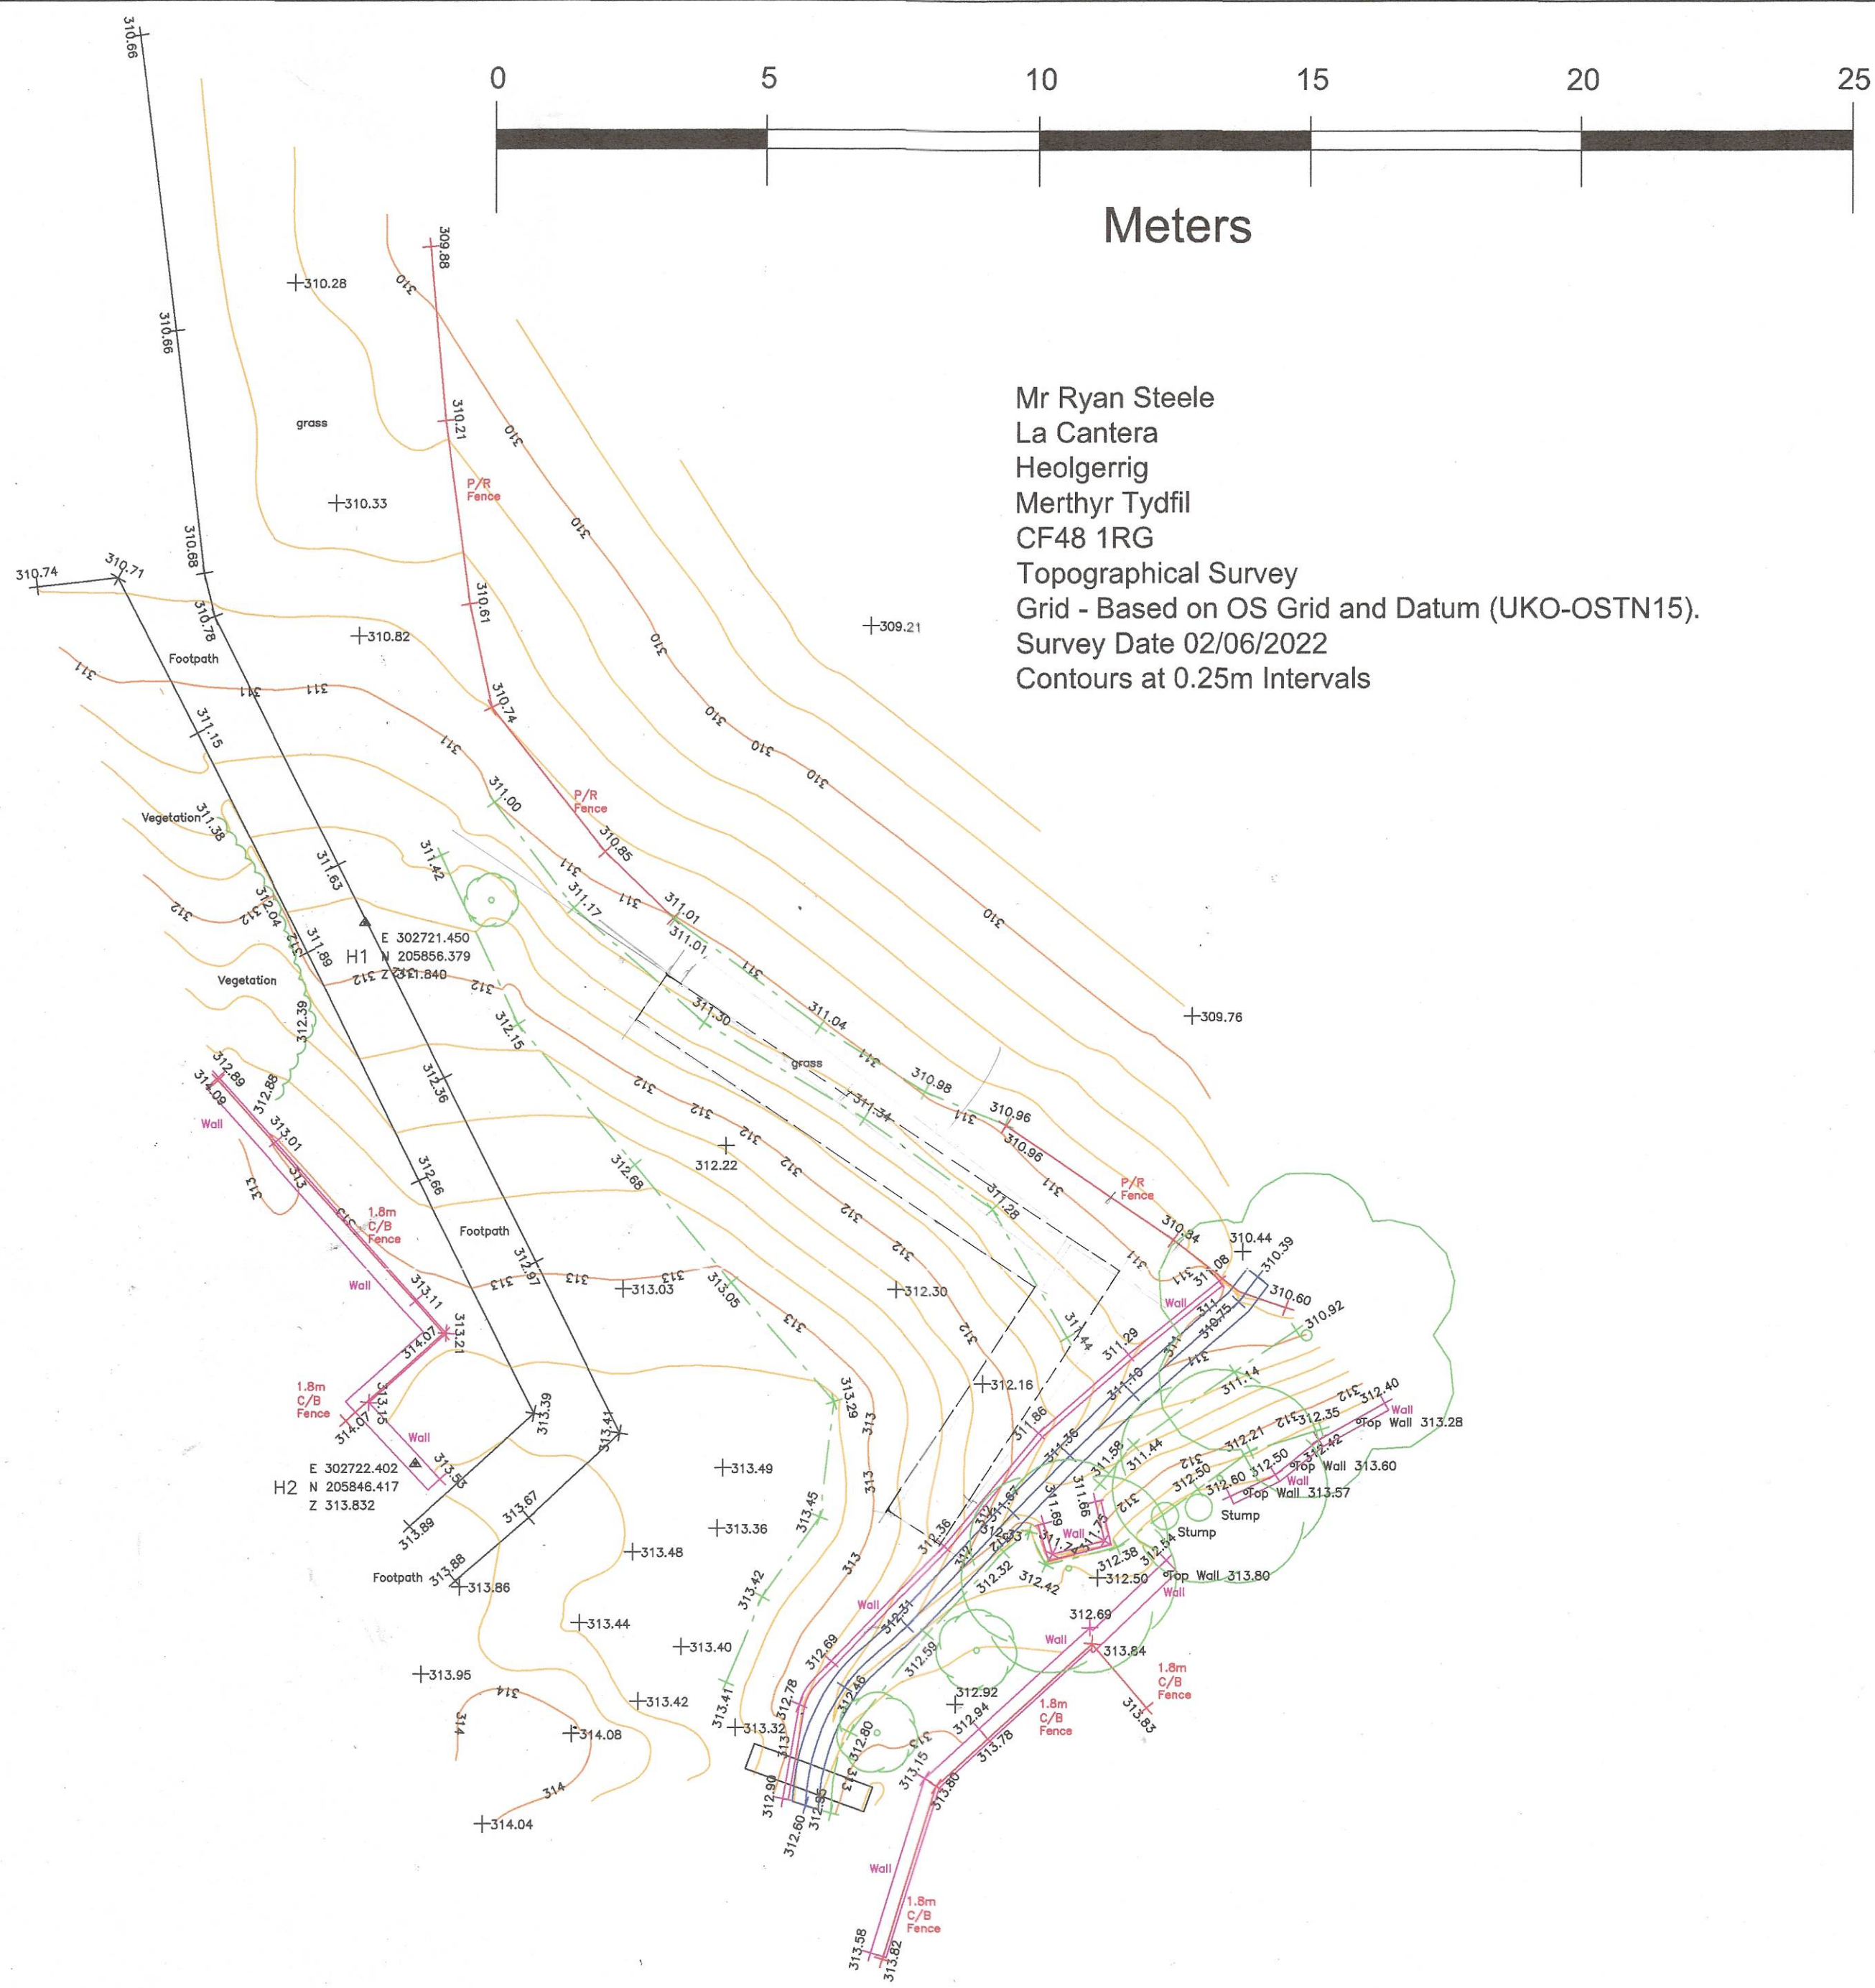

Mr Ryan Steele
La Cantera
Heolgerrig
Merthyr Tydfil
CF48 1RG
Topographical Survey
Grid - Based on OS Grid and Datum (UKO-OSTN15).
Survey Date 02/06/2022
Contours at 0.25m Intervals

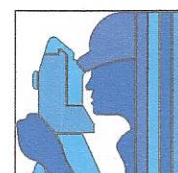

 Daren Oliver Civil Eng Services Ltd THE TOTAL CONCRETE ENGINEERING SOLUTION 1 Heol Yr Ysbyty, Castle View, Caerphilly CF83 1TA Mobile- 07919 328969 Office- 02920 886120 Email- daren@darenoliversurveying.com www.darenoliversurveying.com	
Contract	Mr Ryan Steele La Cantera Heolgerrig Merthyr Tydfil CF48 1RG Topographical Survey
Drawing Number	20756/001/RSHG/DLO
Scale	1/100 @ A2
Date	03/06/2022
Drawn by	DLO