


A ASHP Planning Drawings.
B Bat Mitigation Notes Added.

16/06/26
23/07/26

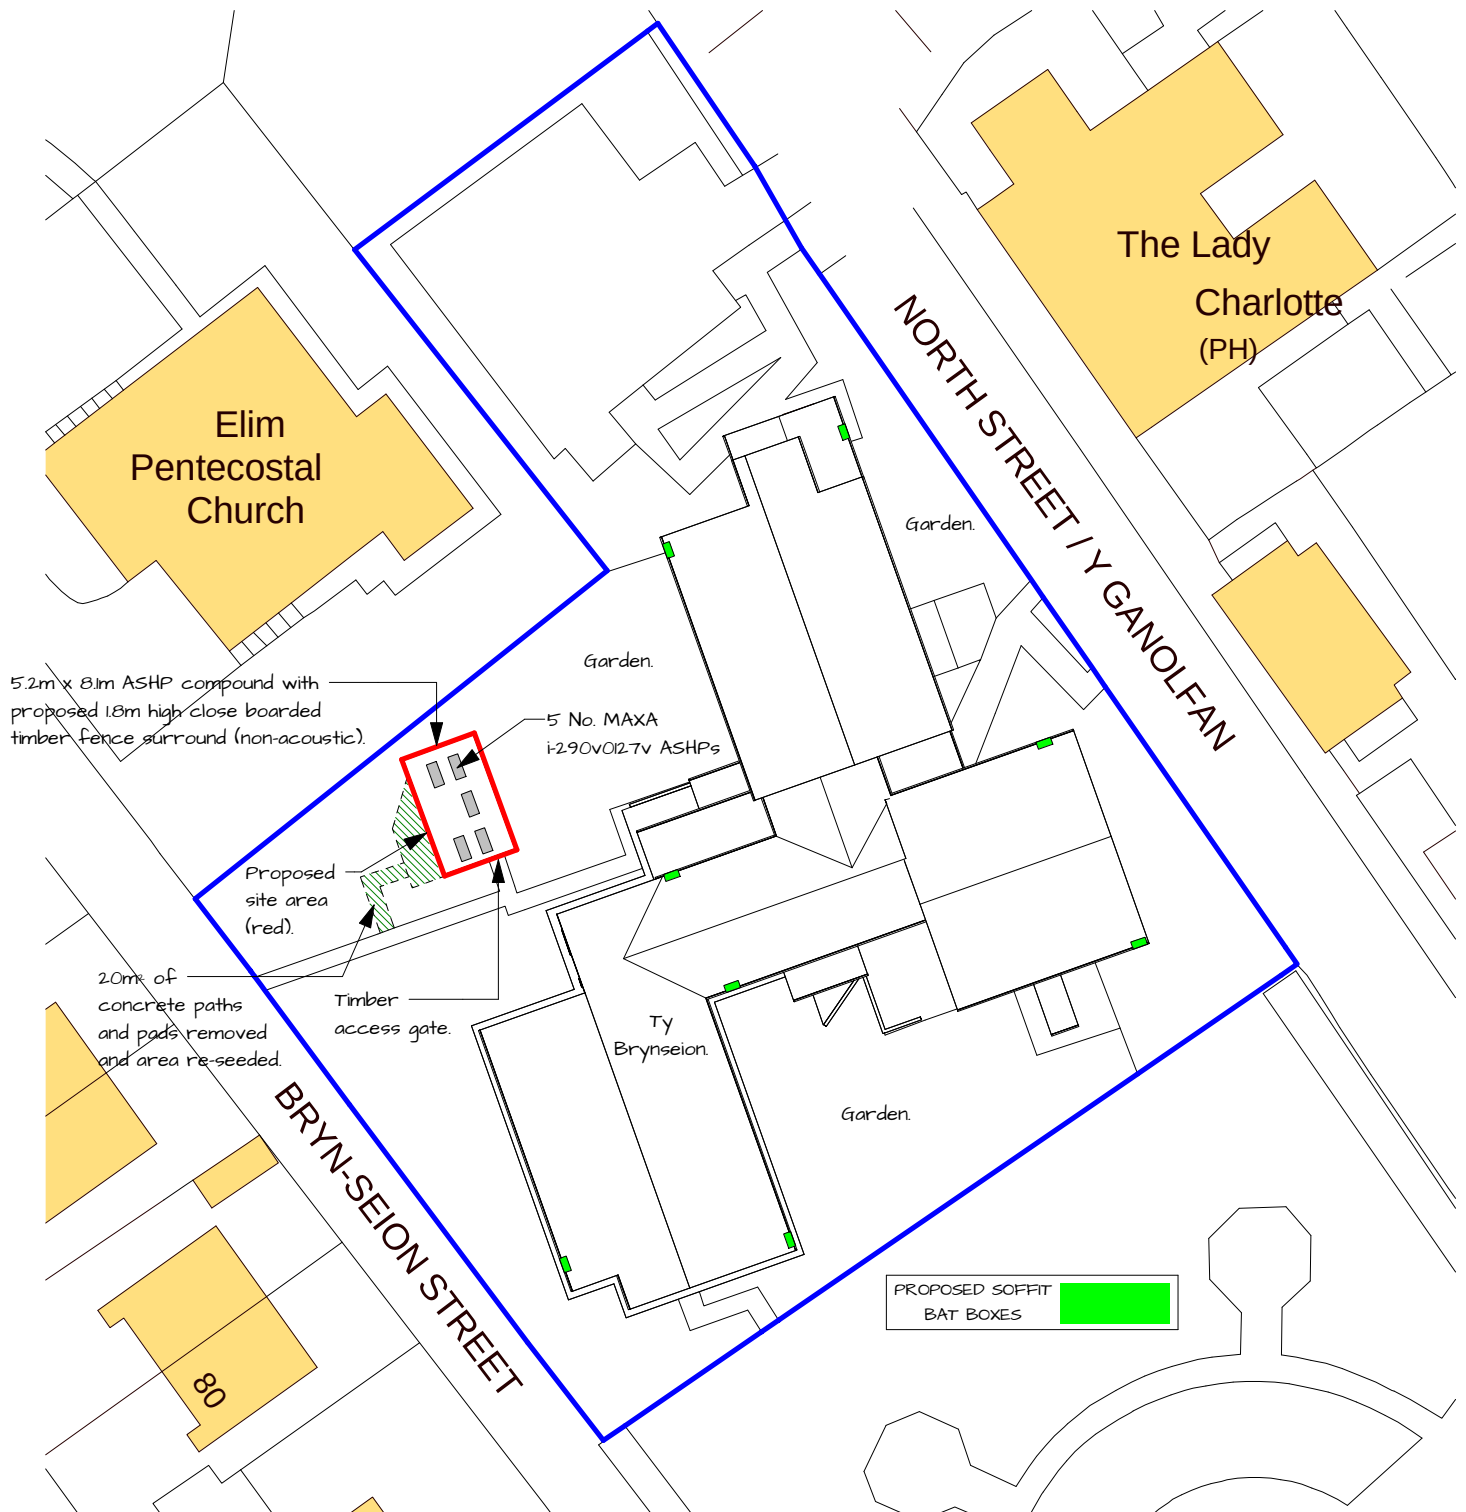

I Proposed Block Plan

