



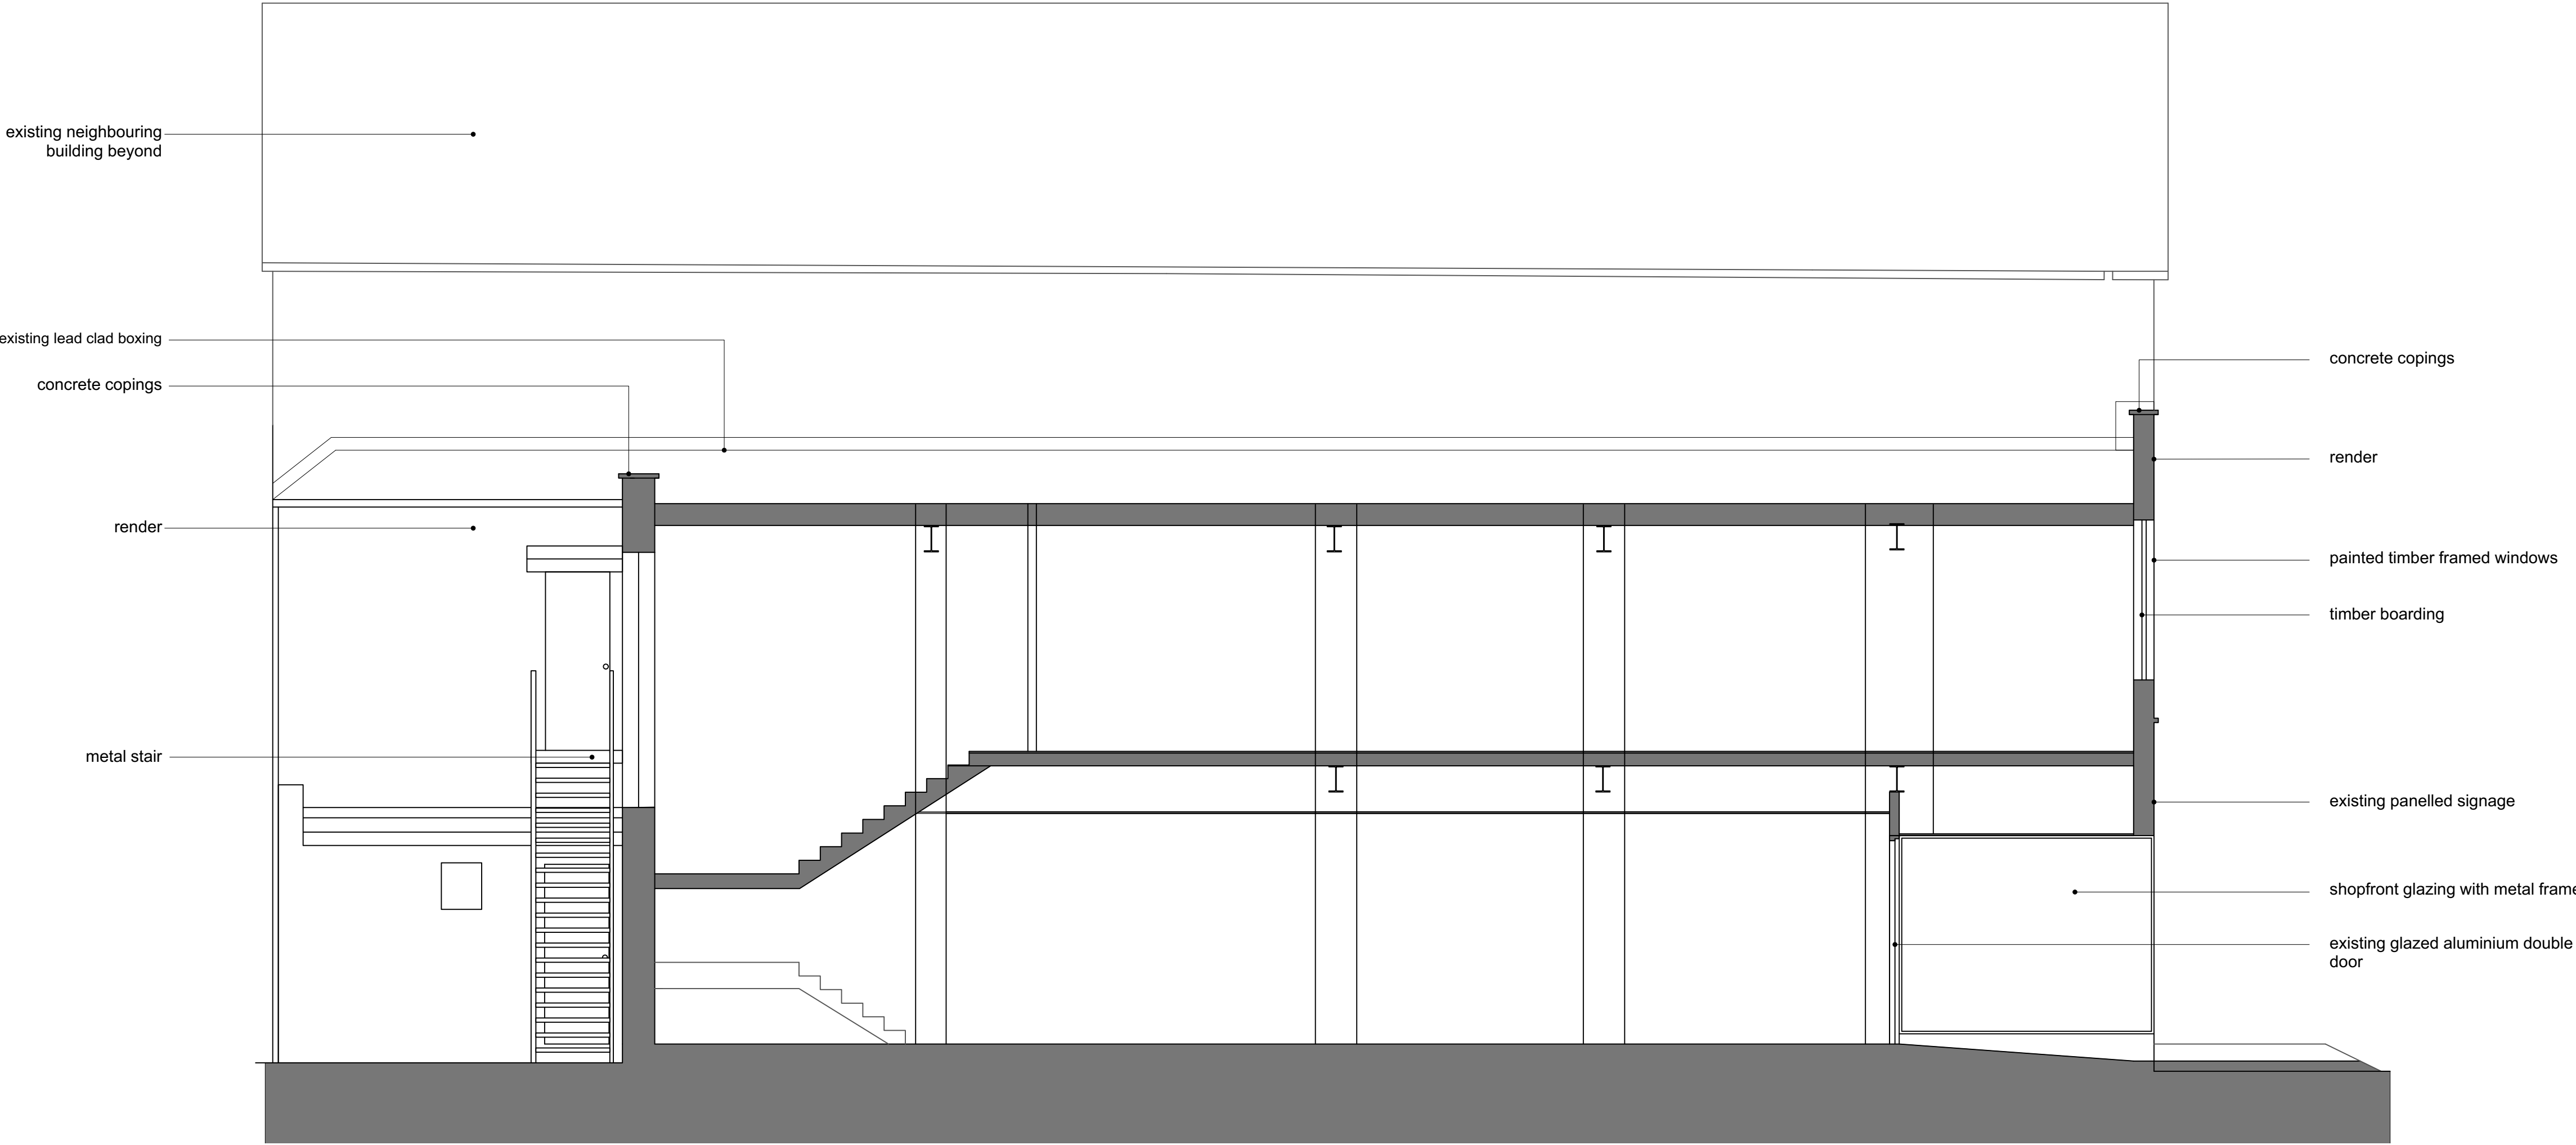

01 existing section

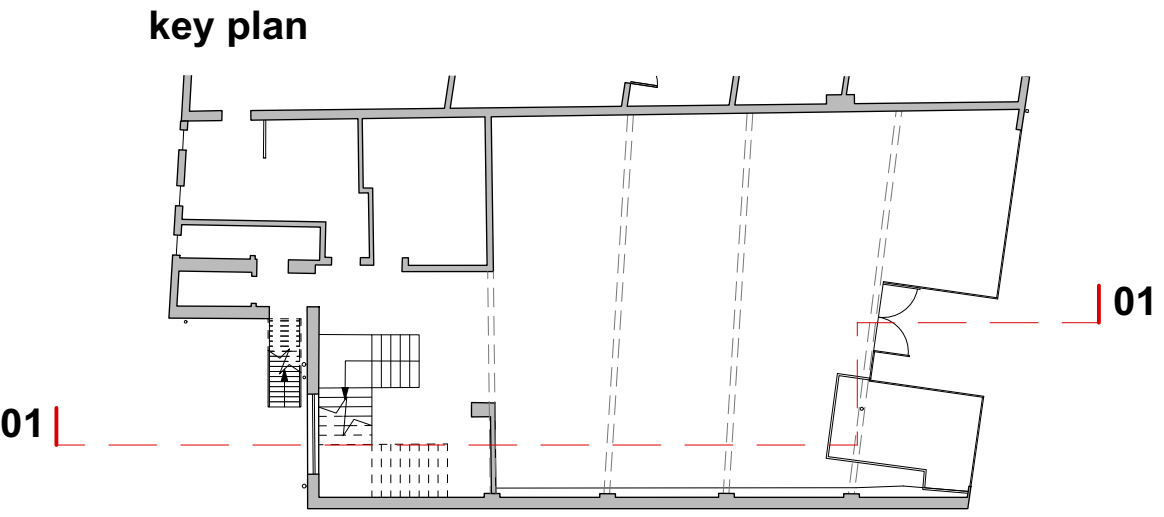

PLANNING

Rev	Date	Dwn	Chckd	Description	Rev	Date	Dwn	Chckd	Description
A	06.05.22	AK	AK	Existing boxing at roof level added					
	09.05.22	AK	AC	PLANNING ISSUE					

6 King Street Bristol BS1 4EQ
T 0117 929 9293 E info@fm-architects.co.uk
F 0117 929 9295 W fm-architects.co.uk

All drawings are copyright
Report all discrepancies to project administrator
Do not scale drawing for construction purposes
All dimensions to be checked on site

02.5m

North

ferguson mann architects					
Job Title Merthyr Tydfil THI			Drawing Title Manettes Building		
Client Merthyr Tydfil County Borough Council			Existing Section		
Scale 1:50 @ A1	Date 15.12.21	Dwn FS	Chckd CF	Job No 10647-10	Drawing No PL-005
				Rev A	