



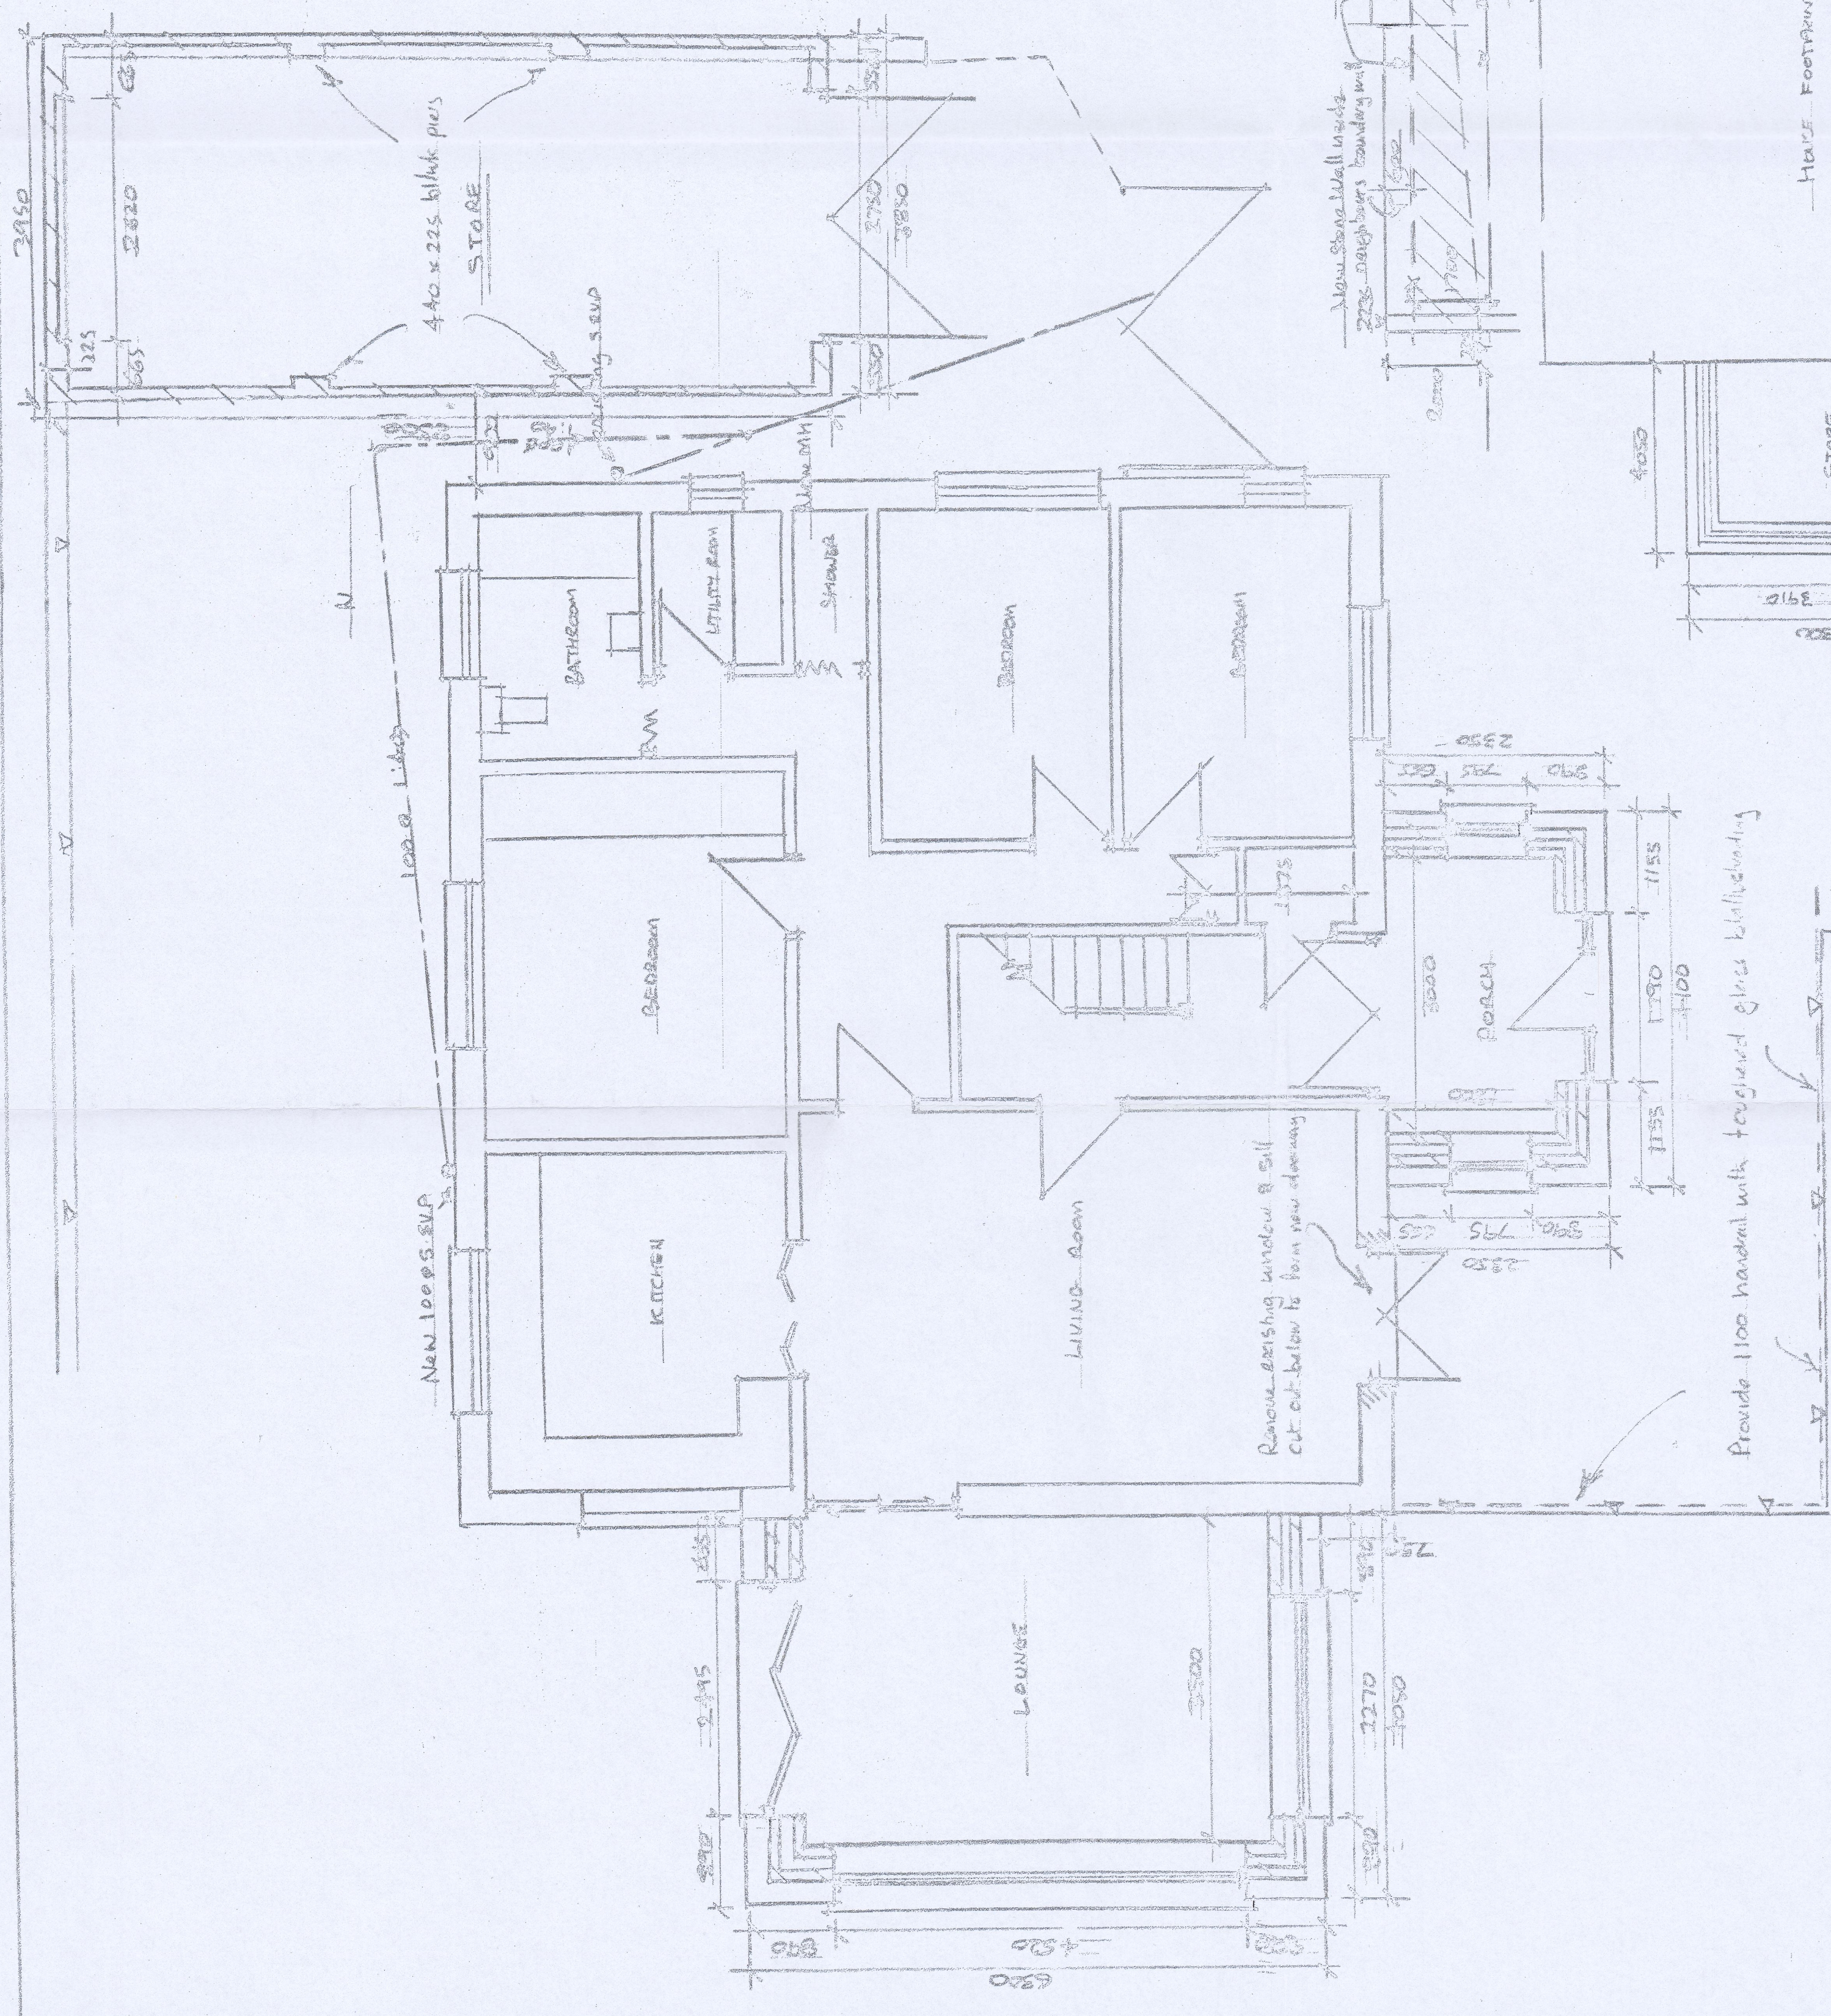




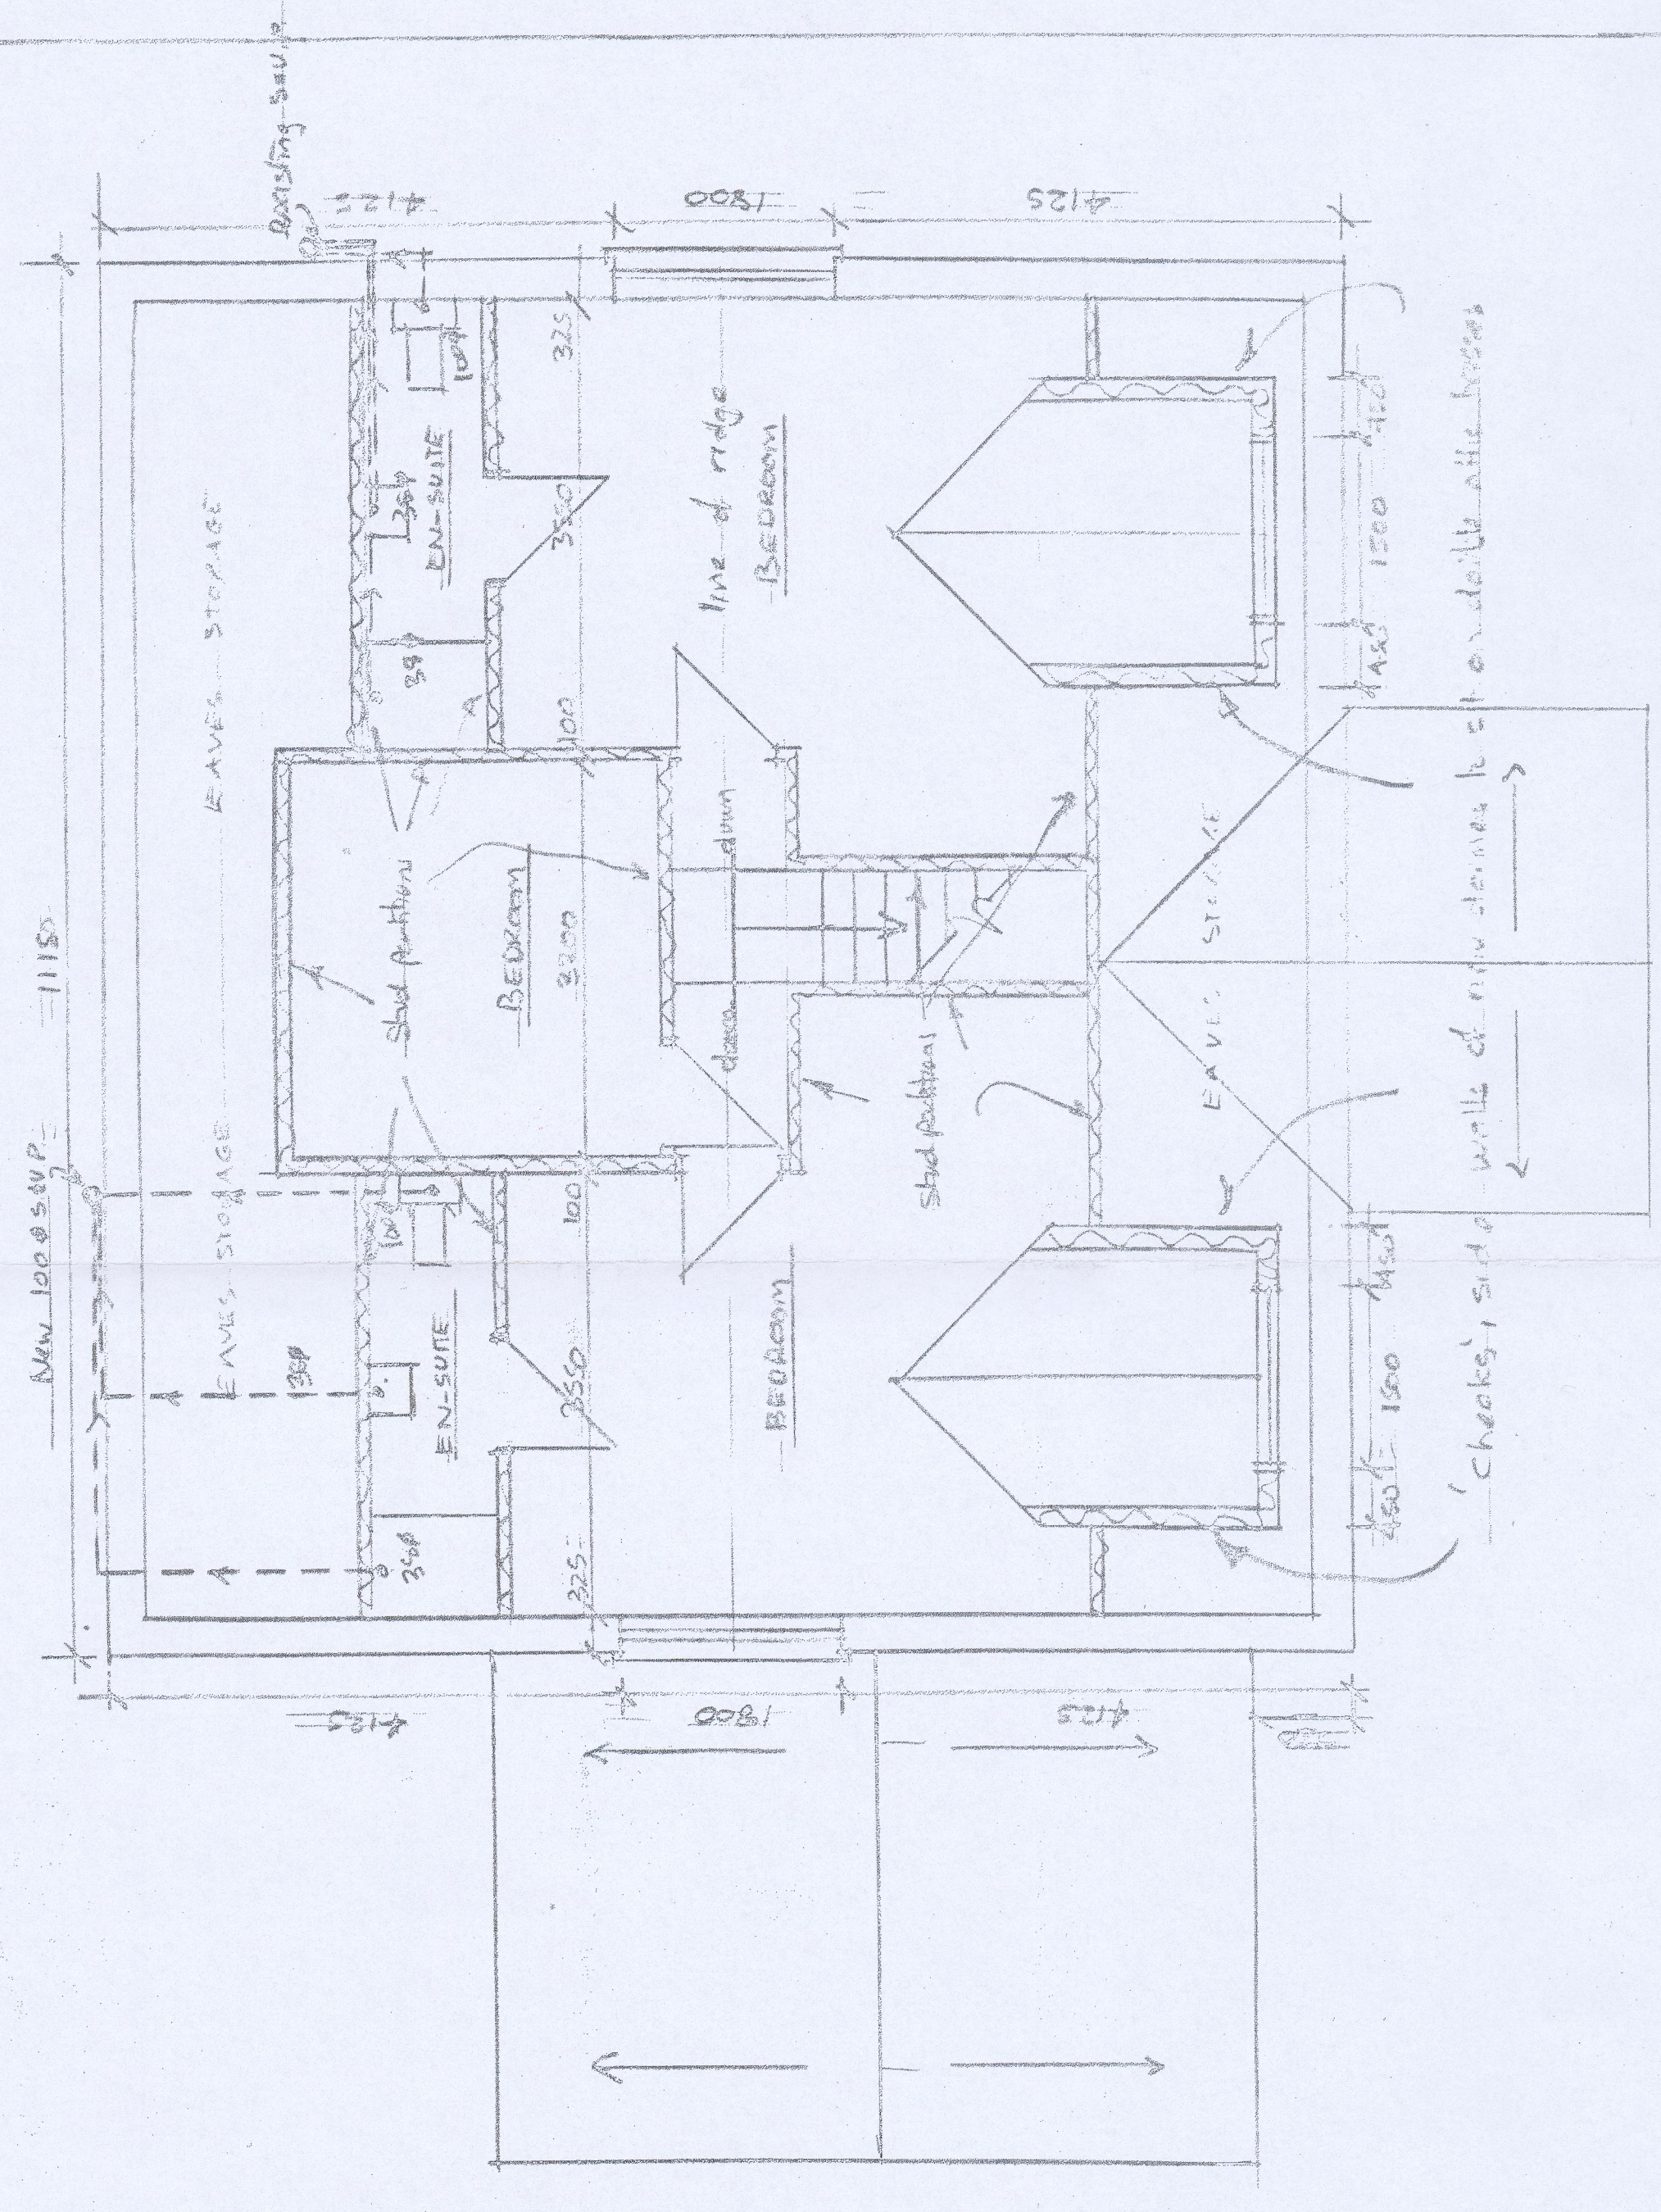


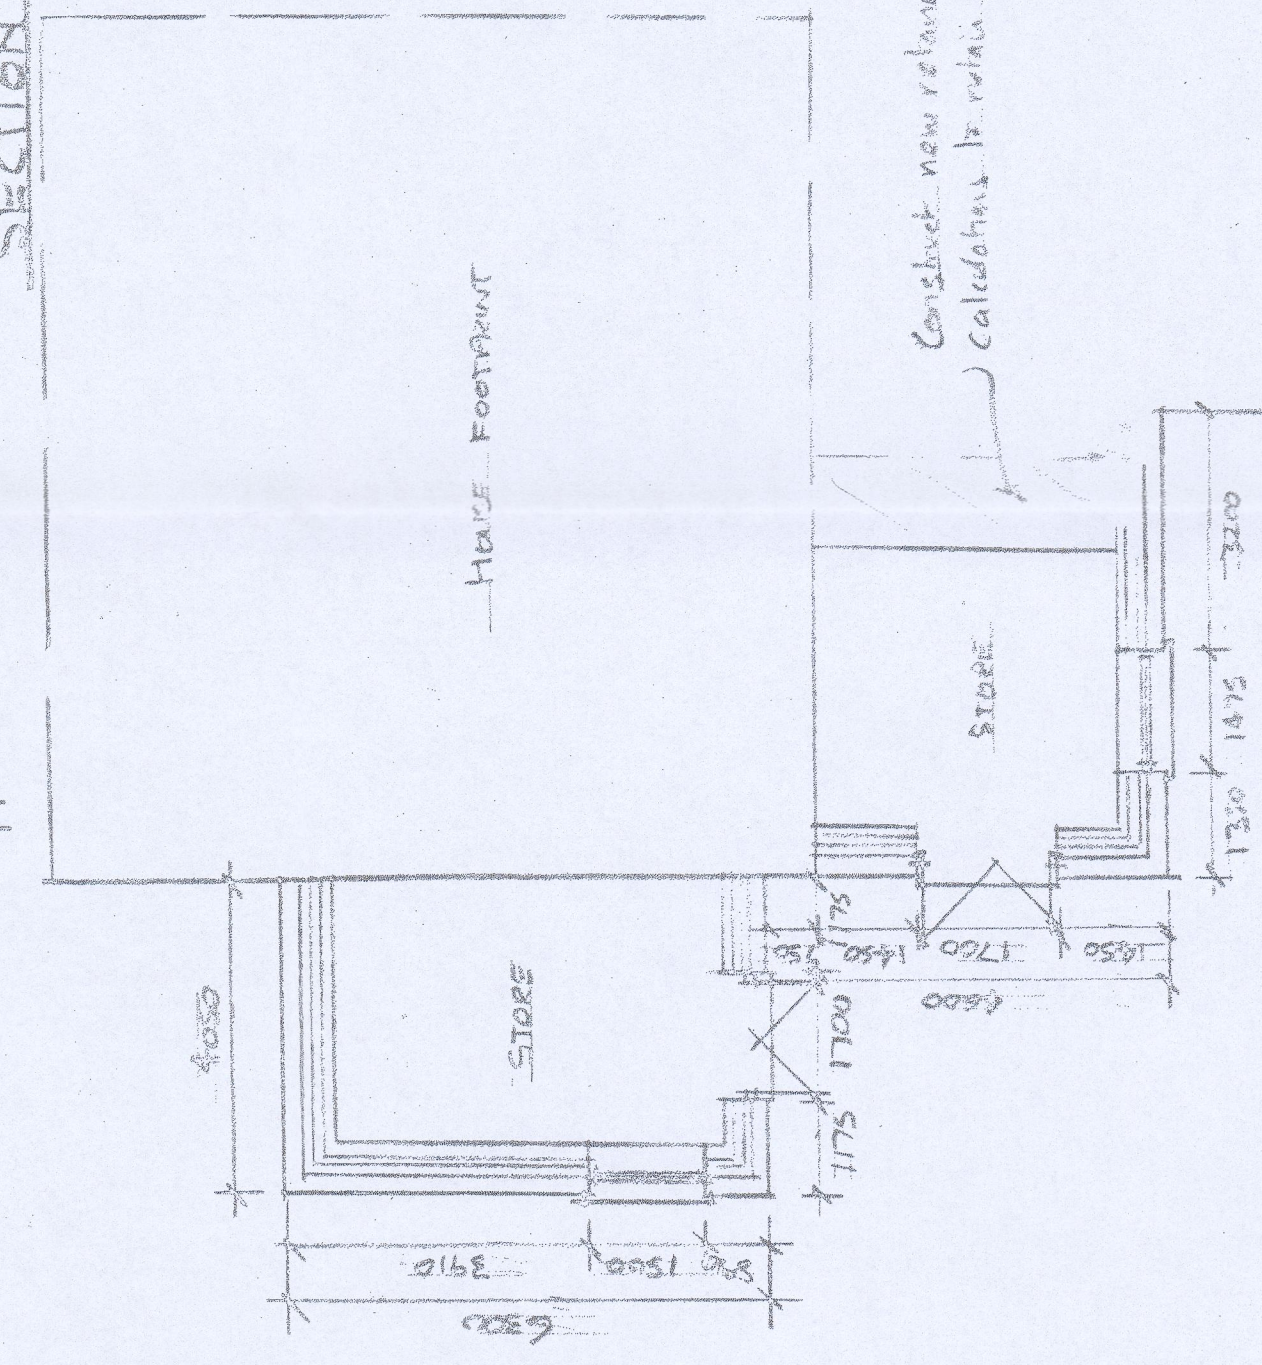

SECTION A-A




















































