
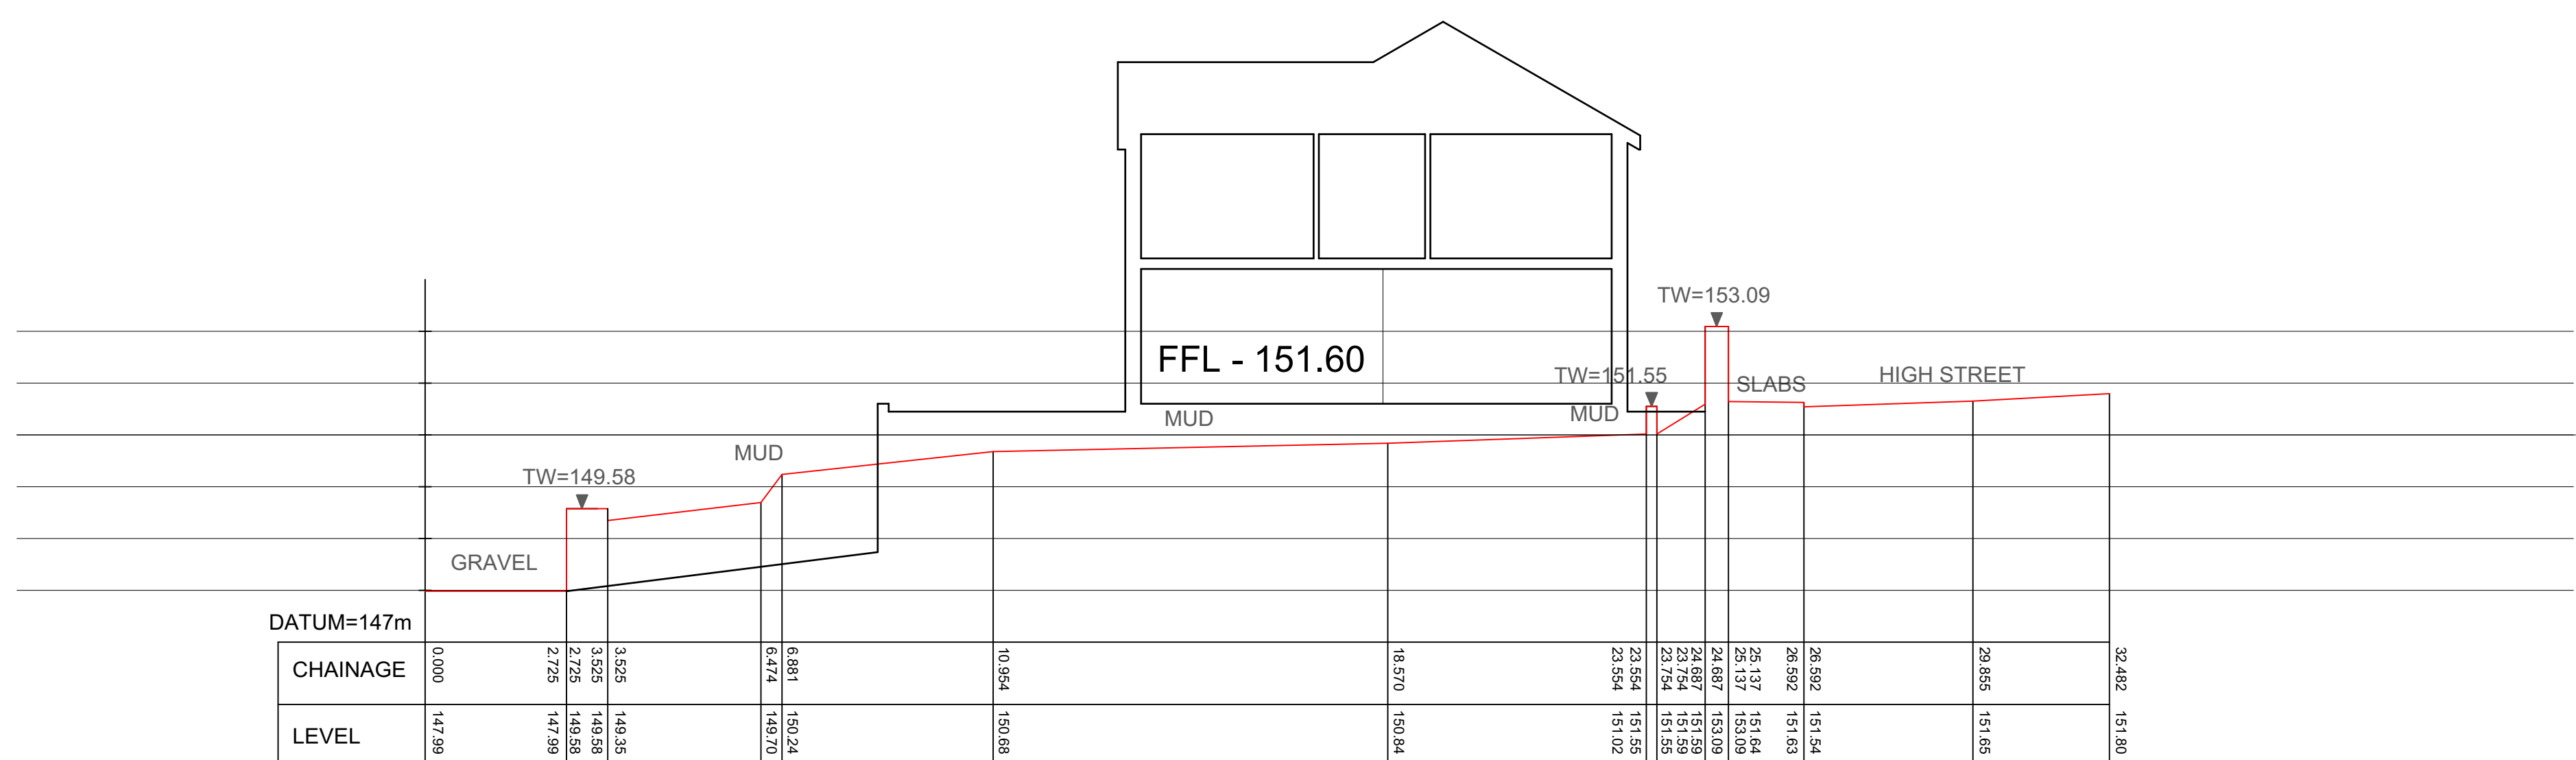


A. Updated site plan - 02.09.2020

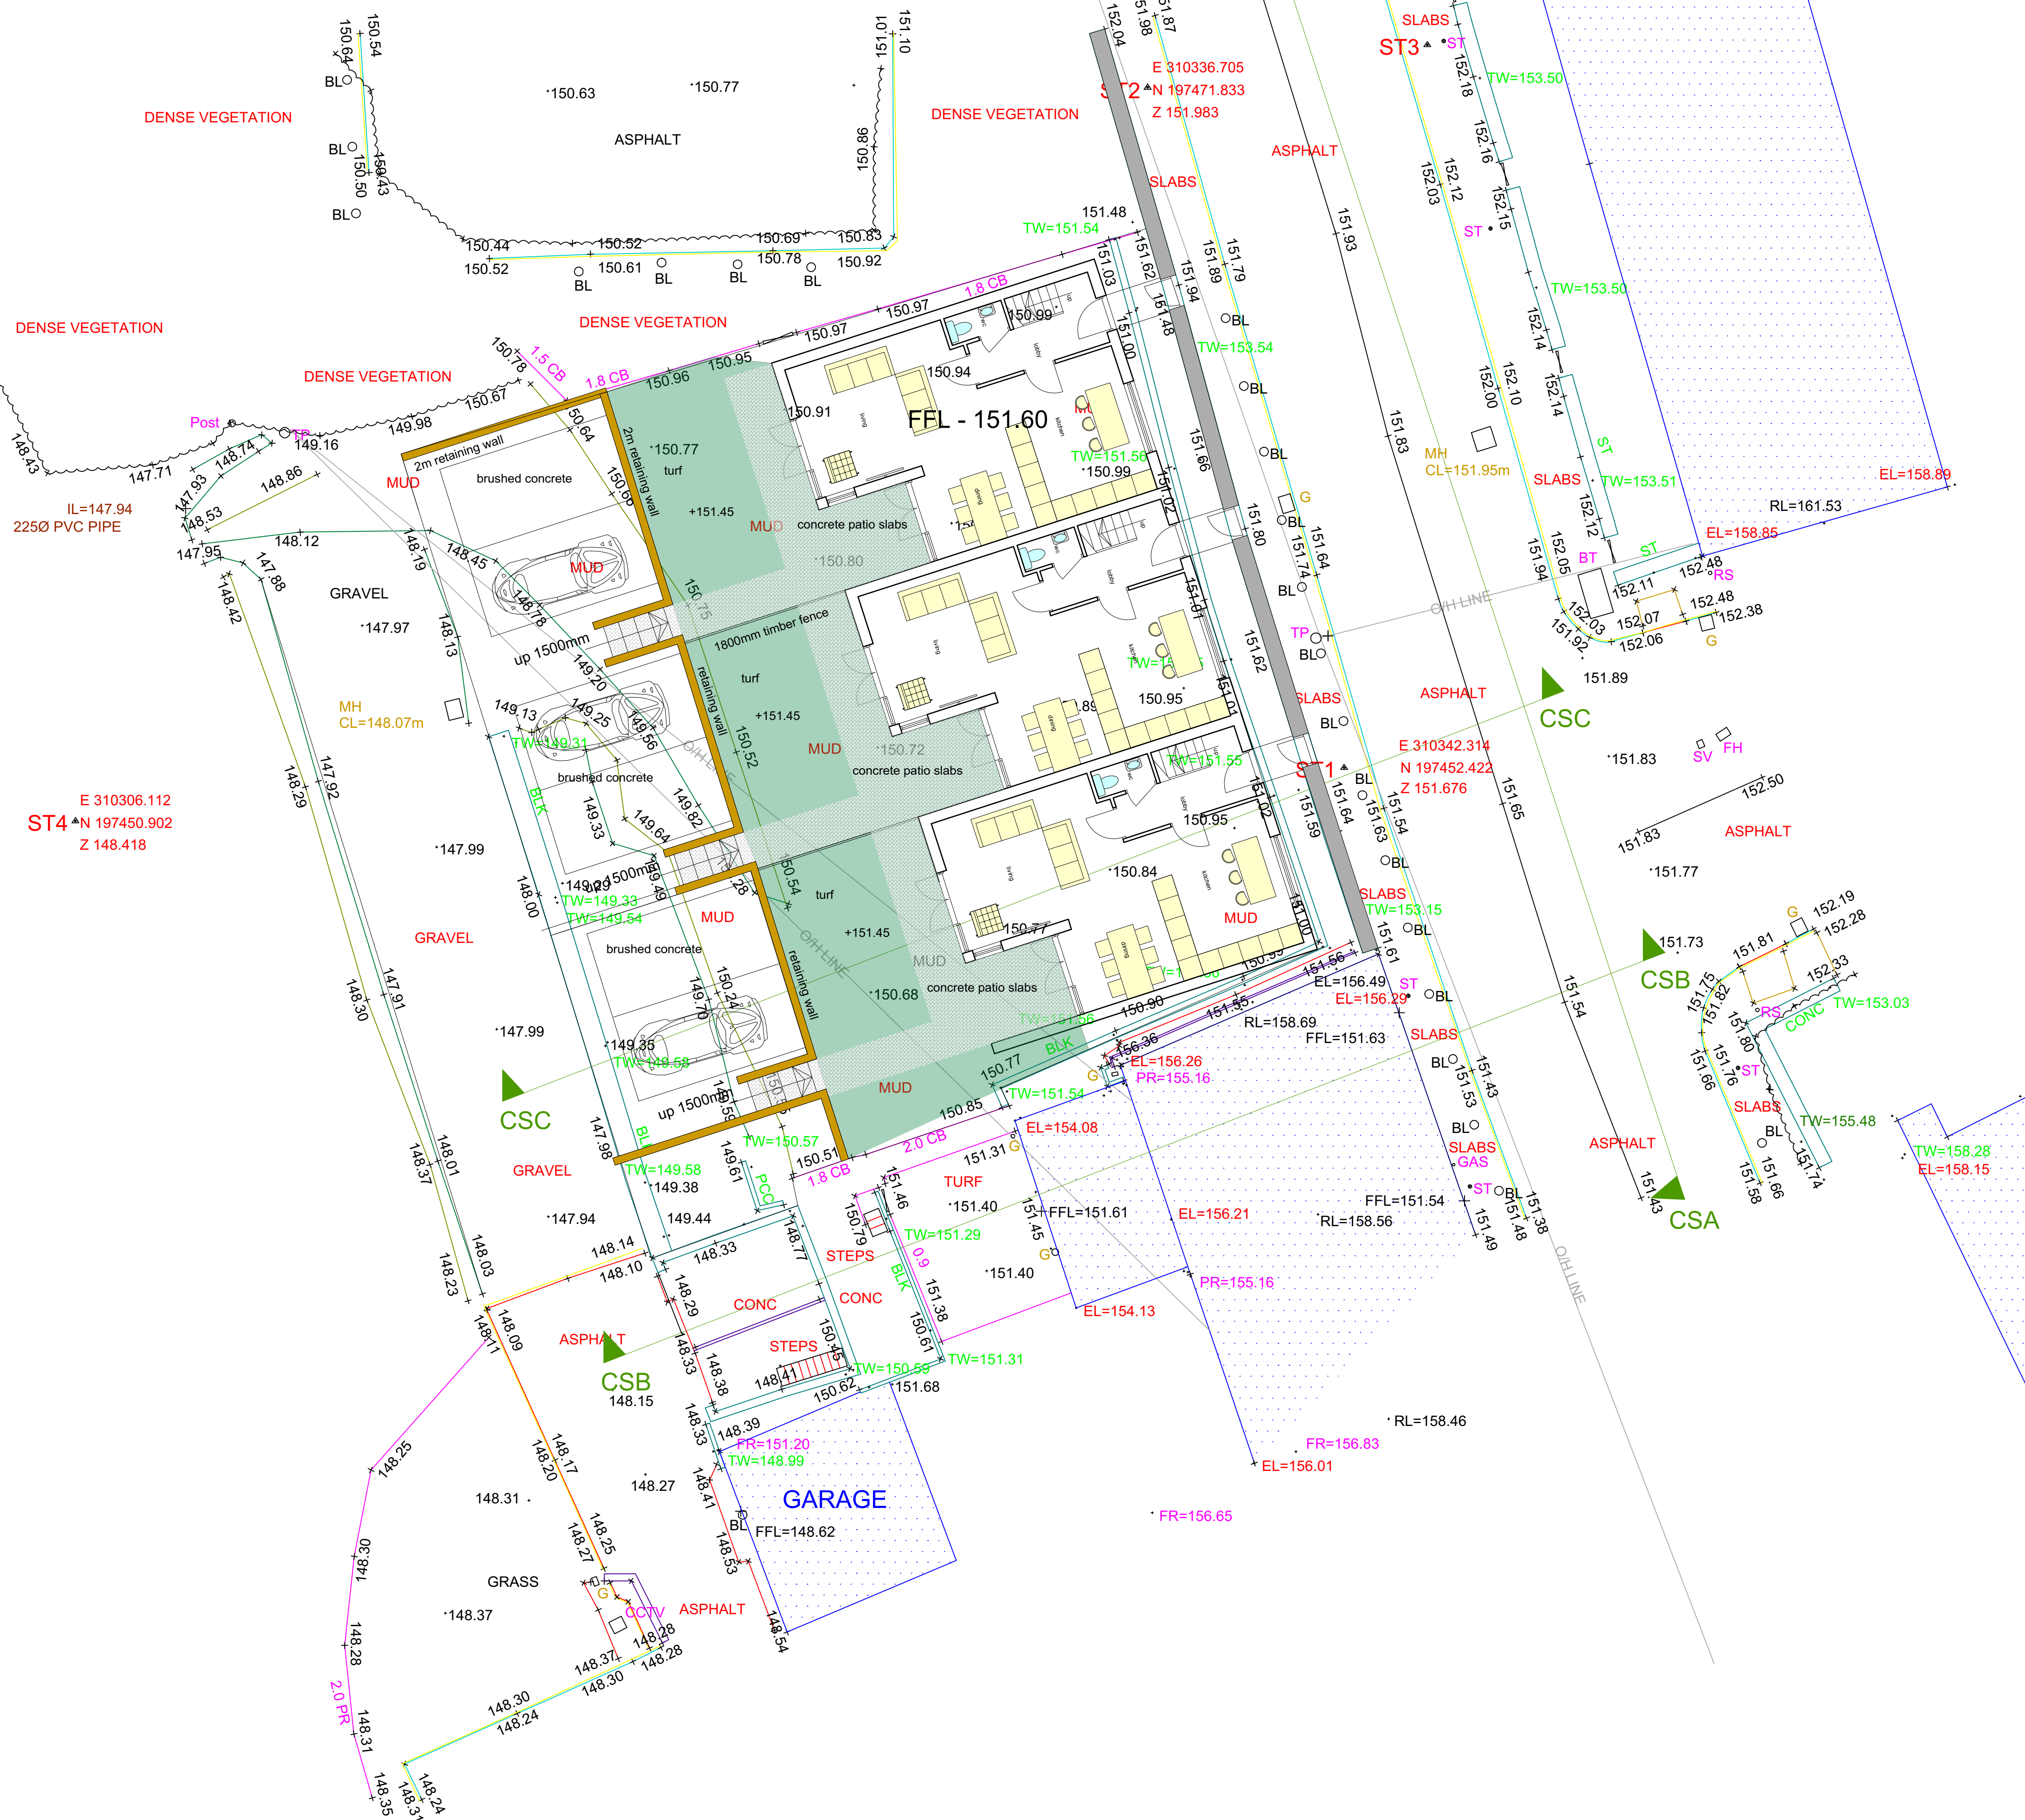

CROSS SECTION C:C