


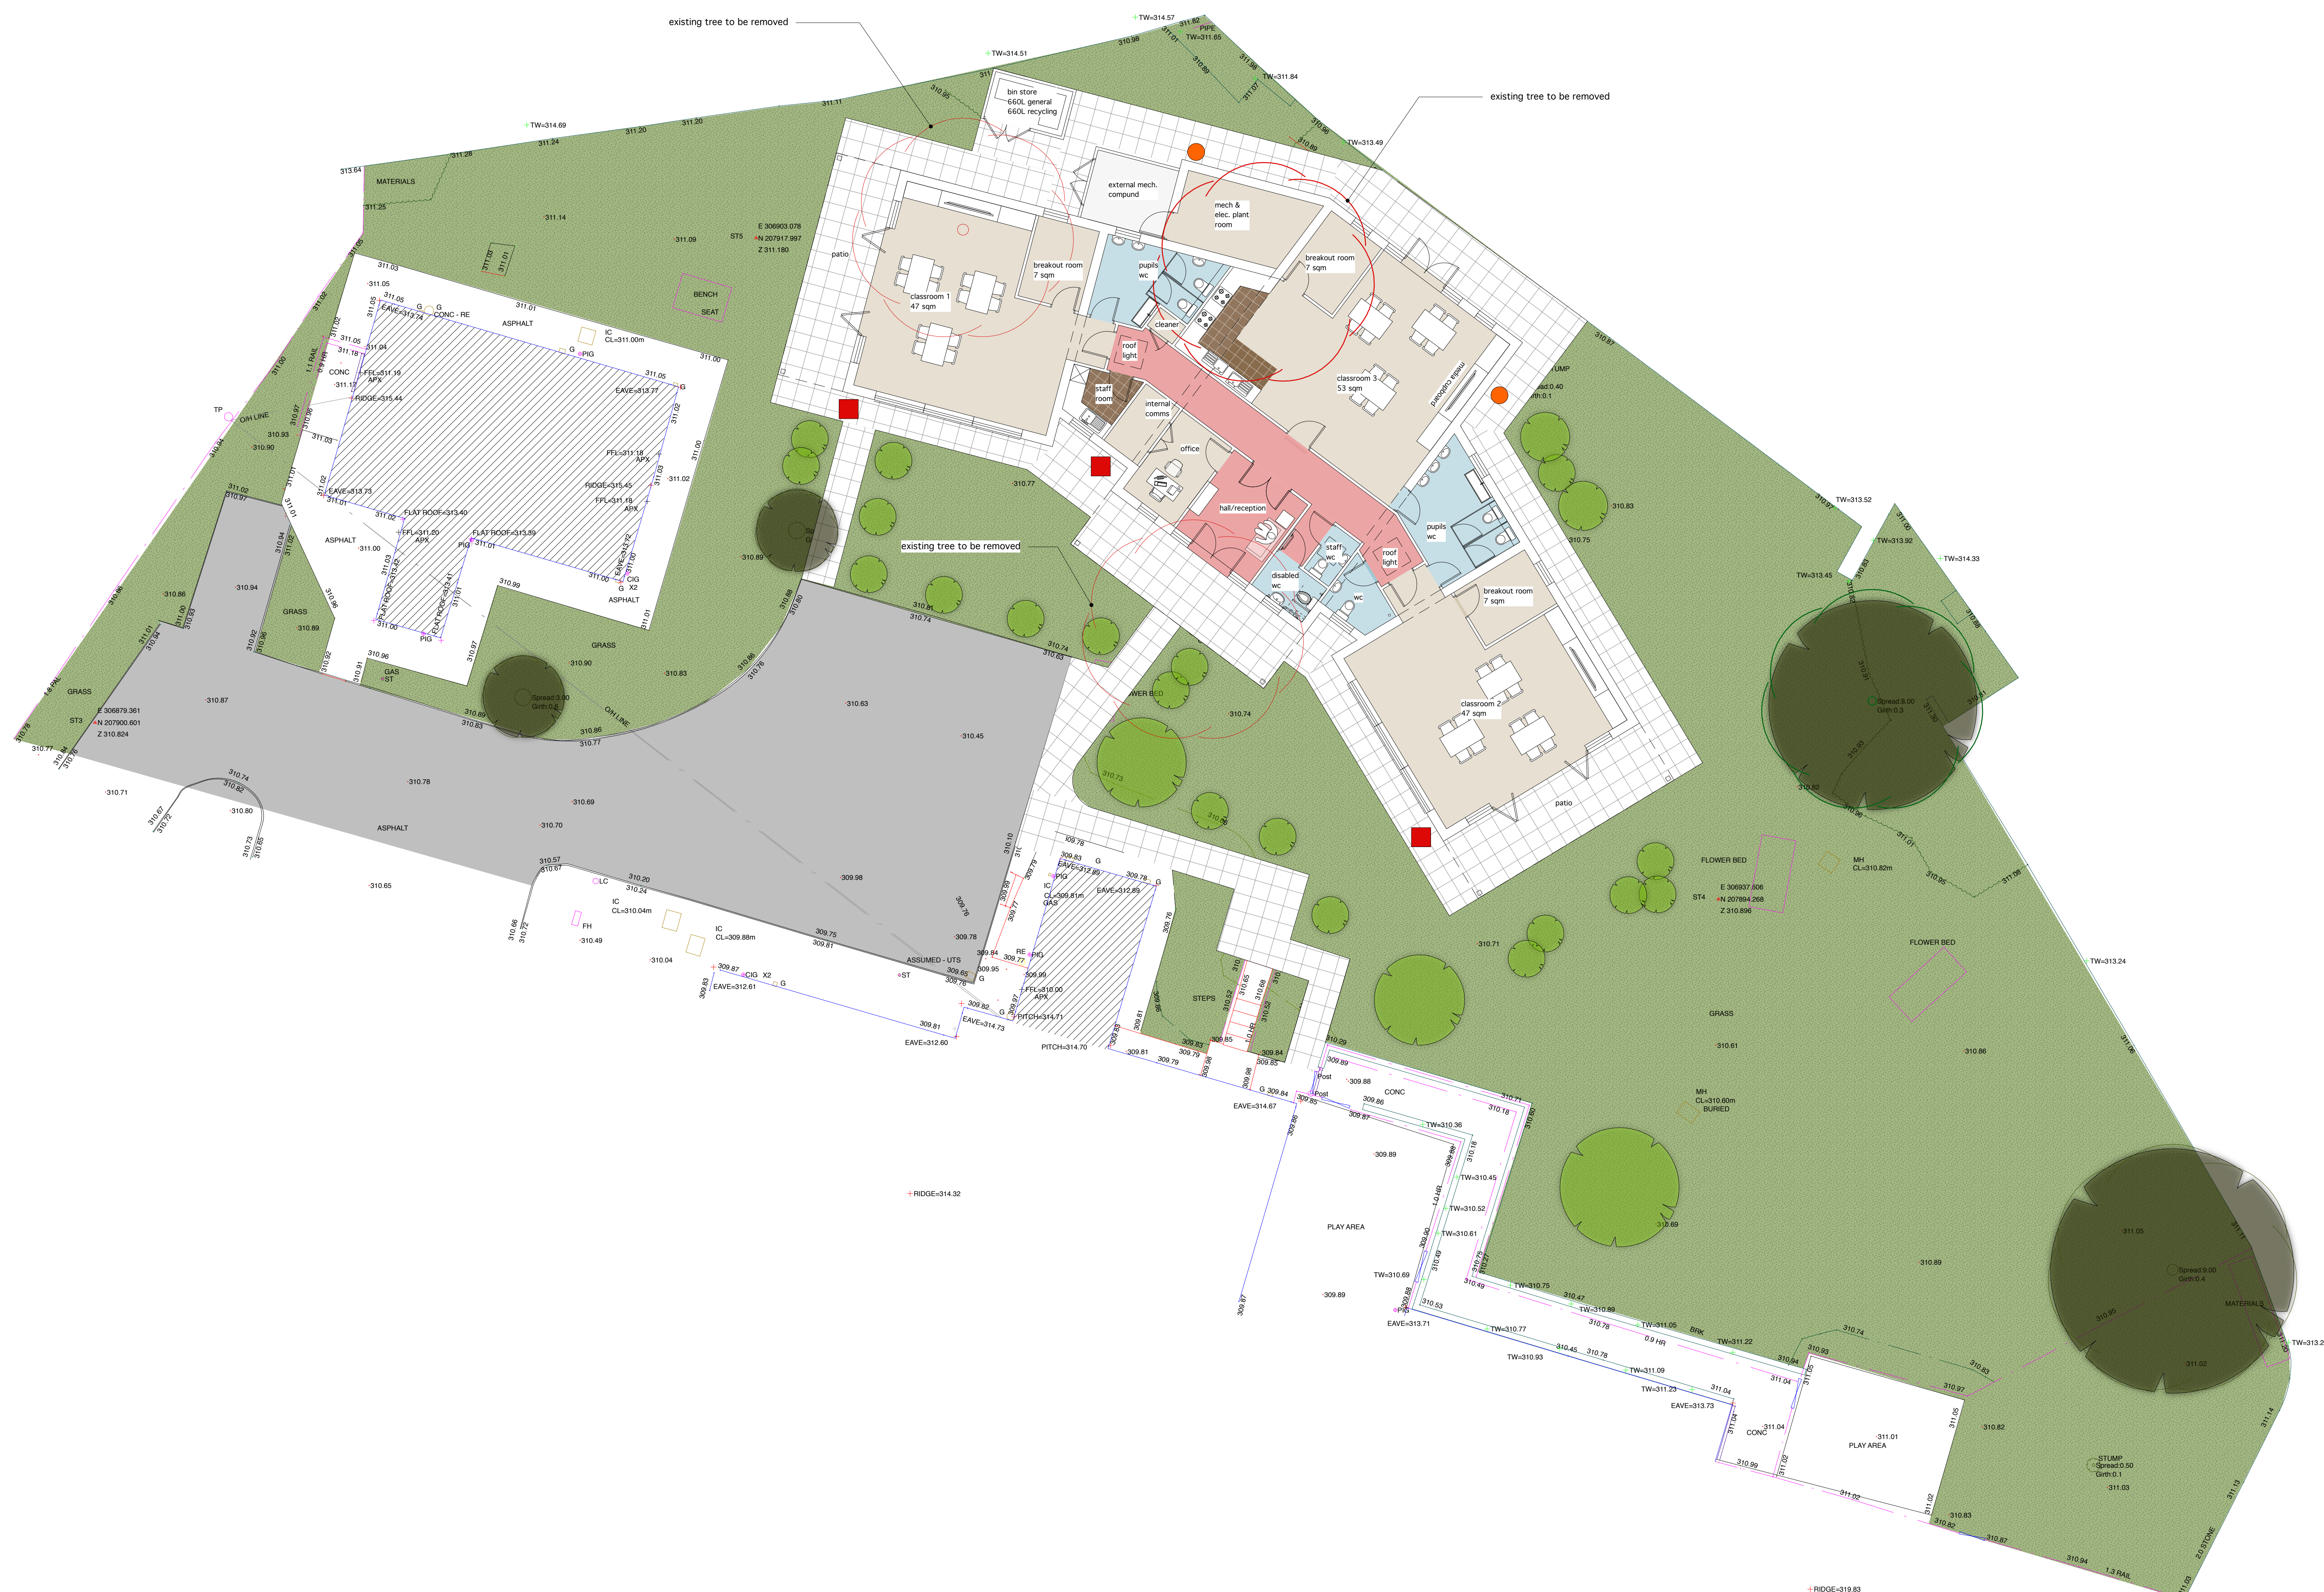

Notes:

1. All bat and bird boxes to be **integrated into the fabric of the building**
2. For future of any installation new boundary features, **gaps (13cm x 13cm)** need to be included at ground level to allow free passage of hedgehogs through the site.

p.schweigler.sparrow.terrace.tefno.174850.h.tr



- **Habitat Bat Box - Plain (For Plecting)**
  - Dimensions 215 mm wide x 440 mm high x 102 mm deep
  - Orientation: Habitat should be placed where it will receive the maximum amount of sunlight. In the northern hemisphere this will be the southerly aspects/orientation (south, south-west and south-east).
  - Installation Height: Position Habitat a minimum of 2 metres but preferably 5 to 7 metres above ground. Avoid placing over windows, doors and wind climbing plants, thereby reducing the likelihood of predation by cats. A position near the eaves or gable apex of the property would be preferable.
  - Recommendation: If external lighting is required, then a lighting plan will be required taking into account the NSW LPL Guidance Note 08/18 to ensure no additional artificial lighting on the stone wall around the north of the site.

link;  
<https://www.nhhs.com/habitat/bat-box/plain-for-rendering>

|     |          |                                                   |
|-----|----------|---------------------------------------------------|
| H   | 30.12.22 | links added, email from planning officer 15.12.22 |
| G   | 14.09.23 | info & full review added                          |
| F   | 15.02.23 | floor plans updated                               |
| E   | 31.01.23 | building moved away from British Visitor Centre   |
| D   | 19.12.22 | chp updated - meeting on 17.12.22                 |
| C   | 10.11.22 | floor plans updated                               |
| B   | 28.07.22 | chp updated - email 21.07.22                      |
| A   | 14.07.22 | first floor - email                               |
| Rev | Date:    | Action:                                           |

This drawing is copyright.

Dimensions to be checked on site and any discrepancies reported to the Architect immediately.

Do not scale, use figured dimensions

**cfw**  
**ARCHITECTS**  
Nast Haggset  
Ty Dysgu School Methyr  
Proposed Site Plan  
1:100 @ A0  
2221 - 02  
@ north road, cardiff, c/o 3du  
(09) 2004-0491

proposed site plan

1:100 @ A0



ST1 ▲ N 207858.372