





Passengers:	3	Gears:	6
Fuel Type:	Diesel	Vehicle Type:	30
Transmission:	Manual	External Height (m):	2.2
		External Length (m):	6.9
		External Width (m):	2.5
		Payload (kg):	1500
		Load Length (m):	4.5
		Load Width (m):	2

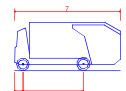

3.5T Car Transporter
Overall Length
Overall Width
Overall Body Height
Lock to Lock Time
Kerb to Kerb Turning Radius

7.000m
2.500m
9.625m

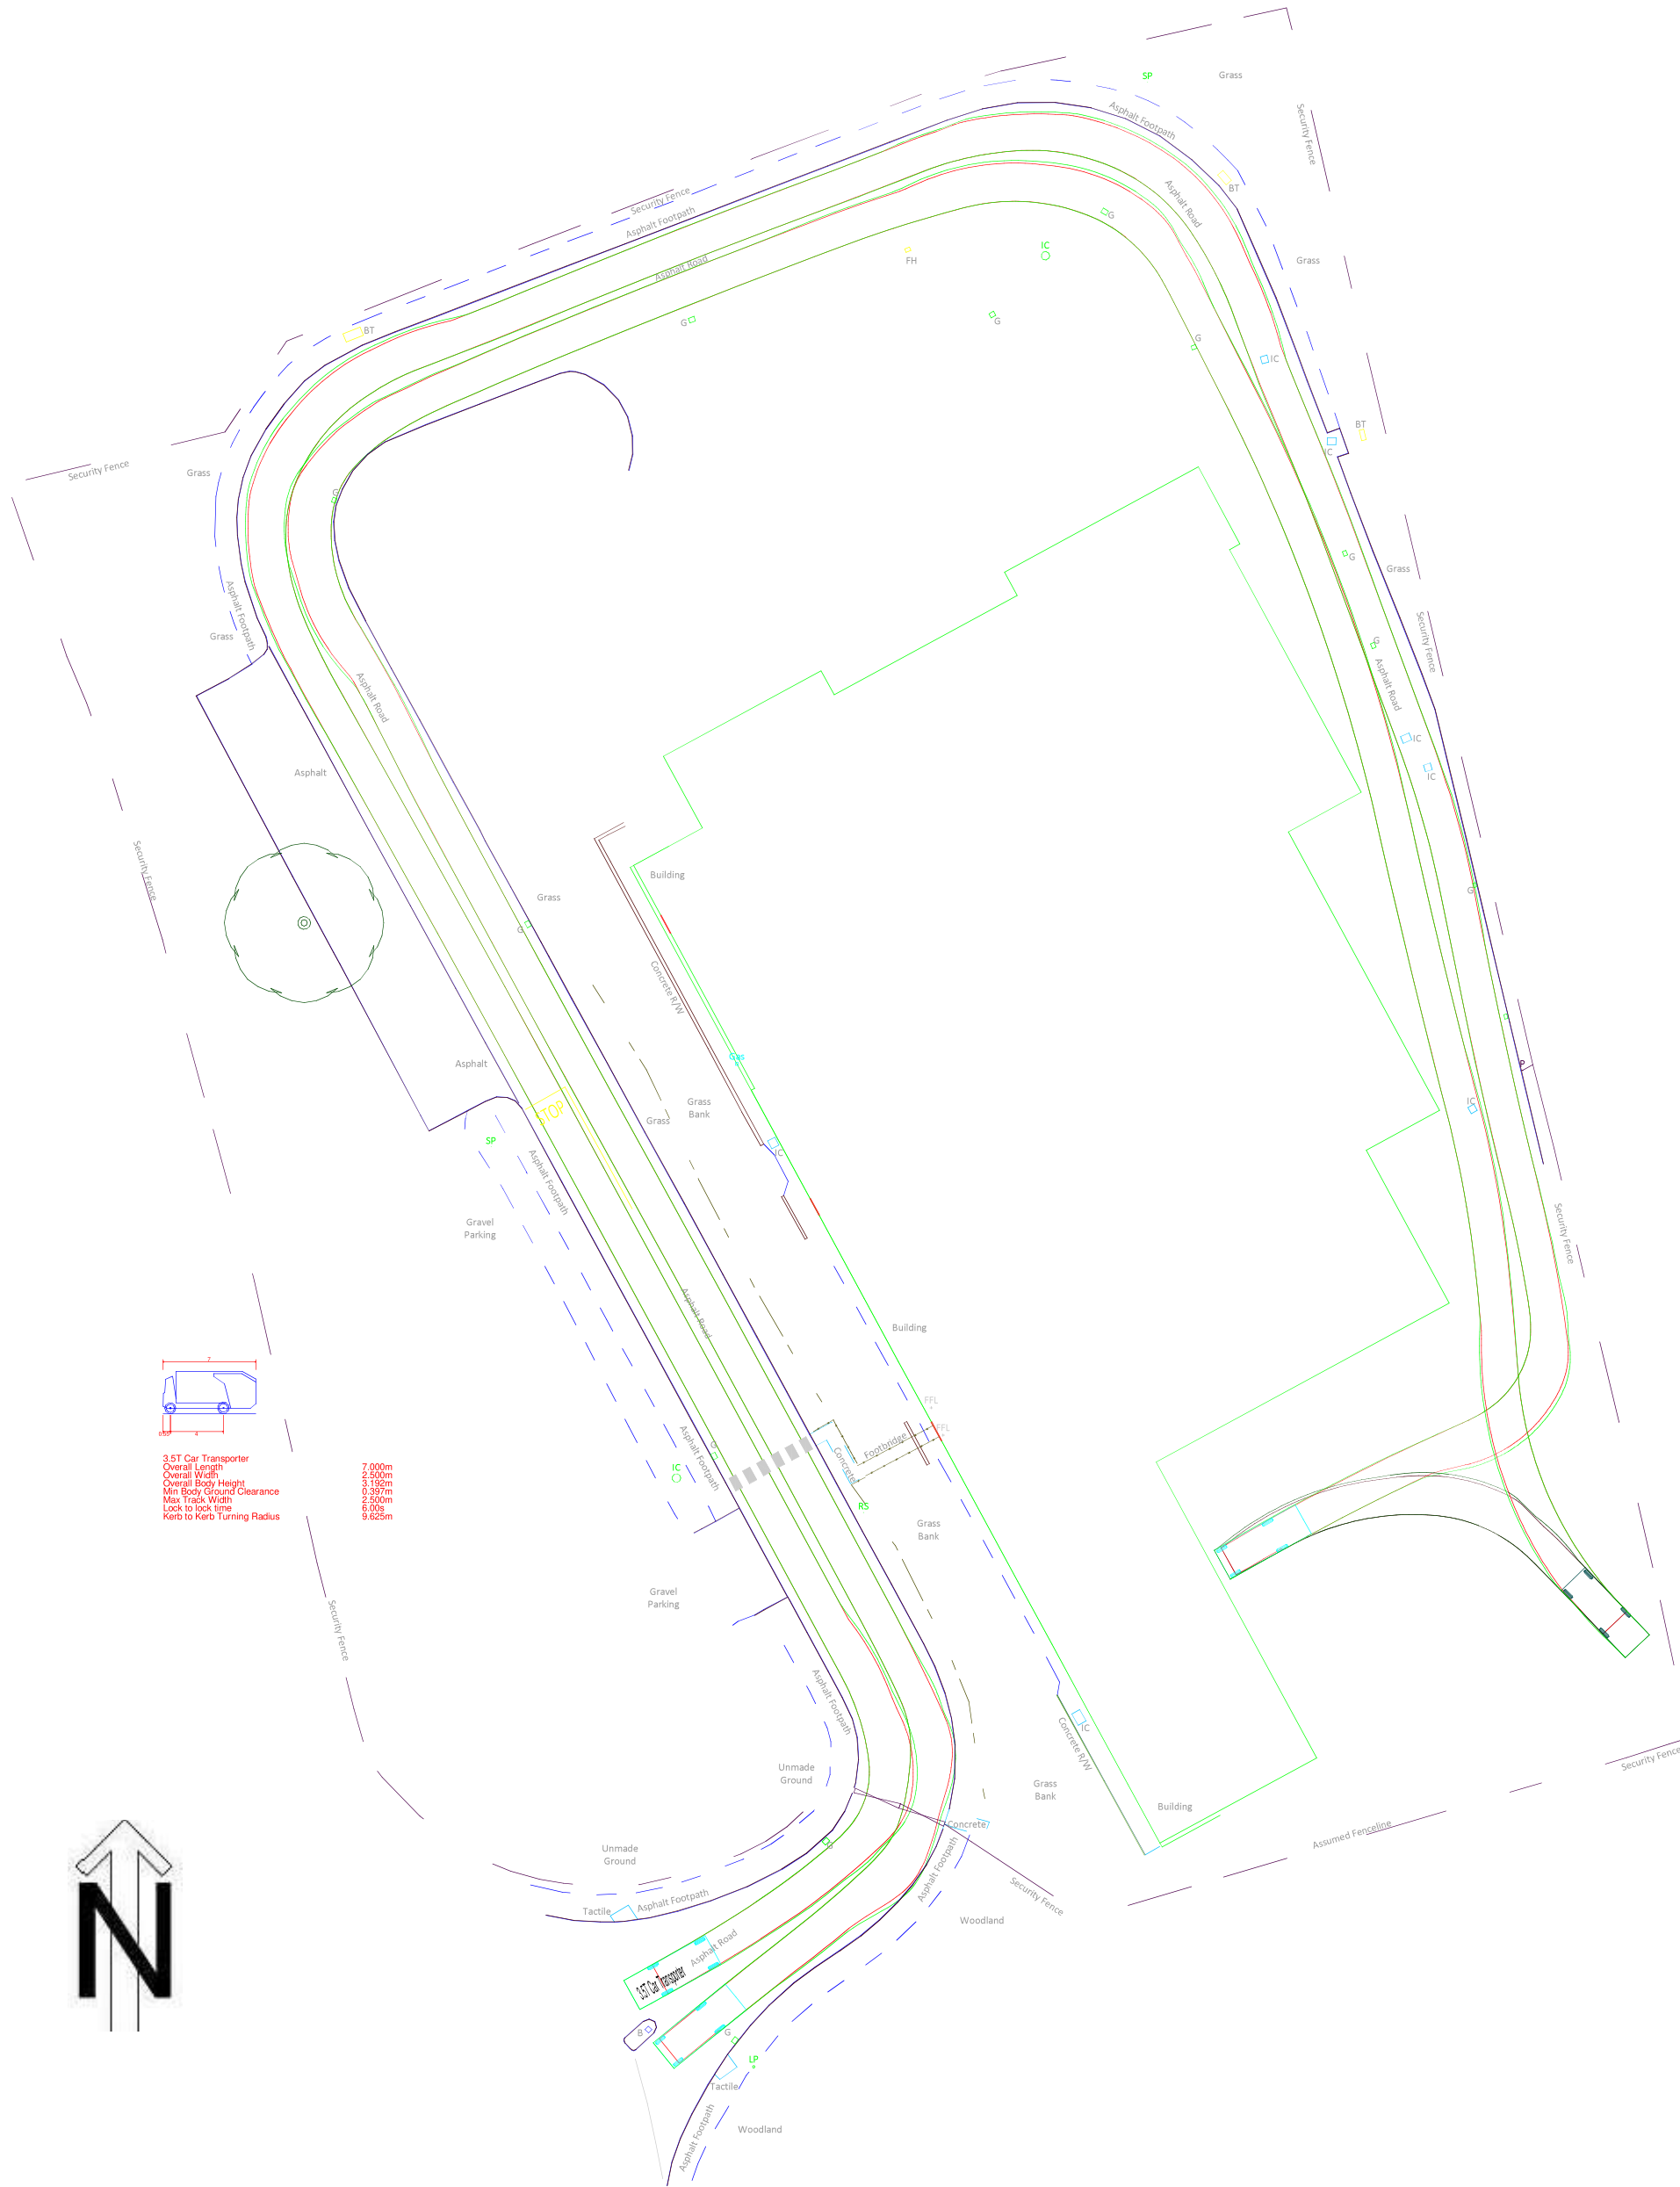

1 Vehicle Path
1 : 500

INDIGO DESIGN (Part of 3dcadwales Ltd) 5 Ashlea Drive,
Merthyr Tydfil, CF47 0NY Tele 01685 385746 Mob -
07940913216 Email: enquiries@indigo-3d-design.co.uk

This Drawing is Copyright,
Dimensions to be checked
on site and not scaled from
this drawing



PURPOSE OF ISSUE	DRWAING NUMBER
Planning Approval	DP-02

PROJECT Change of use from a factory to a car
sales/showroom

SHEET Vehicle Path

Address Unit B Dragon Parc Abercanaid Merthyr
Tydfil

Checked by	Drawn by	Scale (@ A2)
JH	PH	1 : 500

Rev No	Description	Date
A	Issue	10/08/2026