



N:\5186\00 FURNACE ROW - FENCE AMENDMENT\01 PRODUCTION FORMAT DRAWINGS\02 CIVILS

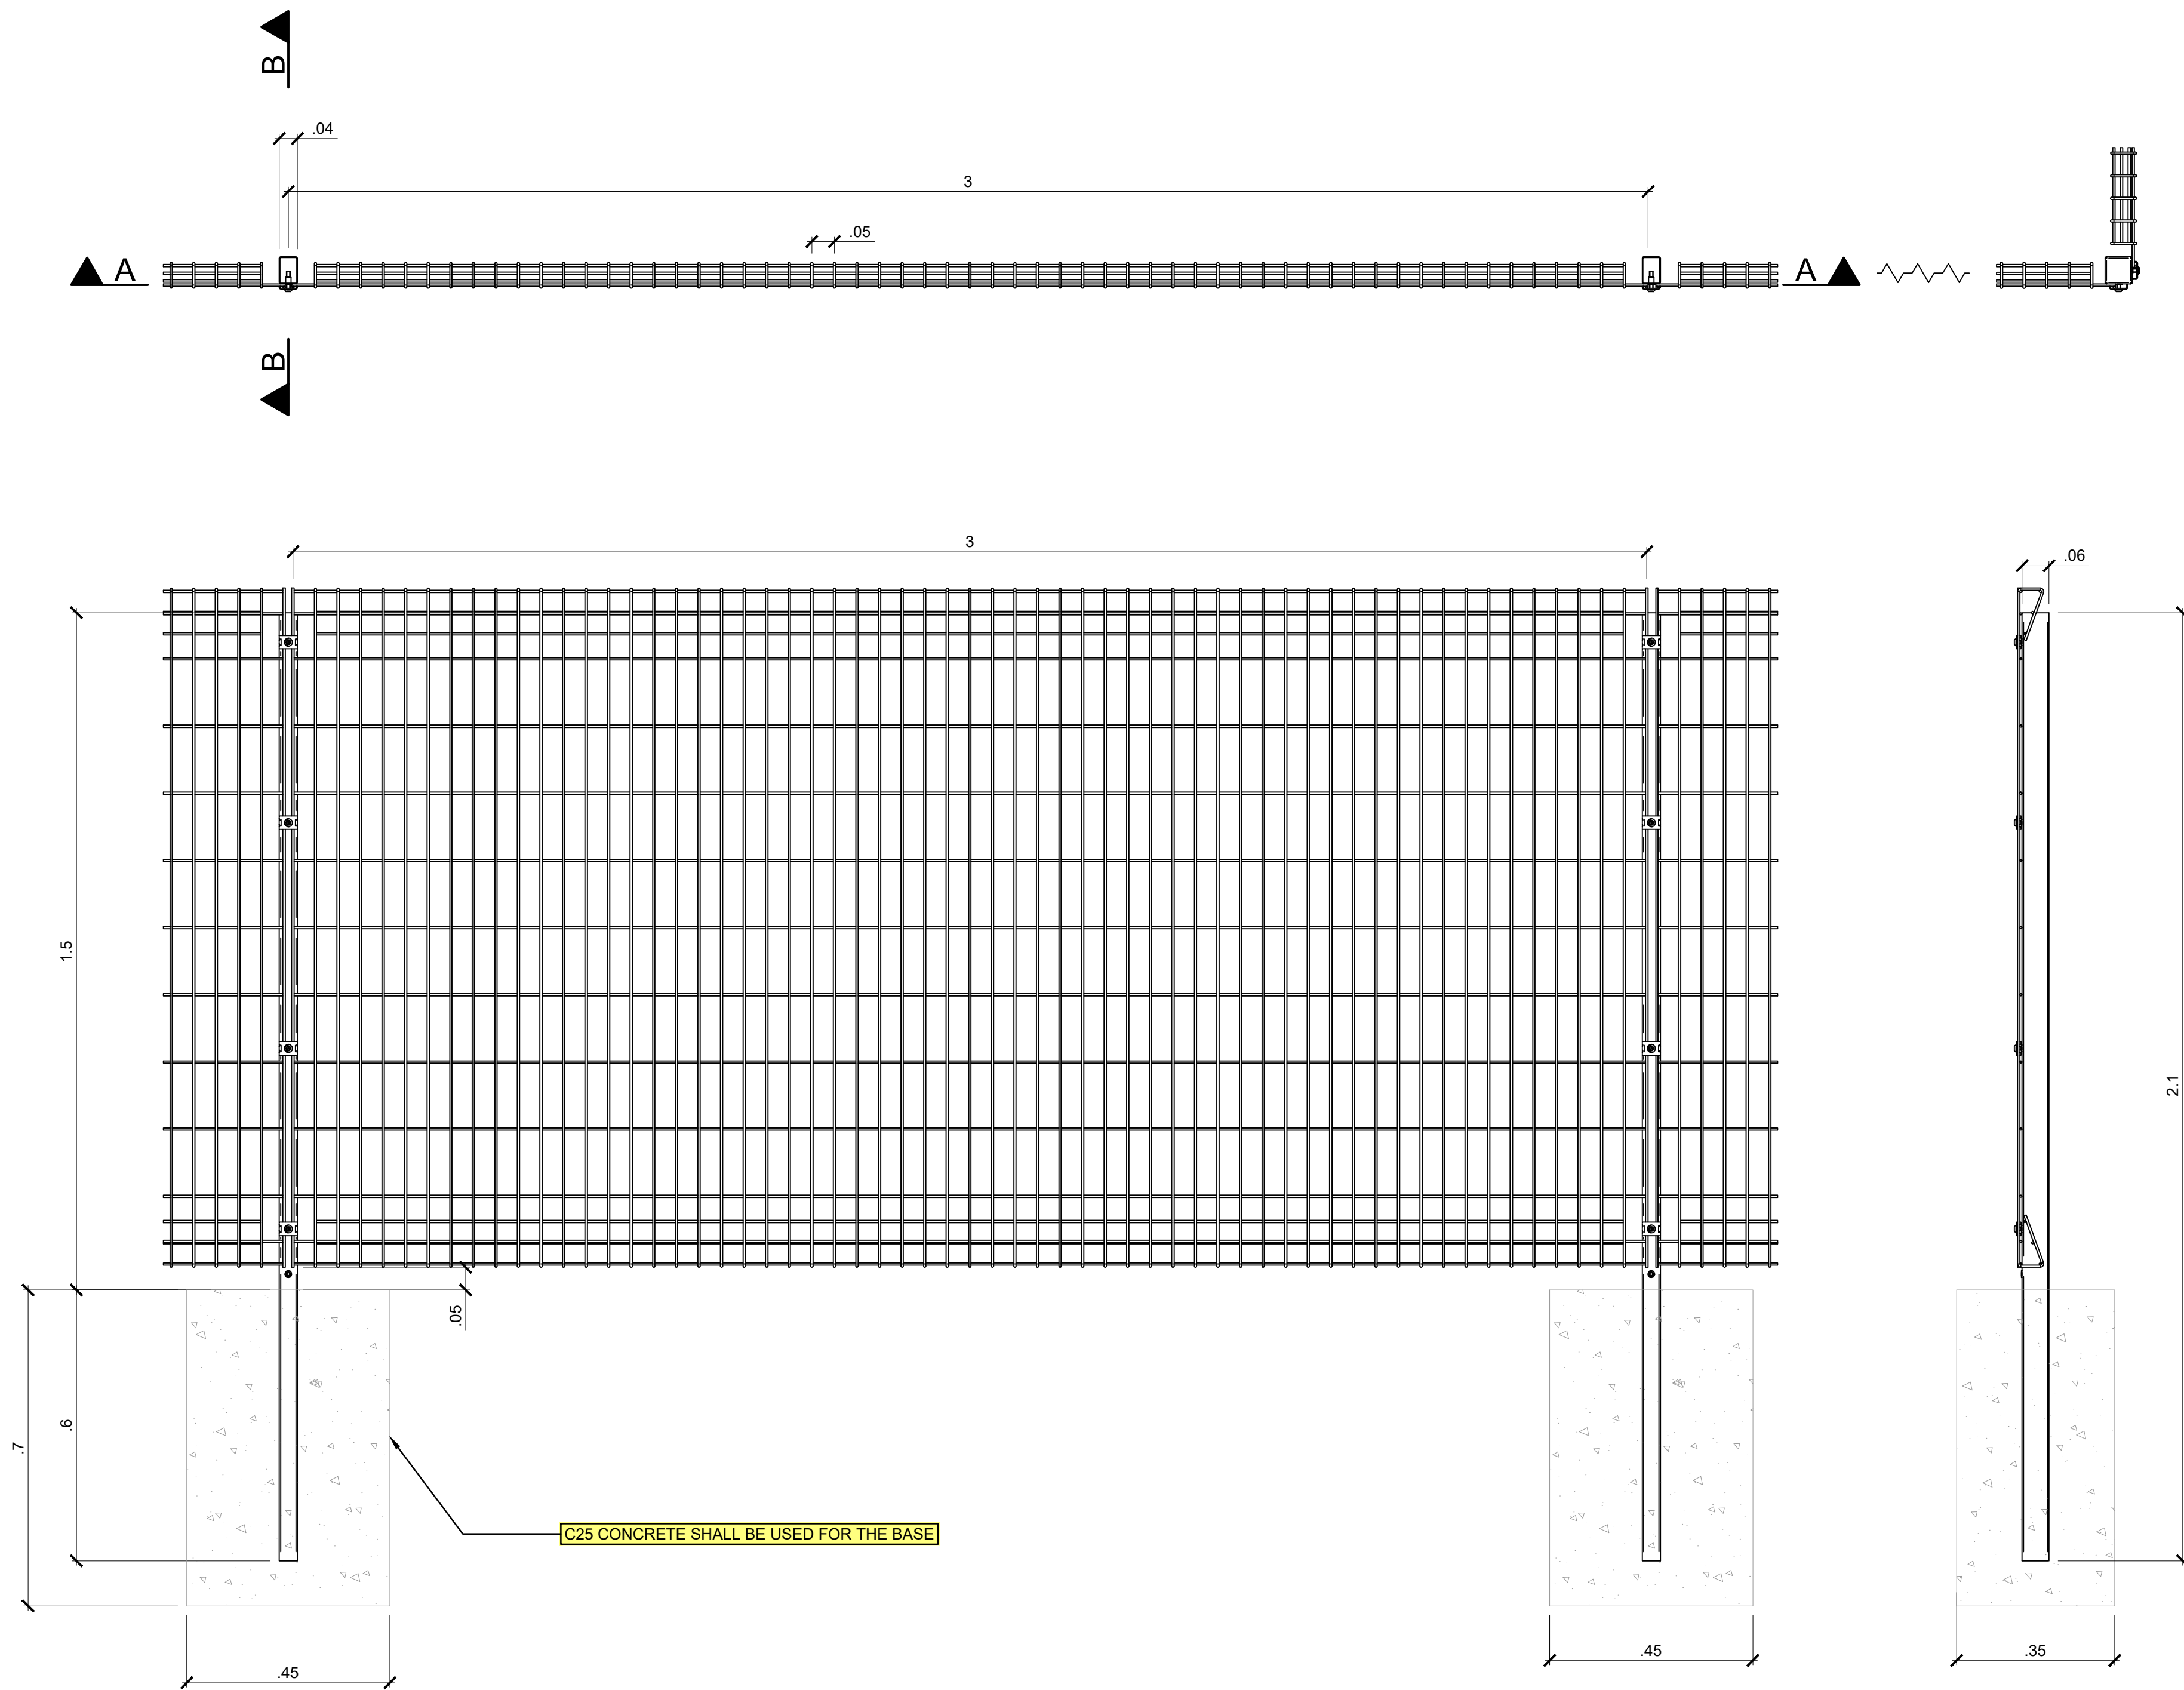

ASSEMBLY OF STRAIGHT SECTION OF FENCING (DUG-IN)

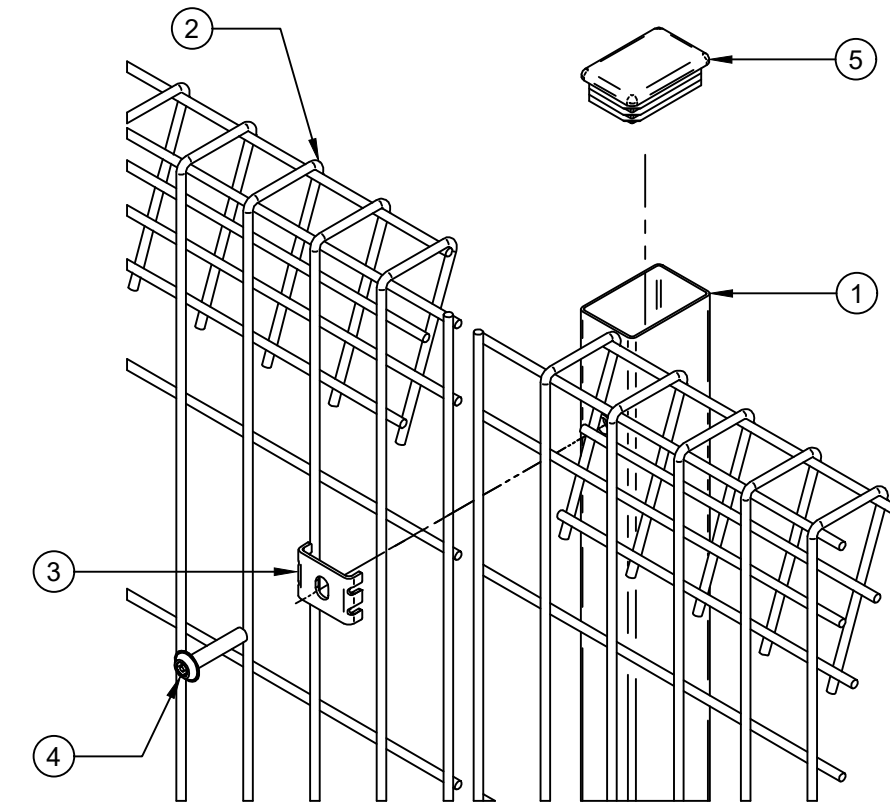


SCHEDULE OF PARTS

REF:	QTY:	DESCRIPTION:
1	25	60mm x 40mm INTERMEDIATE POST
2	26	1.5m HIGH x 3.0m WIDE V MESH FENCE
2	1	1.5m HIGH x 3.0m WIDE V MESH FENCE (CUT TO-SUIT)
3	125	UNIVERSAL MESH FENCING FIXING CLIPS
4	125	M8 x 40mm MESH SECURITY BOLT
5	25	60mm x 40mm BLACK RIBBED INSERTS

NOT TO SCALE

ASSEMBLY OF CORNER SECTION OF FENCING

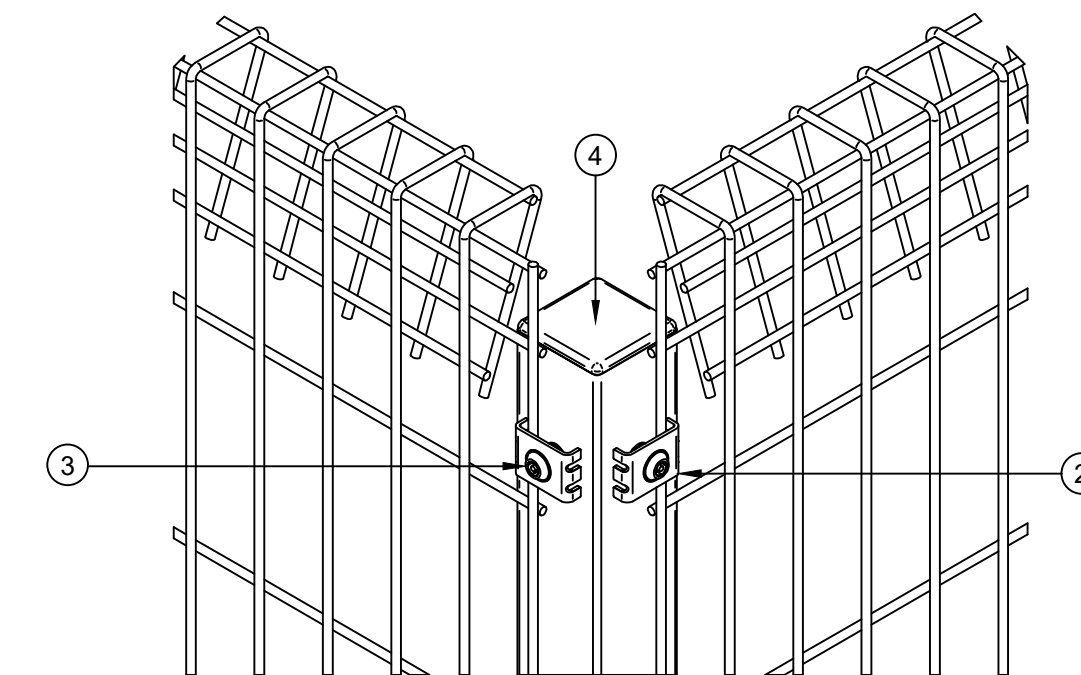

SCHEDULE OF PARTS

REF:	QTY:	DESCRIPTION:
1	2	60mm x 60mm CORNER POST
2	20	UNIVERSAL MESH FENCING FIXING CLIPS
3	20	M8 x 40mm MESH SECURITY BOLT
4	2	60mm x 60mm BLACK RIBBED INSERTS

NOT TO SCALE

1:1 C1.0 FOR CONSTRUCTION		25/09/23	SA	T	NW
REV.	DESCRIPTION	DATE	DRW.	CHK.	
 Burroughs, 4 Radnor Court, 225 Cowbridge Rd East, Cardiff, CF5 1GZ Tel: 029 2054 7484 www.burroughs.co.uk					
					
Project Name: 50730-00 FURNACE ROW FENCE INSTALLATION					
Drawing Title: FENCING DETAIL 01					
Status: A1	Status Description: FOR CONSTRUCTION				
Checked: N.WILLIAMS	Approved: N.WILLIAMS	Date: 25/09/2025			
Scale: 1:10 @ A1	Designer: S.ASHLEY	Rev.: C1.0			
Drawing Number: B50730-121316-13-BG-DR-CA-C11050					

