


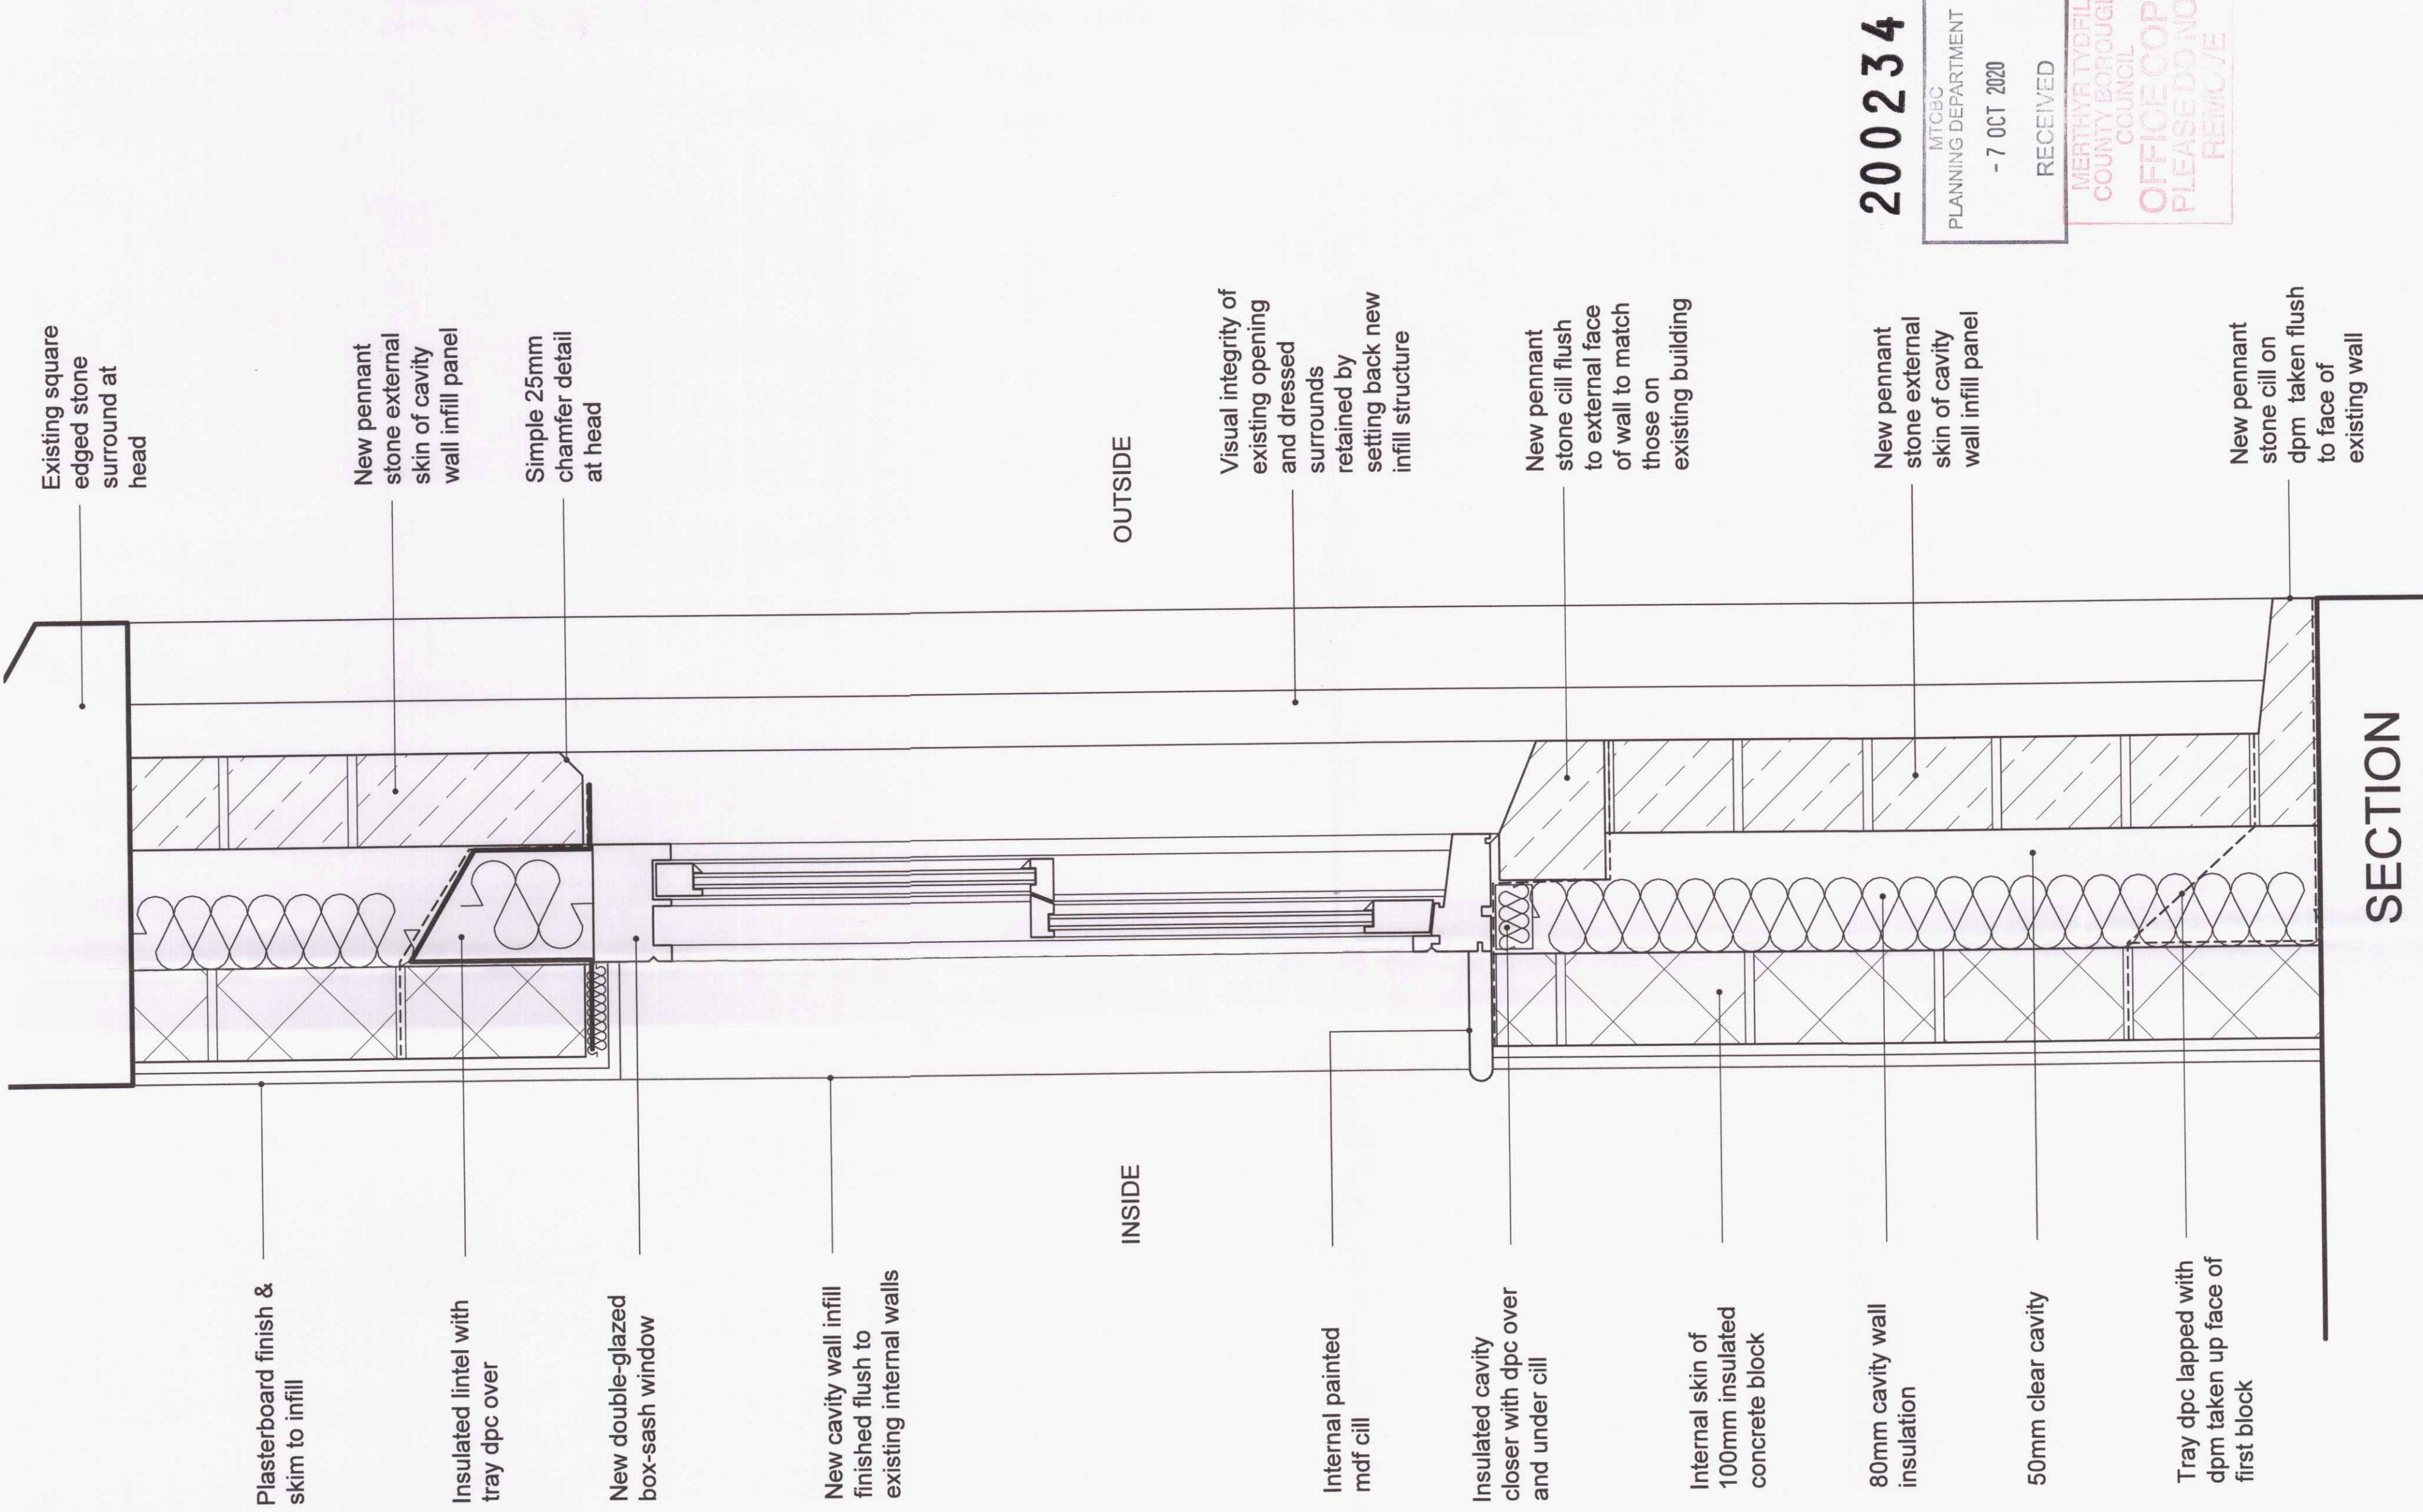

200234

MTG&C
PLANNING DEPARTMENT
- 7 OCT 2020
RECEIVED

MERTHYR TYDFIL
COUNTY BOROUGH
COUNCIL
OFFICE COPY
PLEASE DO NOT
REMOVE

Client:	Conrado
Project:	Former St. Tydfil's Hospital, Merthyr Tydfil
Title:	Typical Door Infill Details (DF1)
Ref:	2447-00/03/311-5
Rev:	-

Drawn:	JM
Director:	JM
Date:	21/08/20
Scale:	1:5

Status:	by	description	date	rev
PLANNING	-	-	-	-

This drawing is copyright and its use or reproduction without the permission of Spring Design Consultancy Limited. All rights are reserved until invoices are paid in full. No responsibility will be taken for any design used for construction prior to receipt of relevant approvals.

