

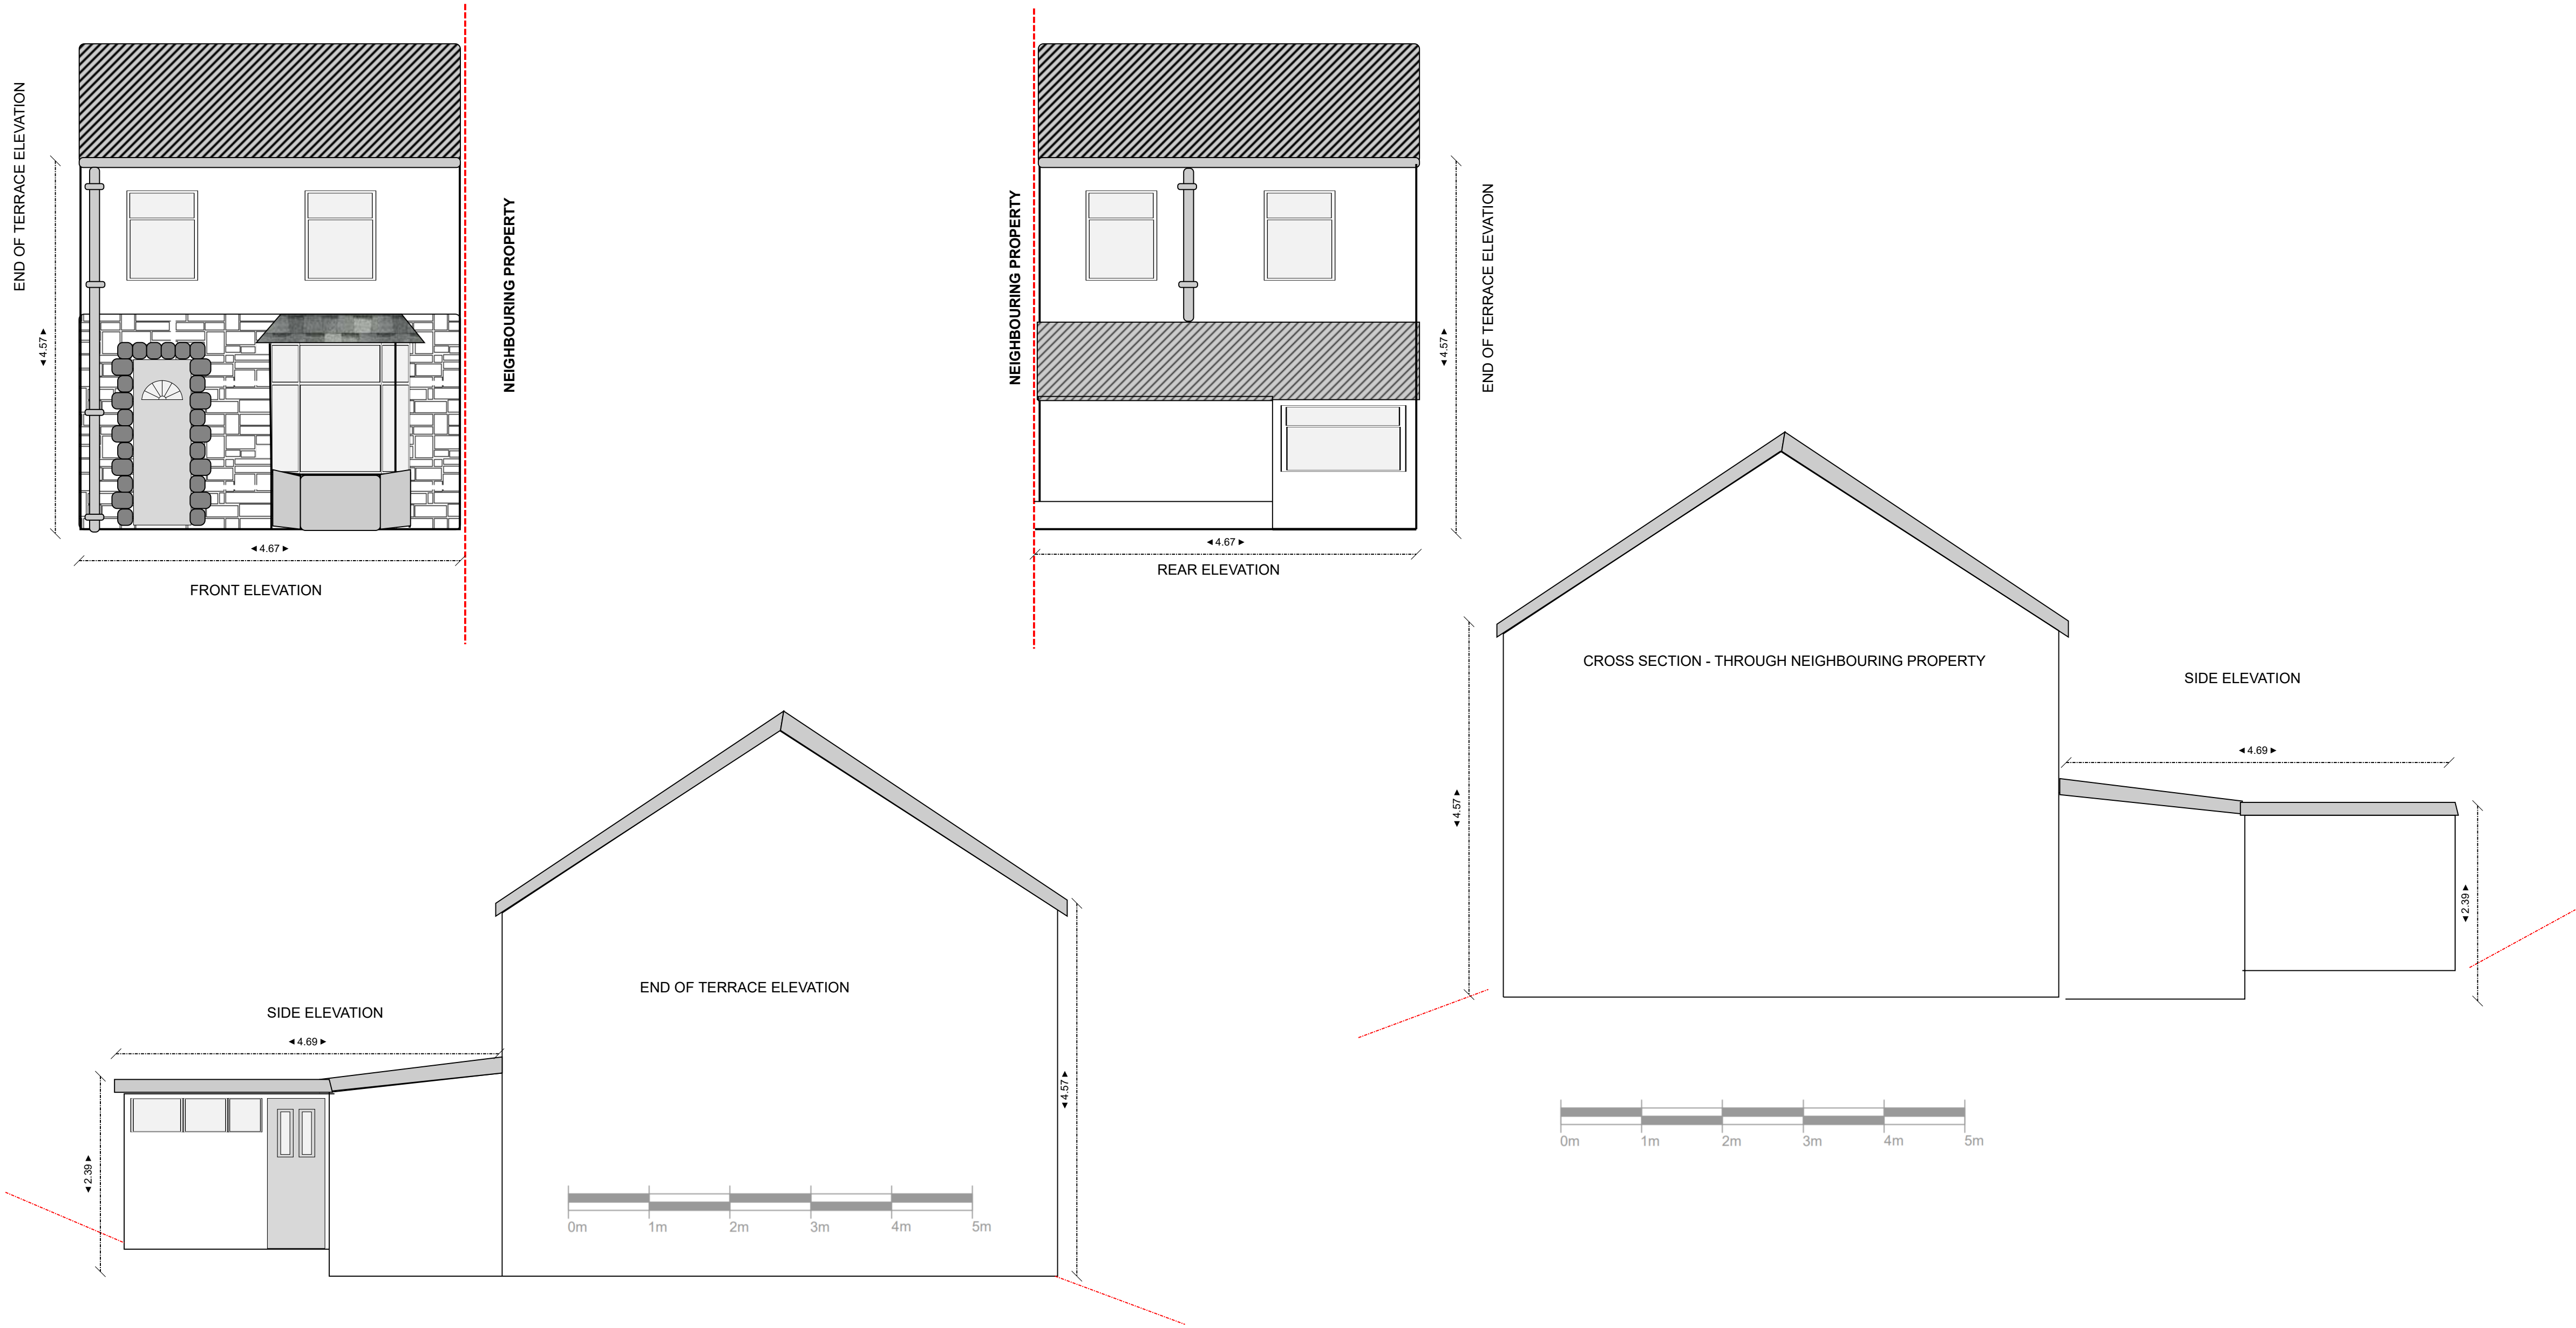


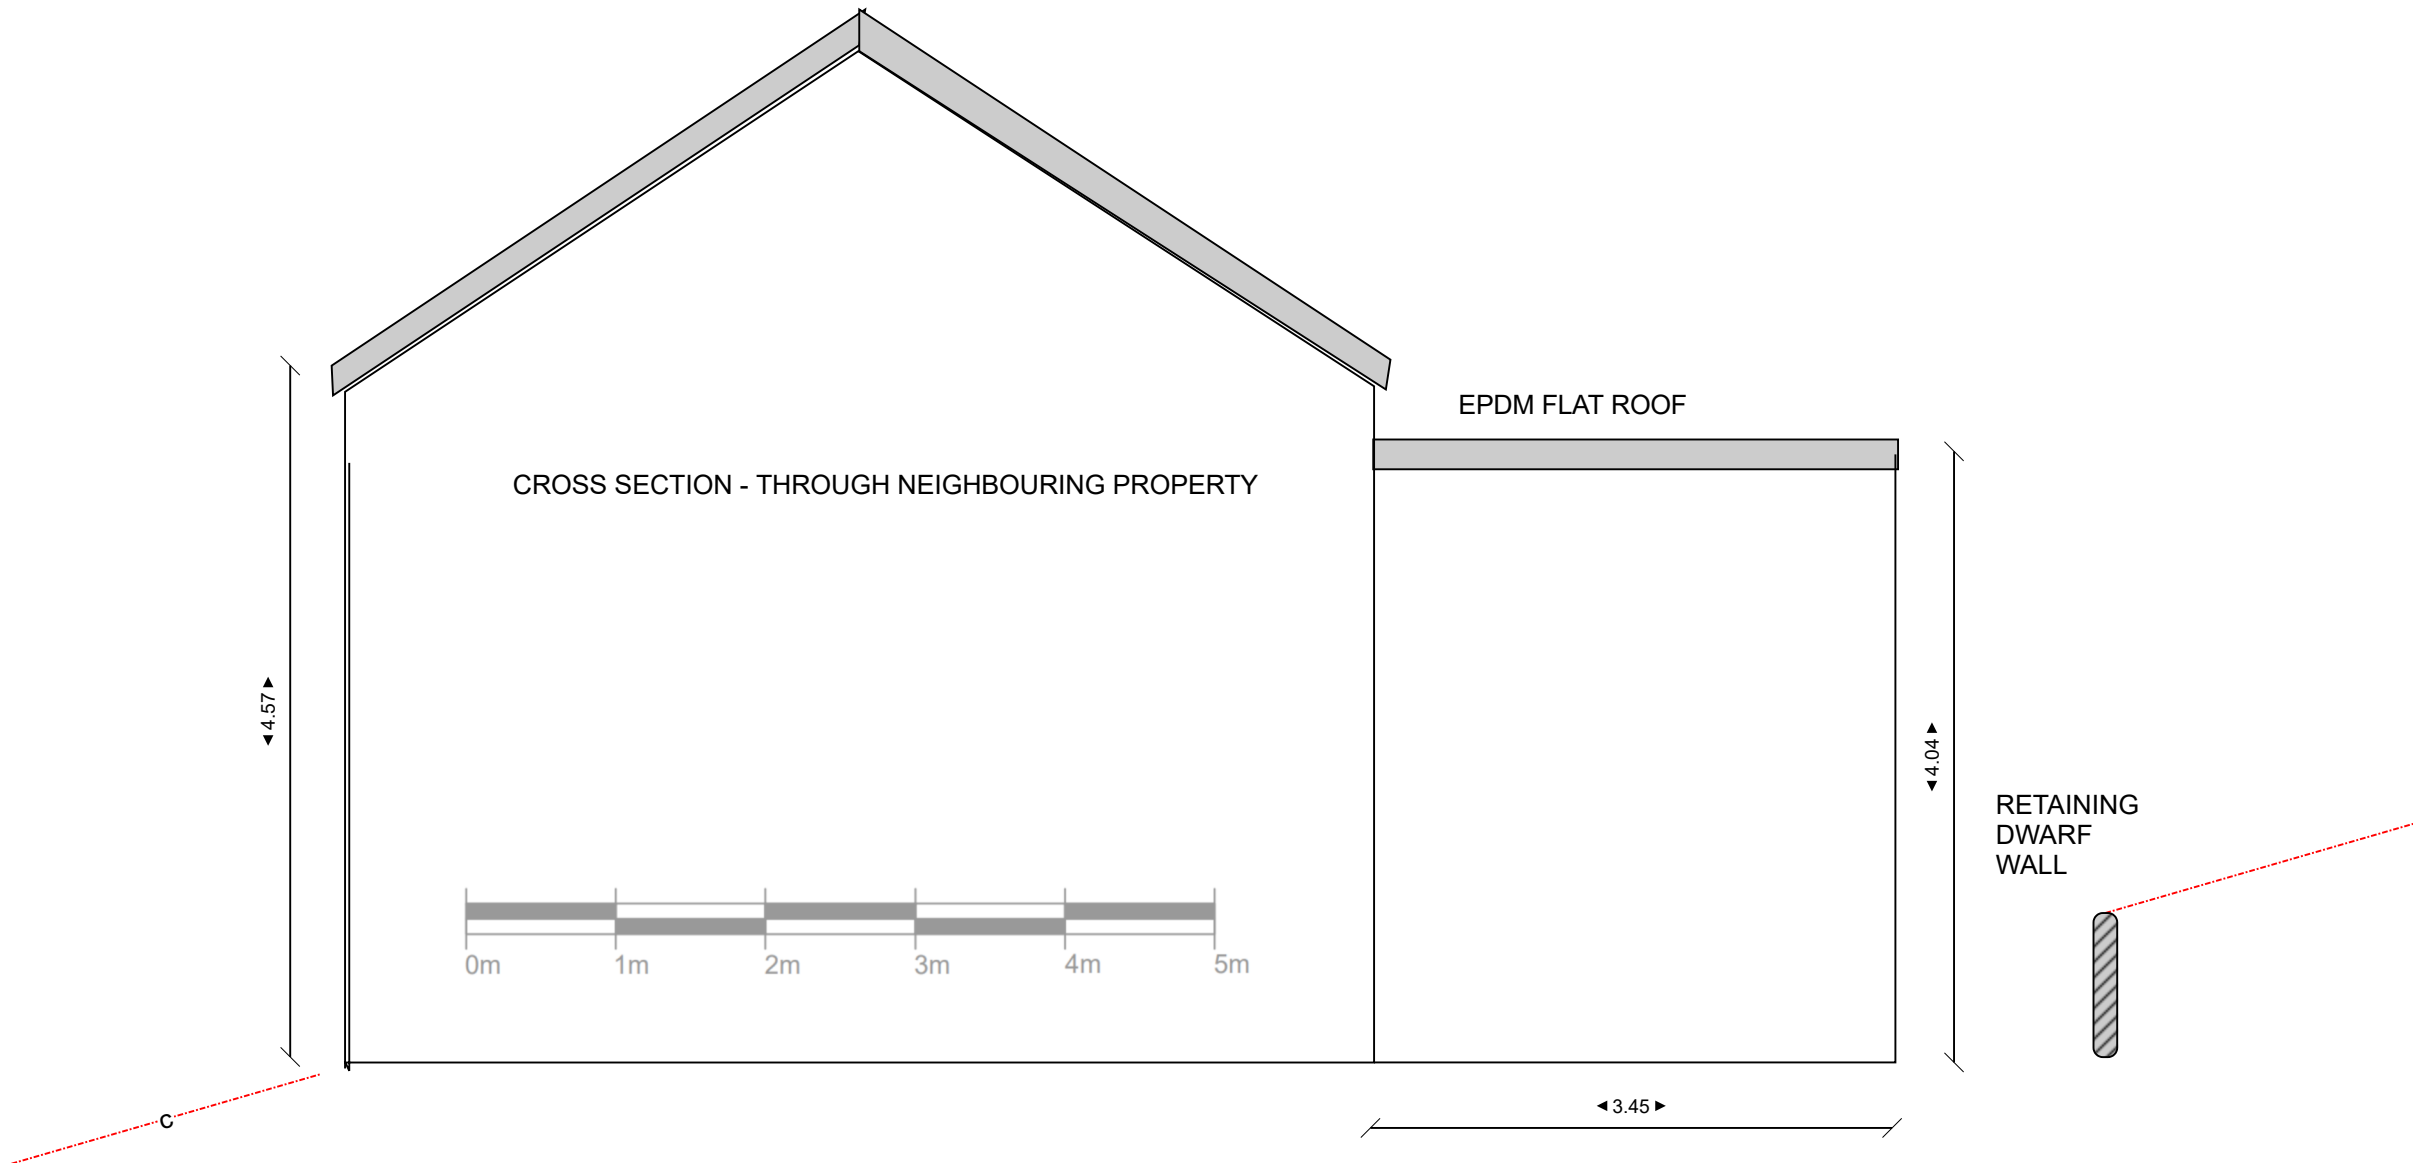

Site:	7 SUNNYBANK, TREHARRIS, CF465BA	Drawing:	060187-A	Project:	0000533CD	Drawn:	CDavies	Notes:	MAINTY Group Consulting LTD 18A NBC Newport NP194RF
C'et:	MAINTY GROUP LTD - ELEVATIONS EXISTING	Scale:	SEE BAR	Date:	24/01/2024	Rev:	A		

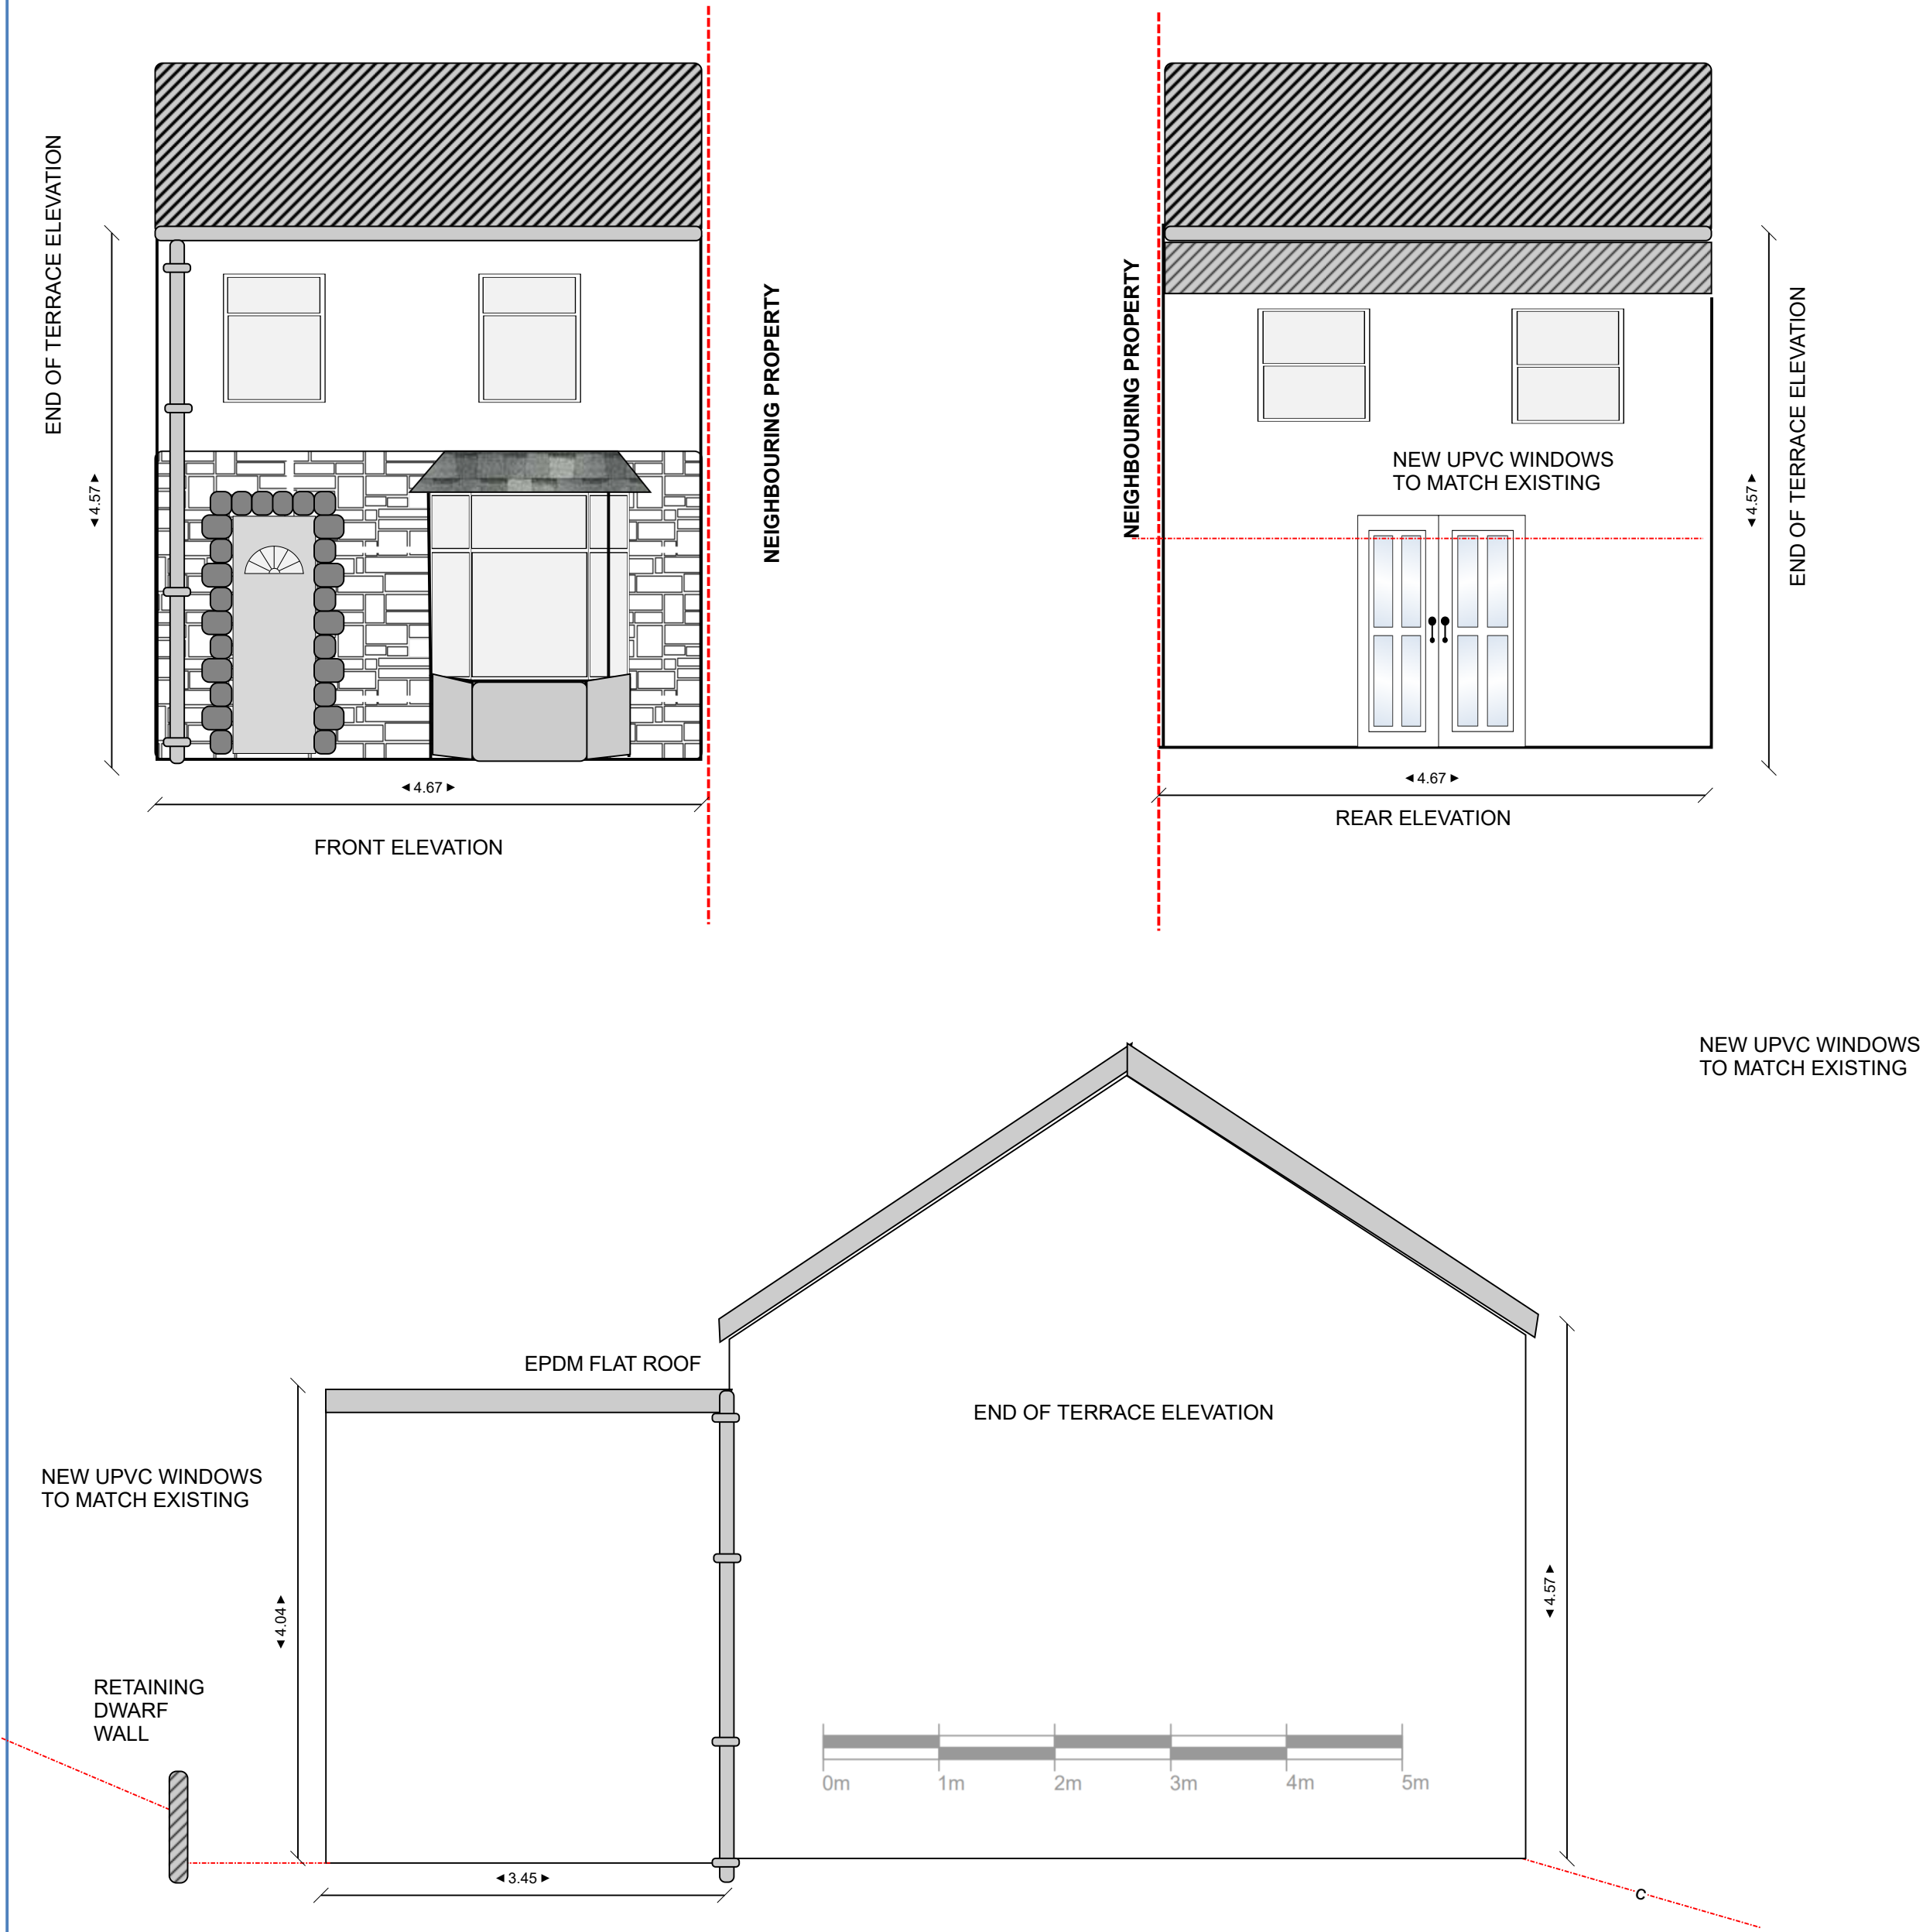

Site:	7 SUNNYBANK, TREHARRIS, CF465BA	Drawing:	060187-B	Project:	0000533CD	Drawn:	CDavies	Notes:	MAINTY Group Consulting LTD 18A NBC Newport NP194RF
C'tet:	MAINTY GROUP LTD - ELEVATIONS PROPOSED	Scale:	SEE BAR	Date:	24/01/2024	Rev:	A		