


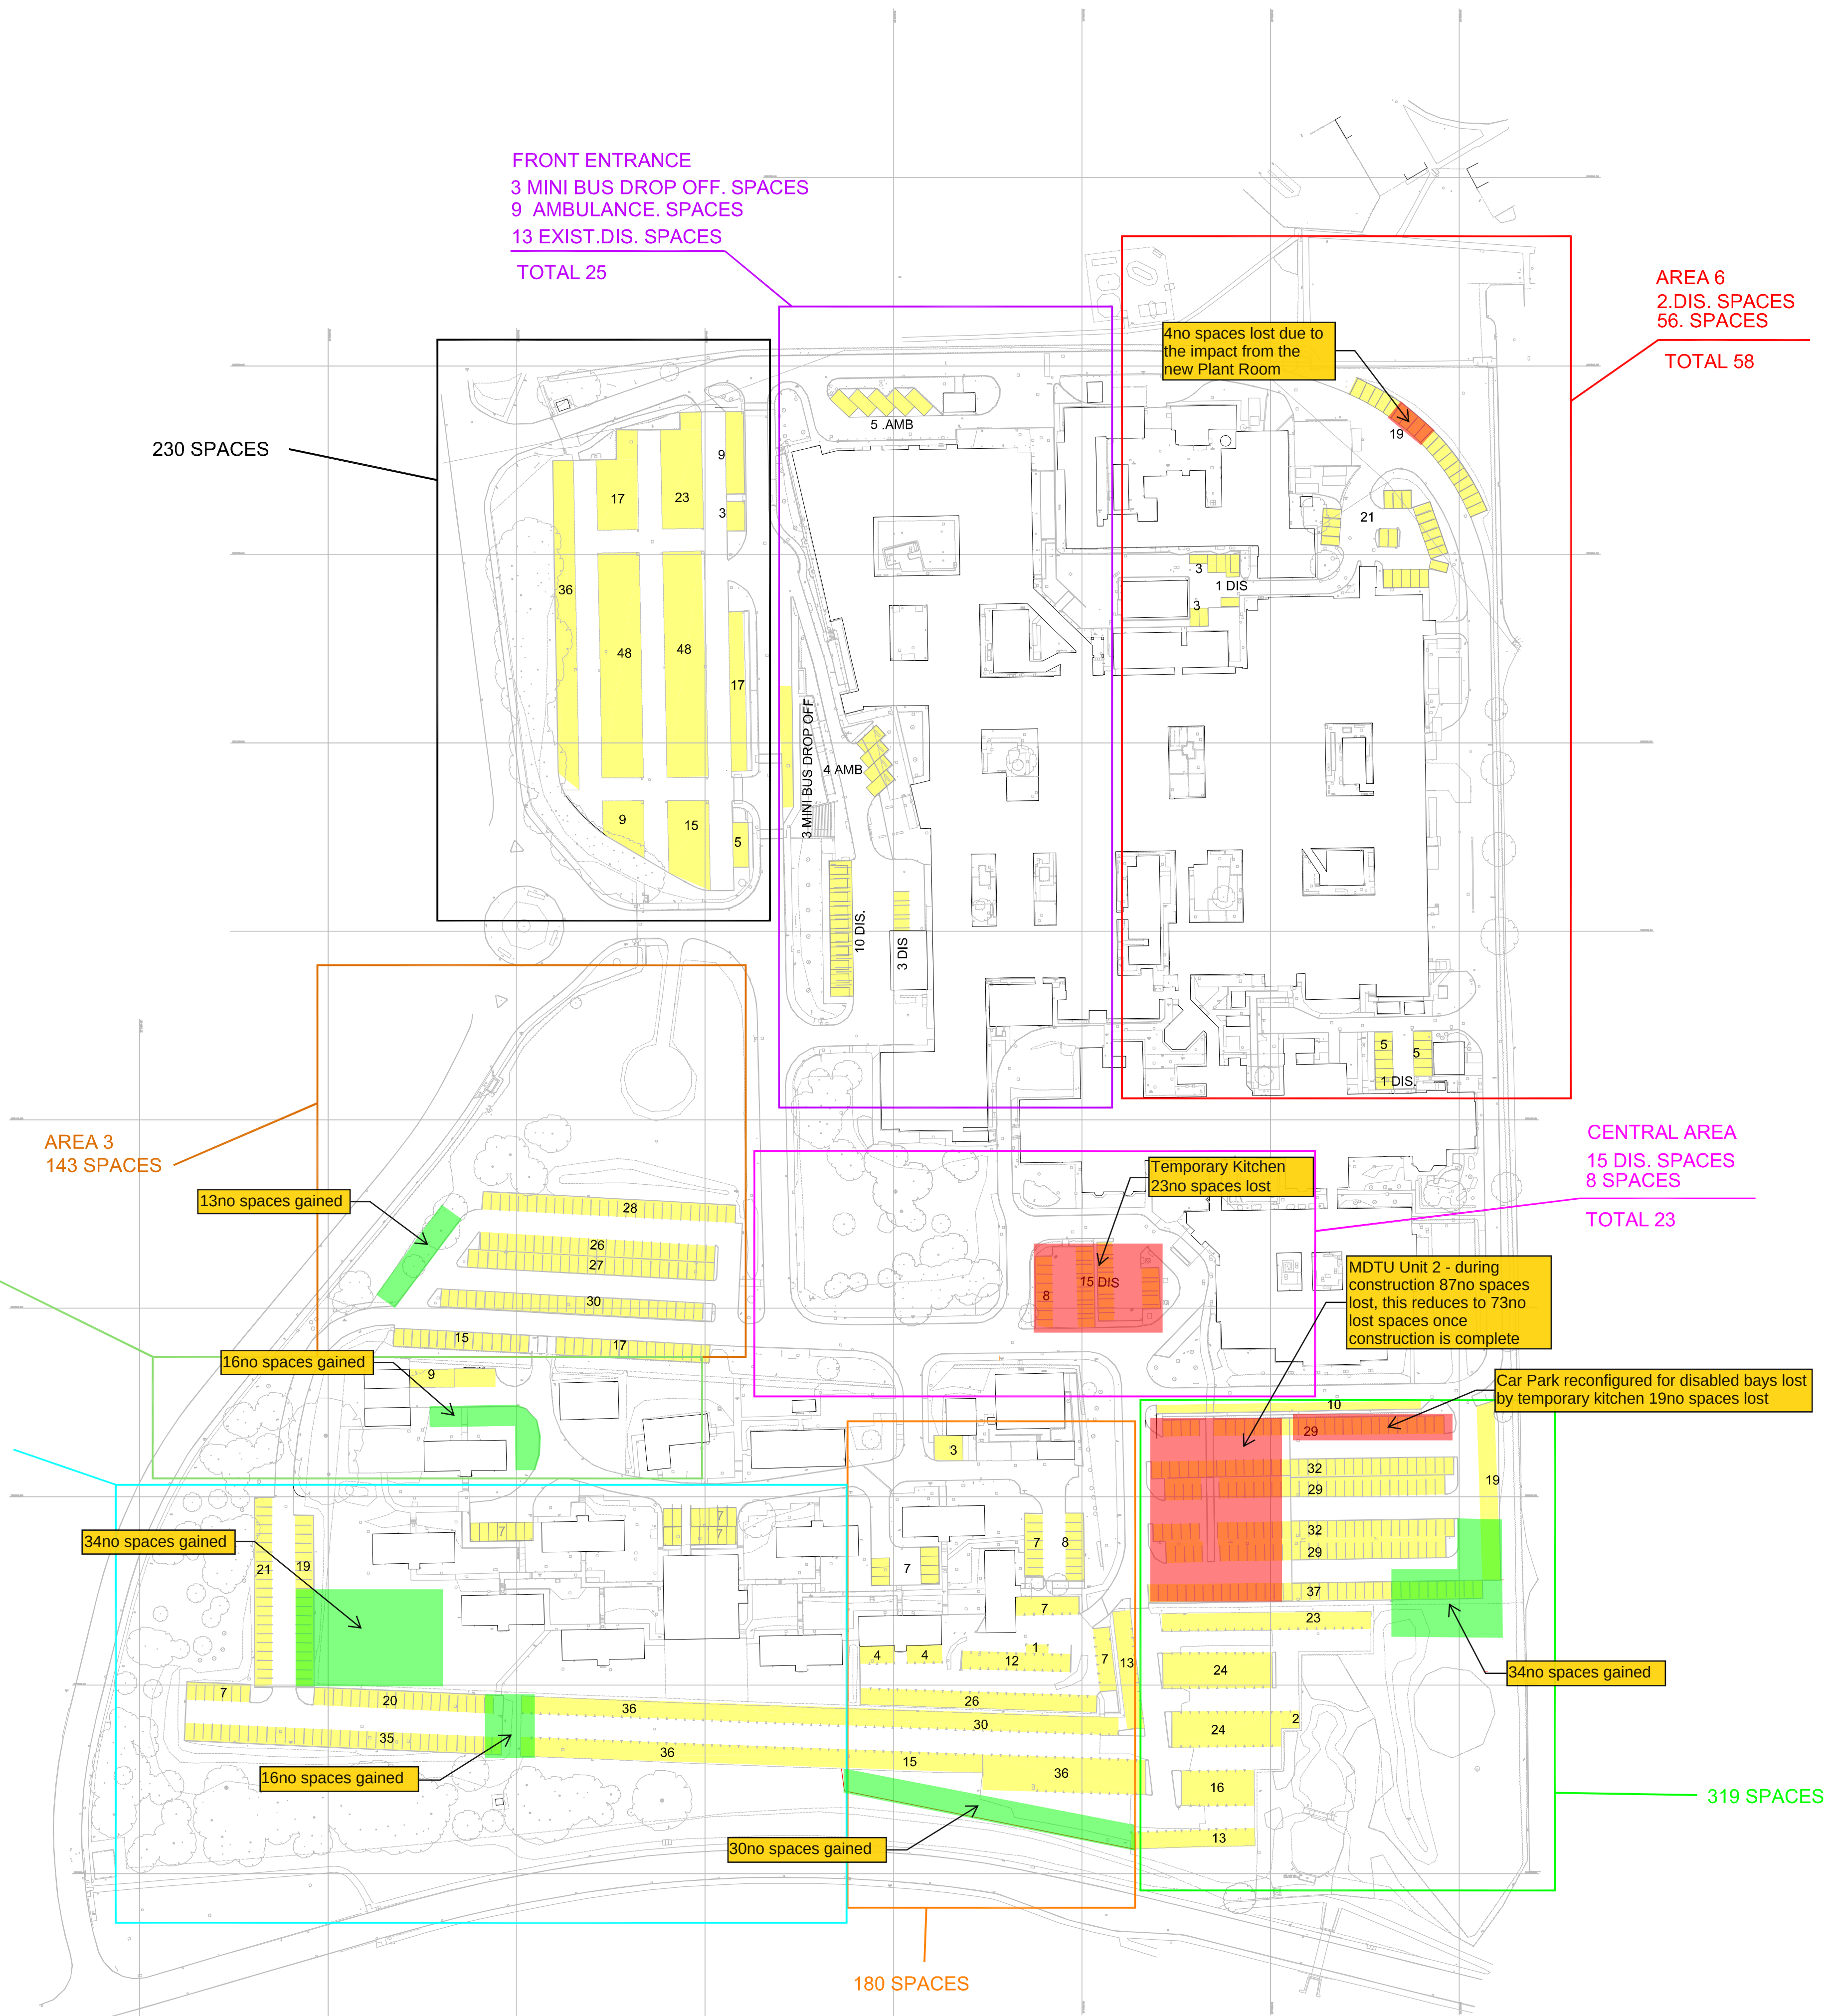

TOTAL SPACES	1182
TOTAL SPACES GAINED	143
TOTAL SPACES LOST	133
TOTAL SPACES AVAILABLE	1192

Mark	Date	Details	By
REVISIONS			
Trust:			
		CWM TAF HEALTH BOARD Prince Charles Hospital Merthyr Tydfil Mid Glamorgan CF47 9DT	
Supply Chain Partner:			
		INTERSERVE CONSTRUCTION LIMITED 138 HEOL-Y-GORS CWMBWRLA SWANSEA SA4 8LT	
Project Title:			
PRINCE CHARLES HOSPITAL			
Scale: 1:1000 for the original size of A1			
Drawn By: JL	Checked By: ML	Passed By: MH	Date: MARCH 14
Drawing Status:			
PRELIMINARY			
Drawing Originator:			
		Unit 2 Fountain Court Fountain Lane, St Mellons Cardiff CF3 0PB	
Drawing Title:			
EXISTING PARKING SPACES			
Job No:	Drawing No:	Volume	Level
C8177.01	P003	OIC	V00
Project	Origin	Level	Type
OIC	V00	UN	DR
Discs	Number	Revision	
C	90001	0	
Do NOT scale this drawing Refer to Architects for details of current building layouts			