


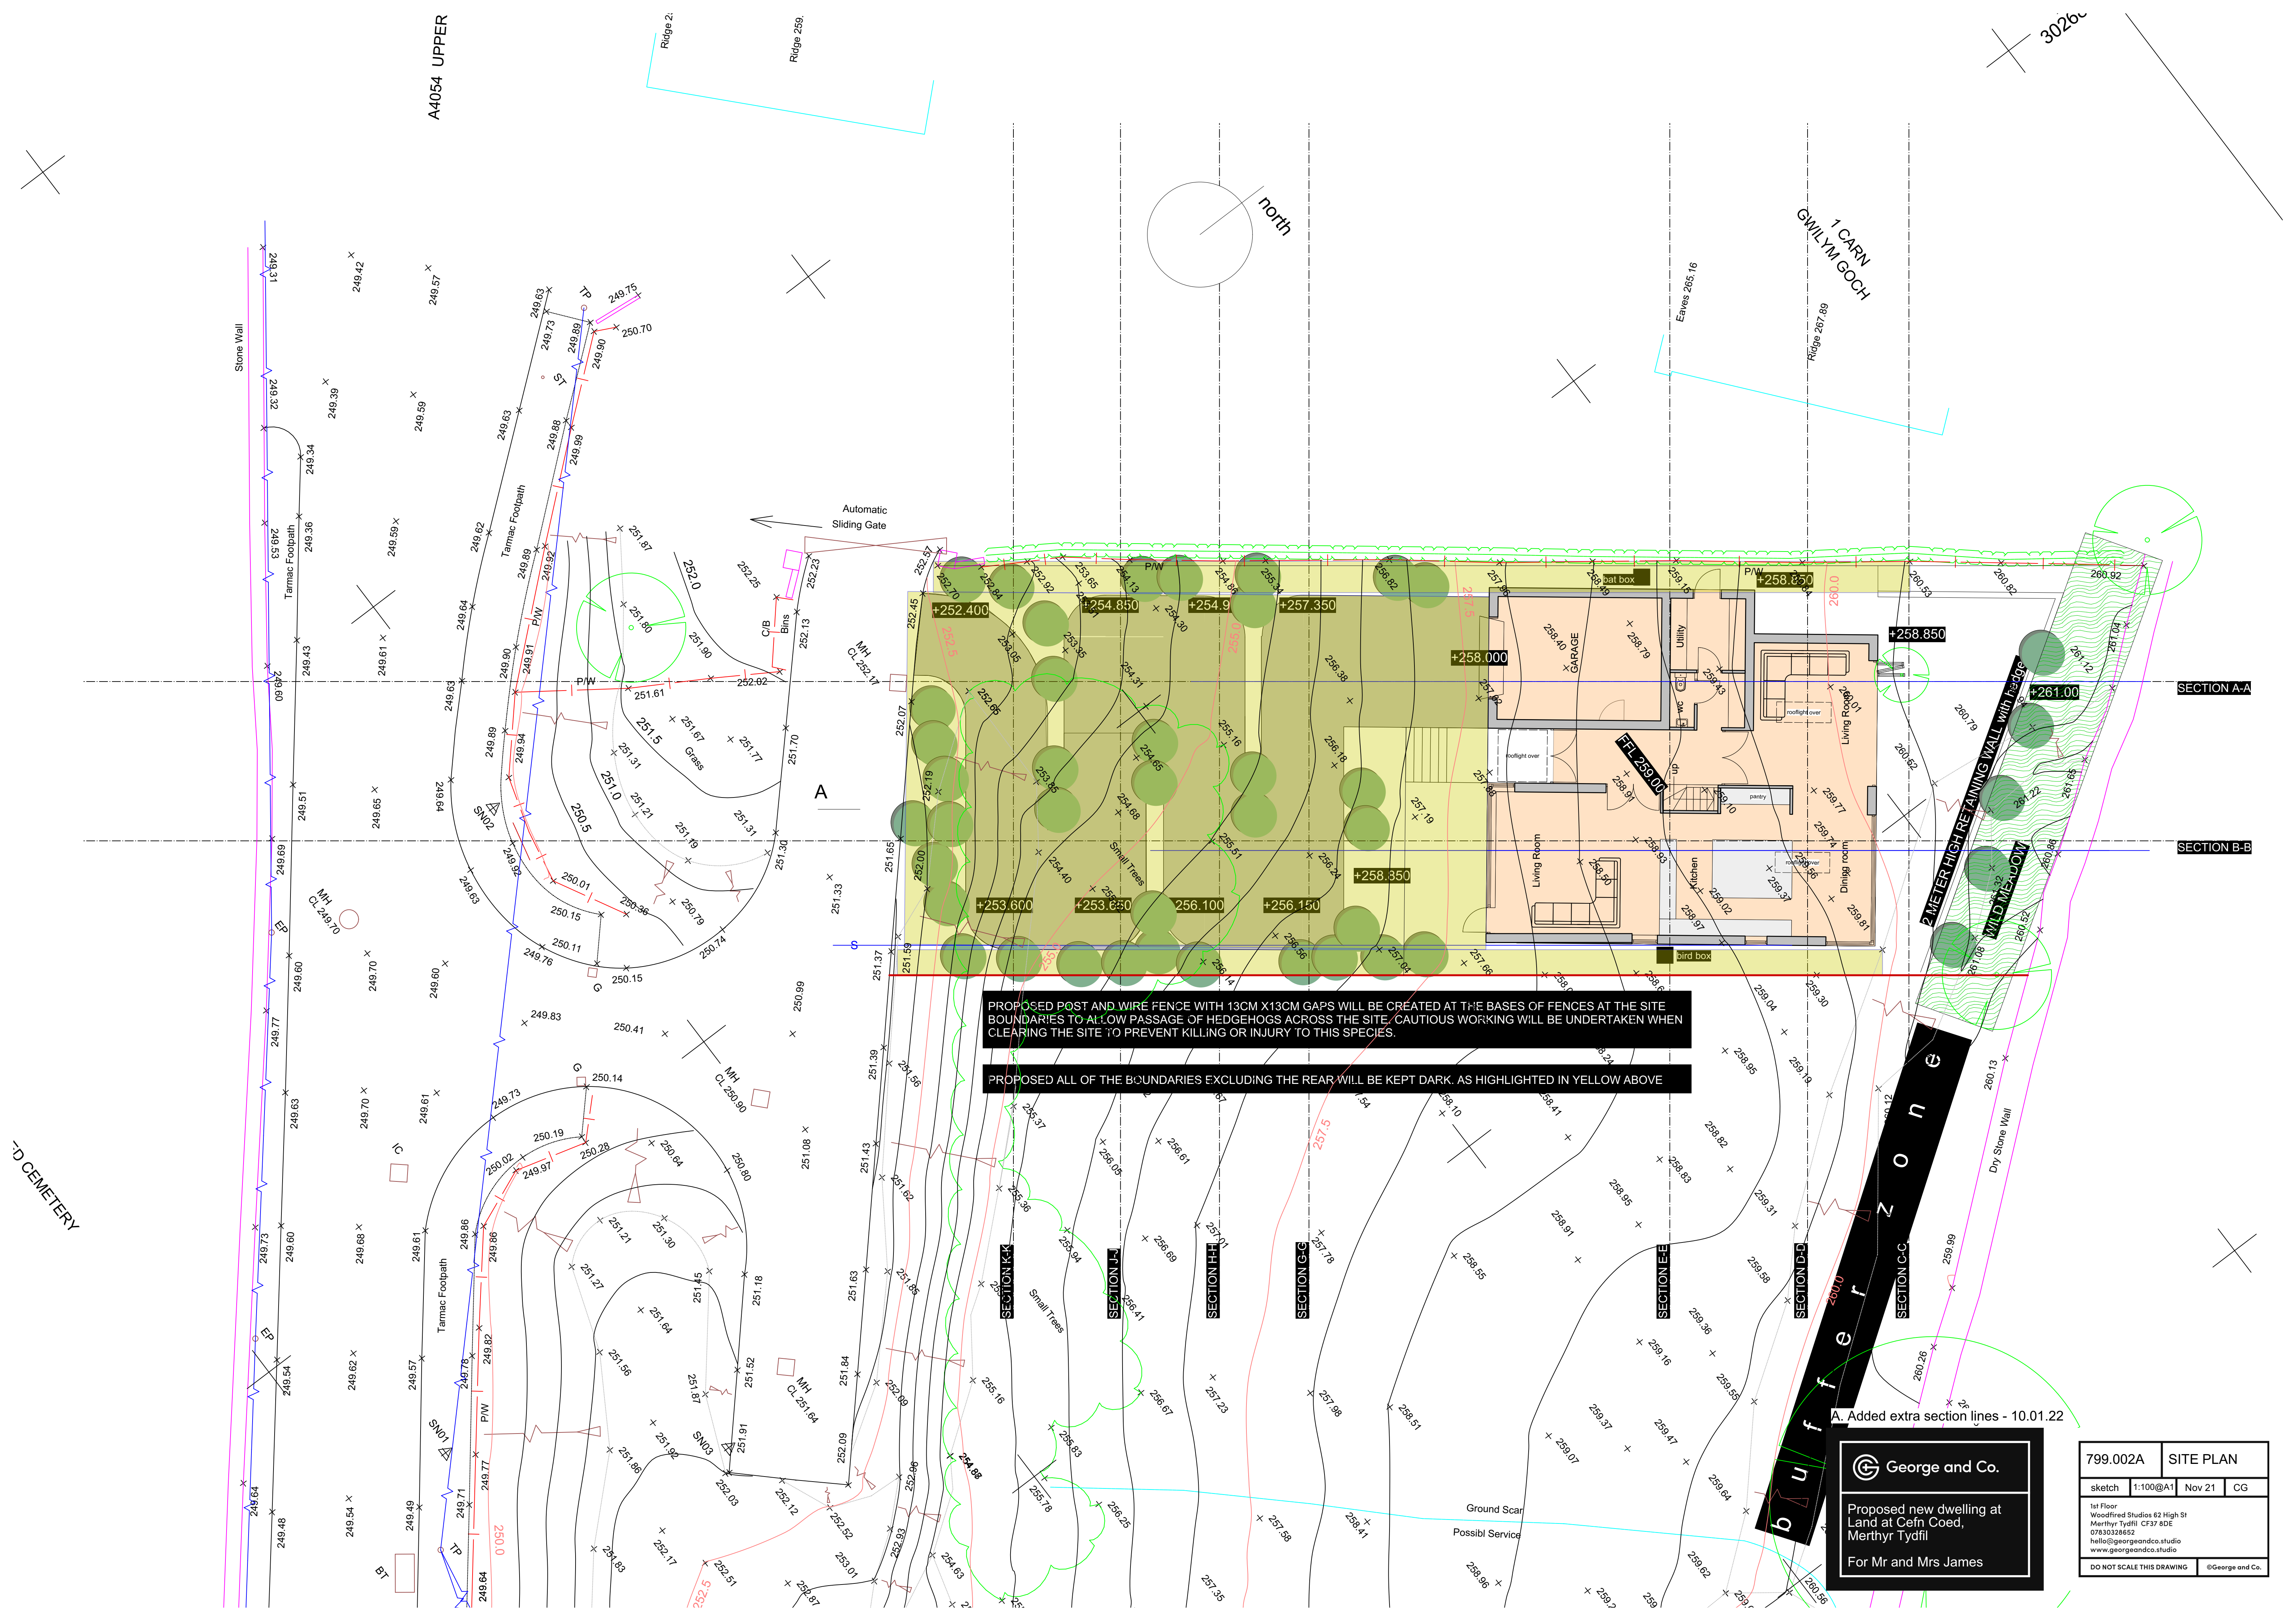

PROPOSED POST AND WIRE FENCE WITH 13CM X13CM GAPS WILL BE CREATED AT THE BASES OF FENCES AT THE SITE BOUNDARIES TO ALLOW PASSAGE OF HEDGEHOGS ACROSS THE SITE. CAUTIOUS WORKING WILL BE UNDERTAKEN WHEN CLEARING THE SITE TO PREVENT KILLING OR INJURY TO THIS SPECIES.

PROPOSED ALL OF THE BOUNDARIES EXCLUDING THE REAR WILL BE KEPT DARK. AS HIGHLIGHTED IN YELLOW ABOVE

A. Added extra section lines - 10.01.22

**George and Co.**

Proposed new dwelling at
Land at Cefn Coed,
Merthyr Tydfil

For Mr and Mrs James

799.002A	SITE PLAN
sketch	1:100@A1 Nov 21 CG
1st Floor Woodfired Studios 62 High St Merthyr Tydfil CF37 6DE 07630328652 hello@georgeandco.studio www.georgeandco.studio	
DO NOT SCALE THIS DRAWING	
©George and Co.	