


LEGEND:

- PLANNING APPLICATION BOUNDARY AND SITE BOUNDARY
- OWNERSHIP BOUNDARY

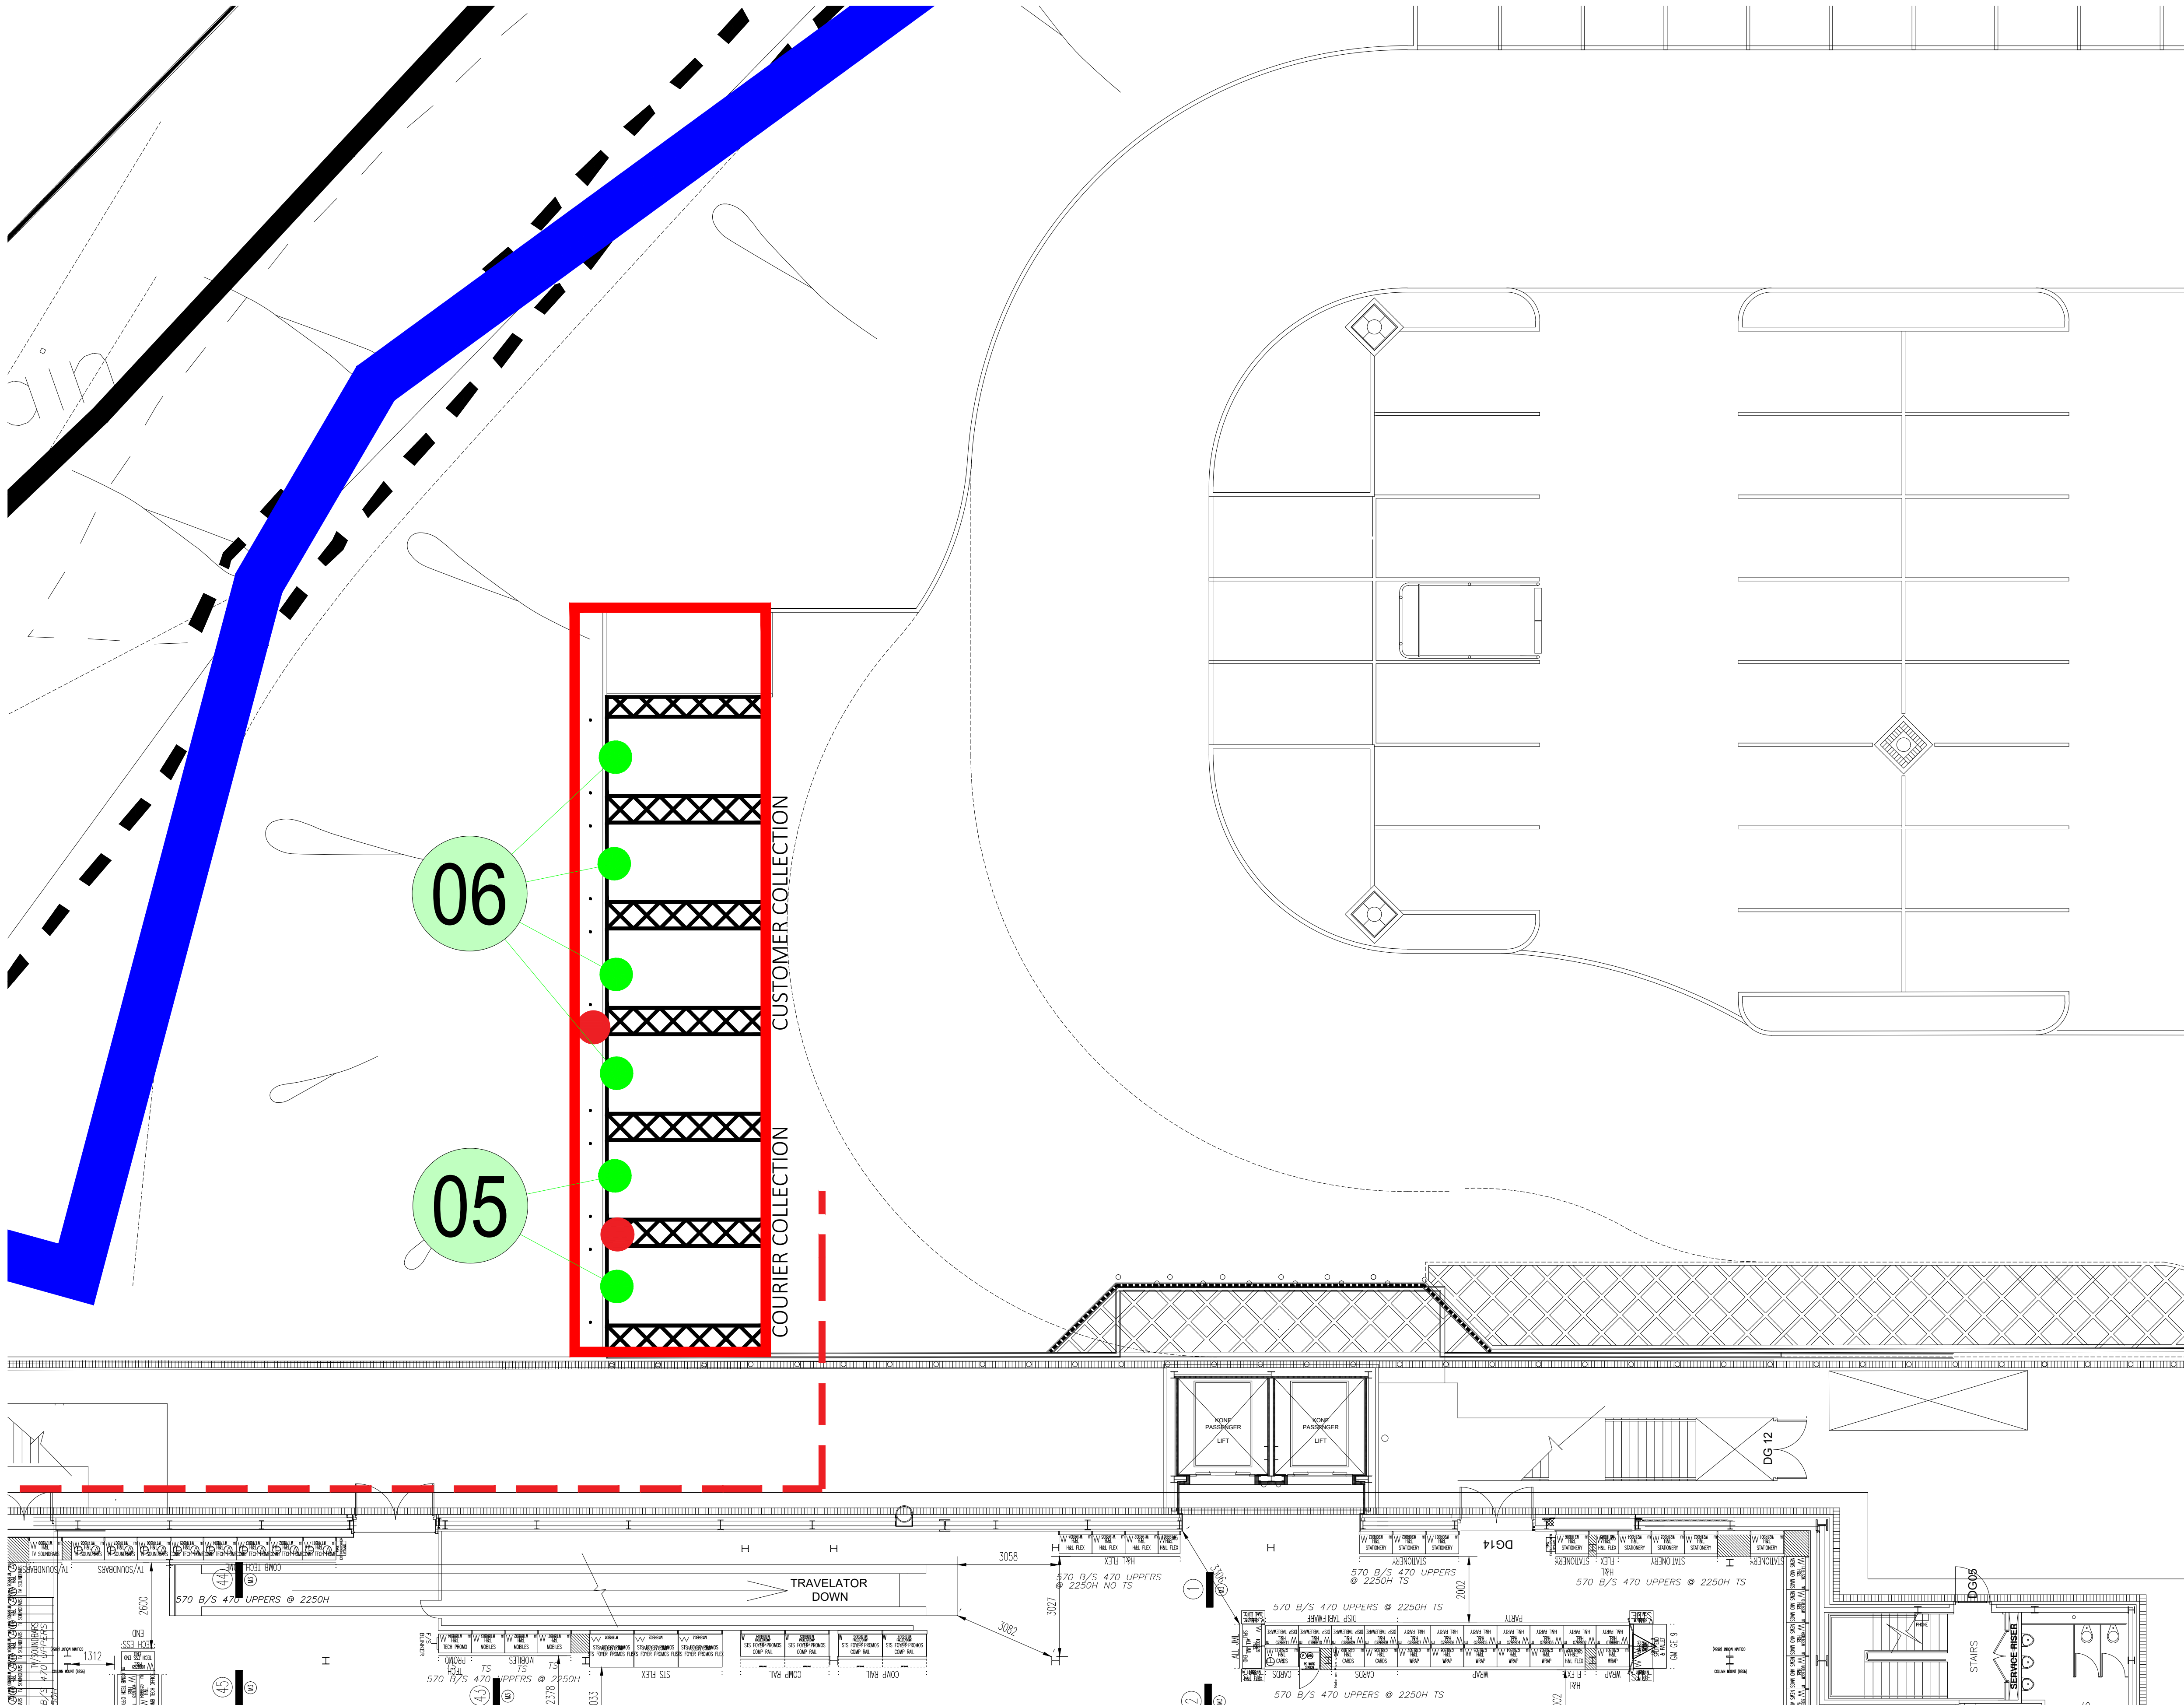