


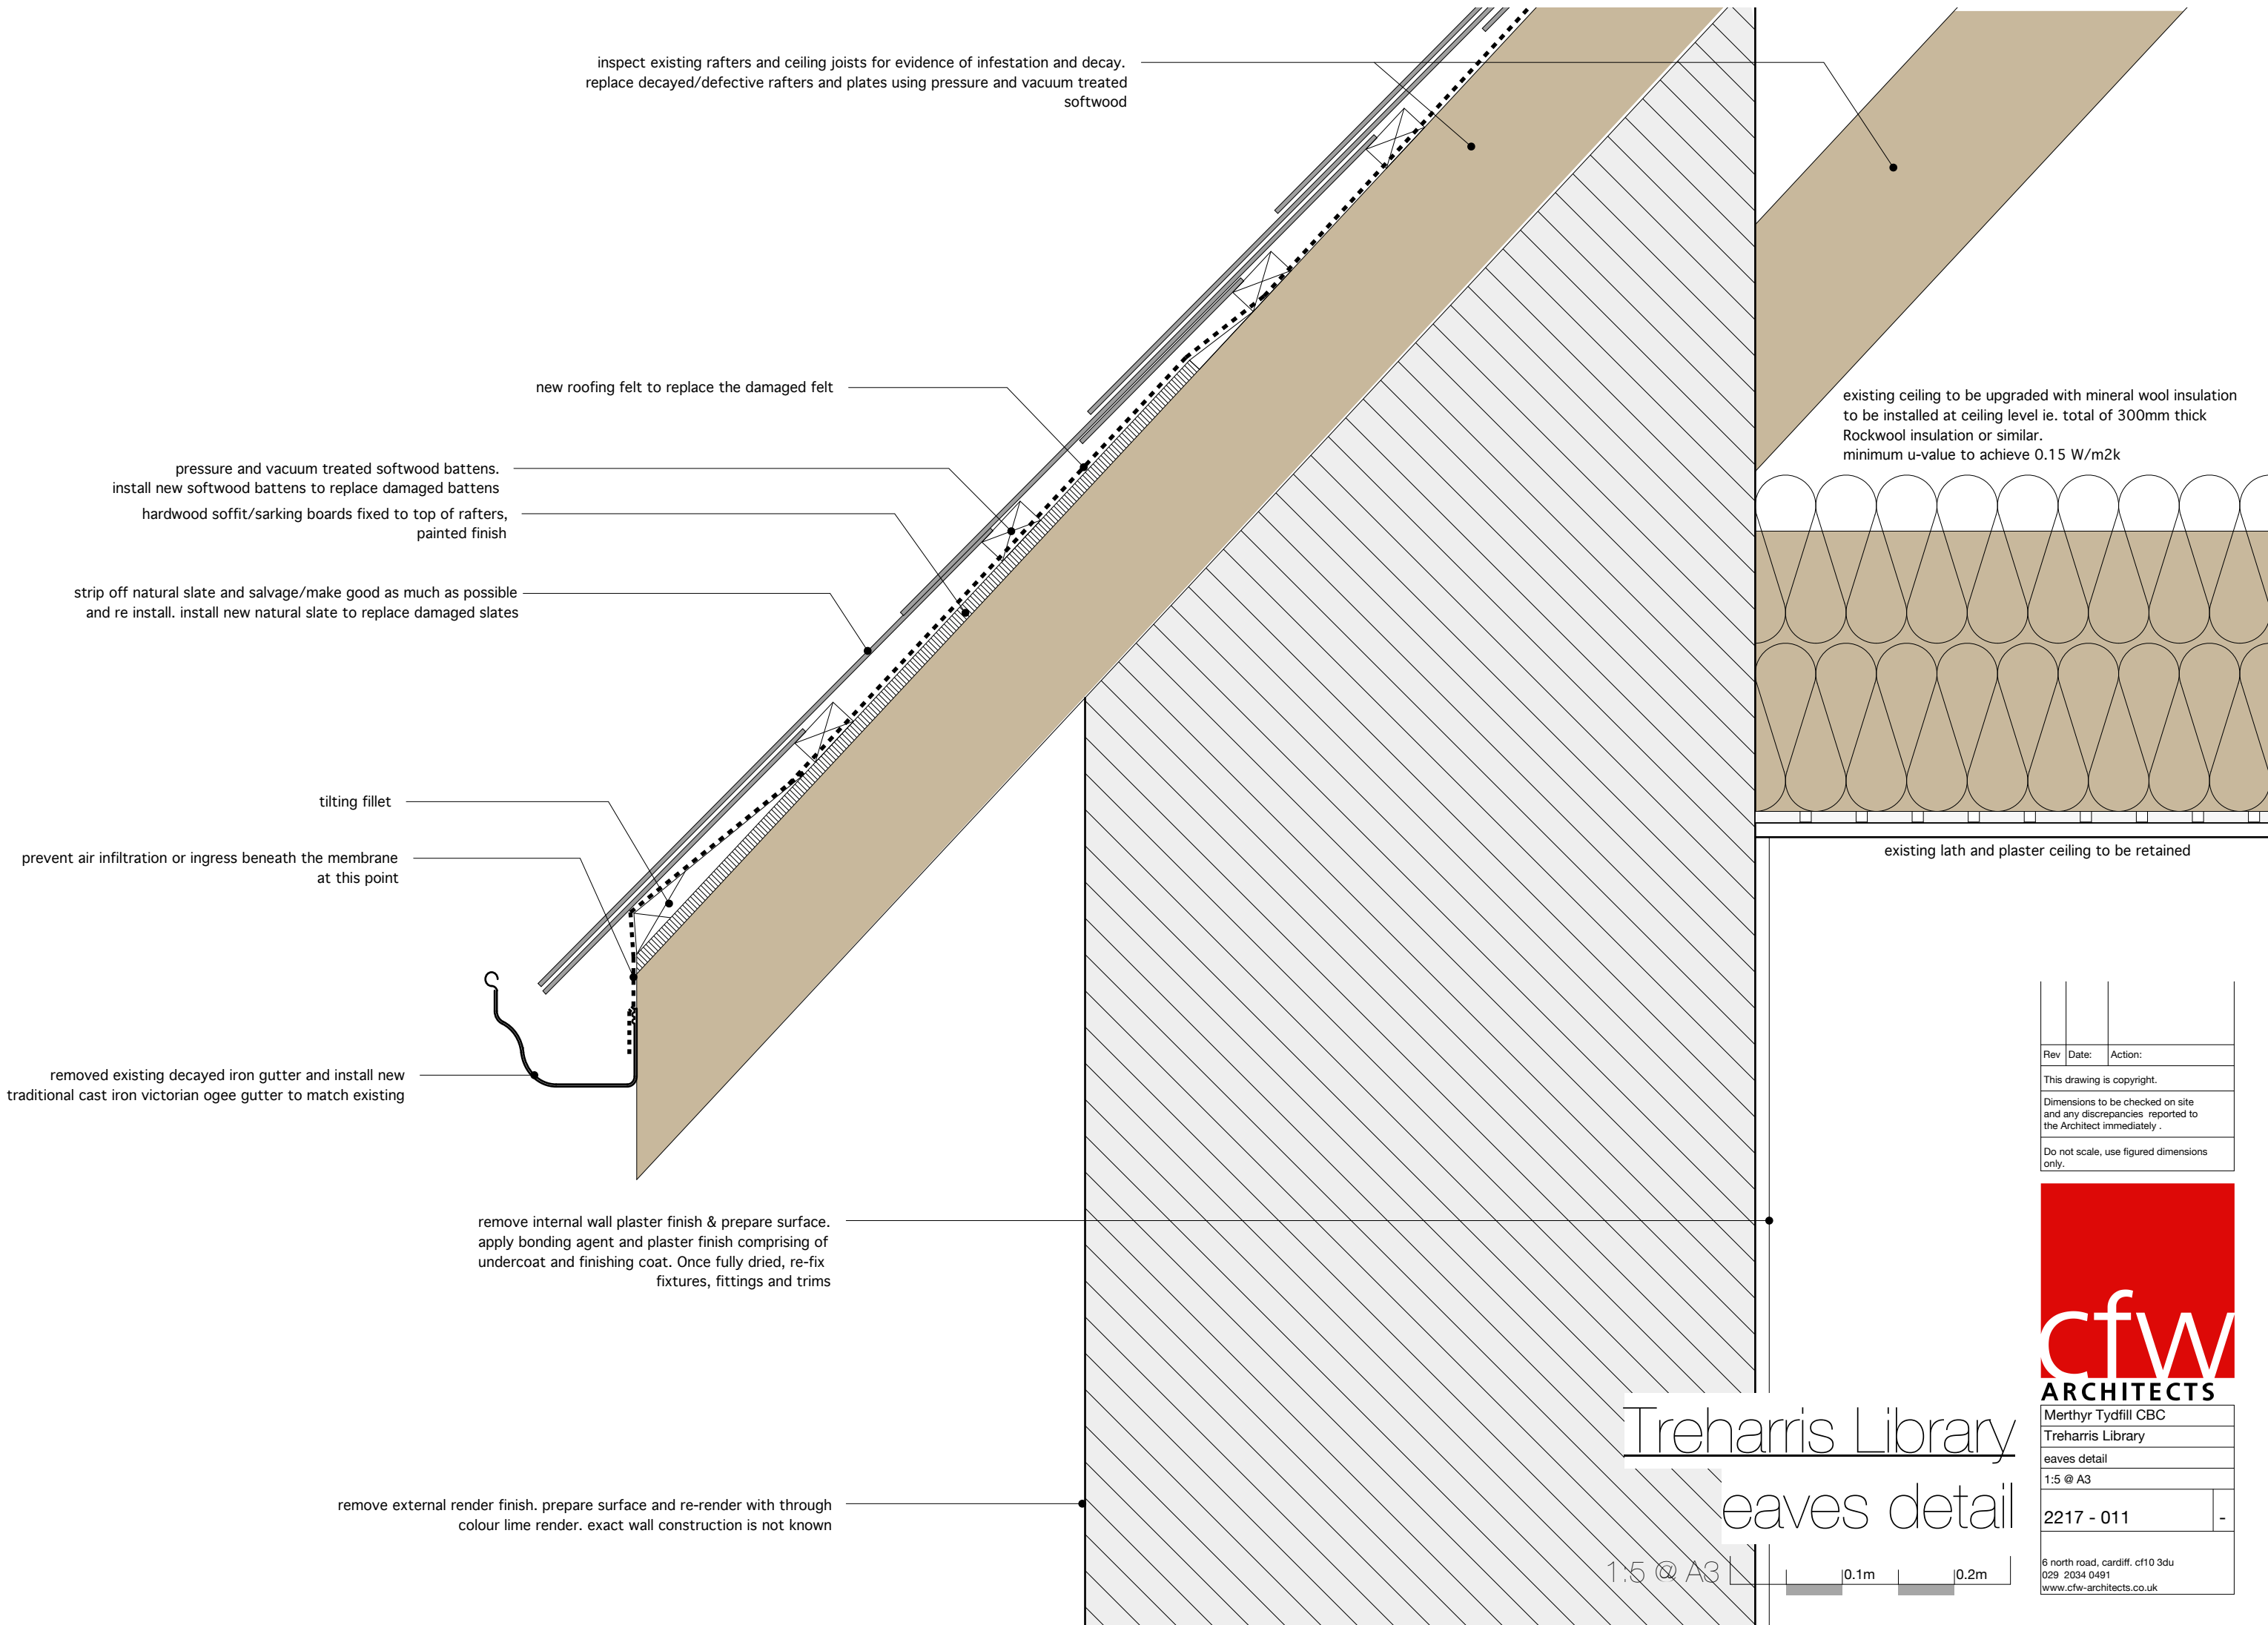

Rev	Date:	Action:
This drawing is copyright.		
Dimensions to be checked on site and any discrepancies reported to the Architect immediately .		
Do not scale, use figured dimensions only.		



Merthyr Tydfill CBC	
Treharris Library	
eaves detail	
1:5 @ A3	
2217 - 011	-
6 north road, cardiff. cf10 3du 029 2034 0491 www.cfw-architects.co.uk	