



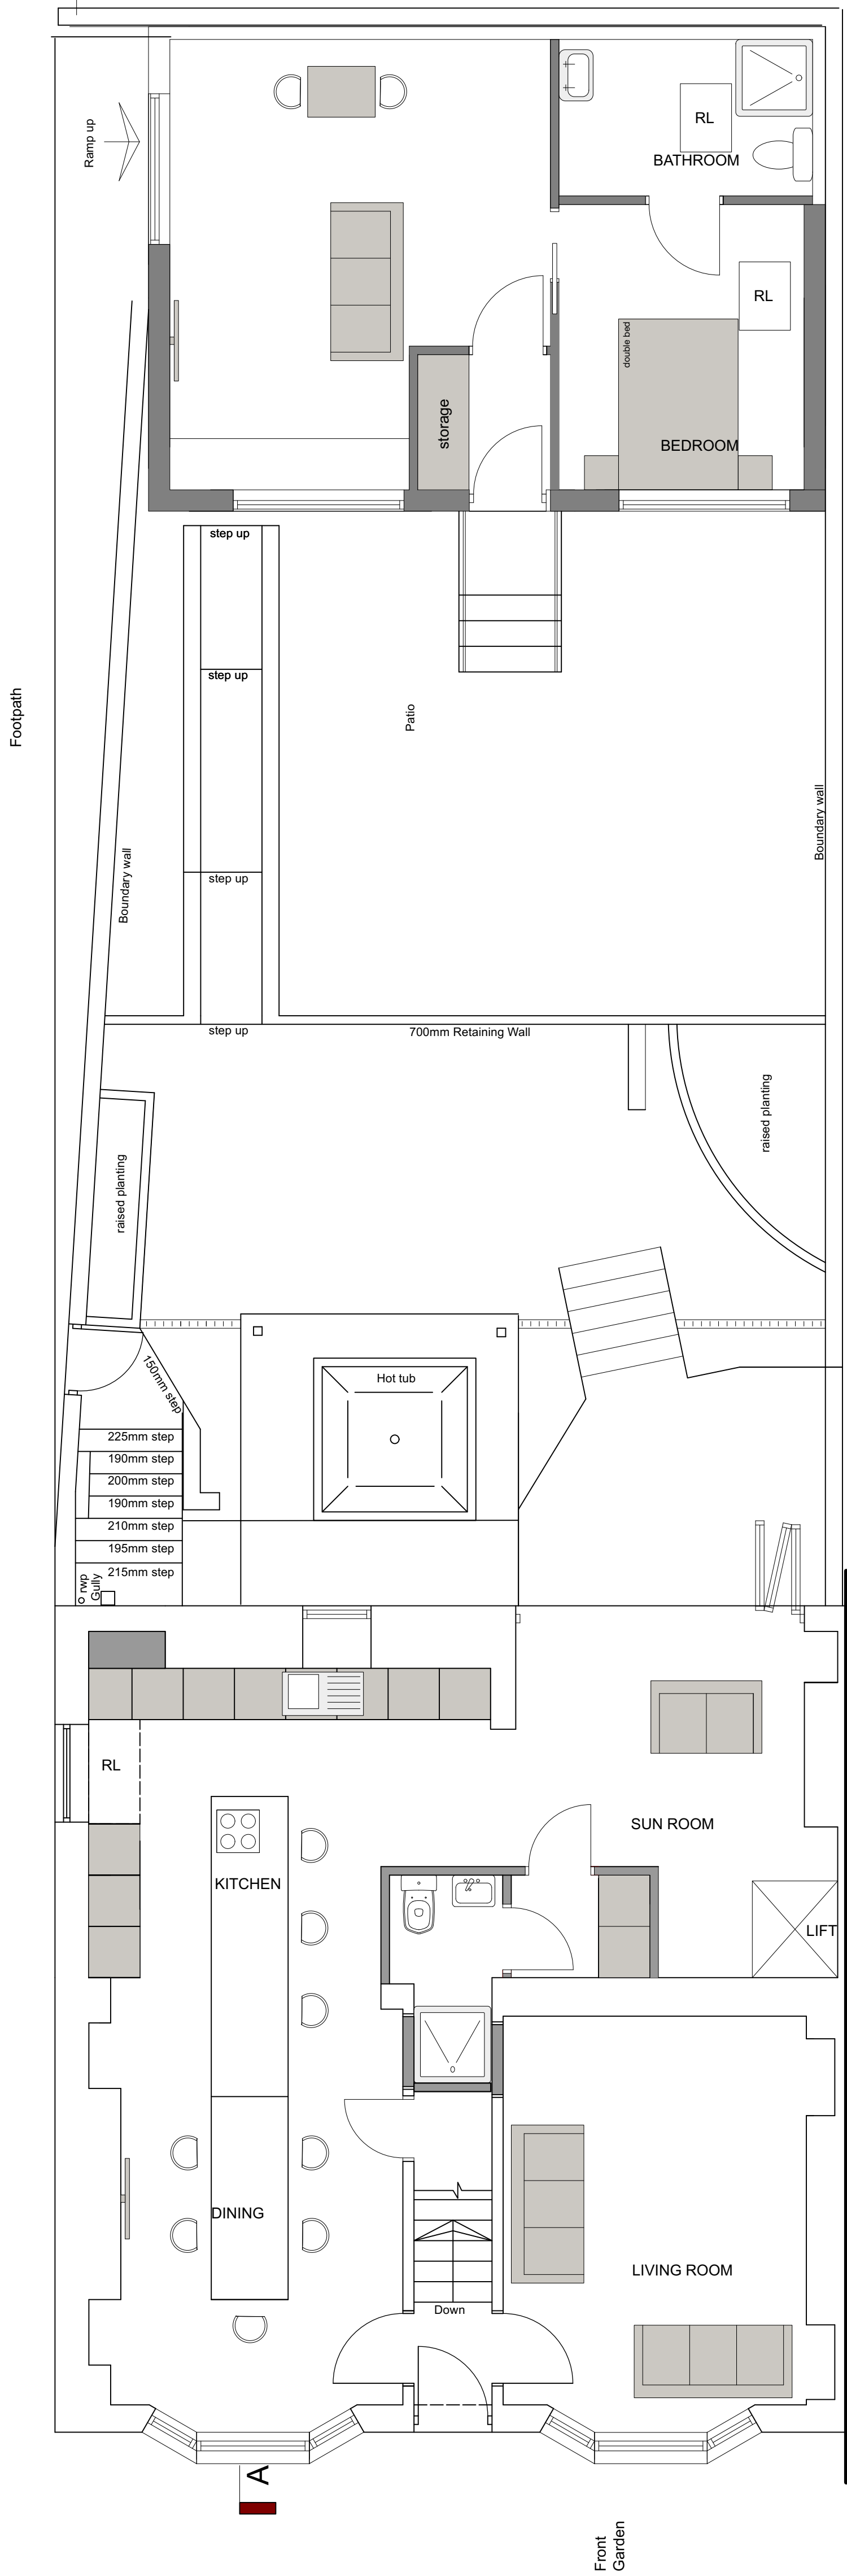

PROPOSED GROUND FLOOR

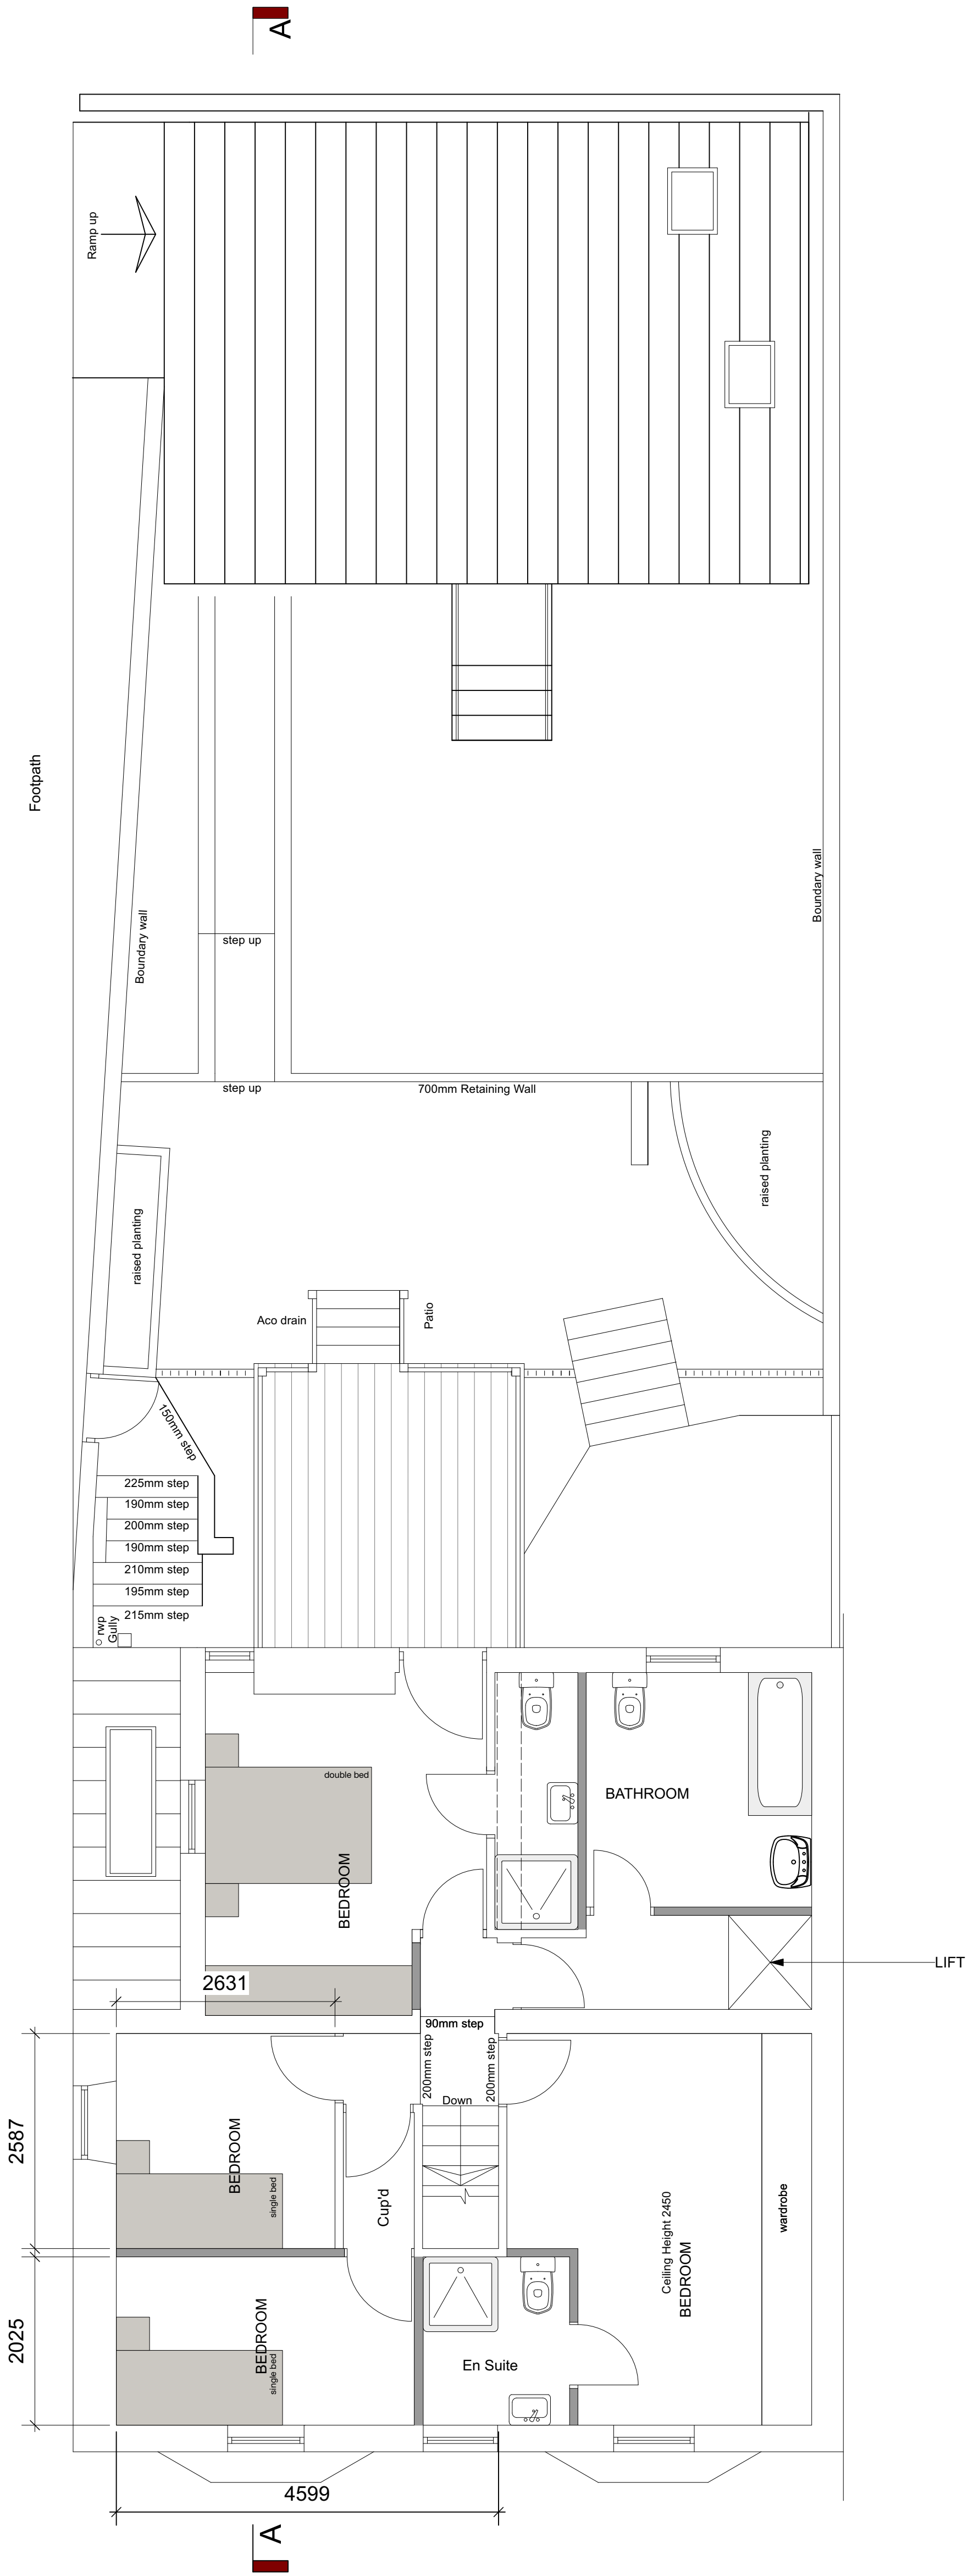

PROPOSED FIRST FLOOR