



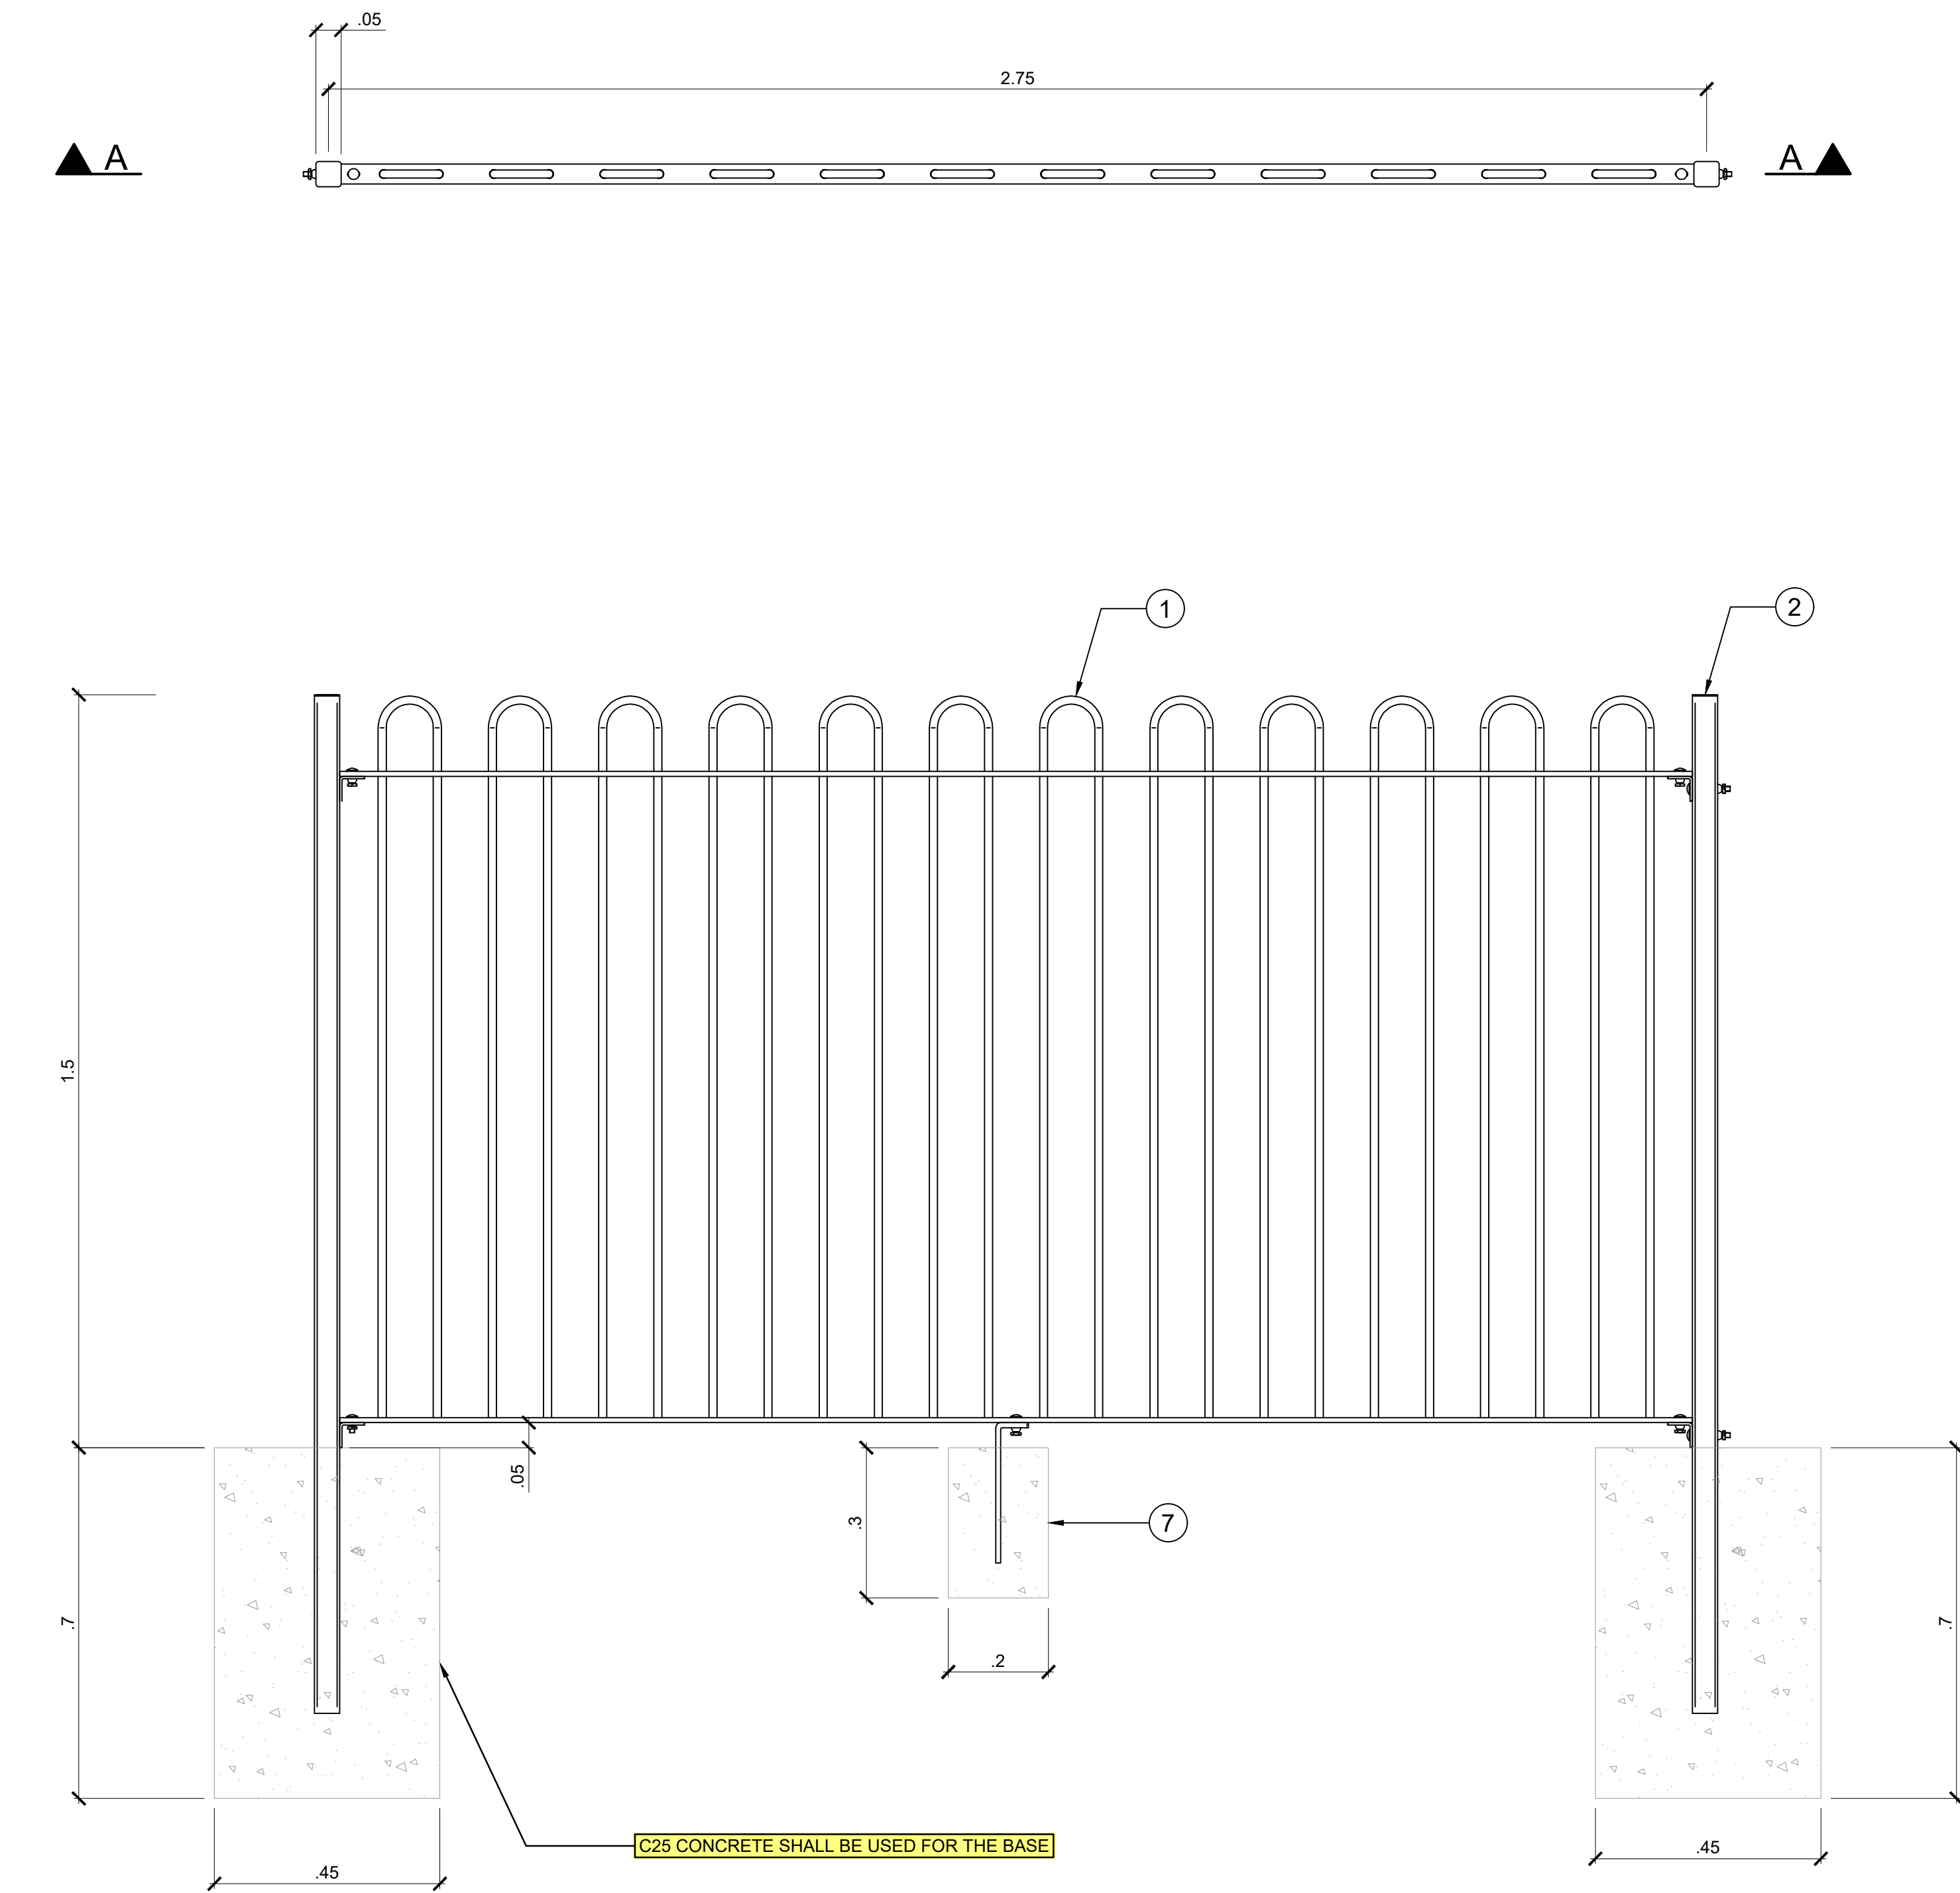

SECTION A-A

ASSEMBLY OF FENCING (DUG-IN)

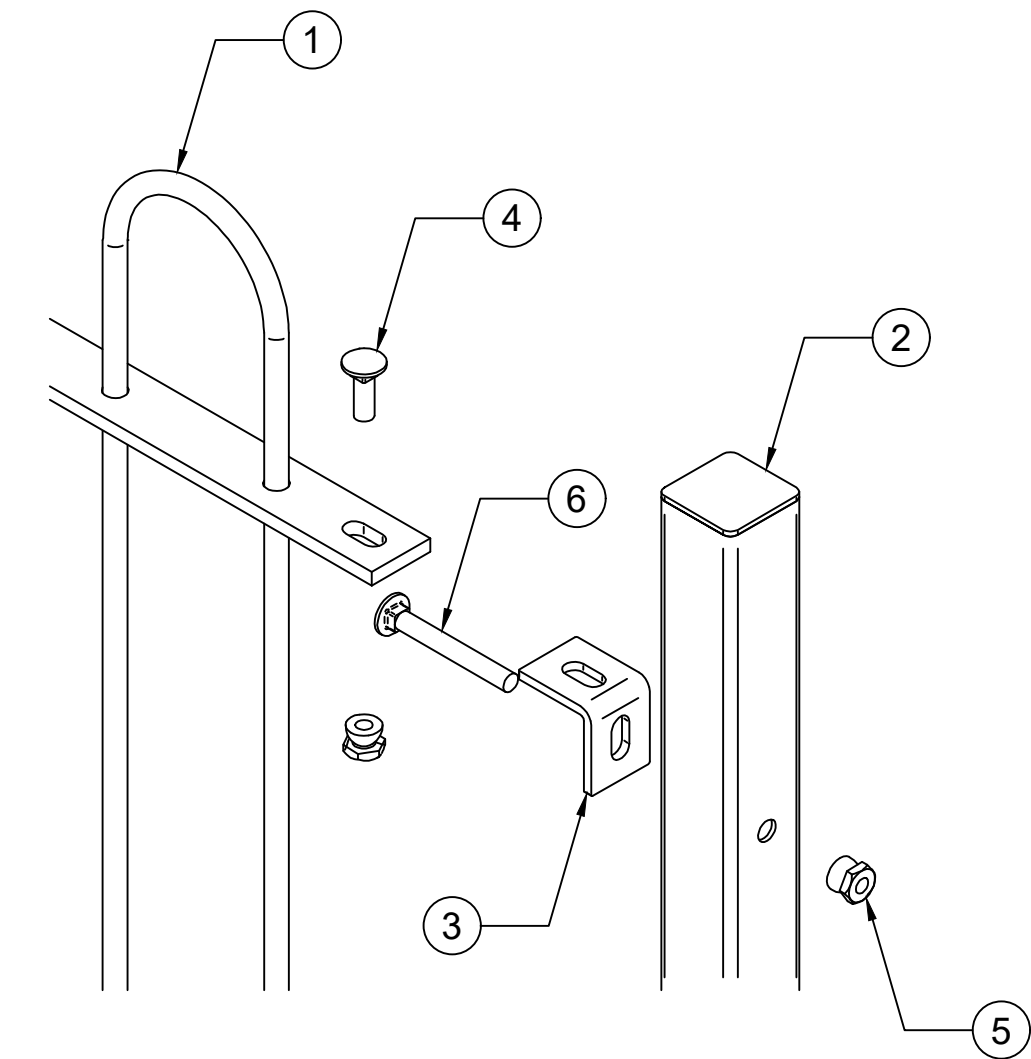

NOT TO SCALE

SCHEDULE OF PARTS

REF.	QTY.	DESCRIPTION:
1	29	1.5m HIGH X 2.75m WIDE BOW TOP FENCE PANEL
2	29	1.5m HIGH DIG IN RAILING POST
3	116	RAILING ANGLE CLEAT
4	145	M10 X 30mm CUP HEAD BOLTS
5	211	M10 CONE SHEAR NUT FOR RAILING
6	66	M10 X 80mm CUP HEAD BOLTS
7	29	RAILING SUPPORT FOR LEG PANEL

AT-C2 FOR CONSTRUCTION - REVISED FENCE		16/02/26	SA	KC
AT-C1 FOR CONSTRUCTION		25/09/23	SA	NW
REV.	DESCRIPTION	DATE	DRW.	CHK
 Burroughs, 4 Radnor Court, 256 Cowbridge Rd East, Cardiff, CF5 1GZ Tel: 029 2061 7484 www.burroughs.co.uk				
				
Project Name: 50730-00 FURNACE ROW FENCE INSTALLATION				
Drawing Title: FENCING DETAIL 01				
Status:	Status Description: FOR CONSTRUCTION			
A1				
Checked: K.CRITCHLEY	Approved: K.CRITCHLEY	Date: 16/02/2026		
Scale: 1:10 @ A1	Designer: S.ASHLEY	Rev.: C2.0		
Drawing Number: B50730-121316-13-BG-DR-CA-C11050				

