


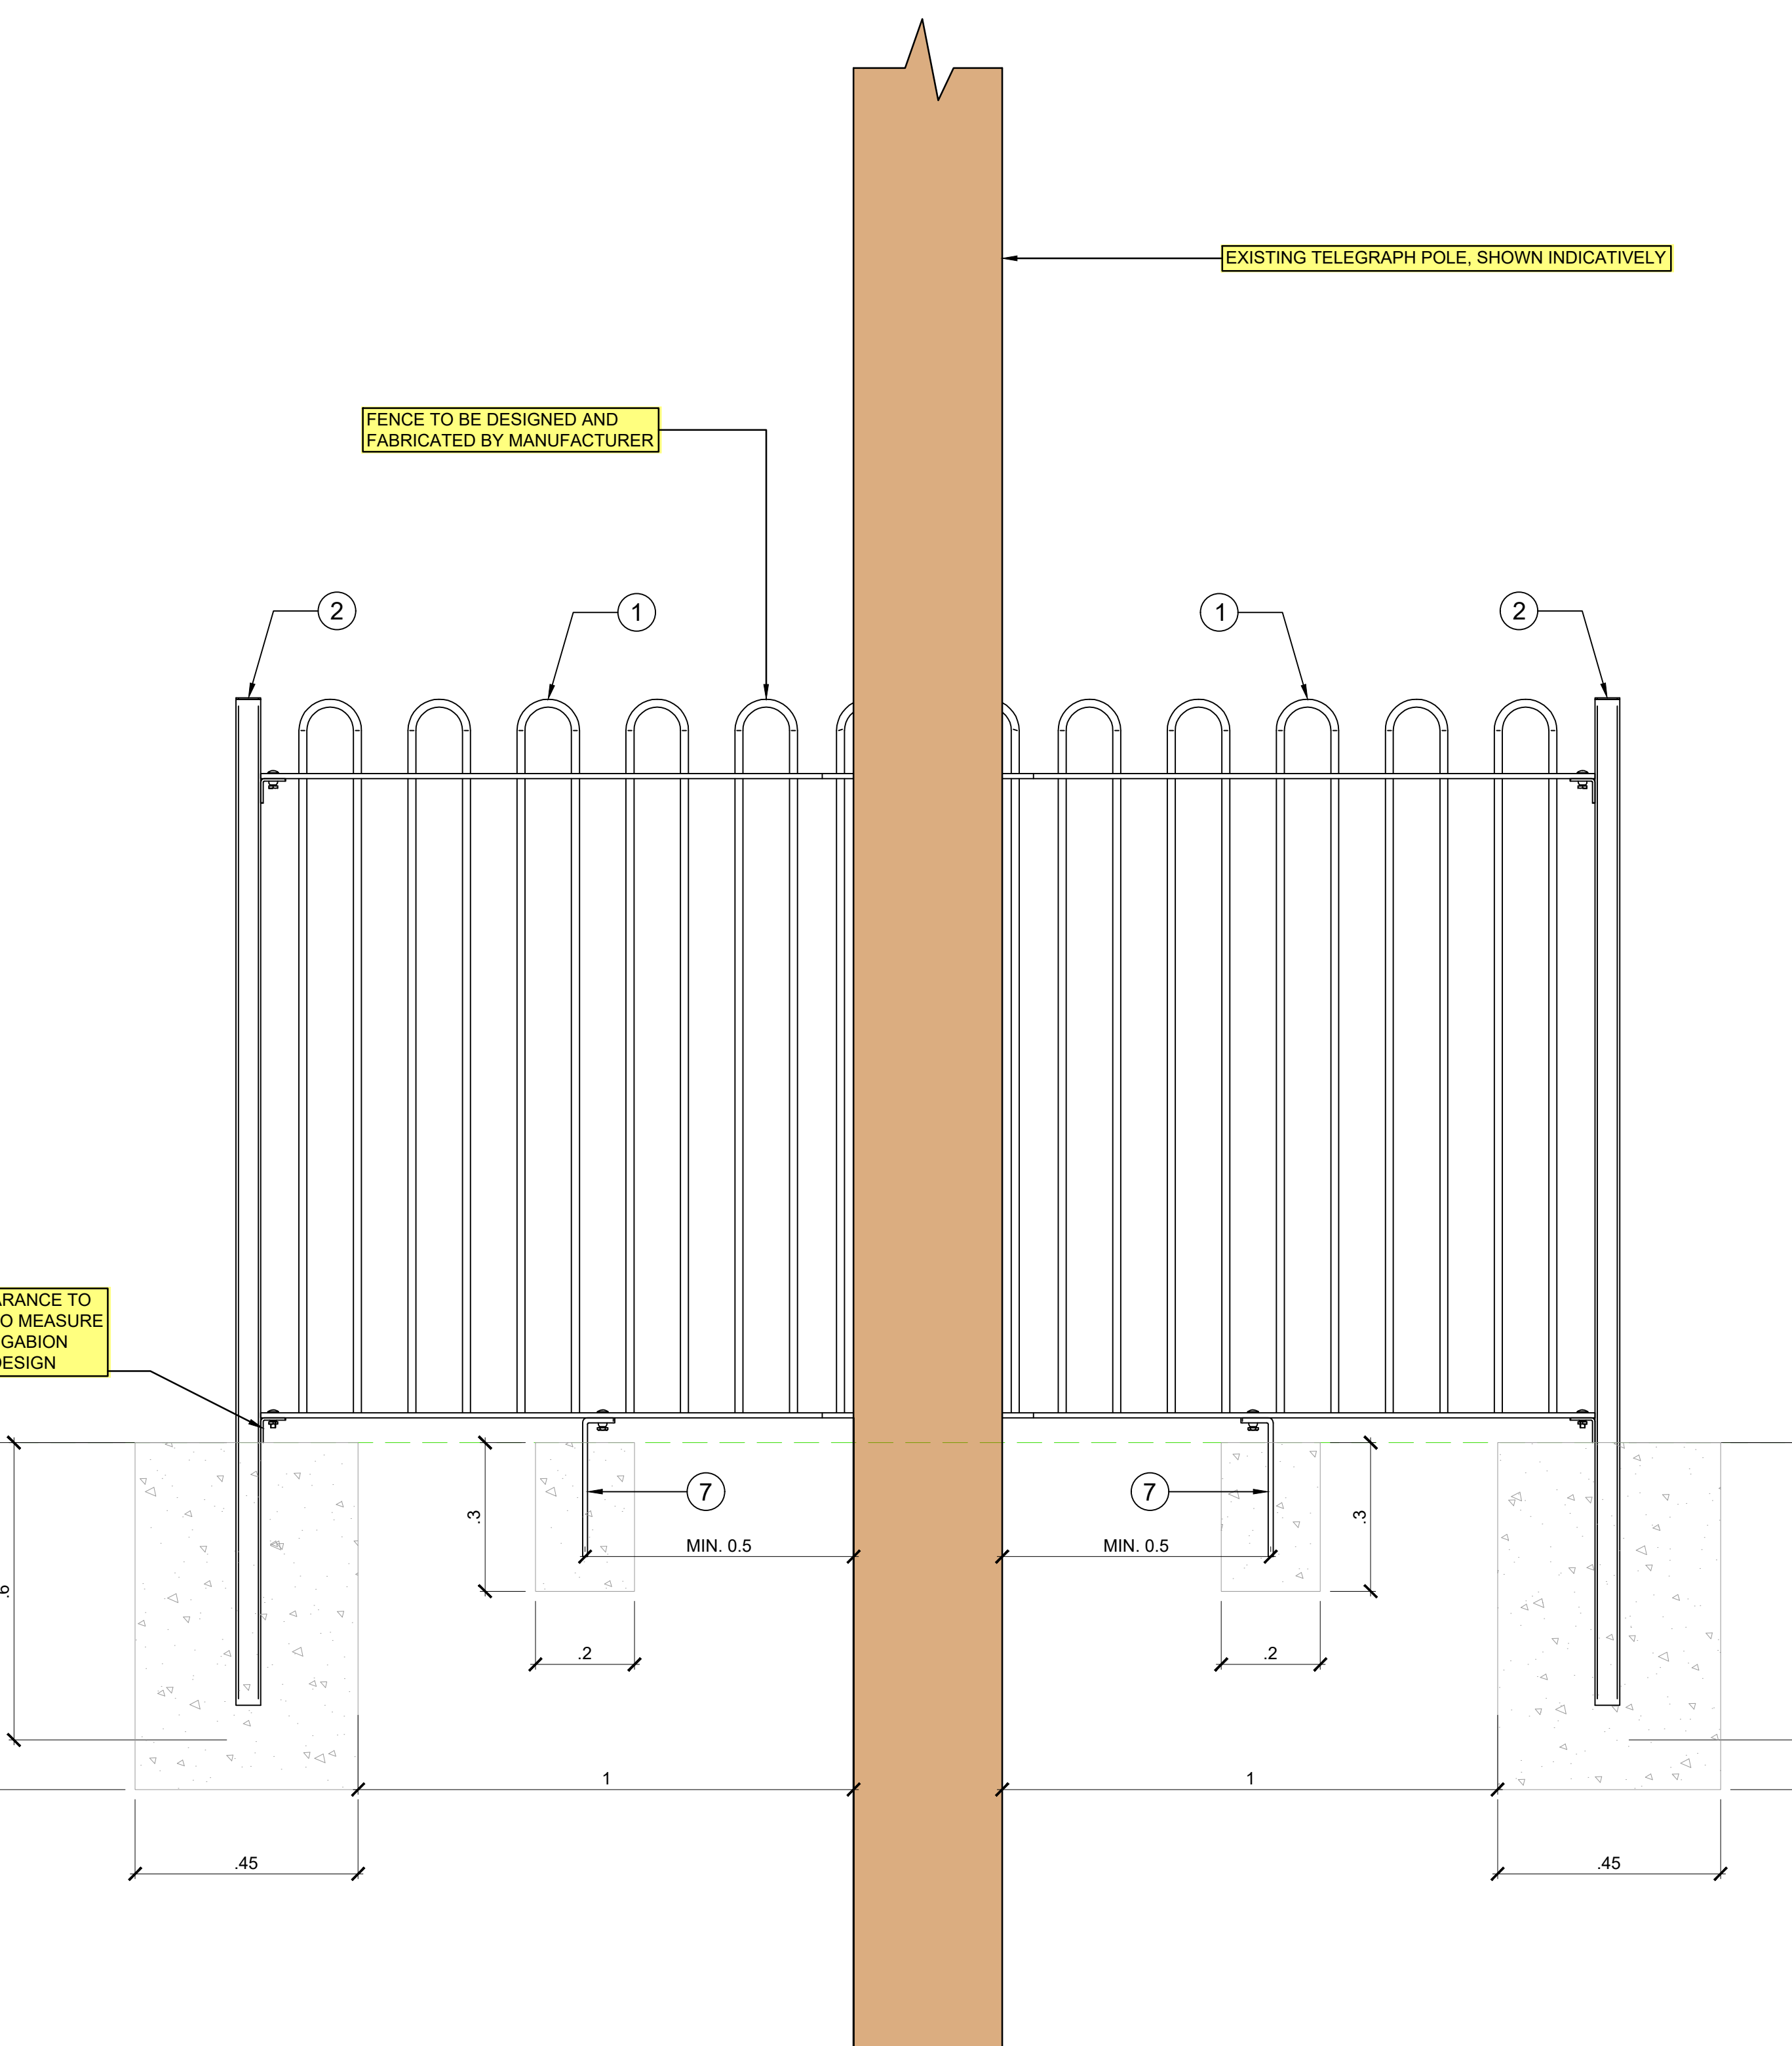

SCHEDULE OF PARTS

REF:	QTY:	DESCRIPTION:
1	1	1.5m HIGH CUSTOM FABRICATED BOW TOP FENCE PANEL
2	2	1.5m HIGH DIG IN RAILING POST
3	4	RAILING ANGLE CLEAT
4	6	M10 X 30mm CUP HEAD BOLTS
5	8	M10 CONE SHEAR NUT FOR RAILING
6	4	M10 X 80mm CUP HEAD BOLTS
7	1	RAILING SUPPORT FOR LEG PANEL

ALCI / FOR CONSTRUCTION - REVISED FENCE		8/6/2028		SA	KG
REV:	DESCRIPTION	DATE	IDRW	CHK	



Burroughs, 4 Radnor Court, 256 Cowbridge Rd East, Cardiff, CF5 1GZ
Tel: 029 2064 7484 | www.burroughs.co.uk



Cynghairir Rhwydwaith Dŵr
Water Network Alliance

Project Name:		50730-00 FURNACE ROW FENCE INSTALLATION	
Drawing Title:			
FENCING DETAIL 04			

Status:	Status Description:
A1	FOR CONSTRUCTION

Checked:	Approved:	Date:
K.CRITCHLEY	K.CRITCHLEY	16/02/2026

Scale:	Designer:	Rev.:
1:10 @ A1	S.ASHLEY	C.1.0

Drawing Number:

B50730-121316-13-BG-DR-CA-CI1053