


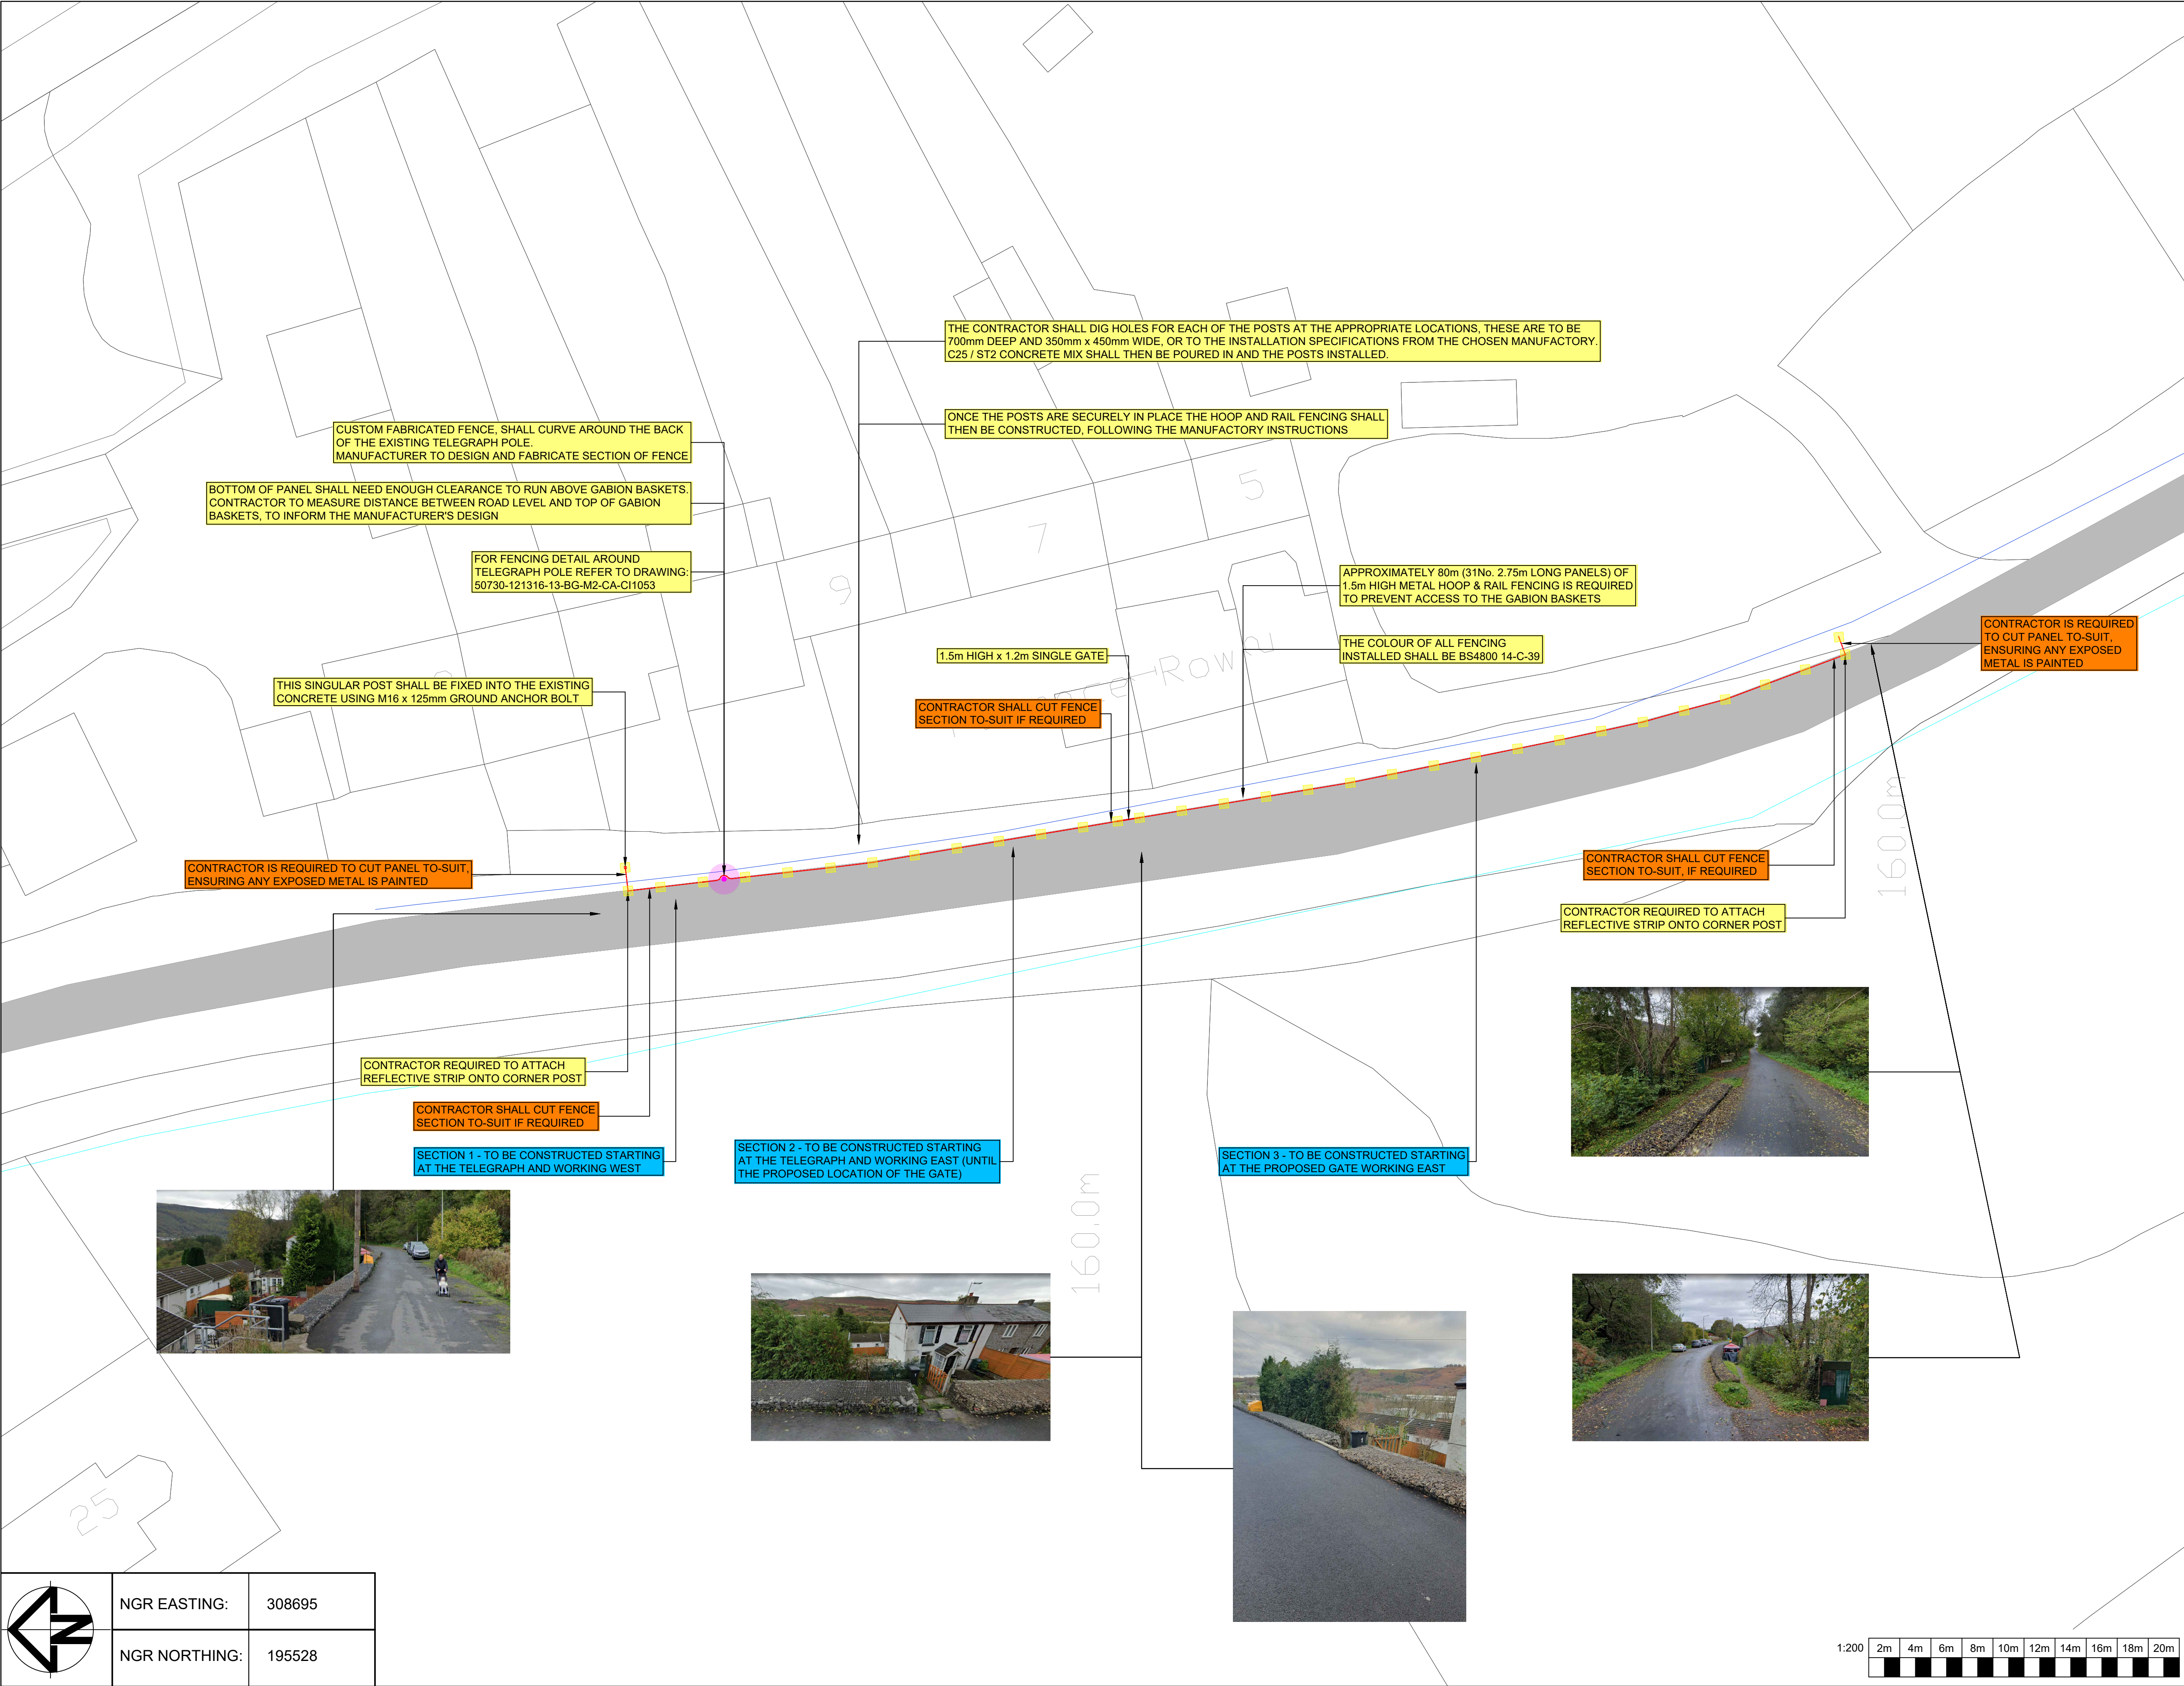

DRAWING NOTES:

- NO TOPOGRAPHICAL SURVEYS HAVE BEEN CONDUCTED TO DATE
- CONTRACTOR REQUIRED TO ACCURATELY MEASURE ALONG THE PROPOSED FENCING ROUTE, IT'S EXPECTED THAT 33 PANELS SHALL BE REQUIRED
- THE FOLLOWING SHALL BE REQUIRED:
 - 30 x 1.5m HIGH METAL HOOP & RAIL FENCE SECTIONS (TO BE CONFIRMED FOLLOWING MEASURING)
 - 1 x 1.5m HIGH CUSTOM HOOP & RAIL FENCE SECTION
 - 1 x 1.5m HIGH, 1.2m WIDE HOOP & RAIL GATE KIT
 - 28 x DIG IN POSTS (TO BE CONFIRMED FOLLOWING MEASURING)
 - 2 x DIG IN CORNER POSTS
 - 1 x BOLT DOWN POST
- REFER TO THE FOLLOWING DRAWINGS FOR FENCING CONNECTION DETAILS:
 - 50730-121316-13-BG-M2-CA-CI1050
 - 50730-121316-13-BG-M2-CA-CI1051
 - 50730-121316-13-BG-M2-CA-CI1052
 - 50730-121316-13-BG-M2-CA-CI1053
- FENCE PANELS MAY NEED TO BE CUT TO SUIT THE ON SITE DIMENSIONS; ANY FENCE PANELS THAT HAVE BEEN CUT, THE CONTRACTOR SHALL PAINT THE EXPOSED METAL TO ENSURE NO DEGRADATION
 - ALTERNATIVELY IF EXACT MEASUREMENTS ARE TAKEN, PANELS COULD BE CUSTOM FABRICATED BY THE MANUFACTURER
- THE COLOUR OF ALL FENCING INSTALLED SHALL BE BS4800 14-C-39
- PLANNING PERMISSION MUST OF BEEN RECEIVED PRIOR TO COMMENCEMENT OF WORKS
- THIS DRAWING NEEDS TO BE READ IN CONJUNCTION WITH THE UTILITY INFORMATION PROVIDED
- THE CONTRACTOR SHALL BE RESPONSIBLE FOR UTILITIES INTERFACES ALONG WITH MARKING AND IDENTIFYING UTILITIES ON SITE, PRIOR TO WORKS
- CONTRACTOR TO BE AWARE THAT THERE MAY BE INACCURACIES IN DCWW'S GIS INFORMATION, REGARDING THE LOCATION OF DCWW ASSETS.

LEGEND:

- DCWW EXISTING POTABLE TRUNK MAIN
- DCWW EXISTING POTABLE PIPE
- LOCATION OF TAFF TRAIL PATH / FURNACE ROW ROAD
- APPROXIMATE LOCATION OF TELEGRAPH POLE
- PROPOSED 1.5m HIGH V MESH SECURITY FENCING
- APPROXIMATE LOCATION OF PROPOSED FENCE POSTS

AT-C4	ADDITION OF FENCE COLOUR	03/03/20	SA	RC
AT-C3	FOR CONSTRUCTION - REVISED FENCE	16/02/20	SA	RC
AT-C2	HIGHLIGHTED FENCE POSTS	09/09/20	SA	NW
AT-C1	FOR CONSTRUCTION	25/09/20	SA	NW
REV	DESCRIPTION	DATE	DRW	CHK

Burroughs
Burroughs, 4 Radnor Court, 256 Cowbridge Rd East, Cardiff, CF5 1GZ
Tel: 029 2061 7484 | www.burroughs.co.uk

Cynghrair Rhwydwaith Dŵr
Water Network Alliance

Project Name:
50730-00
FURNACE ROW
FENCE INSTALLATION

Drawing Title:
GENERAL ARRANGEMENT

Status: A1
Status Description: FOR CONSTRUCTION

Checked: K.CRITCHLEY
Approved: K.CRITCHLEY
Date: 03/03/2026

Scale: 1:200 @ A1
Designer: S.ASHLEY
Rev.: C4.0

Drawing Number:
B50730-121316-13-BG-DR-CA-CI1001

	NGR EASTING:	308695
	NGR NORTHING:	195528

