


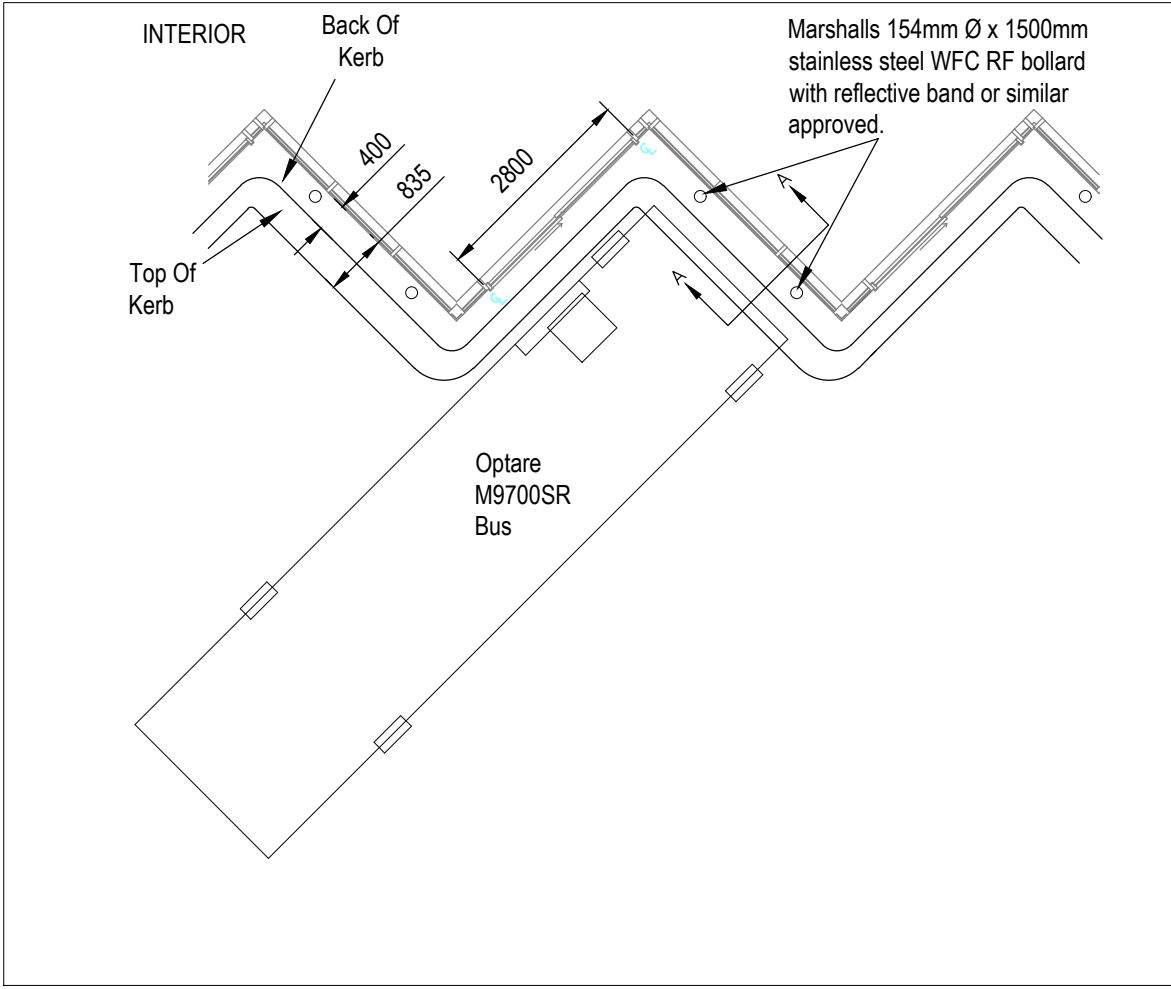


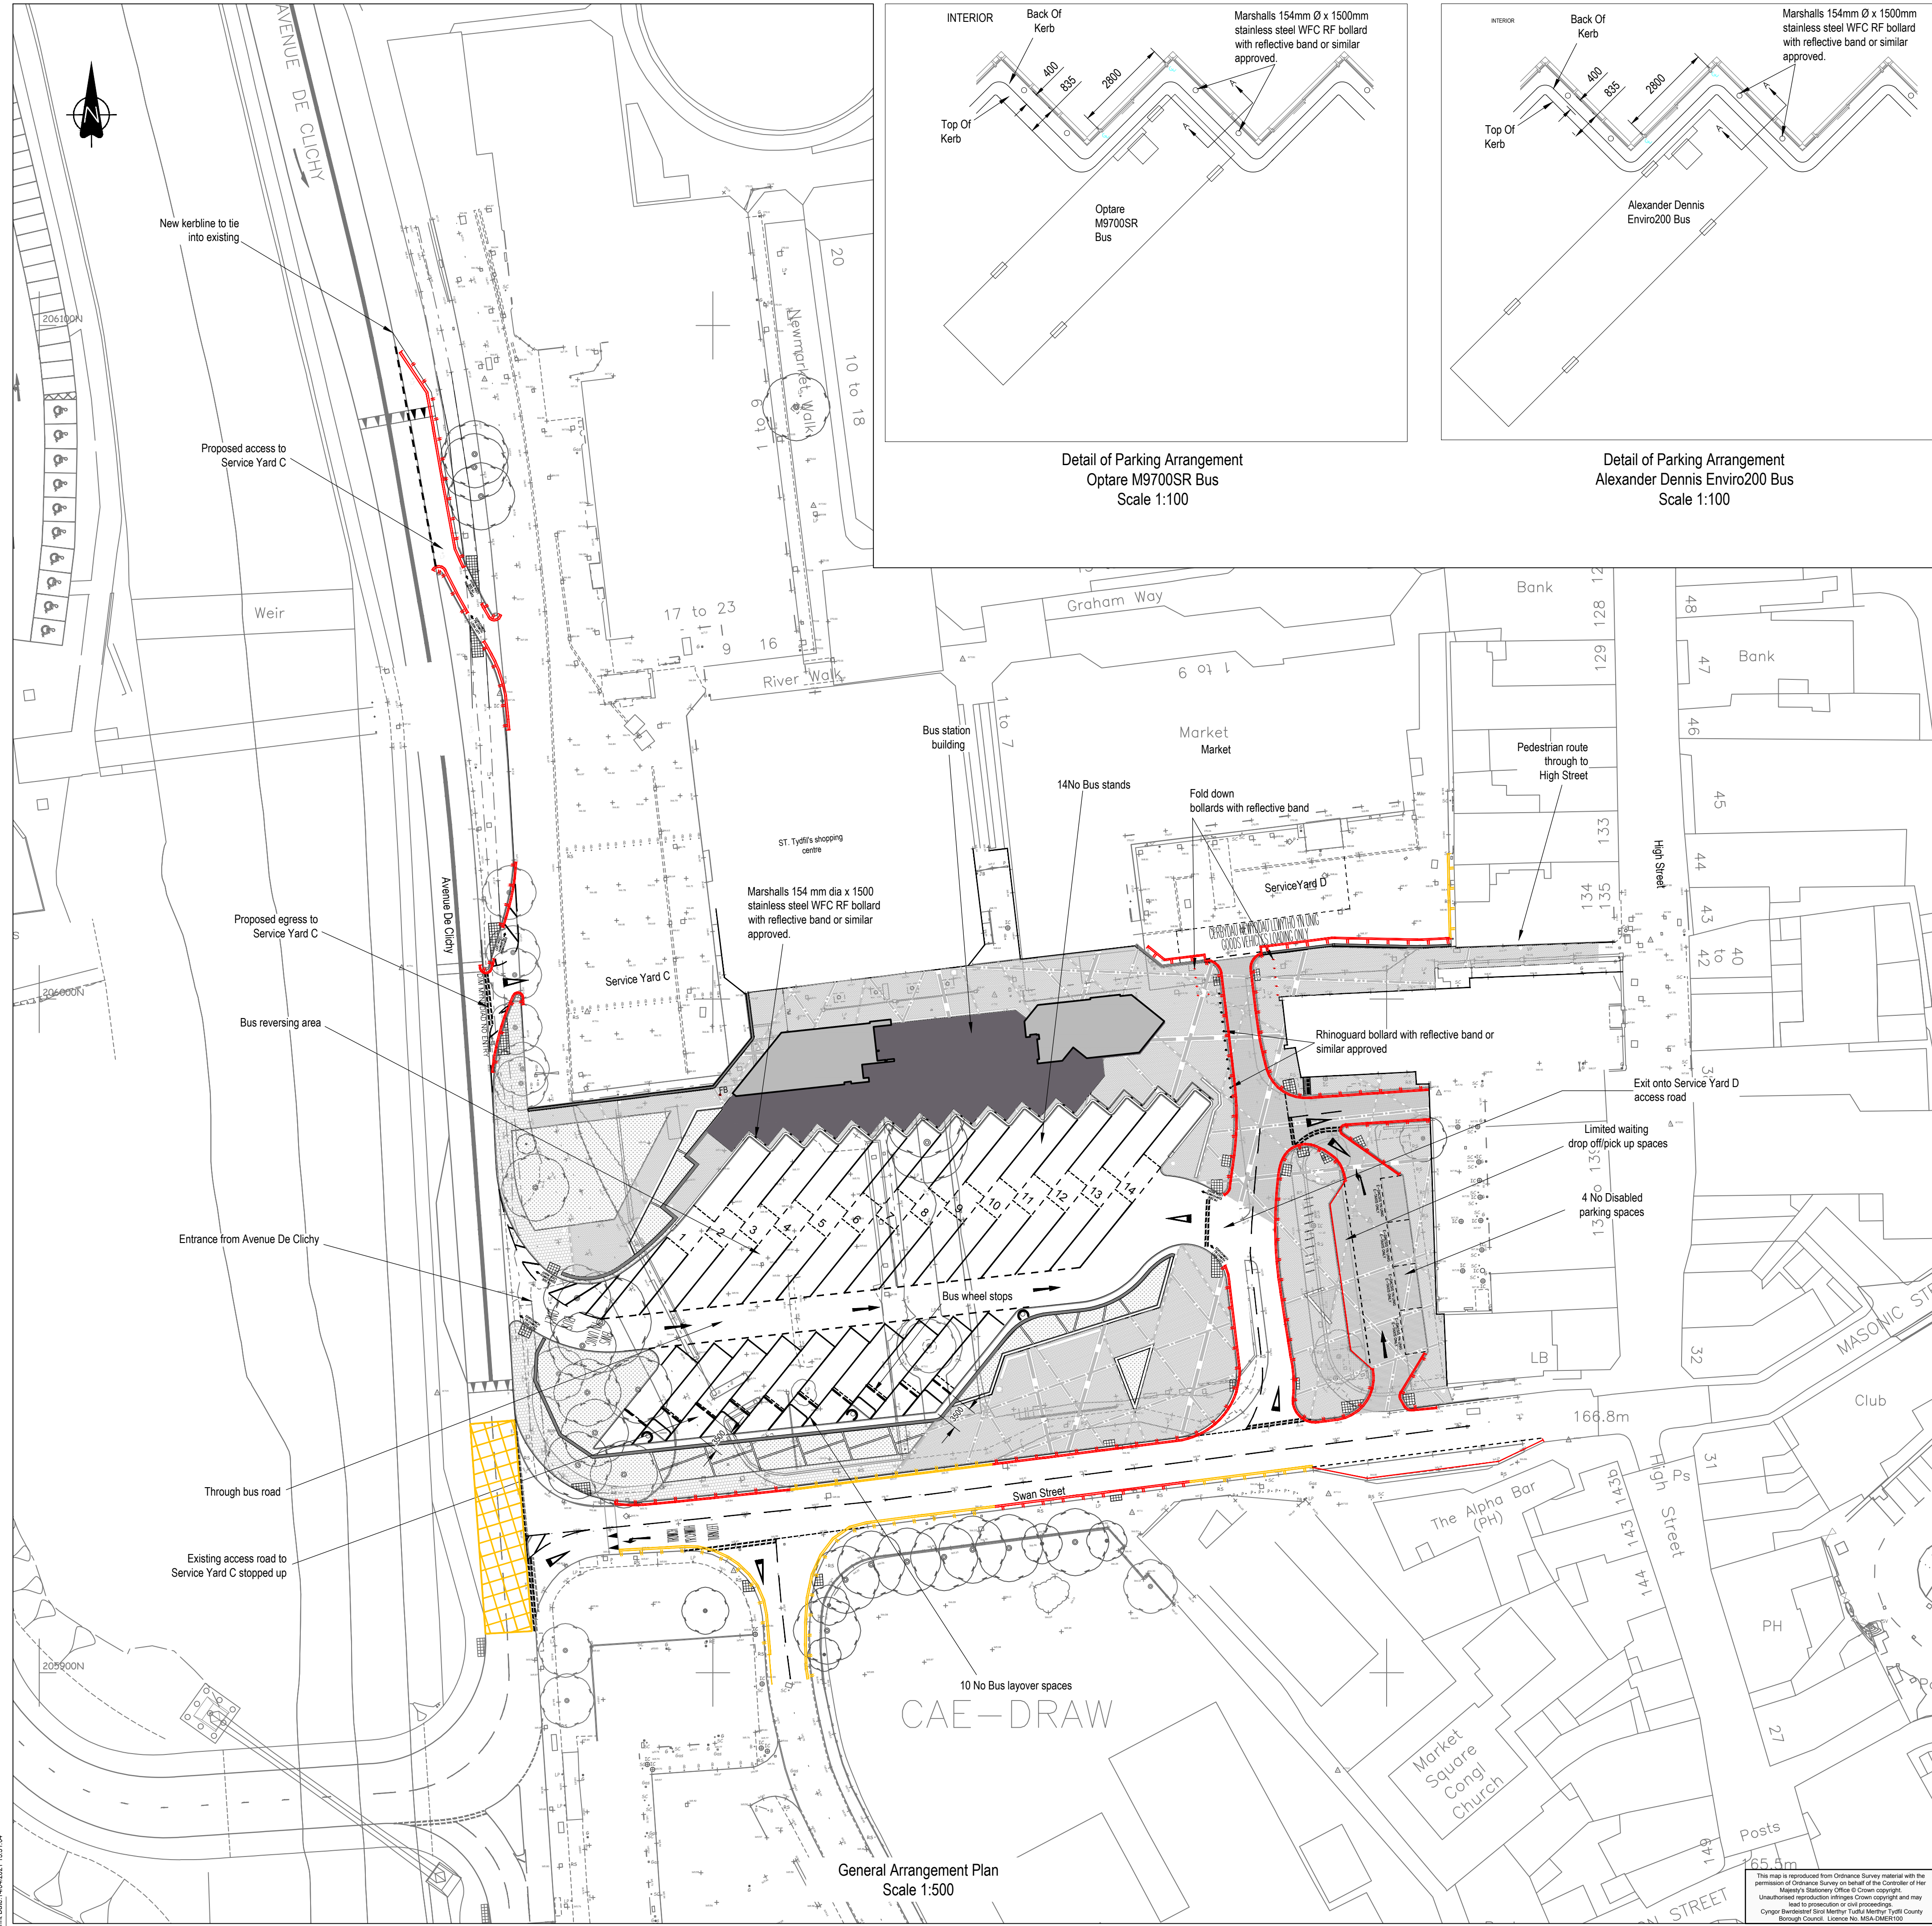

Detail of Parking Arrangement
Optare M9700SR Bus
Scale 1:100

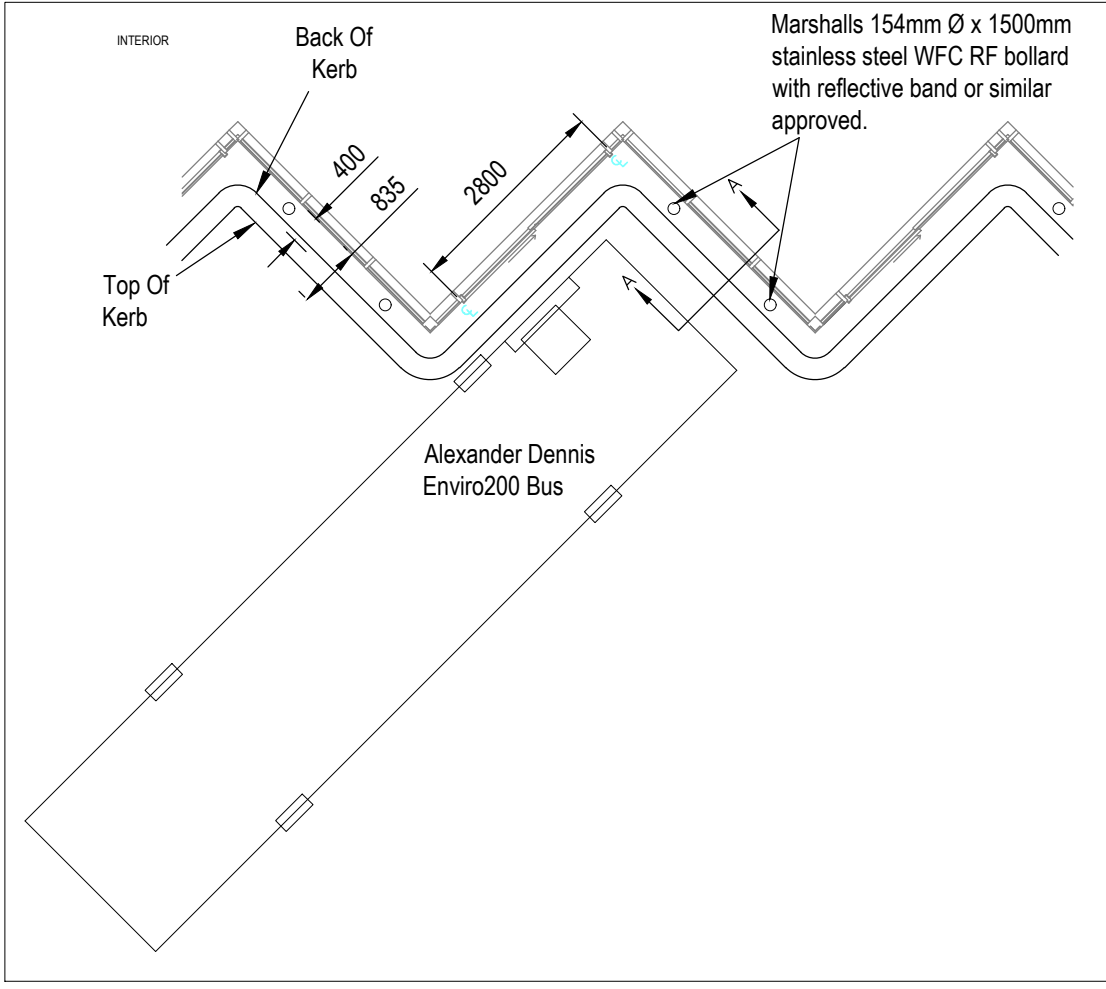

Detail of Parking Arrangement
Alexander Dennis Enviro200 Bus
Scale 1:100

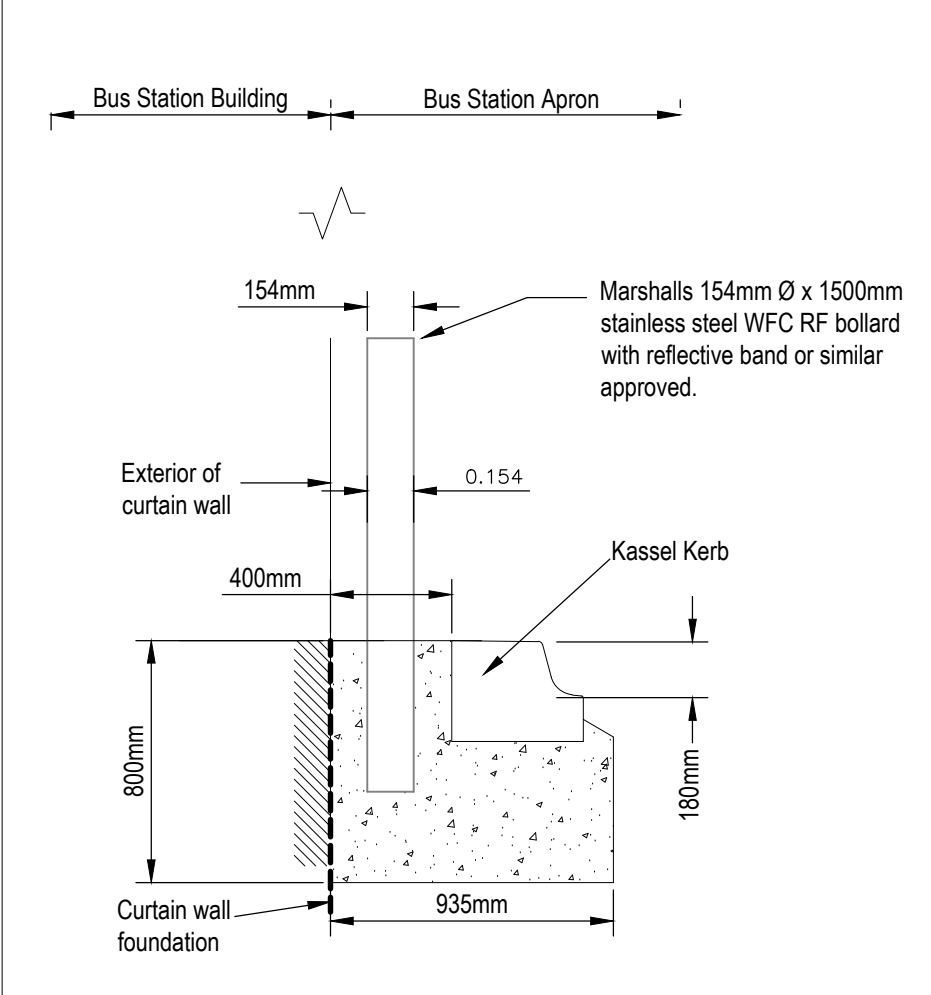

Cross Section A - A
Detail of Marshalls Stainless
Steel WFC RF Bollard
or similar approved
Scale 1:25


Key



Pair of 1000 x 220 x 115 bus & coach wheel stops from 'starttraffic.uk' or similar to be provided aligned with outside of bays and 3.5m from rear of bay fixed in accordance with manufacturers instructions. 2No wheel stops per bay.



BEI Column Guard to be supplied by BEI lighting, please refer to Detail A below.
Column Guard to be 450mm internal diameter to fit a 350mm Ø column. Column guard legs to be 300mm into the ground, core drilled and resin bonded.

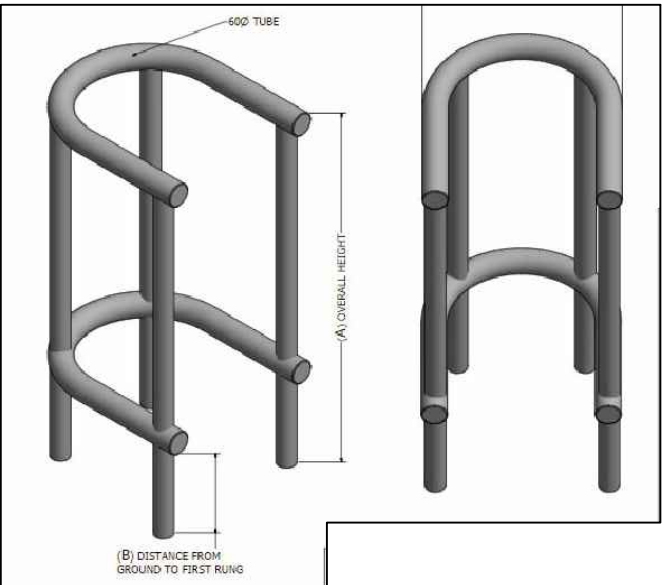

Detail A
Street Lighting Column Protection
Not to Scale

C04	MJ	IP	IP	Bus layover area revised to incorporate wheel stops and SLC protection	29/03/2021
C03	MJ	IP	IP	Bollard details and kerbing revised at bus apron location	14/08/2020
C02	WH	IP	IP	Design landscaping have updated	05/11/2019
C01	WH	IP	IP	Revised kerbline to service yard C	08/10/2019
C00	WH	IP	DW	Construction issue, kerb & guardrail realignment on eastern end of bus apron, level adjustments to retaining wall between swan street and bus station, road markings update to service yard C wall and existing table extended across the entry slip to service yard C	27/06/2019

Rev	Drawn	Chkd	App'd	Description	Date
-----	-------	------	-------	-------------	------

Purpose of issue

A - Suitable for Construction

Classification

Commercial in Confidence

Client



Project

Merthyr Bus Station

Drawing

General Arrangement

Scale @ A1	Drawn	Checked	Approved
As Shown	MJ	LM	IP

Project No.	Date
CS/083694	29-FEB-2016

Drawing Identifier	BS1192 Compliant
Project - Originator - Zone - Level - File Type - Role - Number	revision
MBS-CAP-00-XX-DR-C-103	C04

CAPITA
Civil Engineering
St David's House, Pascal Close, St Mellons, Cardiff, CF3 0LW
029 2080 3500
www.capitaproperty.co.uk
Capita Property and Infrastructure Ltd.

SAFETY, HEALTH AND ENVIRONMENTAL INFORMATION

IN ADDITION TO THE HAZARDS/RISKS NORMALLY ASSOCIATED WITH THE TYPES OF WORK DETAILED ON THIS DRAWING, NOTE THE FOLLOWING

CONSTRUCTION
Presence of existing statutory undertakers apparatus
Presence of existing foul and surface water drainage
Presence of uncharted services
Working adjacent to live carriageway

IT IS ASSUMED THAT ALL WORKS WILL BE CARRIED OUT BY A COMPETENT CONTRACTOR WORKING, WHERE APPROPRIATE, TO AN APPROVED METHOD STATEMENT