
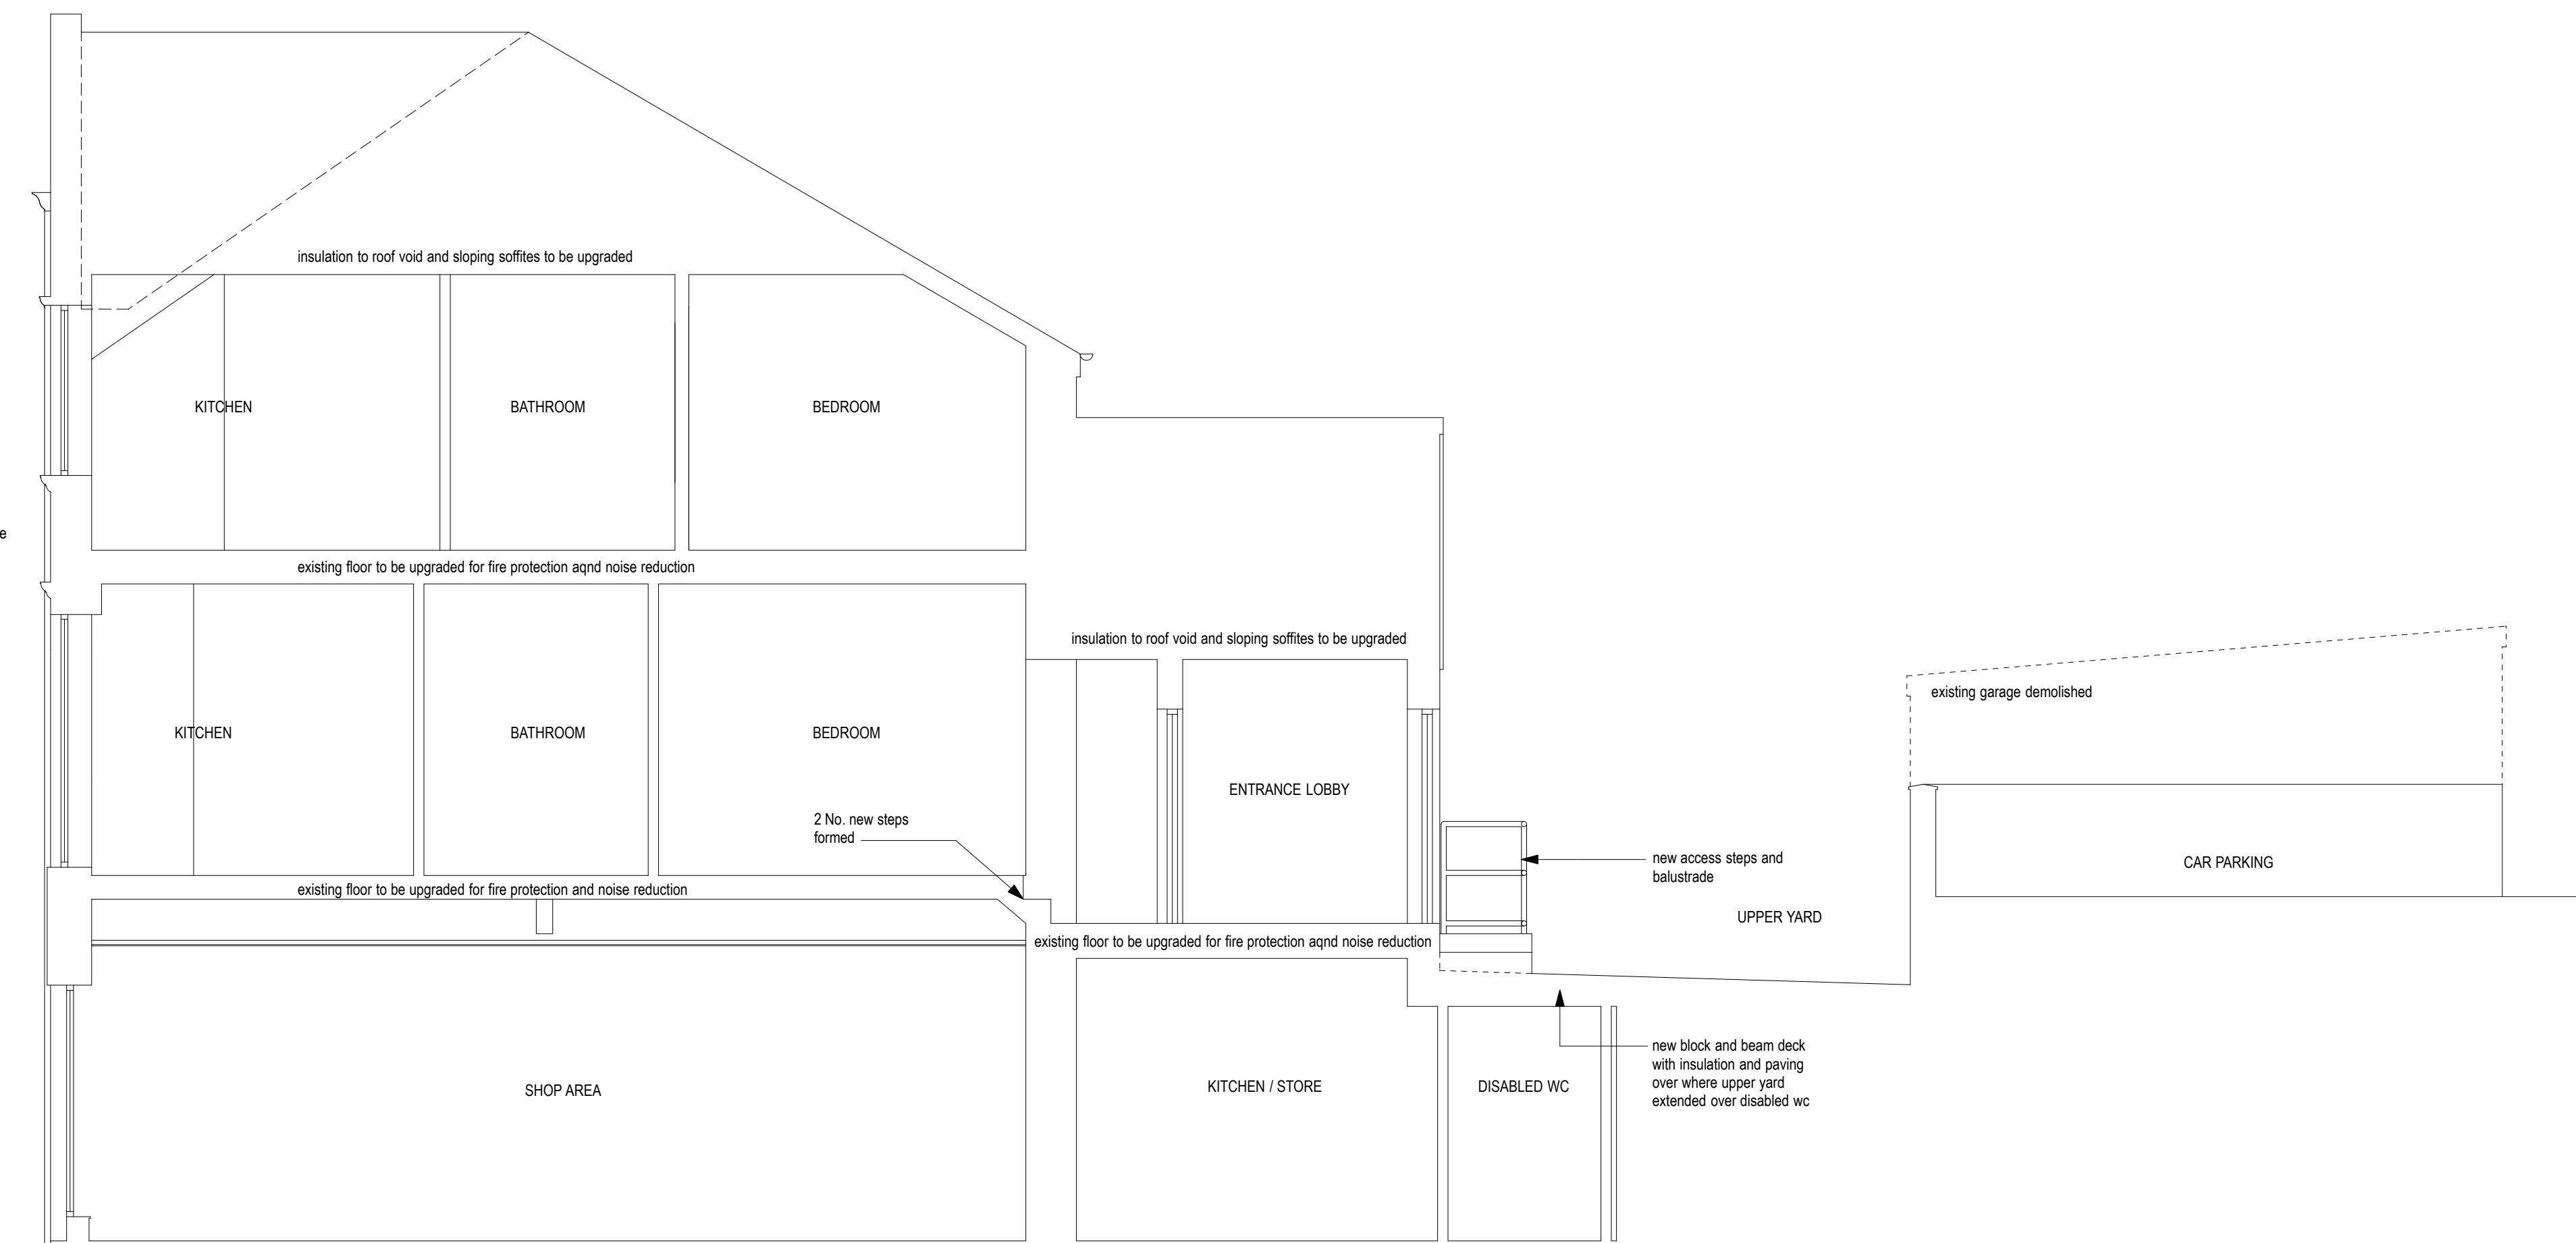
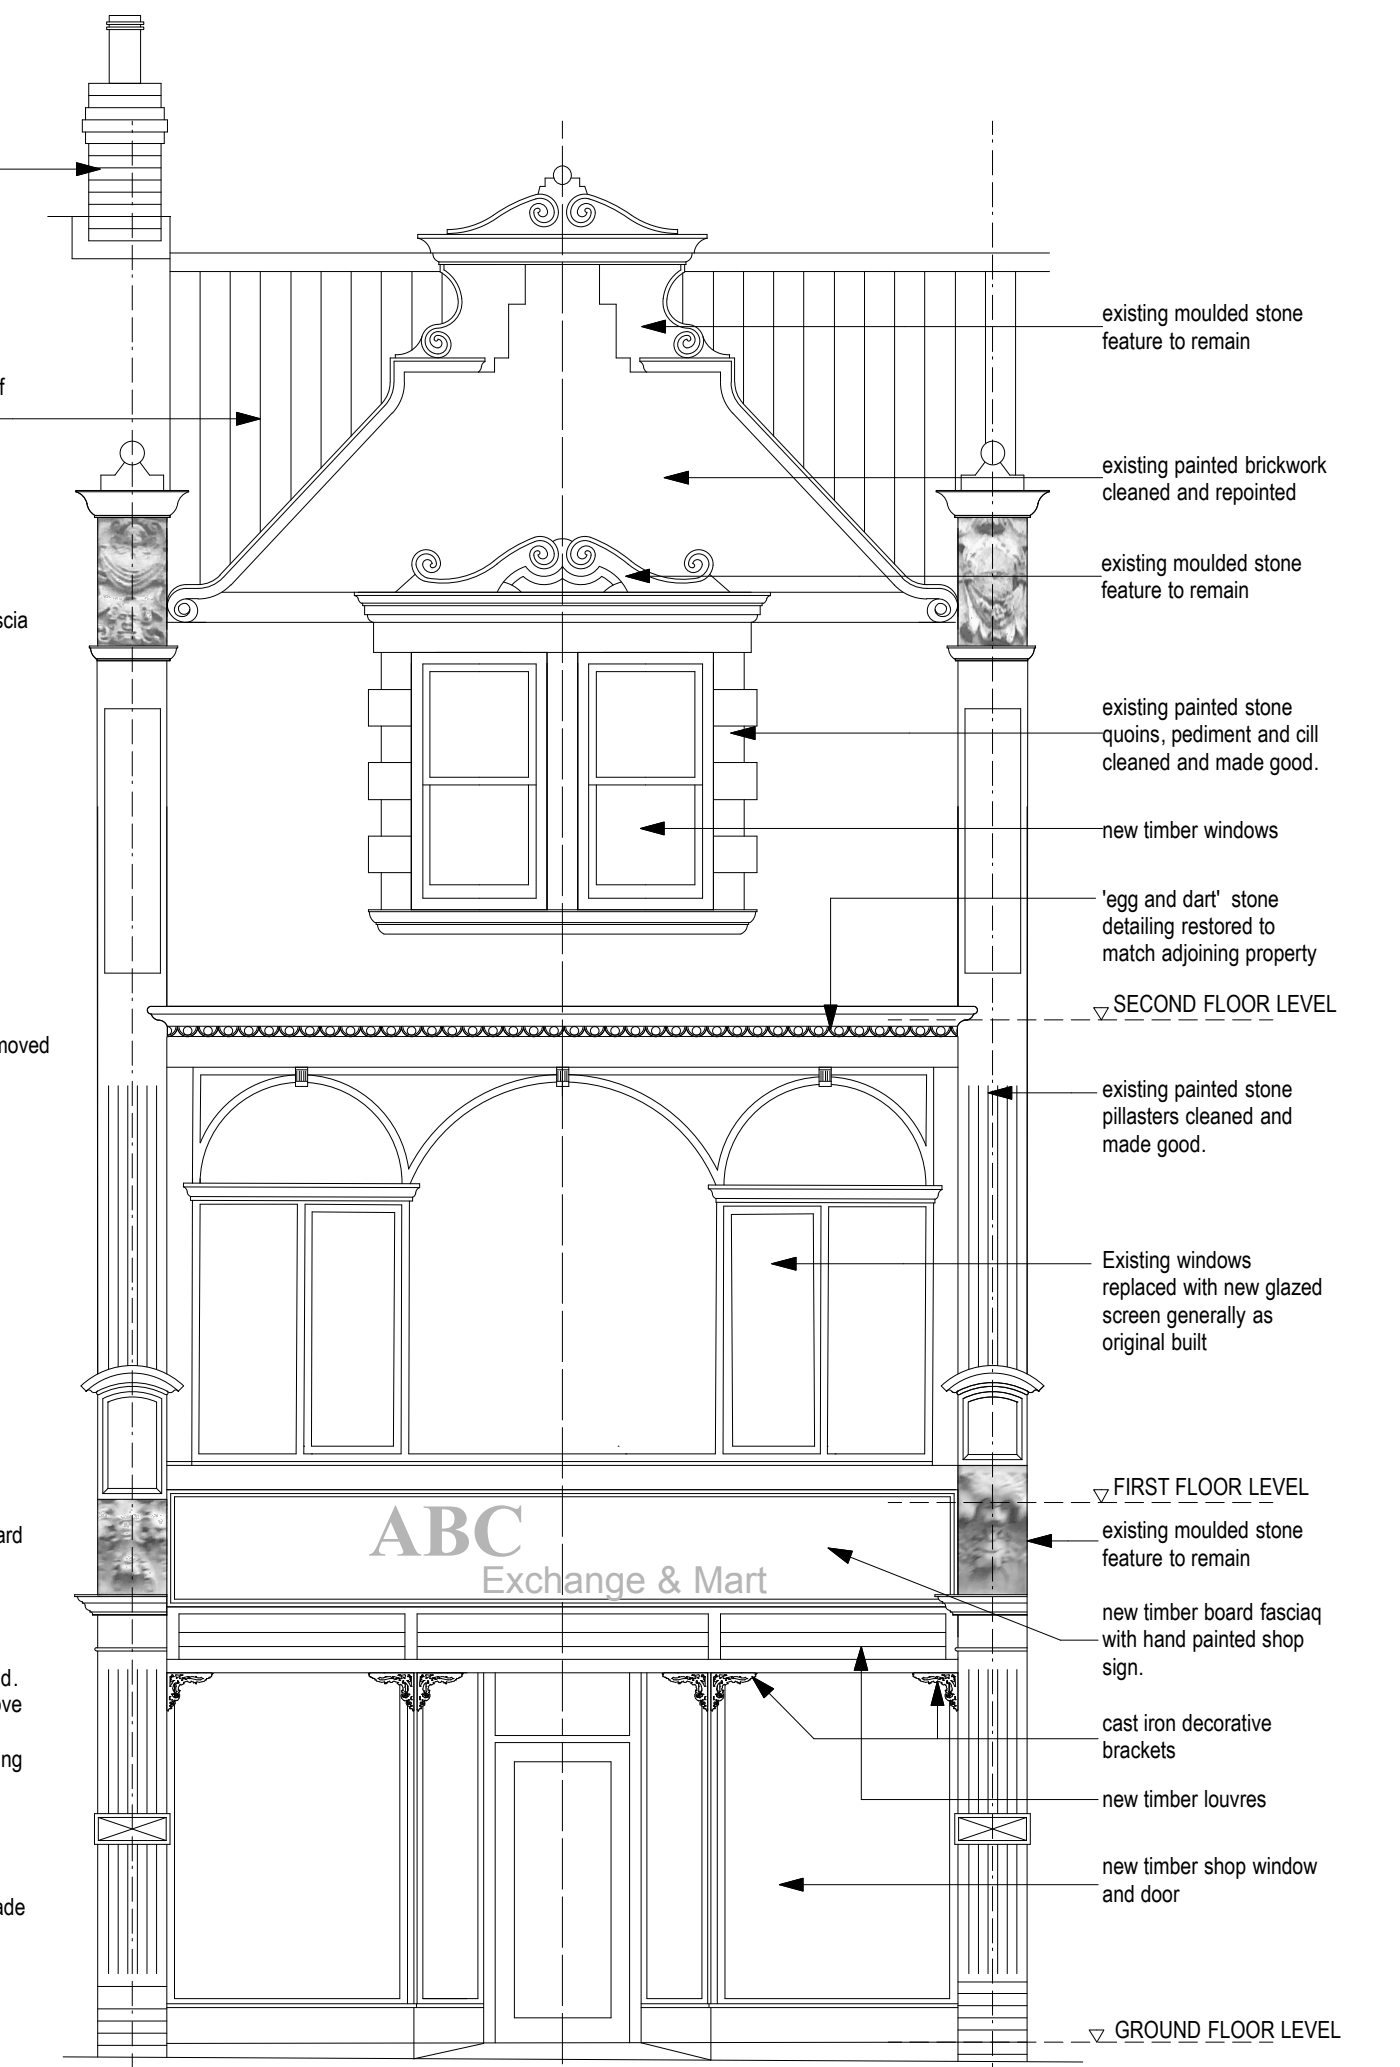
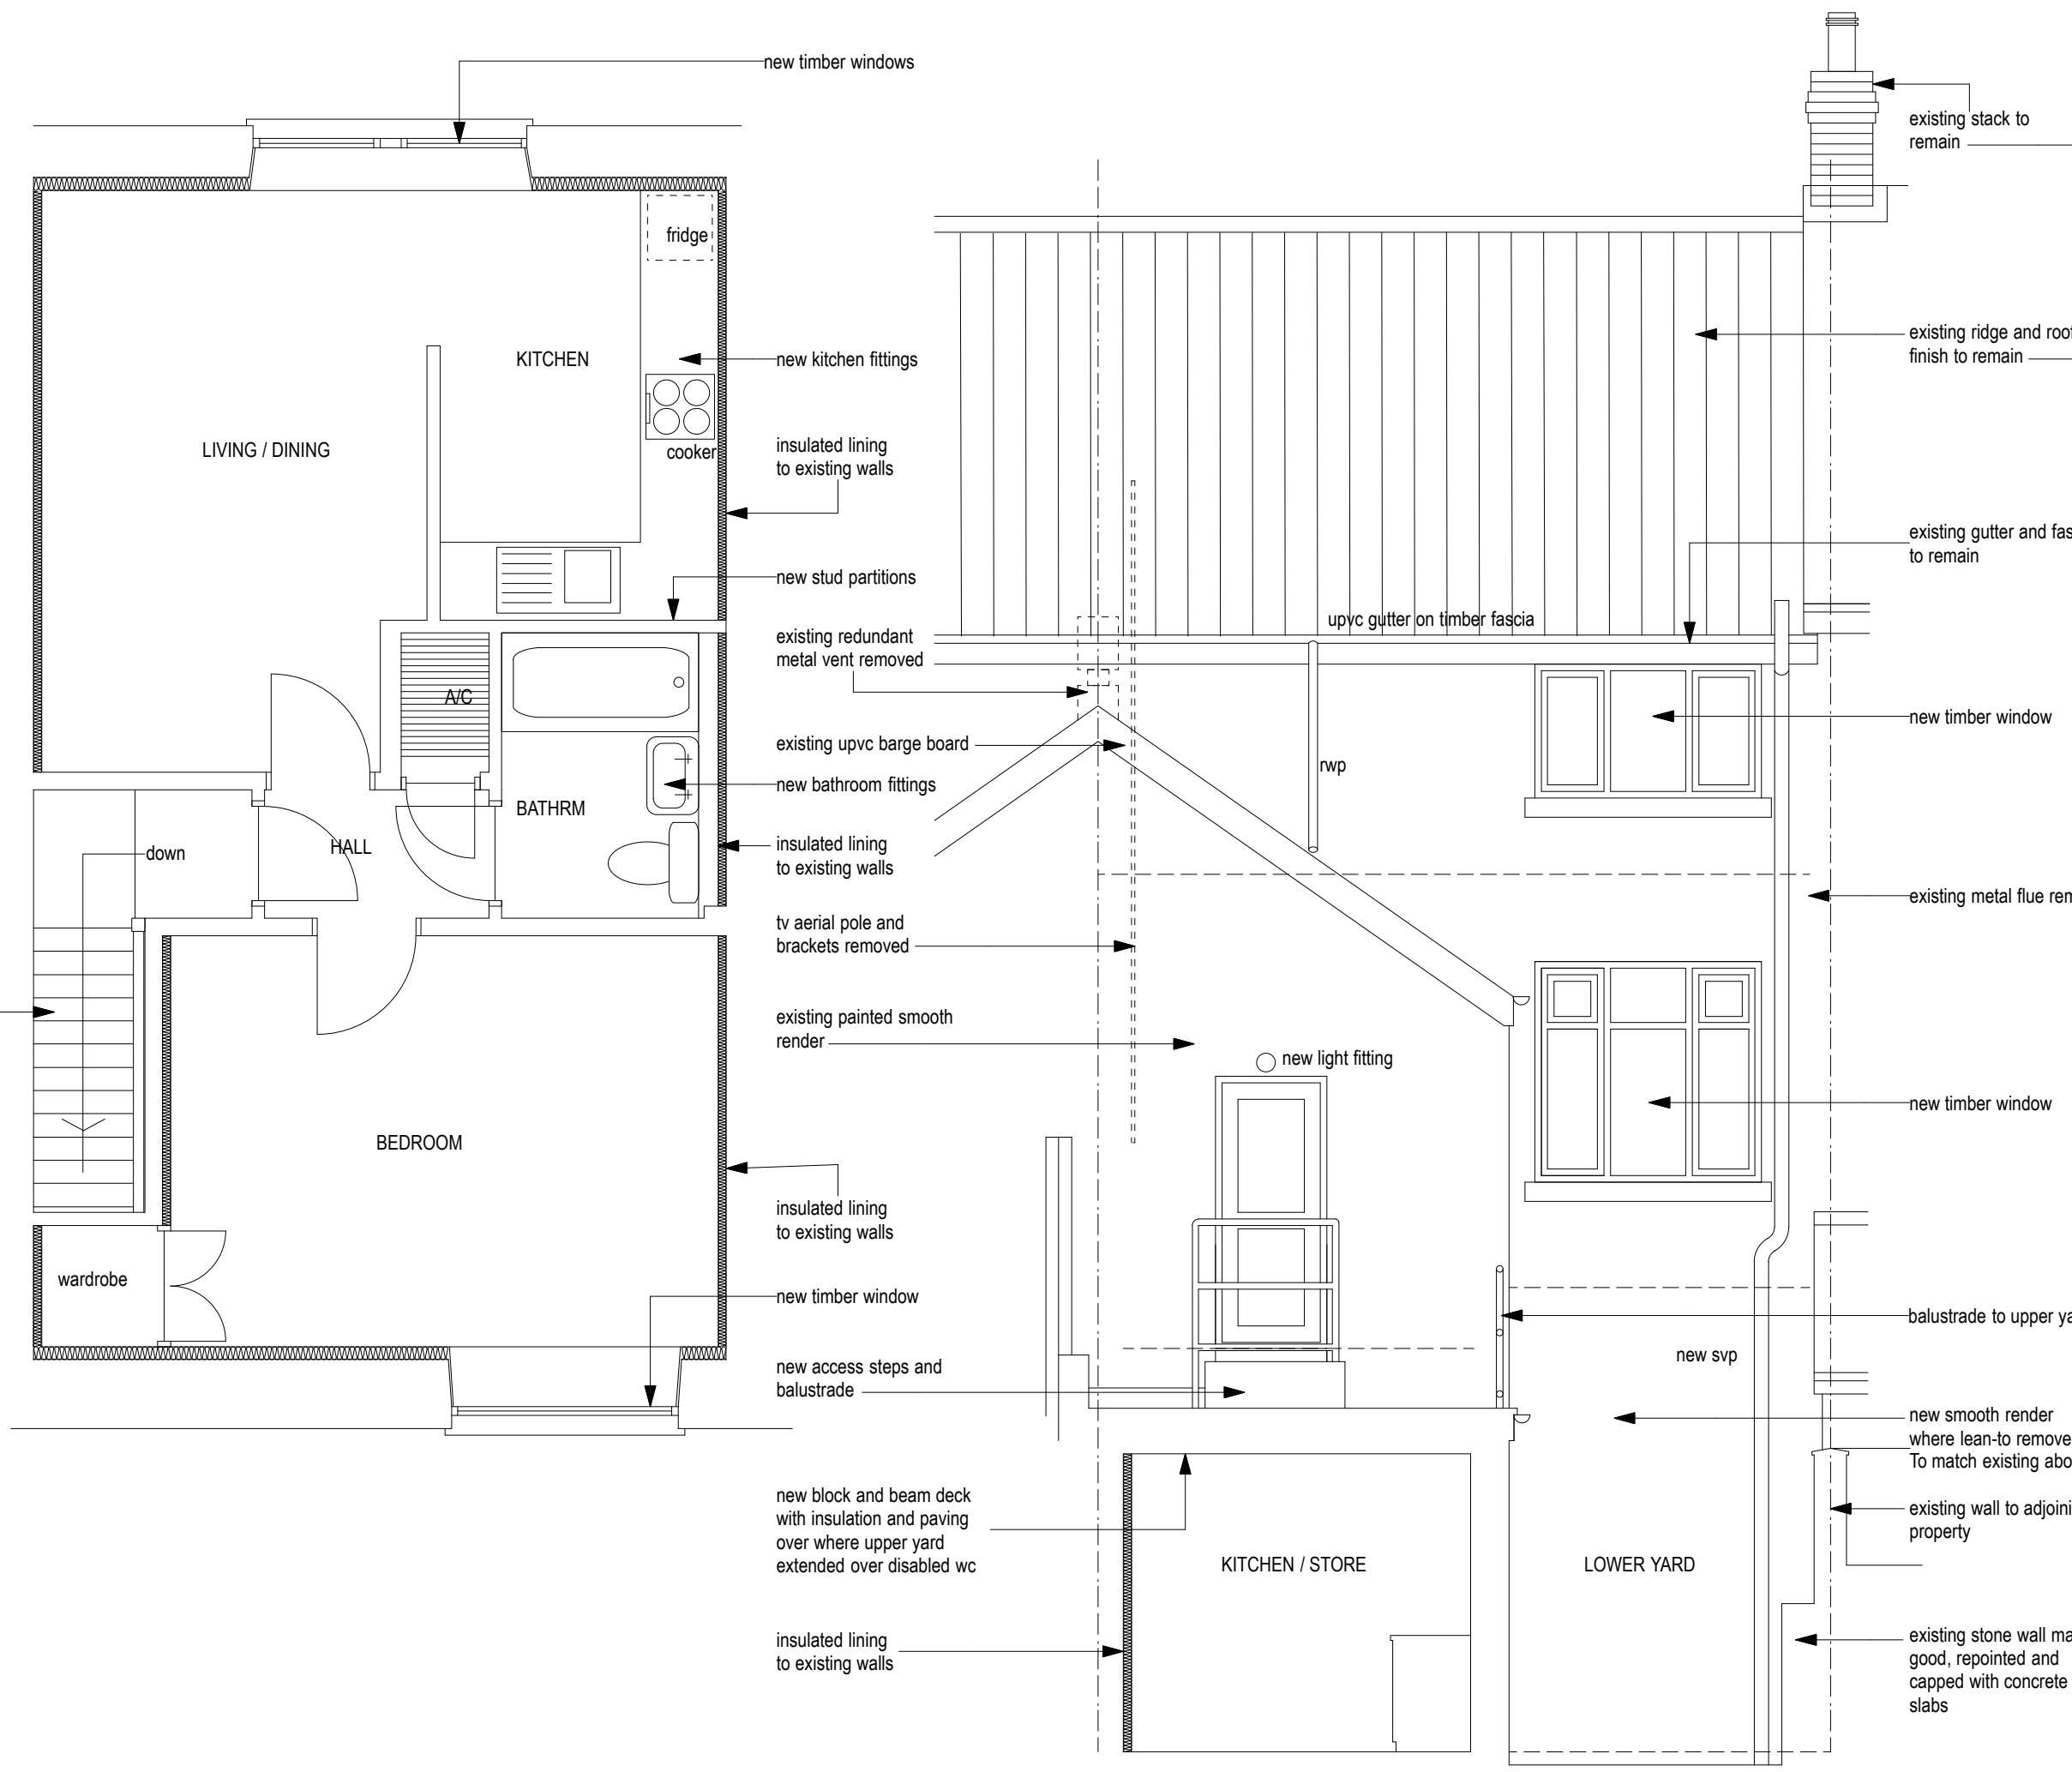


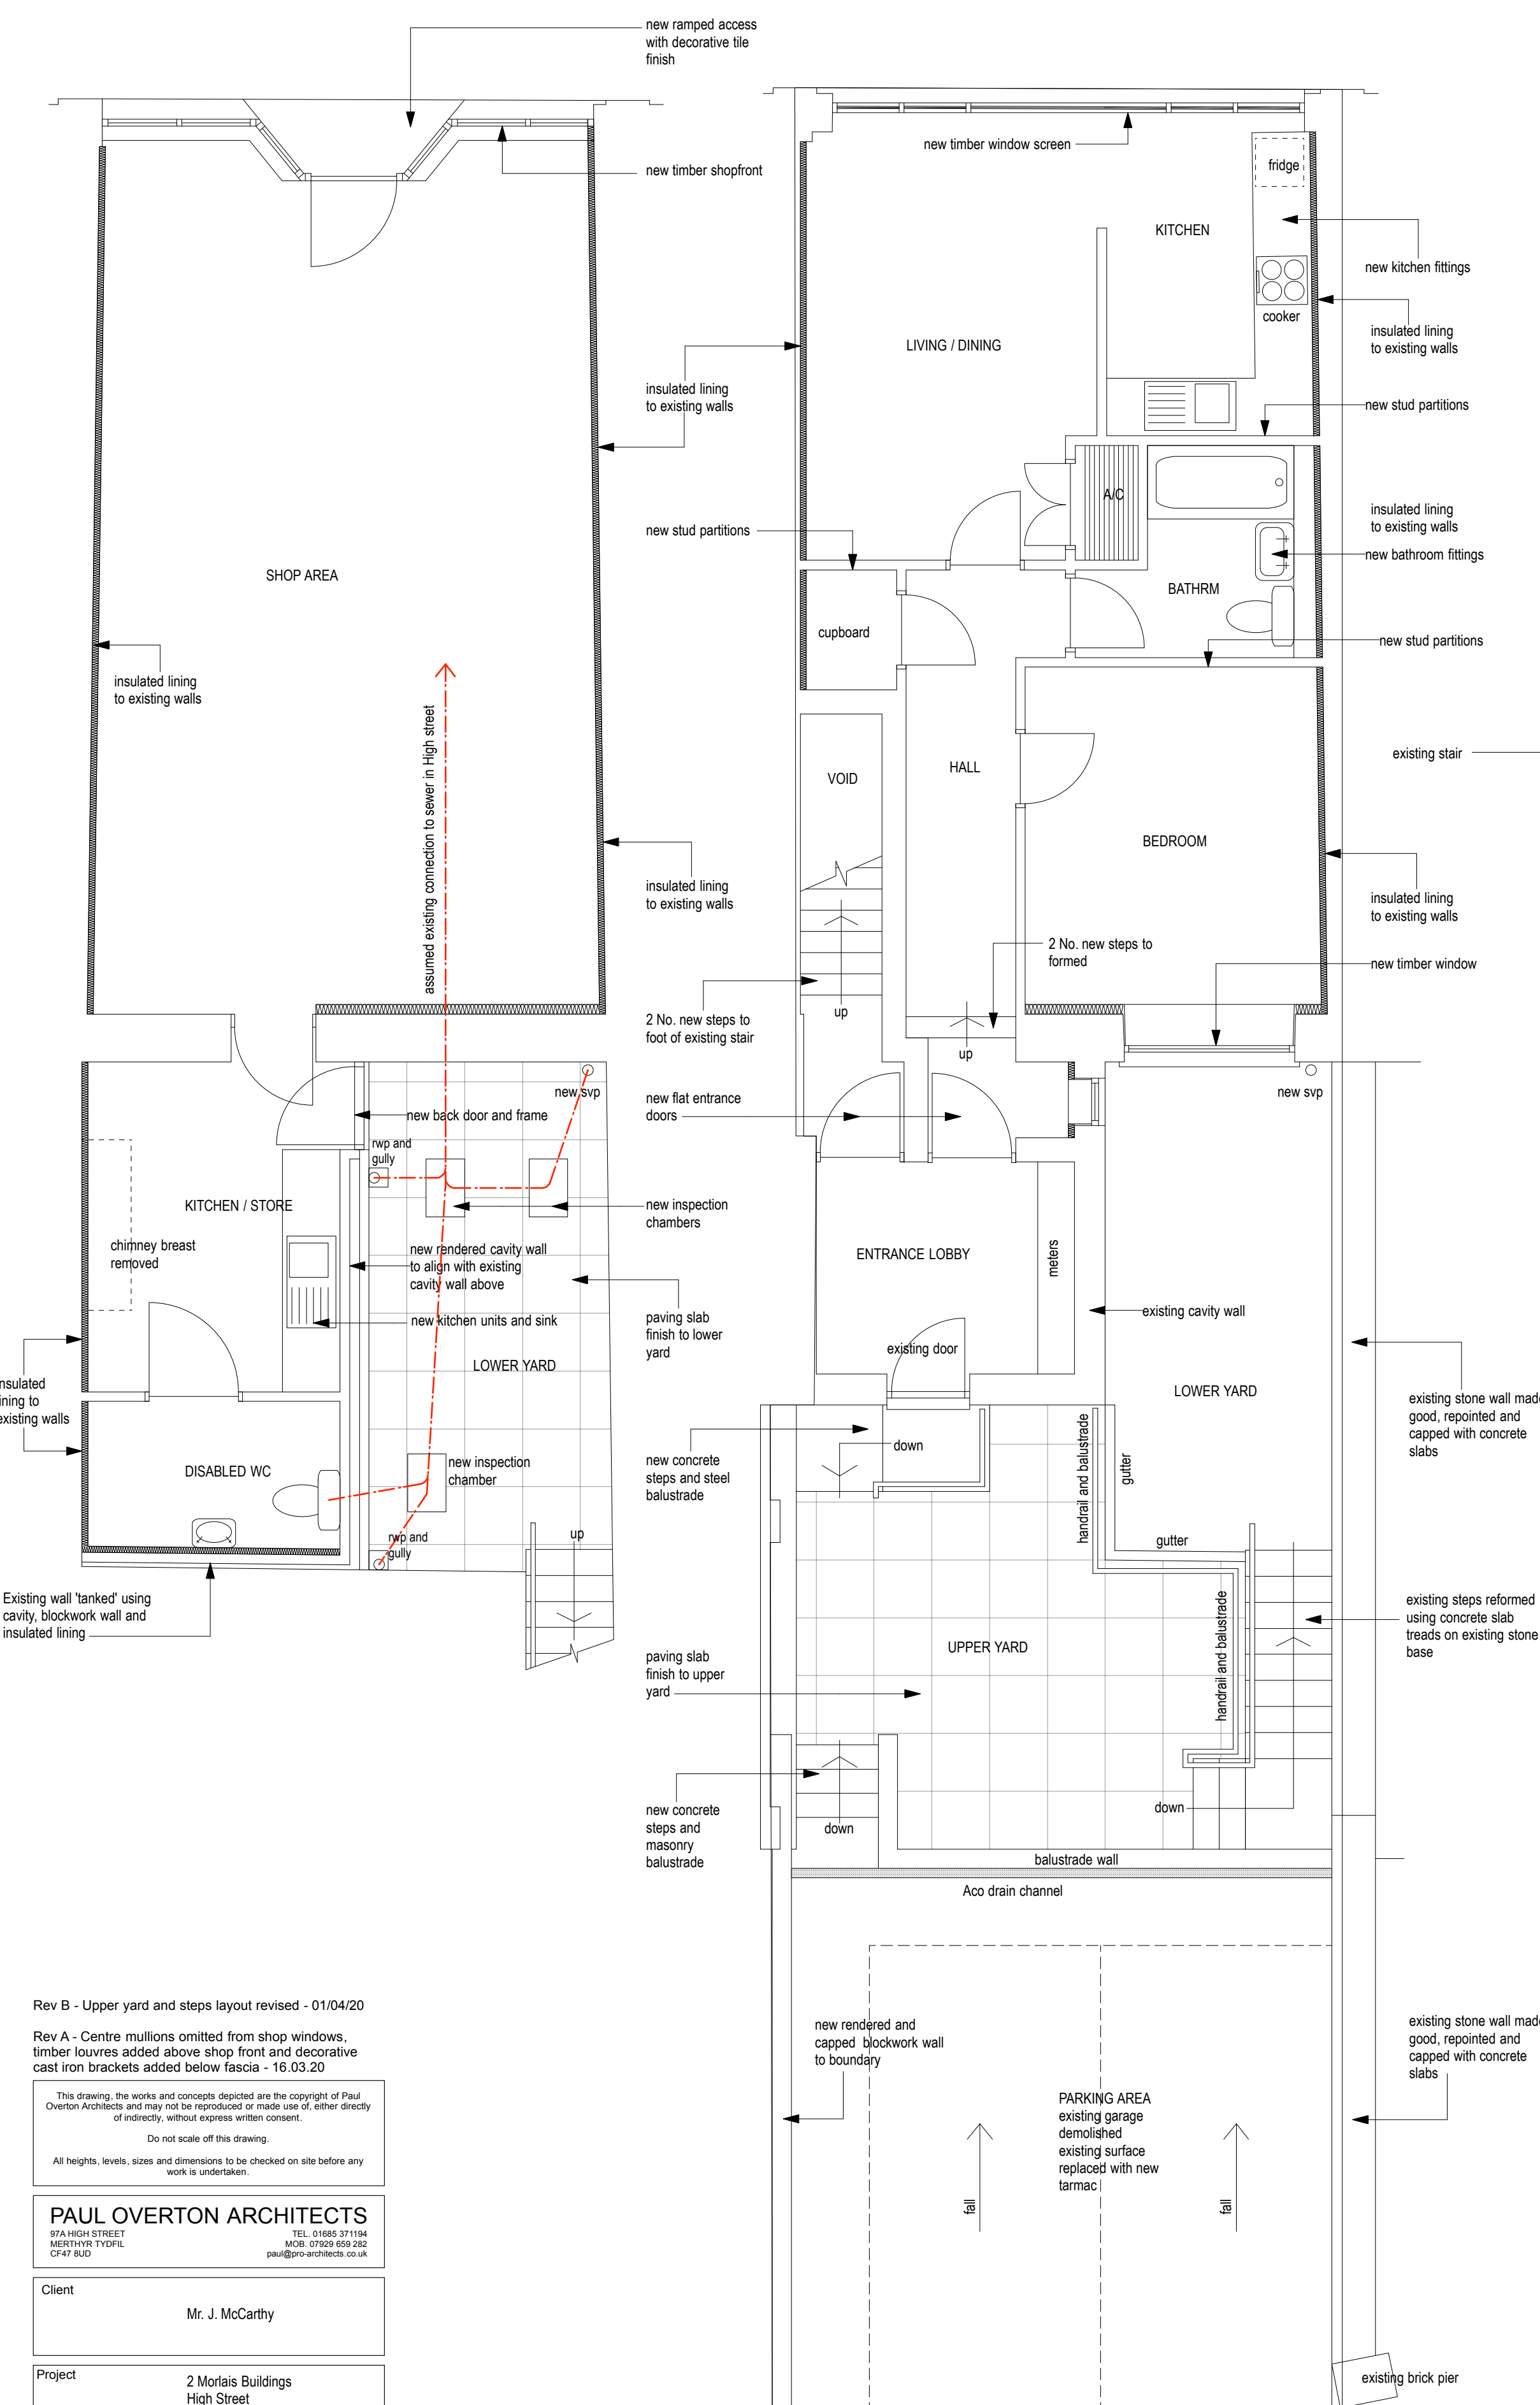

Rev B - Upper yard and steps layout revised - 01/04/20

Rev A - Centre mullions omitted from shop windows, timber louvres added above shop front and decorative cast iron brackets added below fascia - 16.03.20

This drawing, the works and concepts depicted are the copyright of Paul Overton Architects and may not be reproduced or made use of either directly or indirectly, without express written consent.

Do not scale off this drawing.

All heights, levels, sizes and dimensions to be checked on site before any work is undertaken.

PAUL OVERTON ARCHITECTS		
97A HIGH STREET MERTHYR TYDFIL CF47 8UD		
TEL: 01685 371104 MOB: 07629 669 262 paul@pro-architects.co.uk		
Client		
Mr. J. McCarthy		
Project		
2 Morlais Buildings High Street Mertthyr Tydfil CF47 8UL		
Drawing Title		
PROPOSALS		
CAD ref	Drawn	PRO
Date	Scale	
November 2019	1:50	
Project No.	Drawing No.	Revision
9038	02	B