




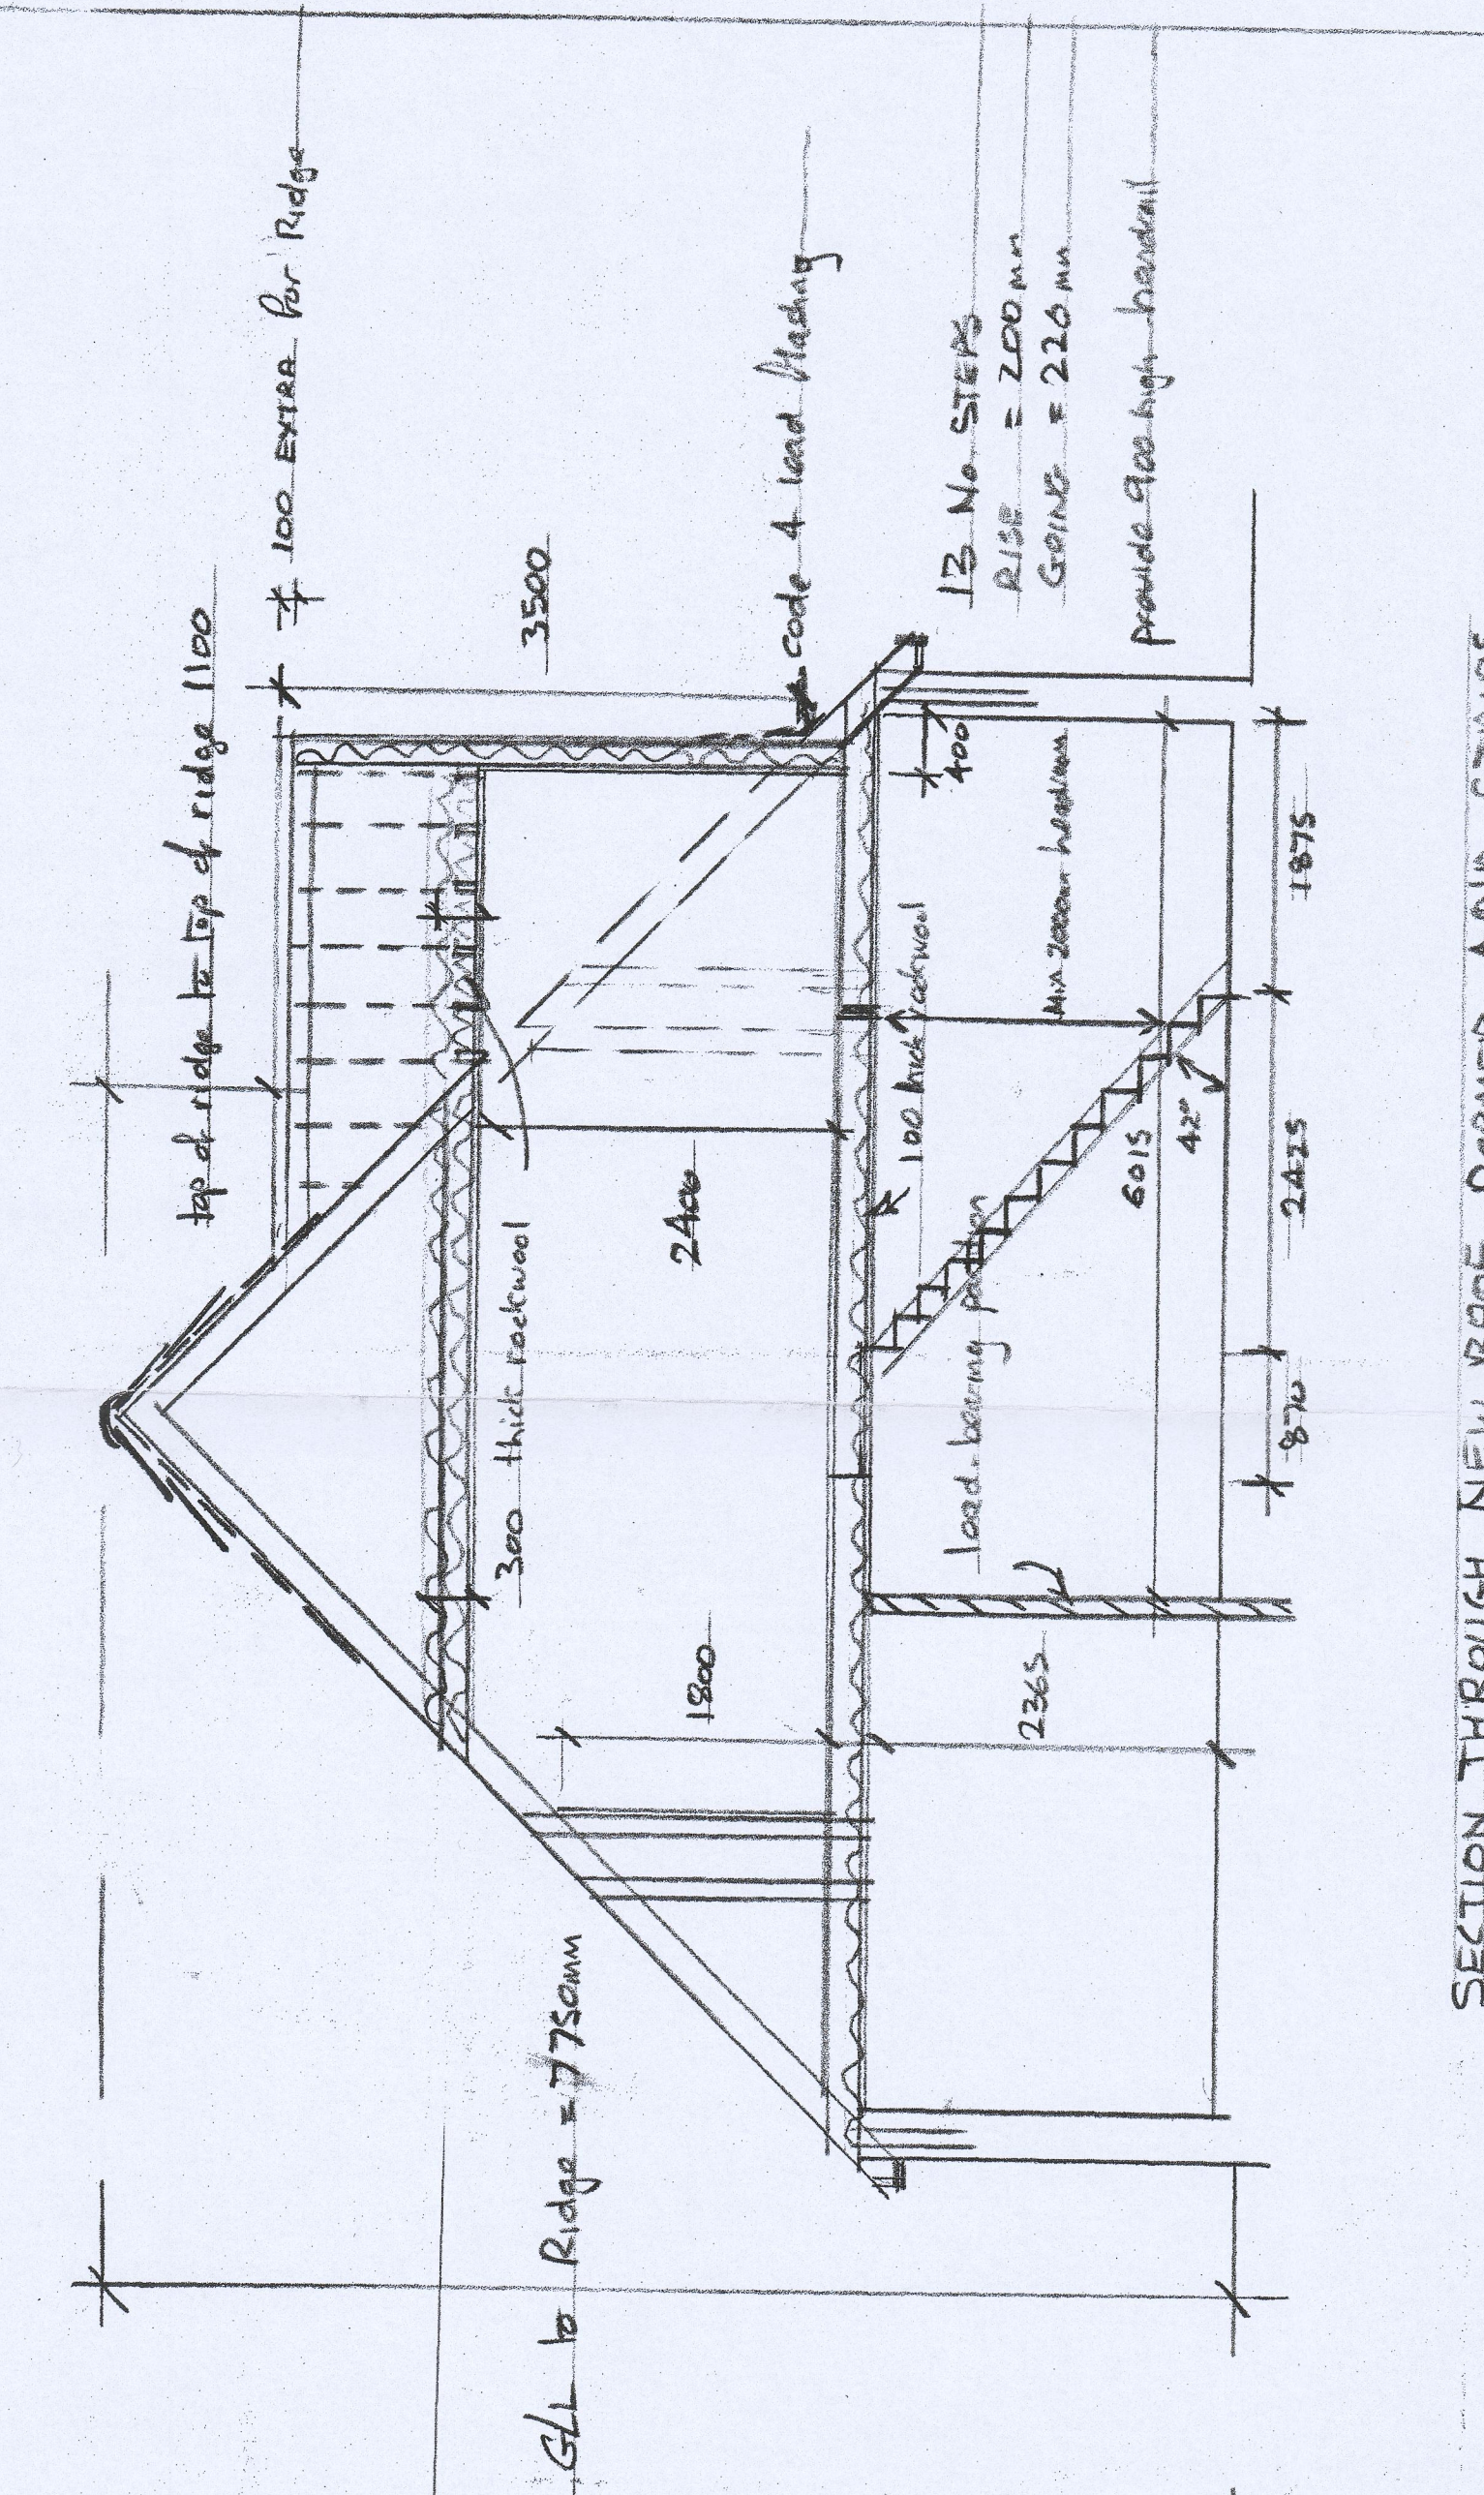


SECTION THROUGH NEW ROOF, FORMER AND STAIRS

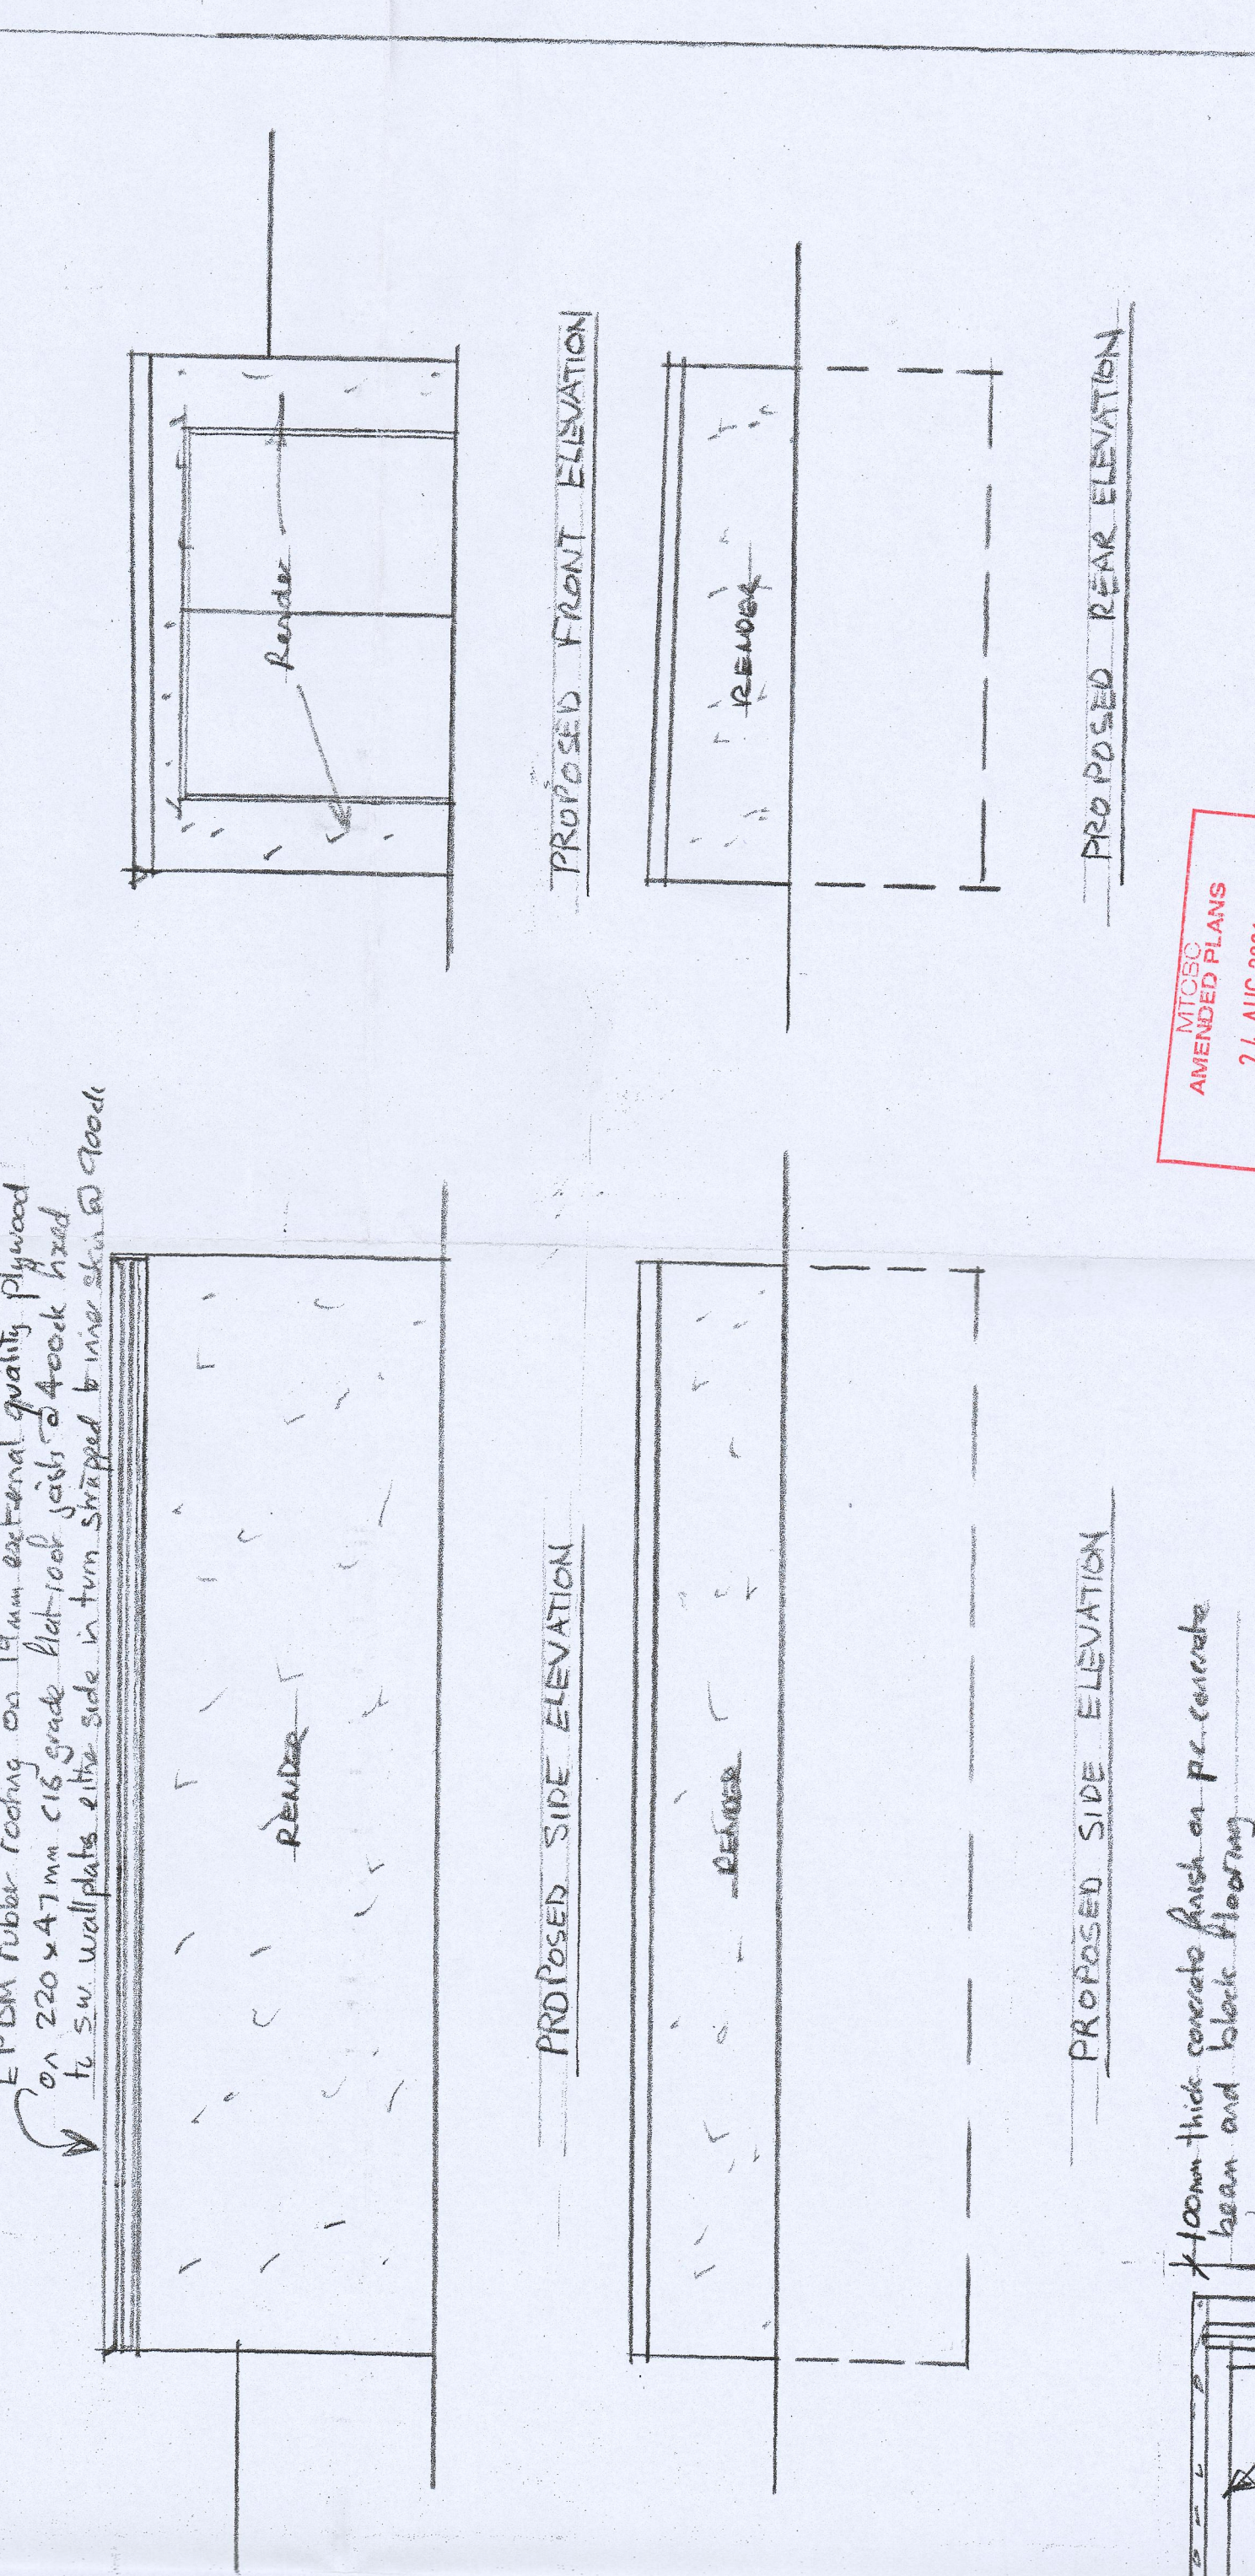


SECTION THROUGH EXTENSION TO SIDE

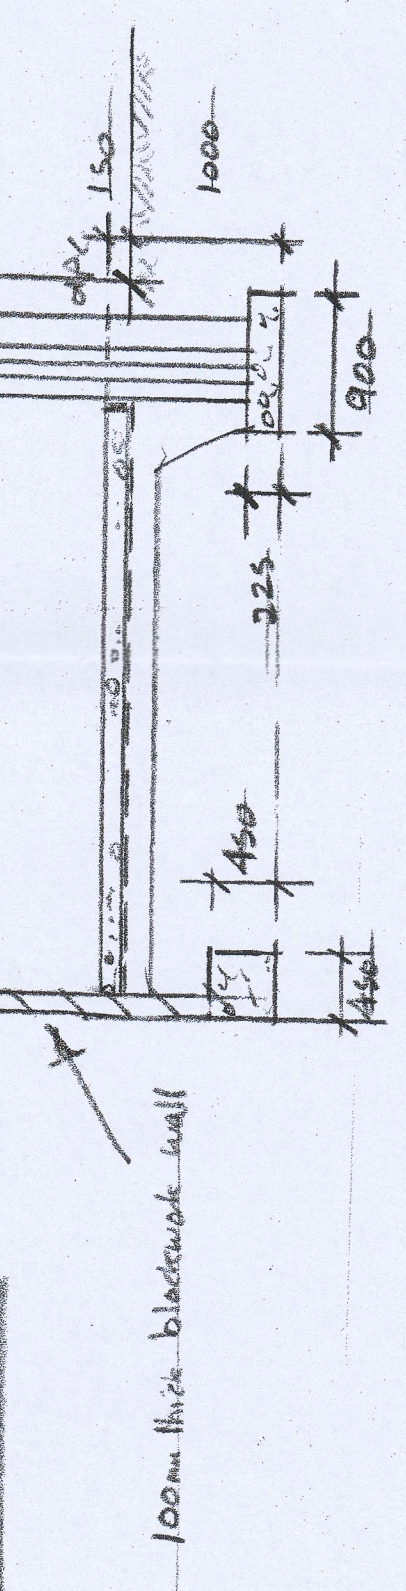

Ratio Level

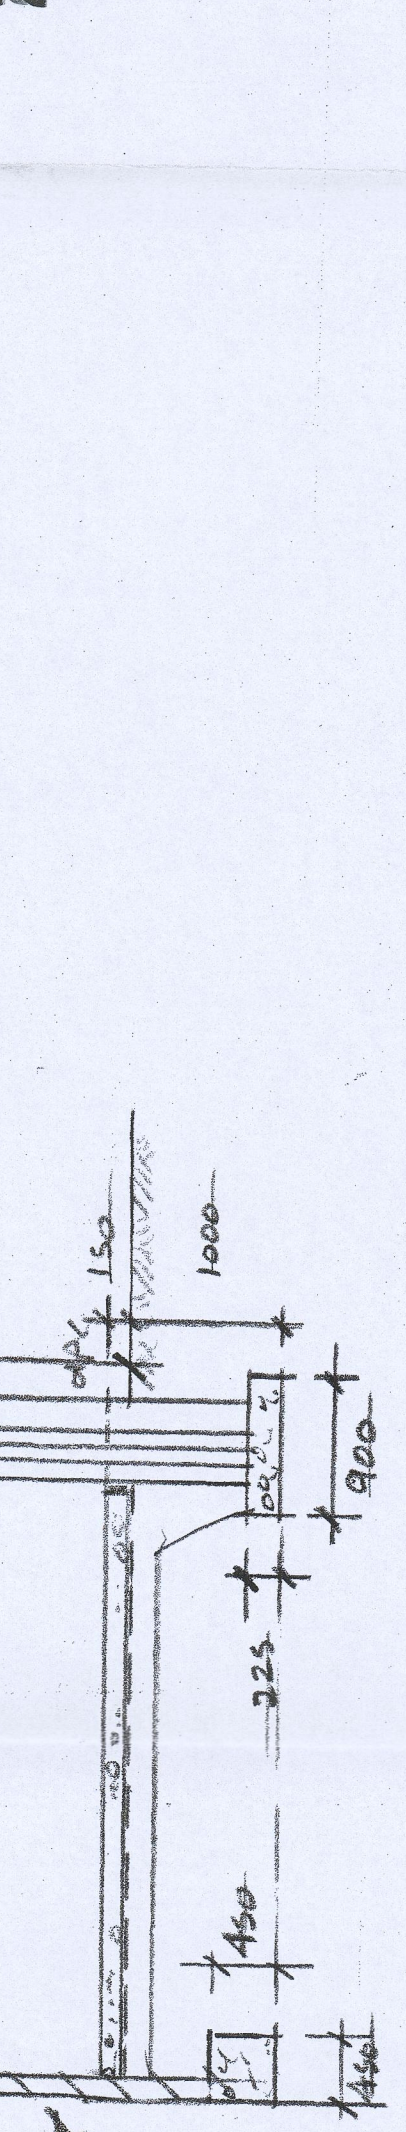

AMENDMENTS

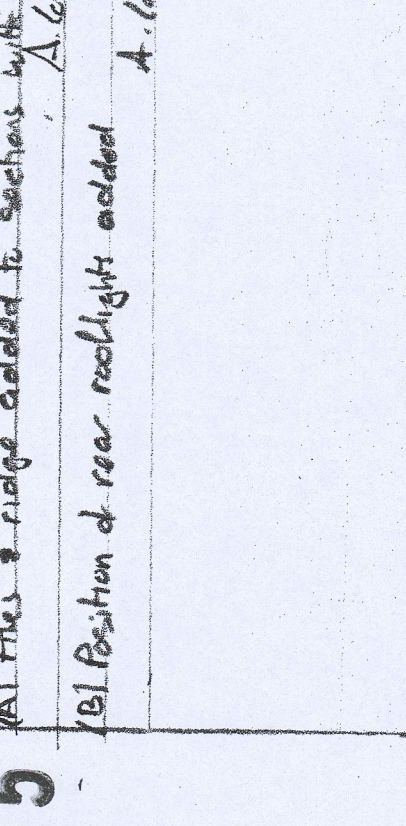

MTSC
AMENDED PLANS
24 AUG 2021
RECEIVED

210205

AMENDMENTS

(A) This ridge added to sections with heights
A. Collins June 21

A. Collins Aug 21

208
PROPOSED ATTIC CONVERSION WITH NEW ROOF &

ADDRESS
DELFRYN, HEALY, MINYDD, CEFN COED
- MERTHYR TYDFIL, CF48 2NQ

