

Rev	Description	Date	By
C01	CONSTRUCTION ISSUE	06/11/20	ME

MTCRG
PLANNING DEPARTMENT
- 9 NOV 2020
RECEIVED

Status

Project Status



Project Name
MERTHYR TYDFIL
County Borough Council

PROPOSED RETAINING
WALL PLAN


Project number:
CRG-2020

Drawn by: ME Approved by: CM


Checked by: ME Date: 06/11/2020

Drawing No. PRJ - ORG - VOL - LVL - TYP - DIS - NO.
CRG-MTC-RW-00-GA-S-001

Scale: As indicated Revision: C01

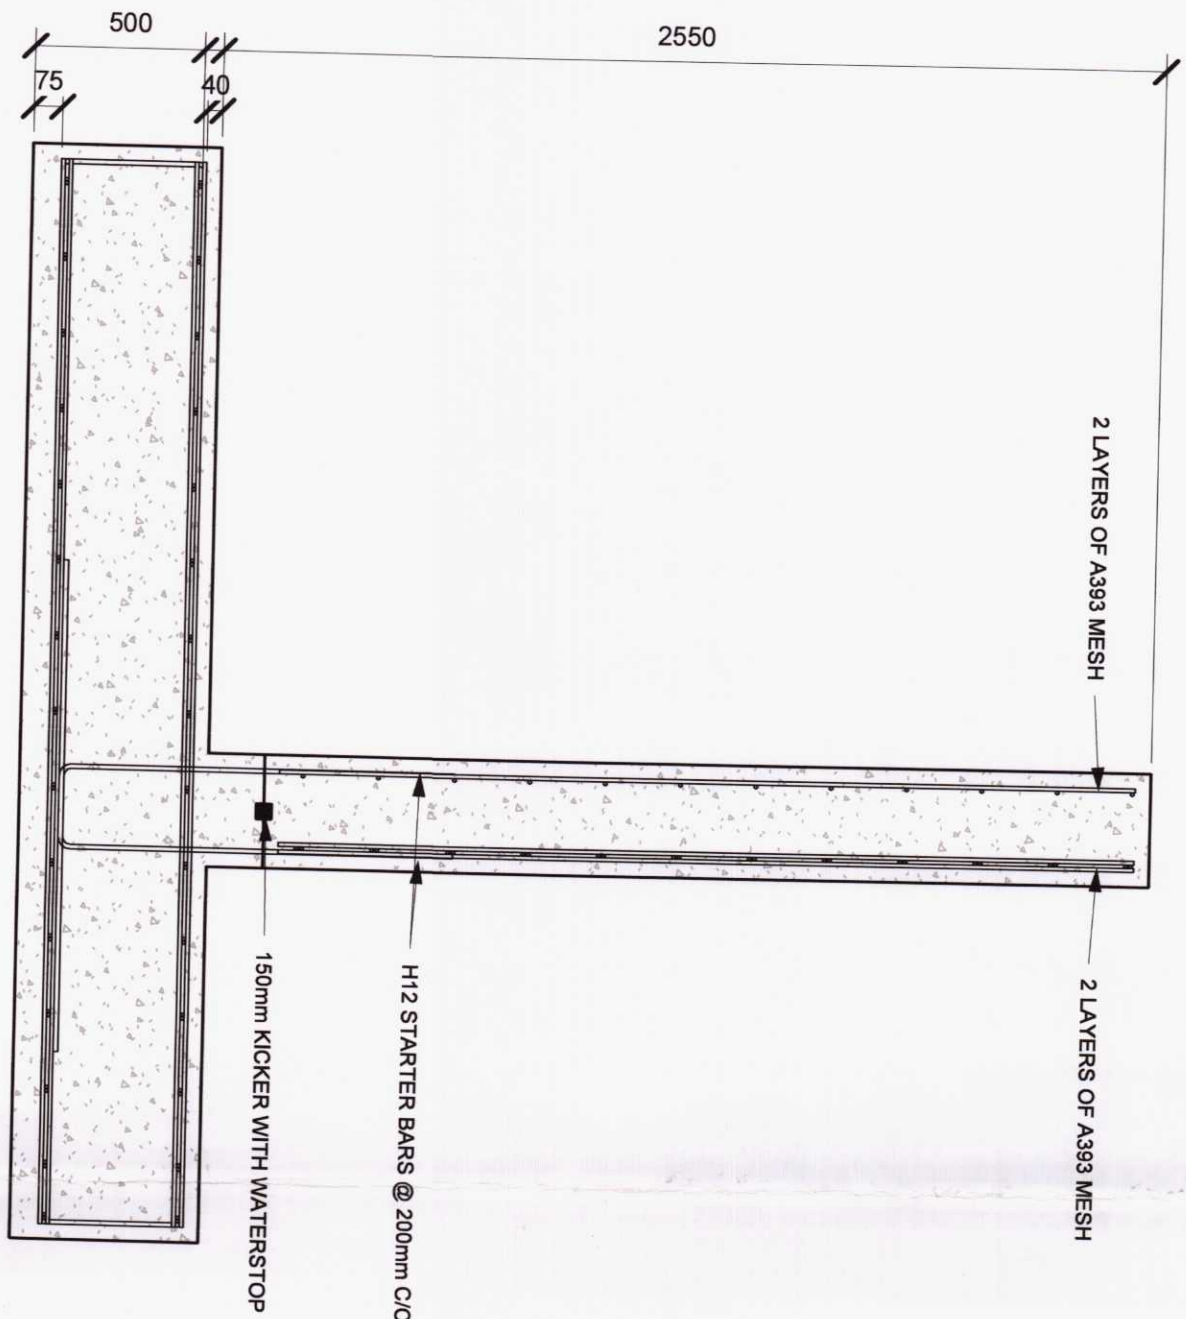

3 REBAR DETAIL
1 : 20

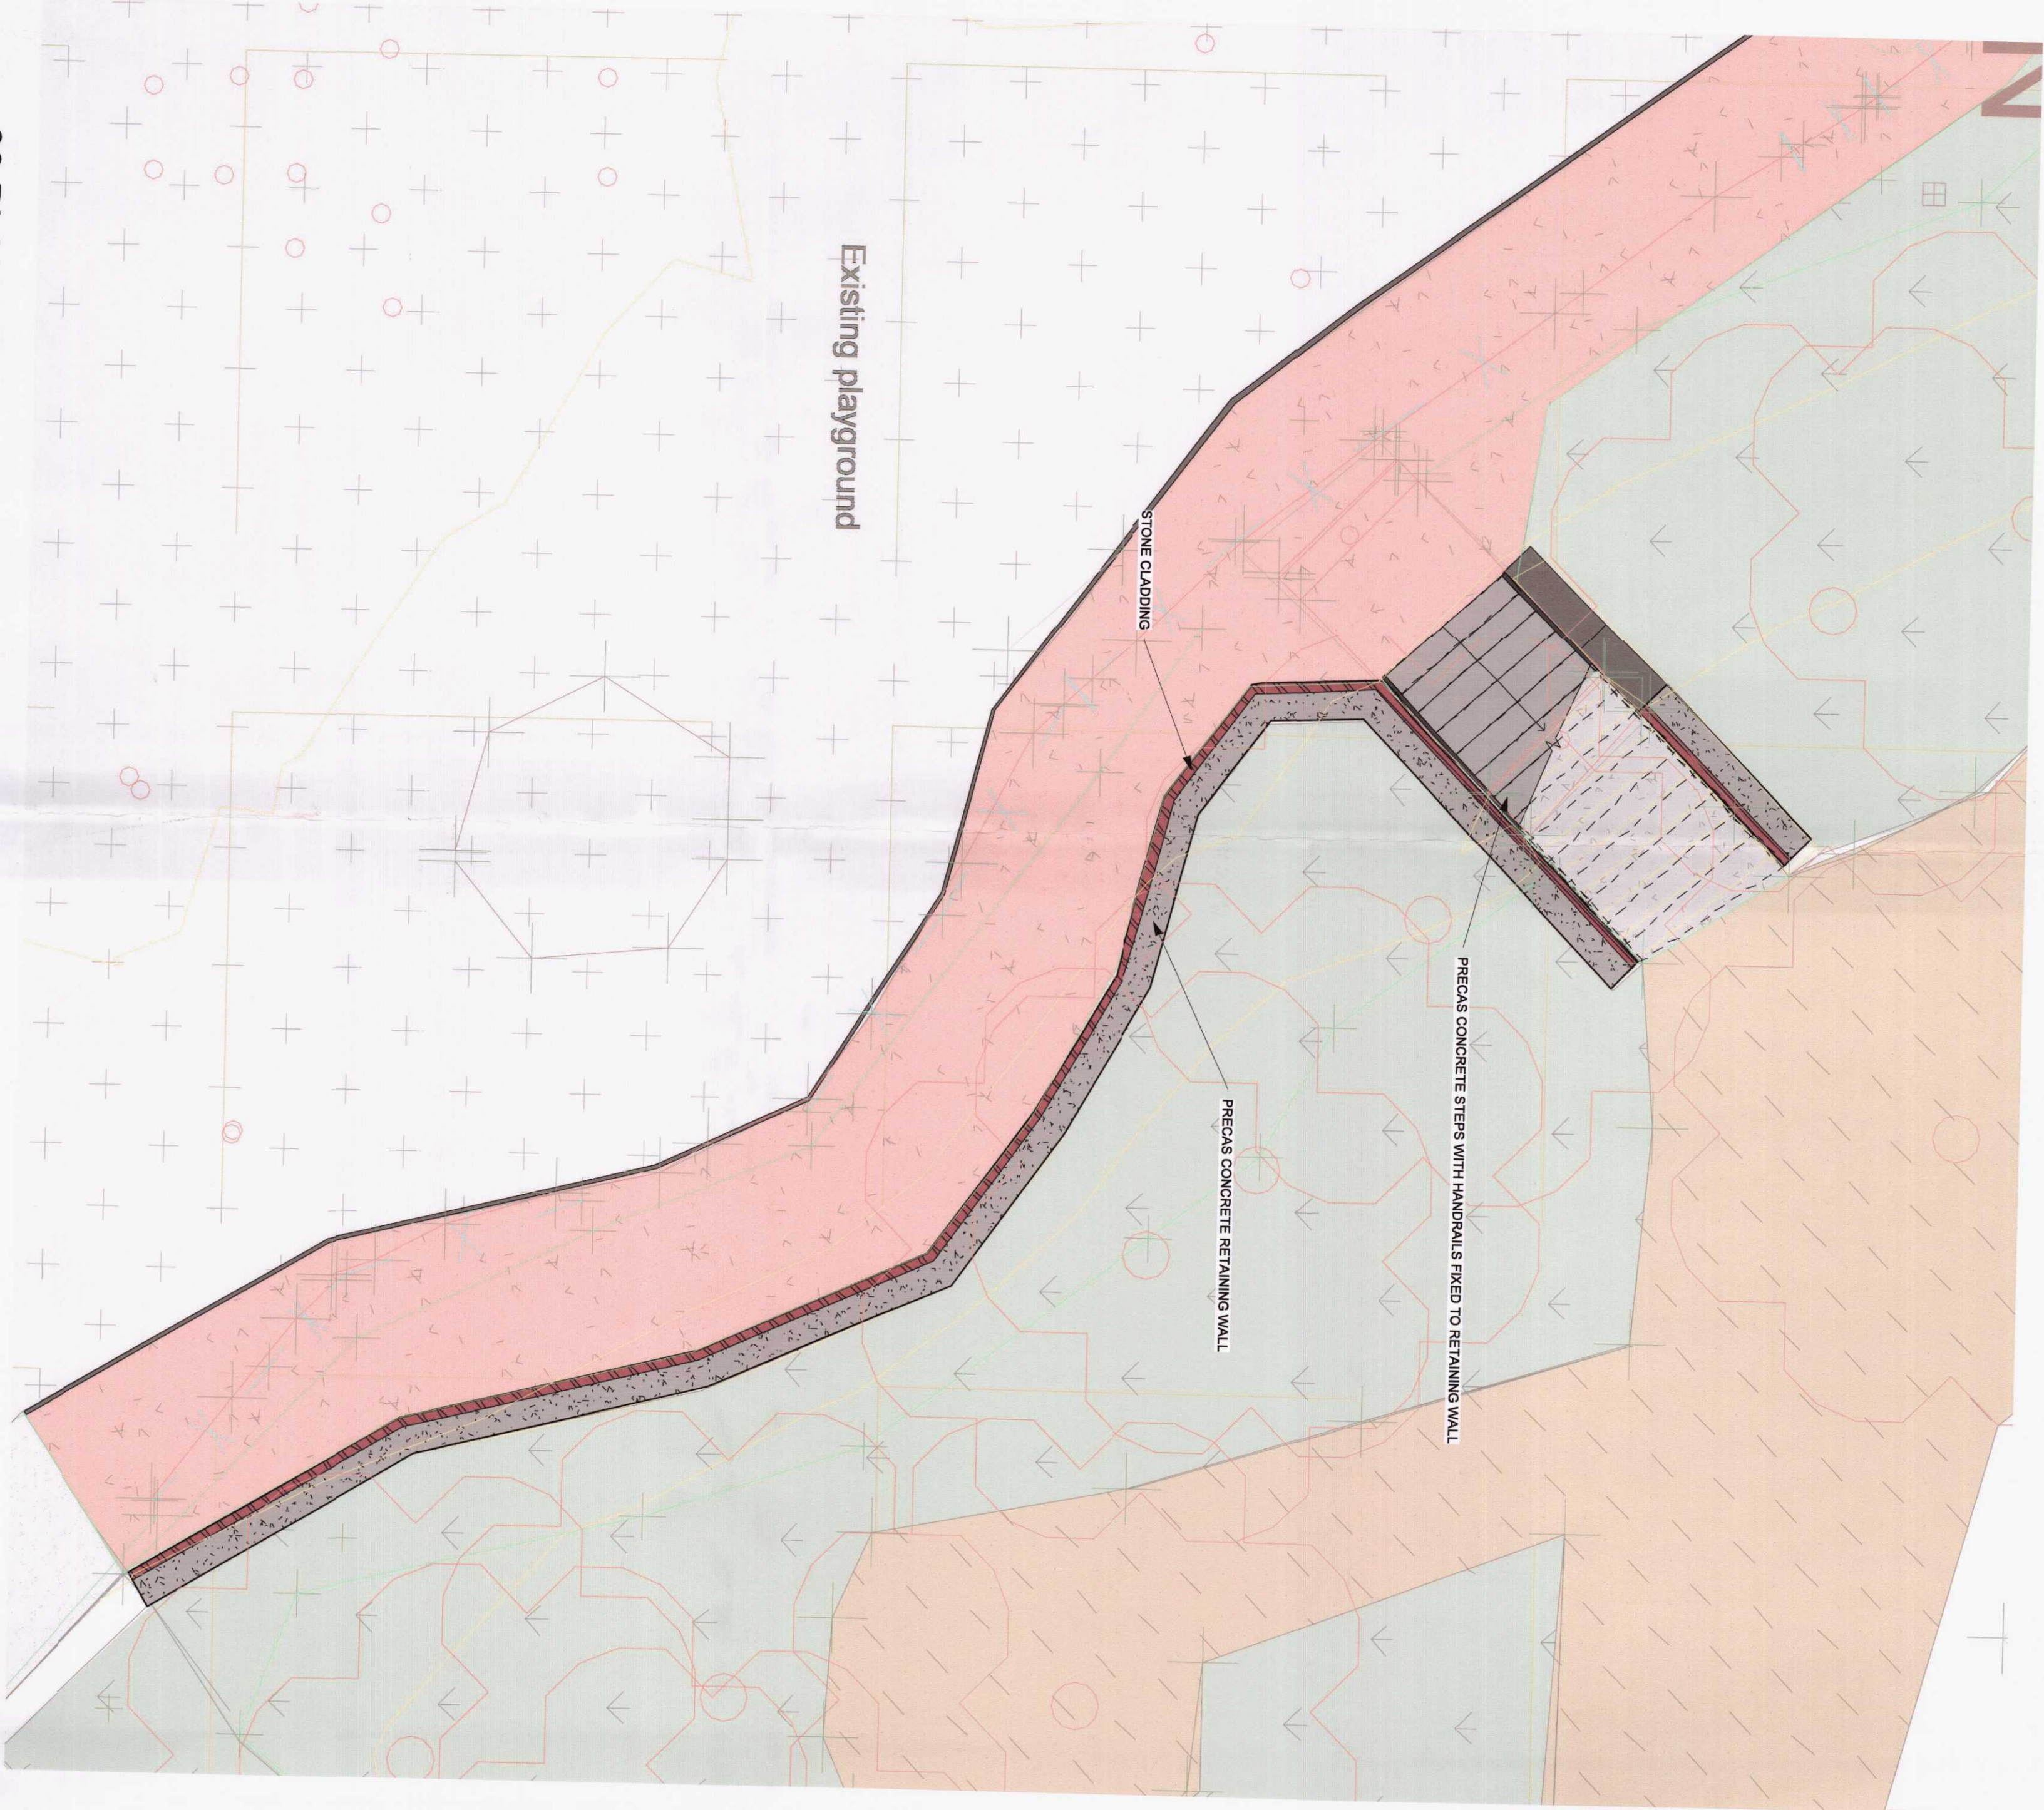

1 00 PLAN VIEW
1 : 50



2 TYPICAL DETAIL
1 : 20