


Rev.	Amendment	Date	Drawn	Ch'd
P01	PRELIMINARY ISSUE	08/11/20	ME	CM

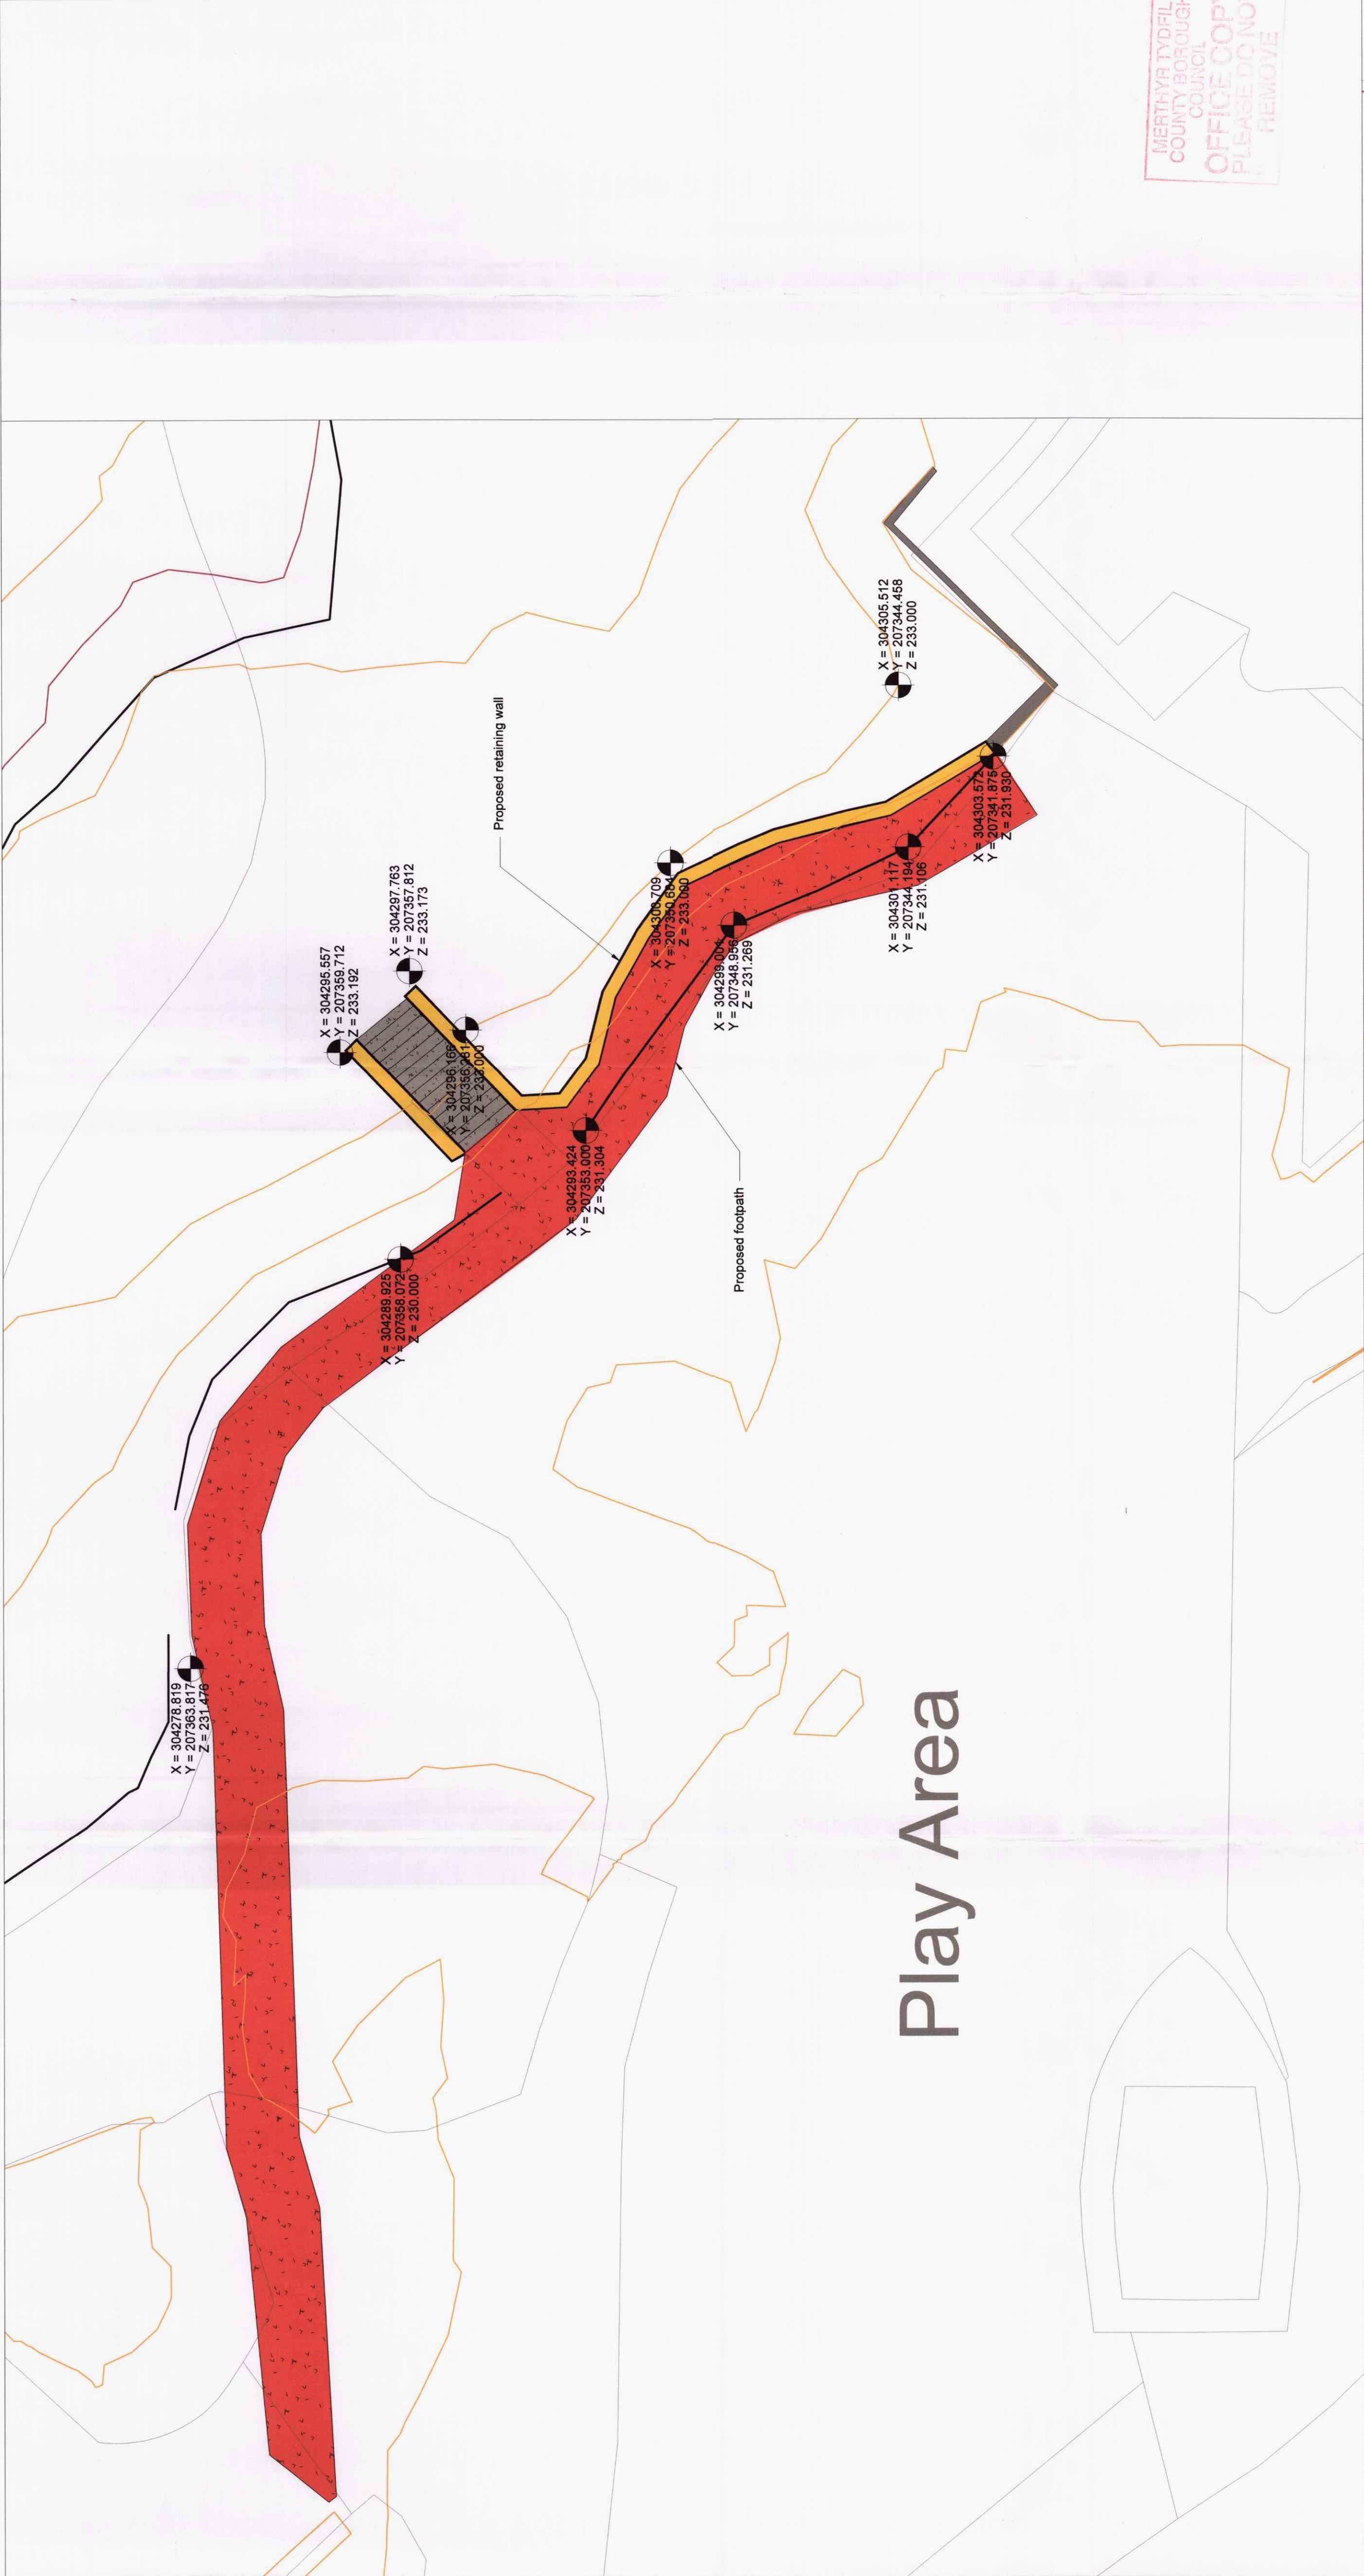

MERTHYR TYDFIL
COUNTY BOROUGH
COUNCIL
OFFICE COPY
PLEASE DO NOT
REMOVE

MERTHYR
COUNTY BOROUGH
PLANNING DEPARTMENT
04 FEB 2021
J. JONES
PLANNING
HE

MTC-0
PLANNING DEPARTMENT
-9 NOV 2020
RECEIVED

200216



MERTHYR TYDFIL
COUNTY BOROUGH COUNCIL
ENGINEERING DIVISION

UNIT 5
TRIANGLE BUSINESS PARK
PENTREBACH
MERTHYR TYDFIL
County Borough Council
CF48 4TQ

PROJECT TITLE

CYFARTHA PARK
CANOLFAN REGENERATION

DRAWING TITLE:
PROPOSED RETAINING WALL
PLAN VIEW

DRAWN:	ME	APPROVED:	CM
CHECKED:	ME	DATE:	18/11/2019
PROJECT NO:	CRG-2020	SCALE:	1:100
REV:	CRG-MTC-XX-00-GA-C-004	REV:	P01

PROPOSED BIN STORE RETAINING WALL