
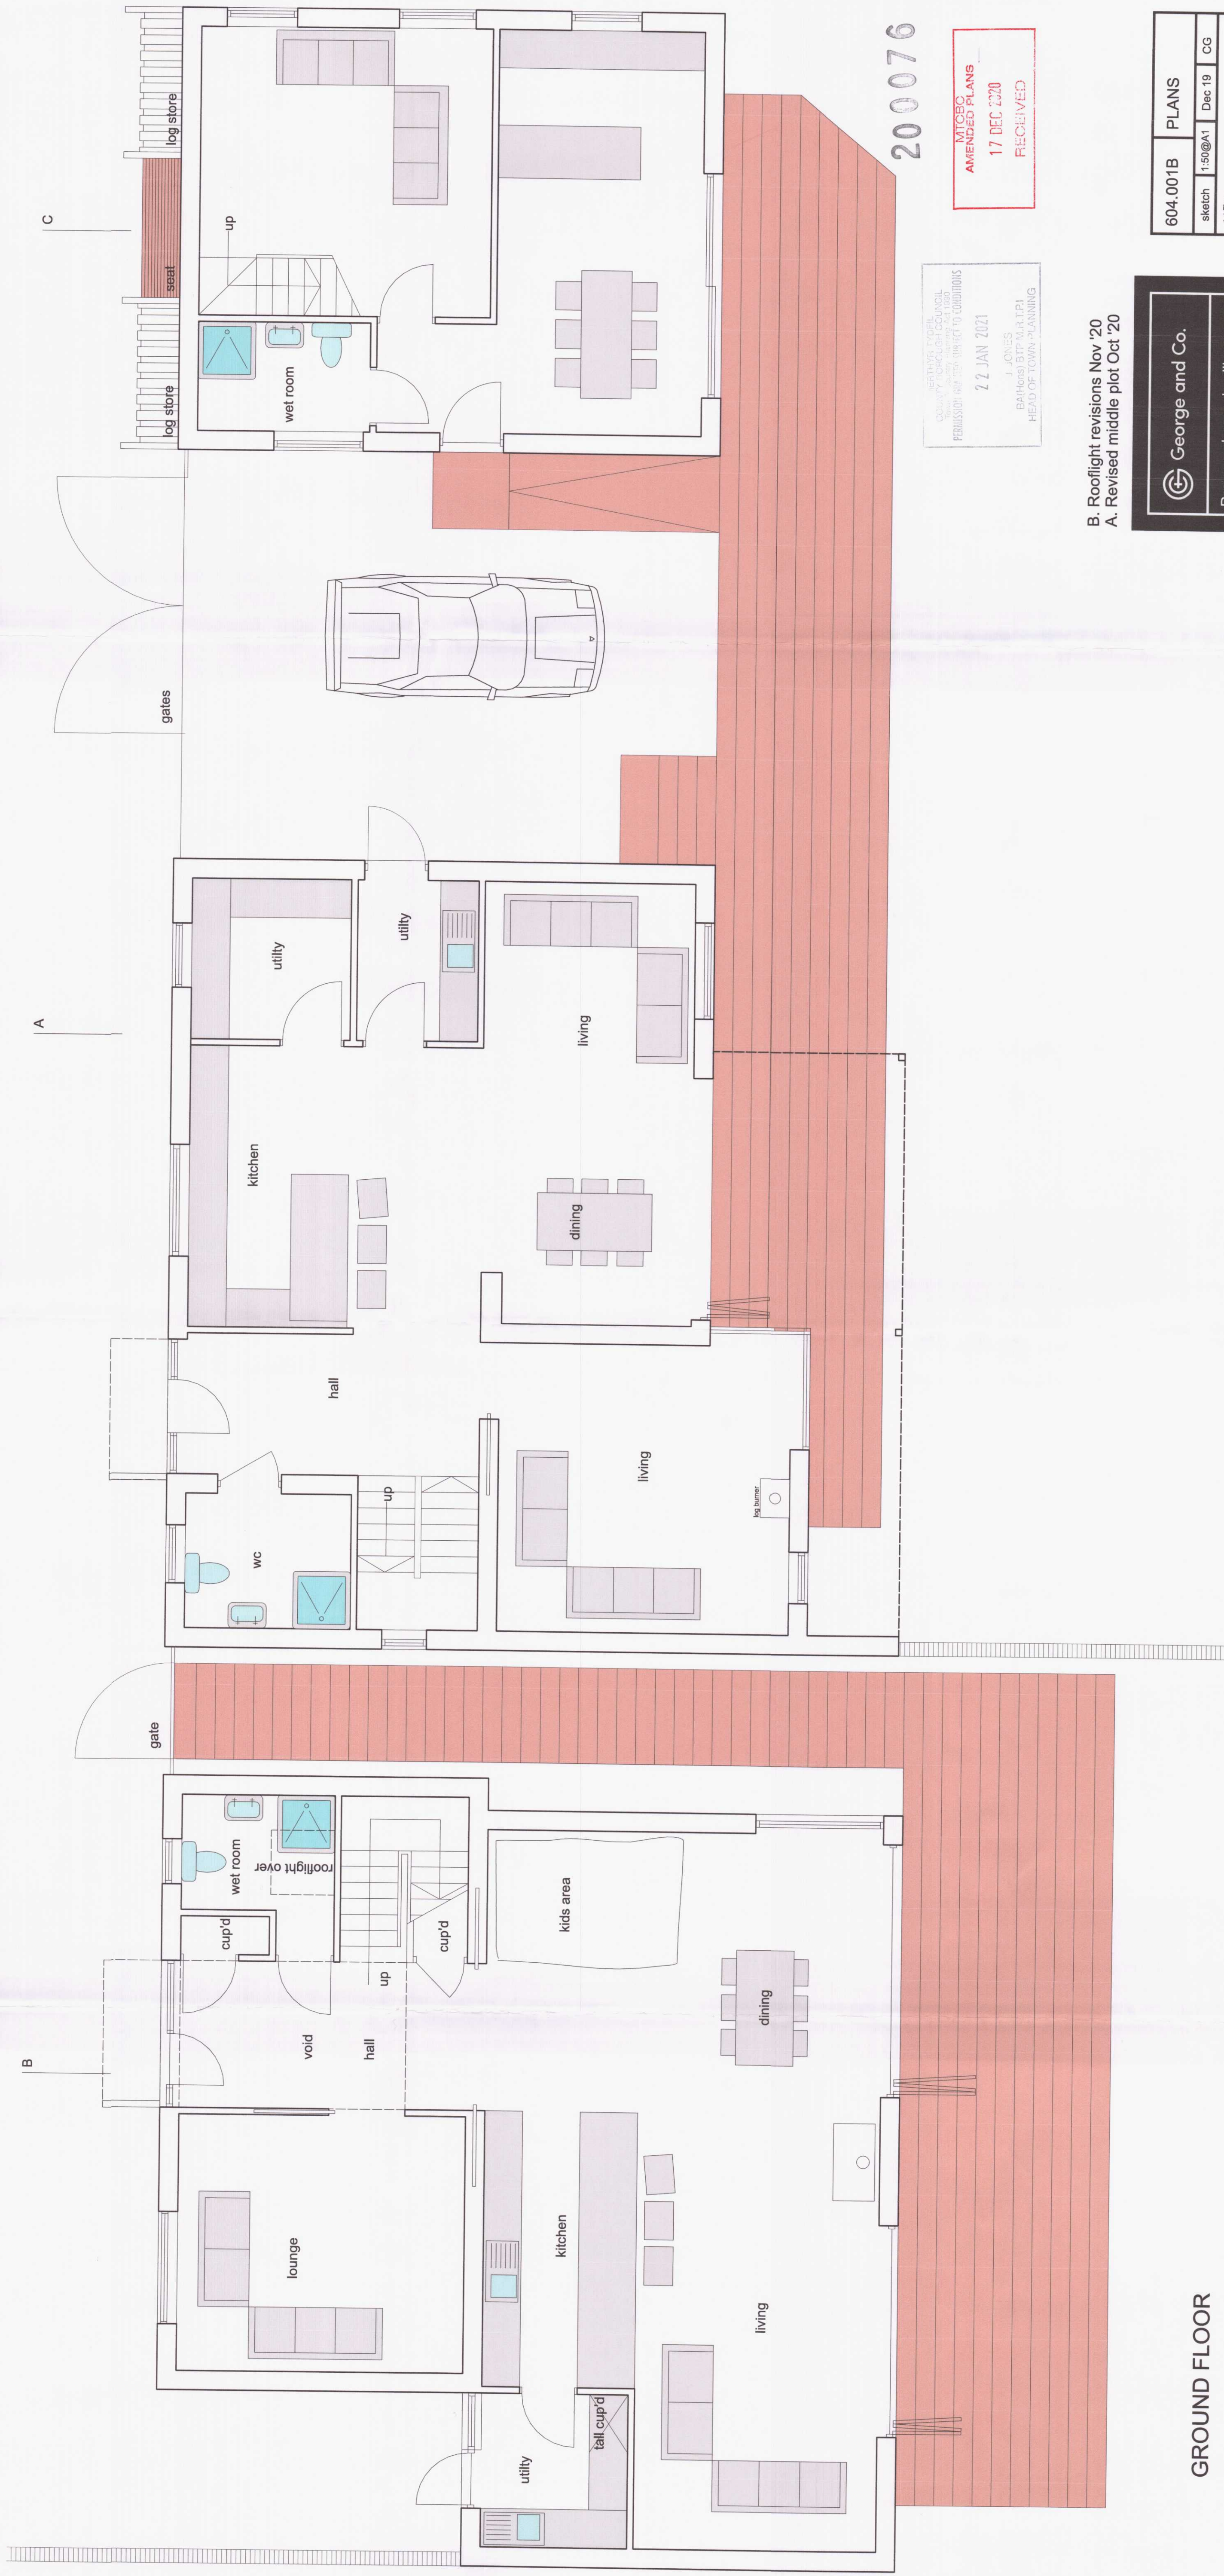


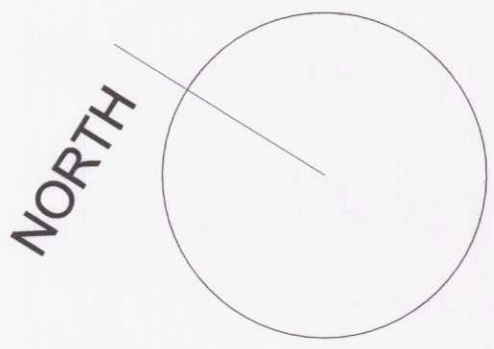

200076

GEORGE AND CO. LTD.
22 JAN 2021
J. JONES
BARRISTER BPP M.A. L.P.I.
HEAD OF TOWN PLANNING

MTCEC PLANS
AMENDED PLANS
17 DEC 2020
RECEIVED

B. Rooflight revisions Nov '20
A. Revised middle plot Oct '20

**George and Co.**

Proposed new dwellings
and Granny annex at
Park Place, Treodryhw
For Mr and Mrs Birch

604.001B		PLANS	
sketch	1:50@A1	Dec 19	CG
1st Floor Woodfield Studios 62 High St Cardiff CF11 8DE 078 303 28652 hello@georgeandco.studio www.georgeandco.studio			
DO NOT SCALE THIS DRAWING			©George and Co.

GROUND FLOOR