


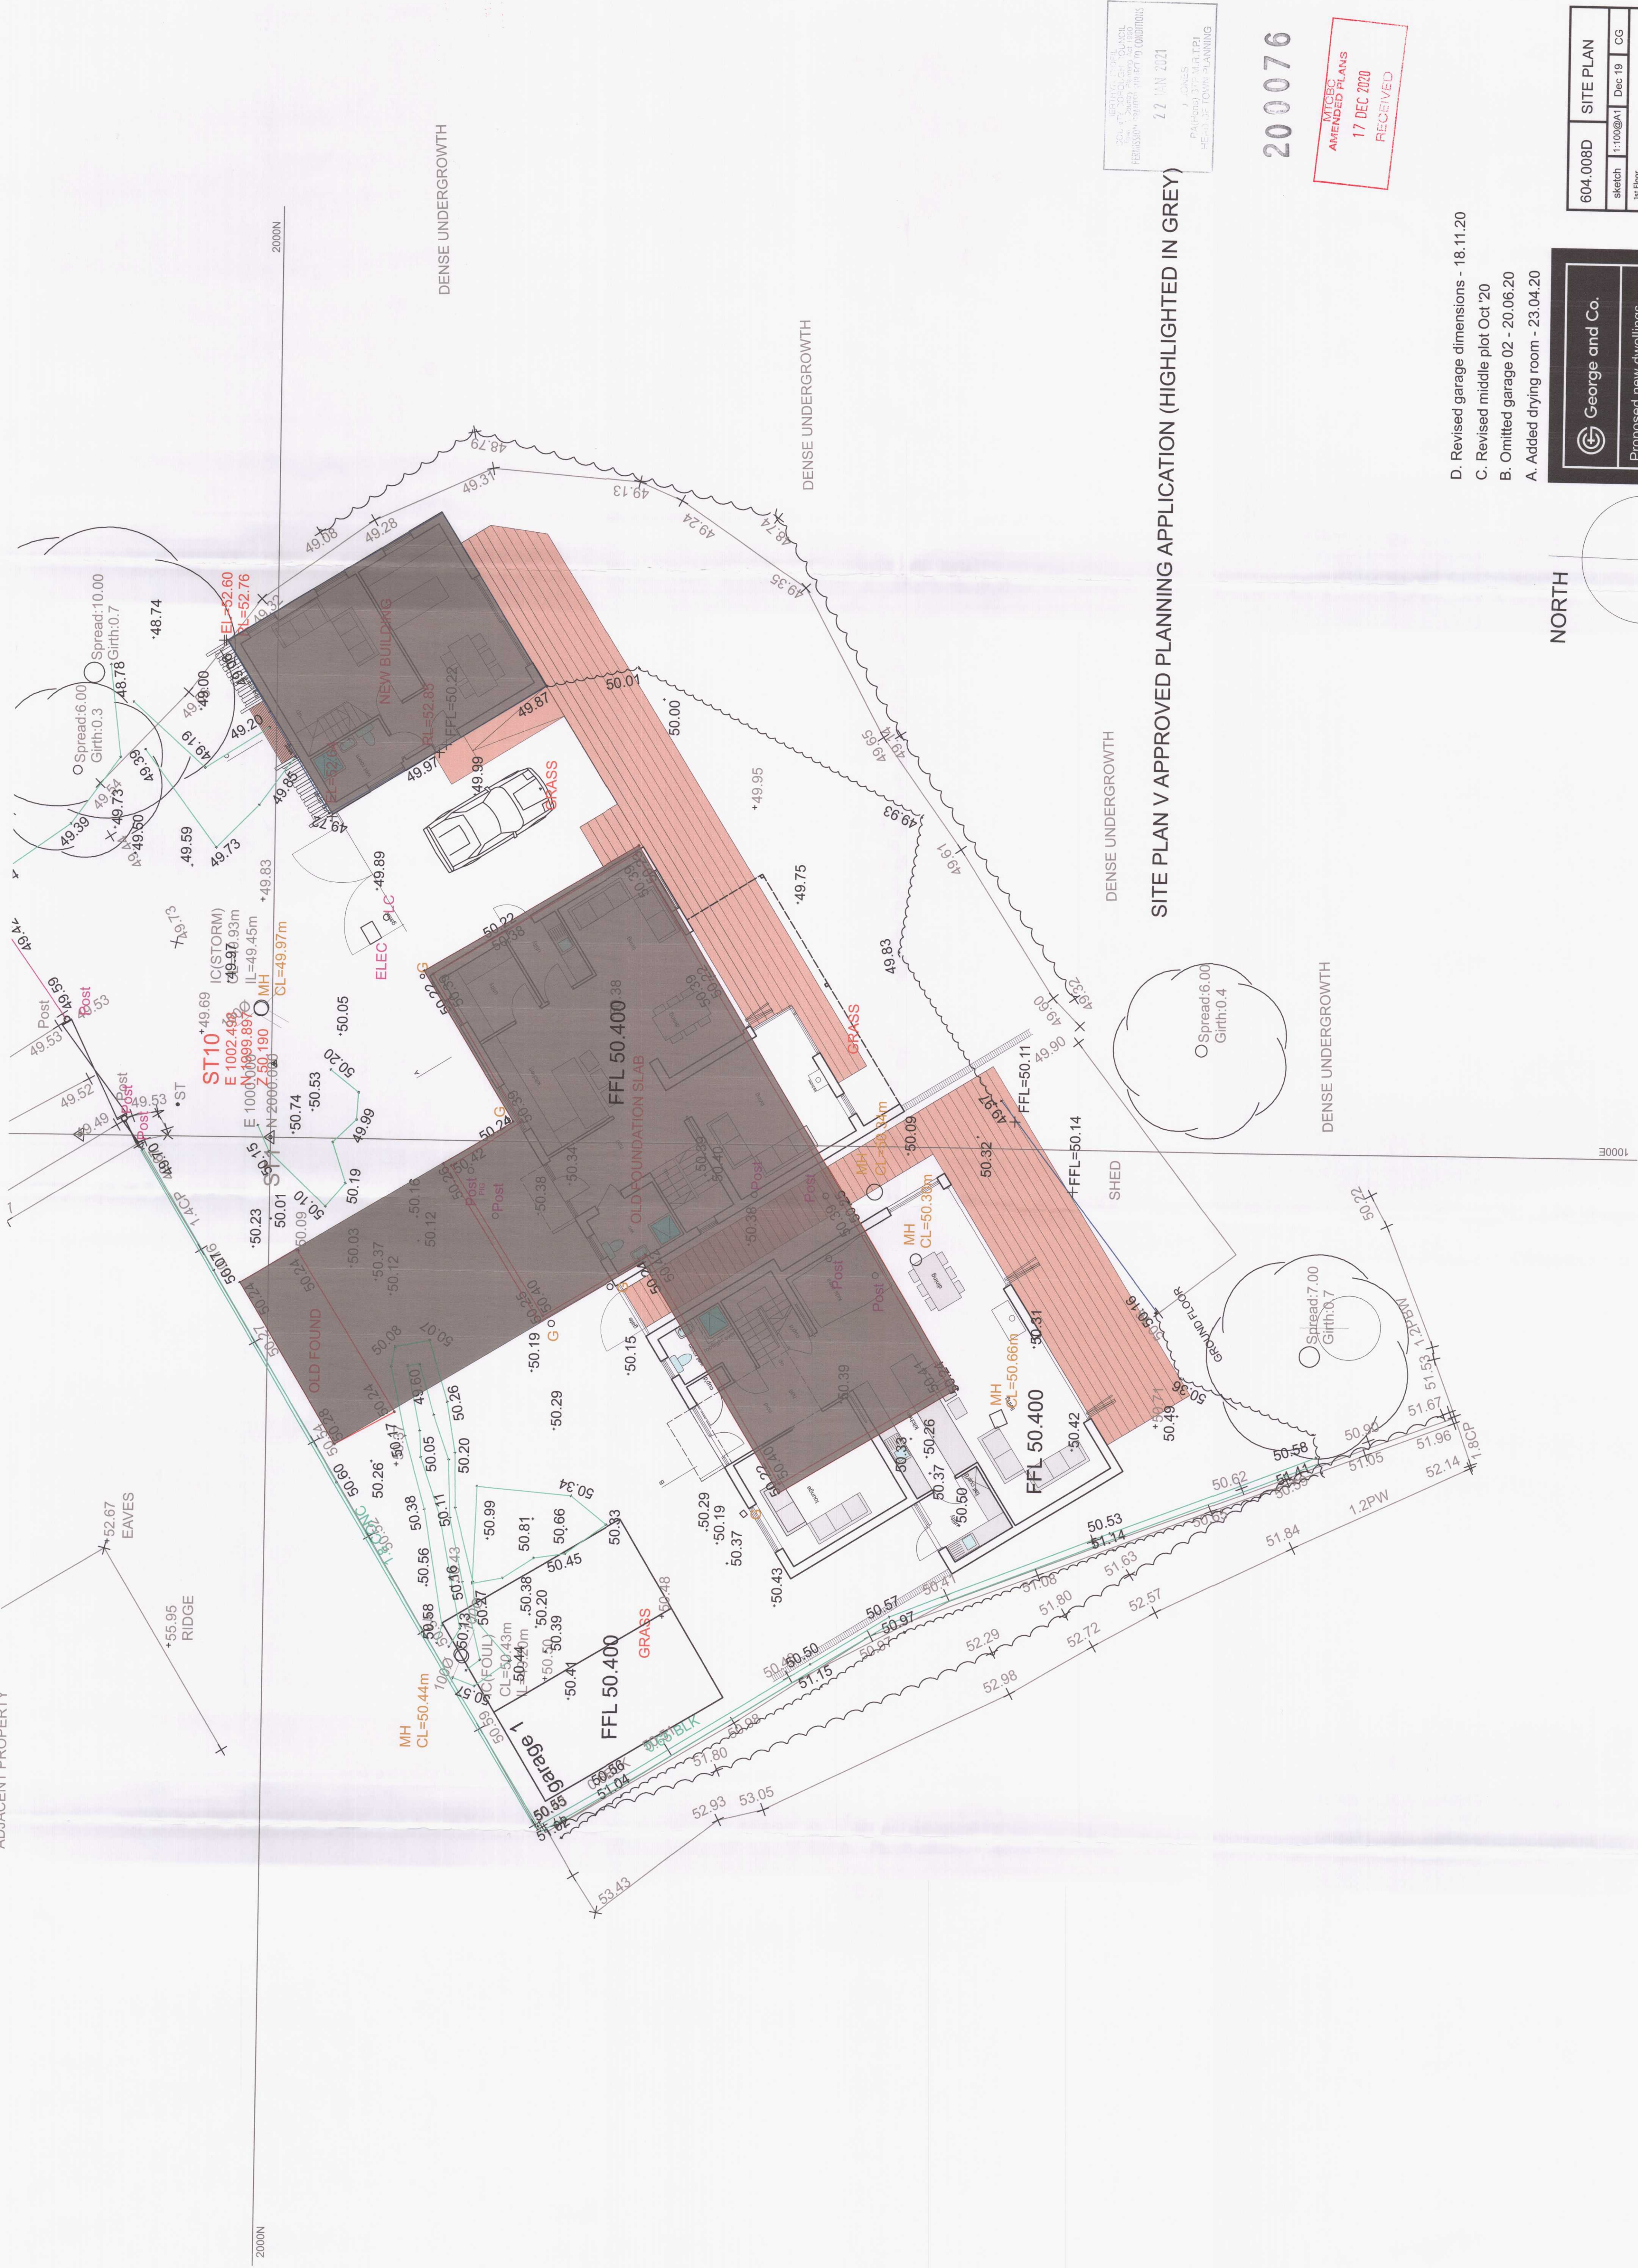

SPRINGTOWN TOWN COUNCIL
COUNCIL CHAMBERS, 100000
RECEIVED 17 DEC 2020
17 JAN 2021
J. JONES
PLANNING & BUILDING
HEALTHY TOWN PLANNING

200076

MITOS
AMENDED PLANS
17 DEC 2020
RECEIVED

- D. Revised garage dimensions - 18.11.20
- C. Revised middle plot Oct '20
- B. Omitted garage 02 - 20.06.20
- A. Added drying room - 23.04.20

George and Co.

Proposed new dwellings
and Granny annex at
Park Place, Treodryniw
For Mr and Mrs Birch

604.008D	SITE PLAN
Sketch	1:100@A1
Dec 19	CG
1st Floor Woodford Studios 82 High St Merthyr Tydfil CF37 8DE 01495 234567 hello@georgendco.studio www.georgendco.studio	
DO NOT SCALE THIS DRAWING	
©George and Co.	

