


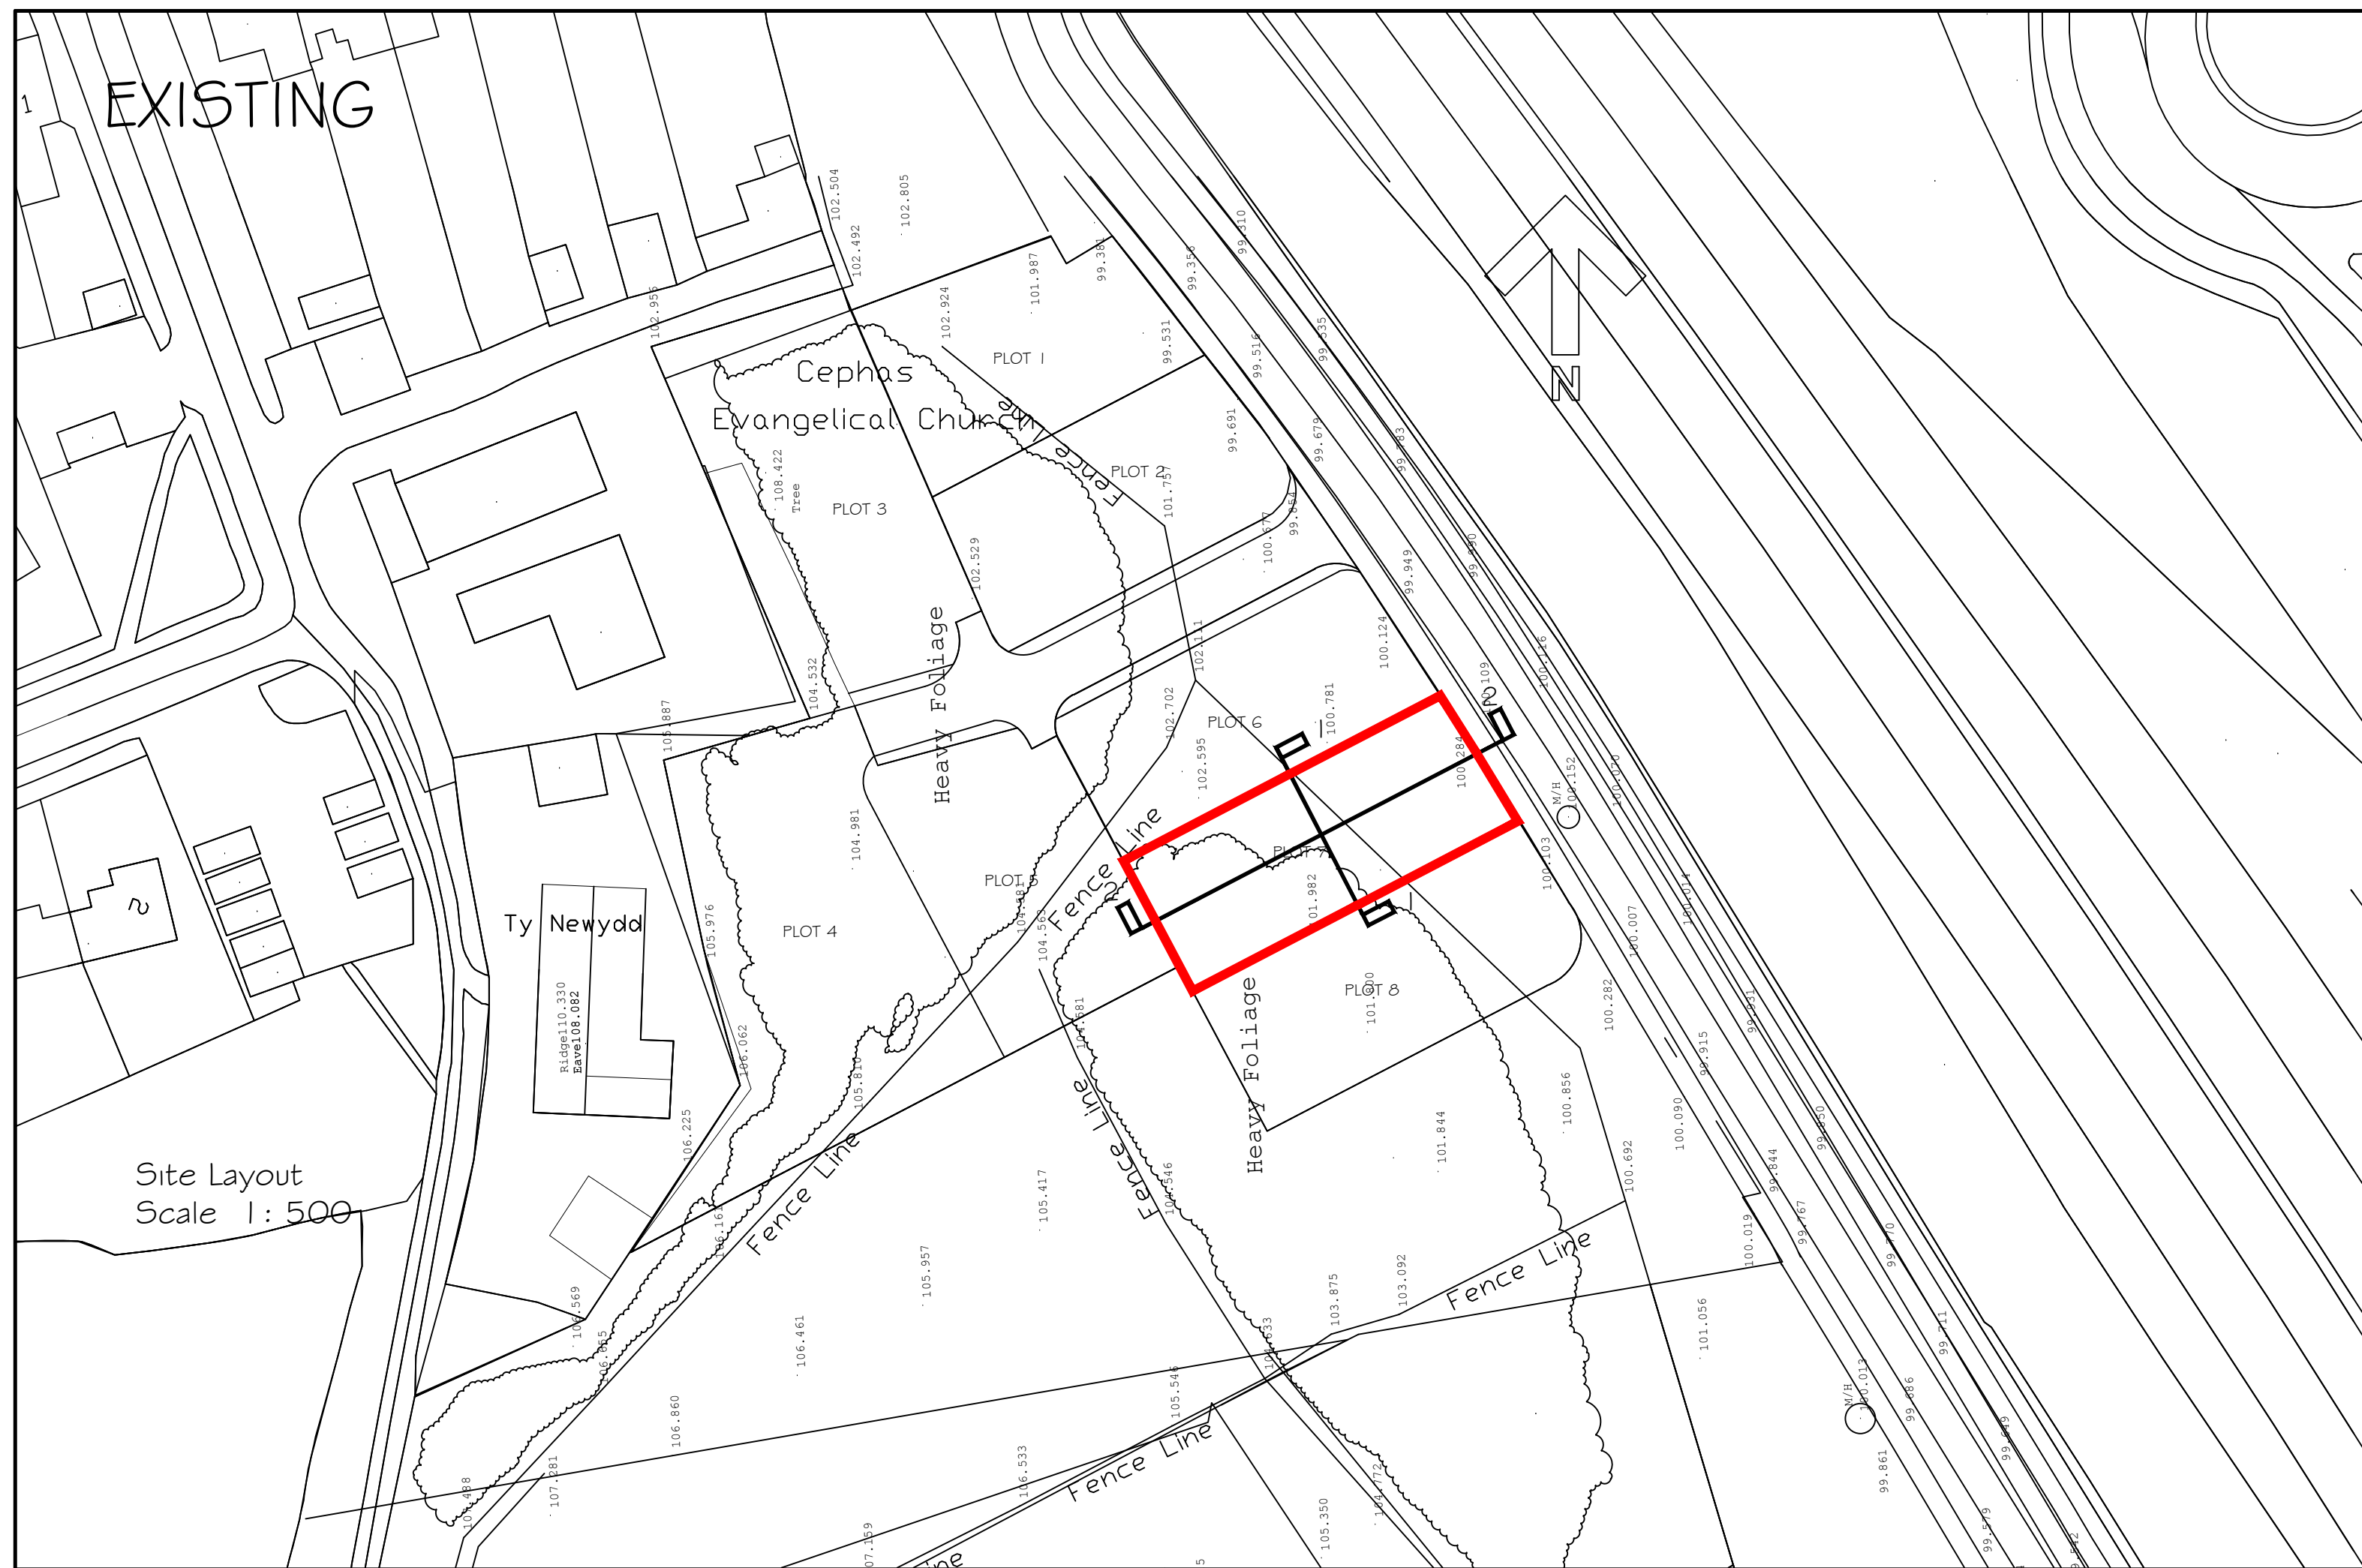

Note: This drawing is copyright ©

Monarch Architectural Services Ltd	
Revision:	
Project: Proposed Four Bedroom Detached House at Plot 7 Land off Upper Colliers Row Heolgermyr Merthyr Tydfil, Client: Mr J. Quirk	
Title: Existing and Proposed Site Layout and Sections	
Date:	July 2021
Scale:	A1 1:200, 1:500
Drawn:	W. S.
Drawing No.	20/21/02
Rev.	

