
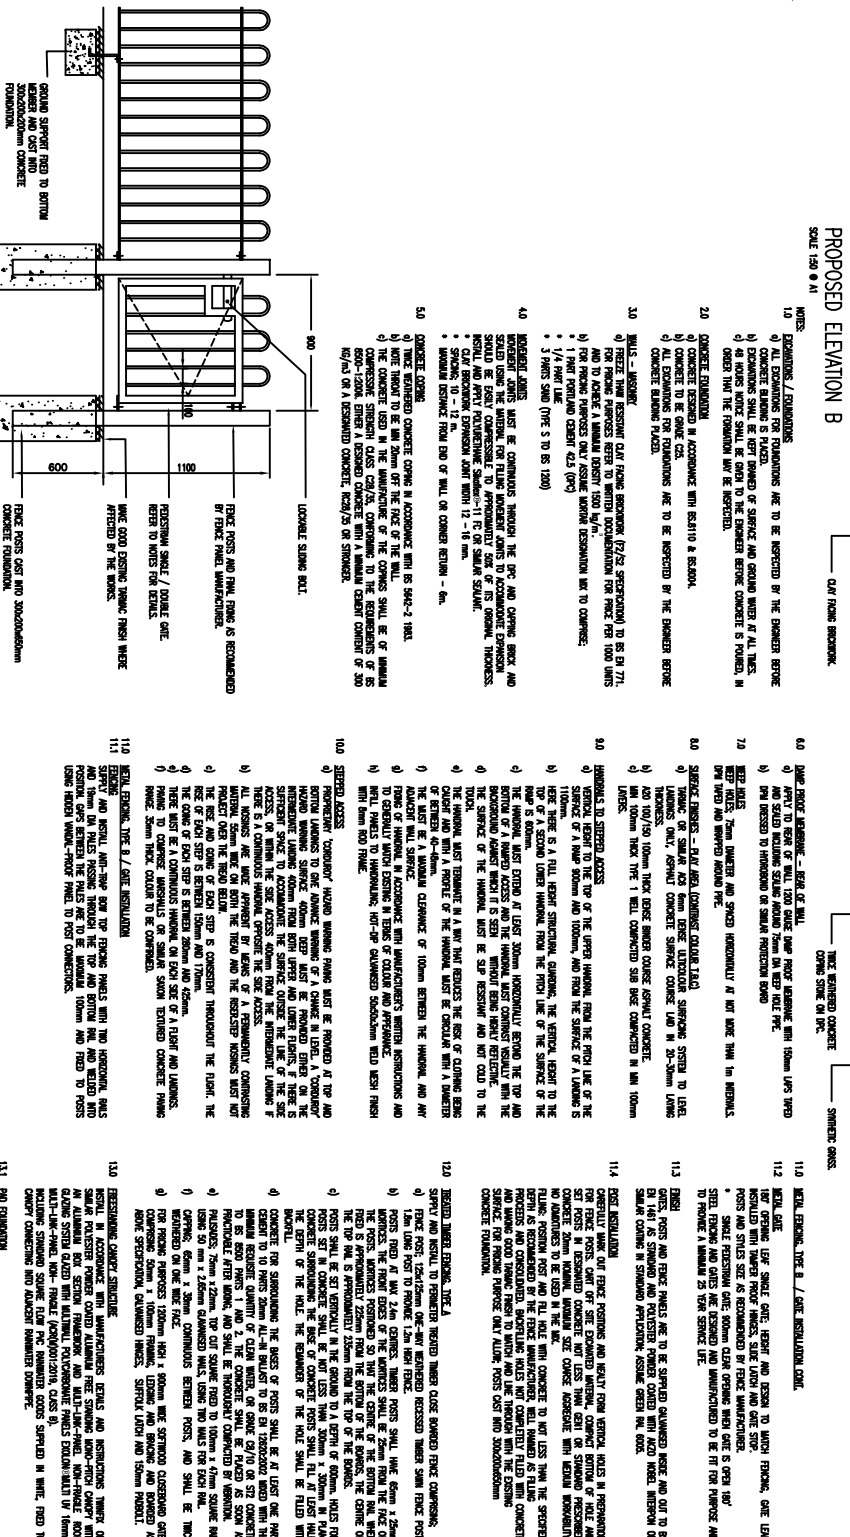
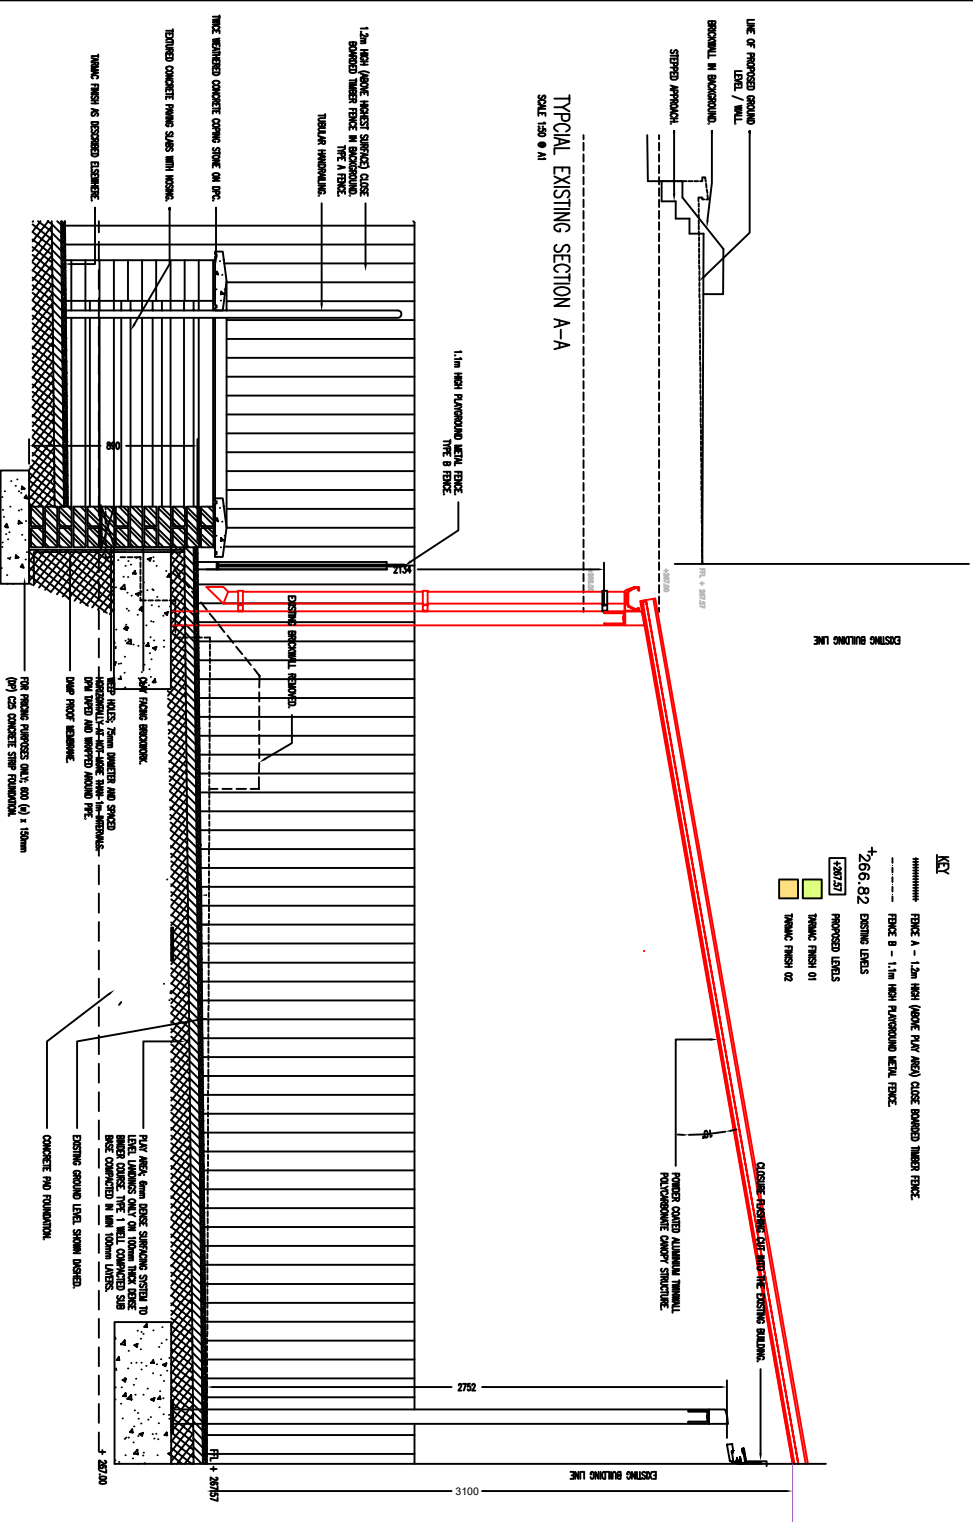
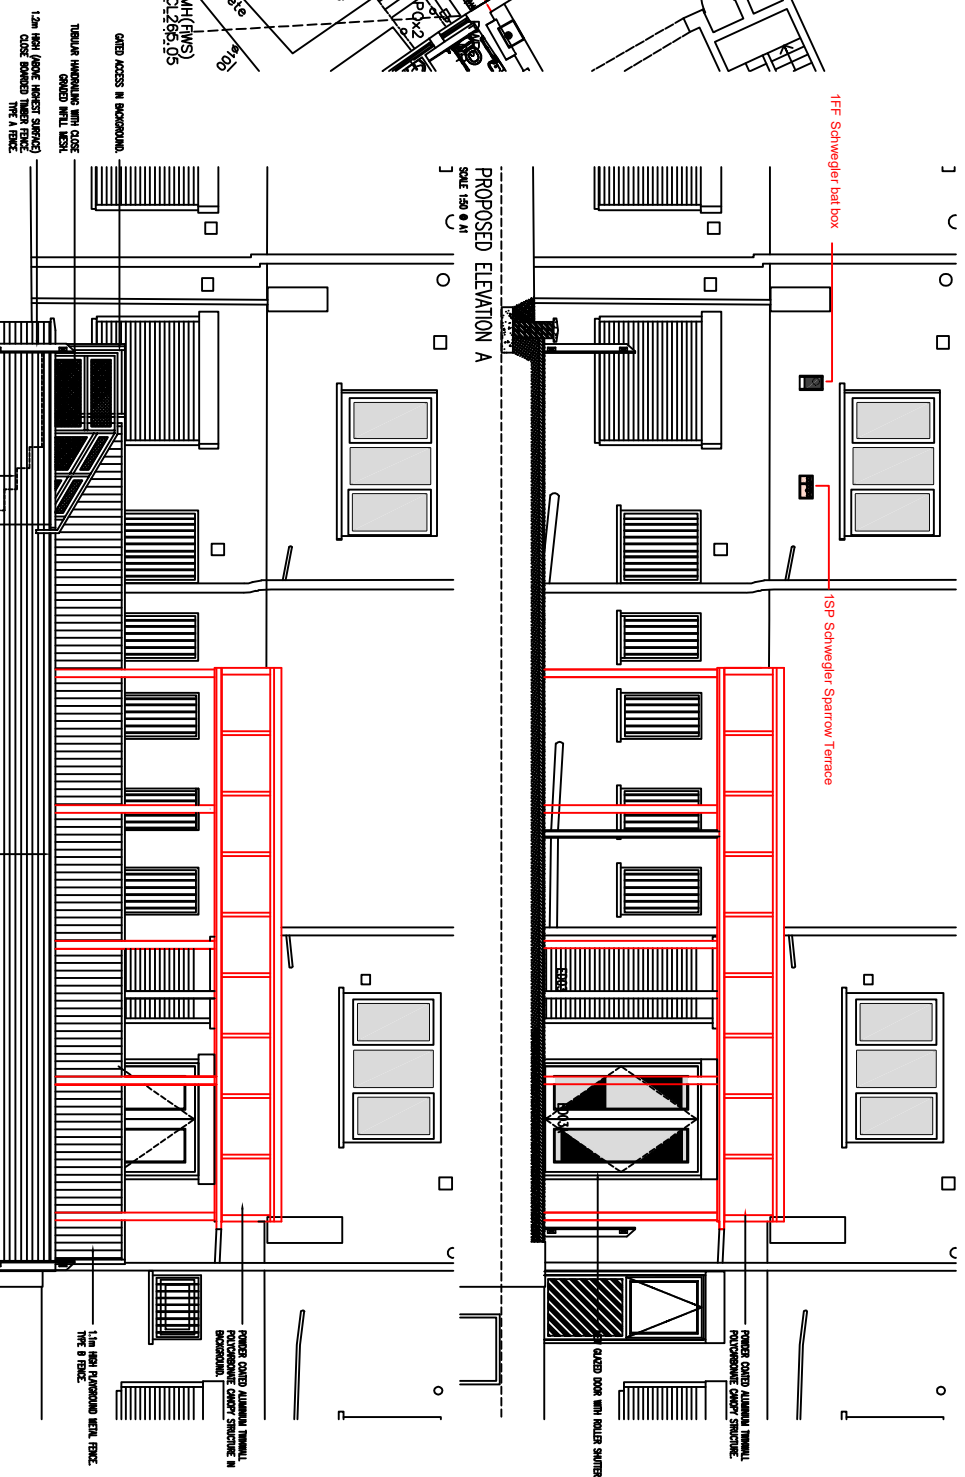


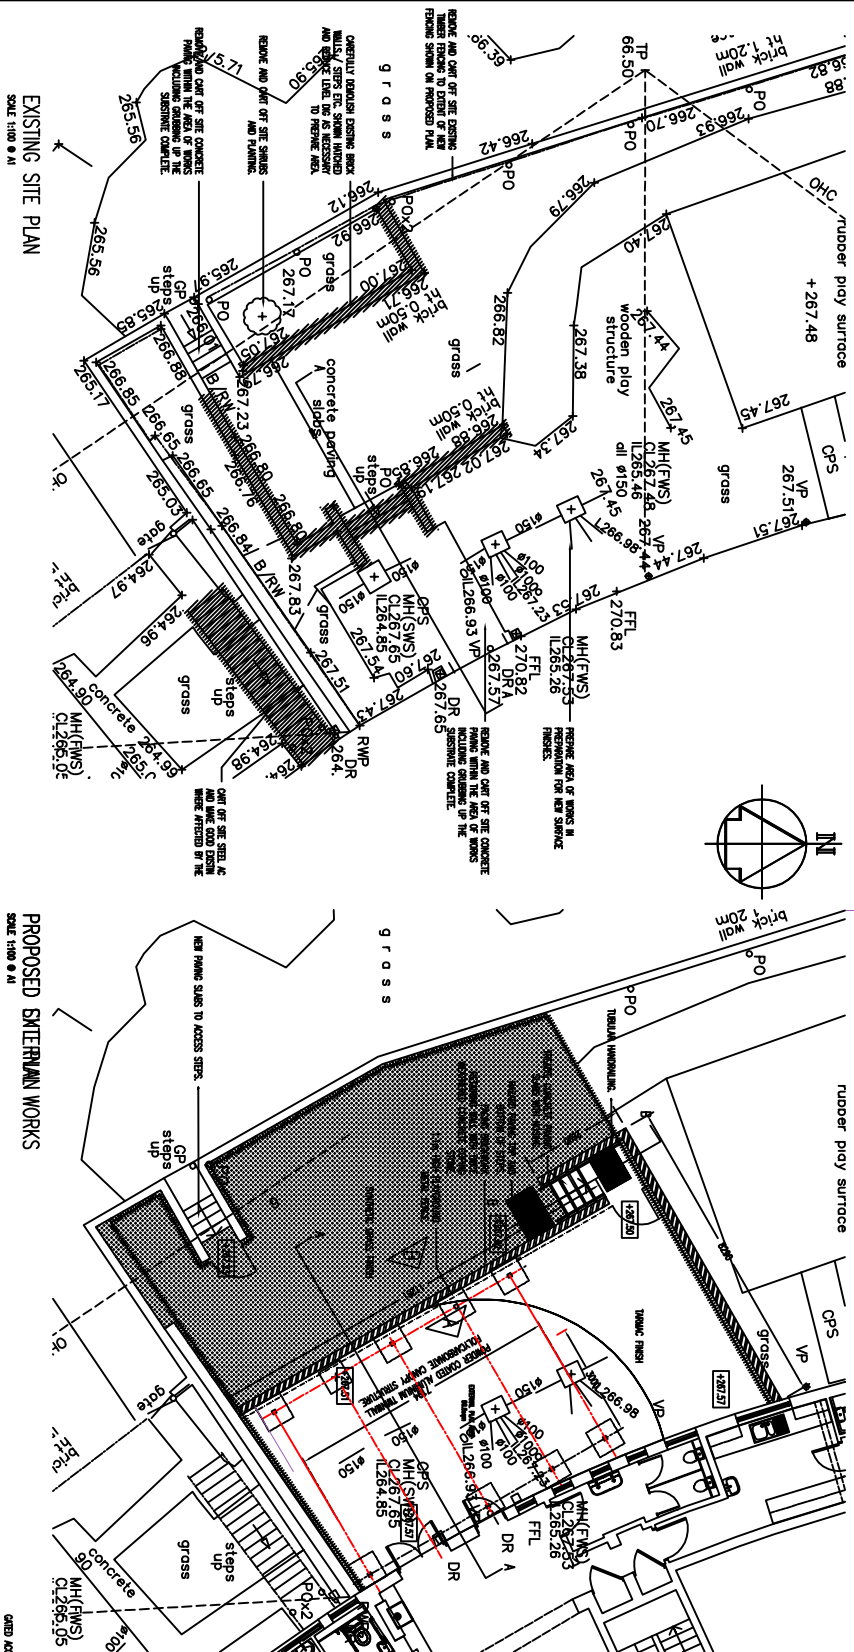


NOTES

REFER ALSO TO THE FOLLOWING Drawings:

CLIENT



Cyngor Bwrdeistref Sirol
MERTHYR TUDFUL
MERTHYR TYDFIL
County Borough Council

Job title
FLYING START, THE GREEN, TREFECHAN, WERTHYR TDFIL CBC

Drawing title
EXTERNAL WORKS.

drawn	by	diana
checked		
approved		

Job No:	Drawing No:	Rev:
2023-78	01-PP	

