

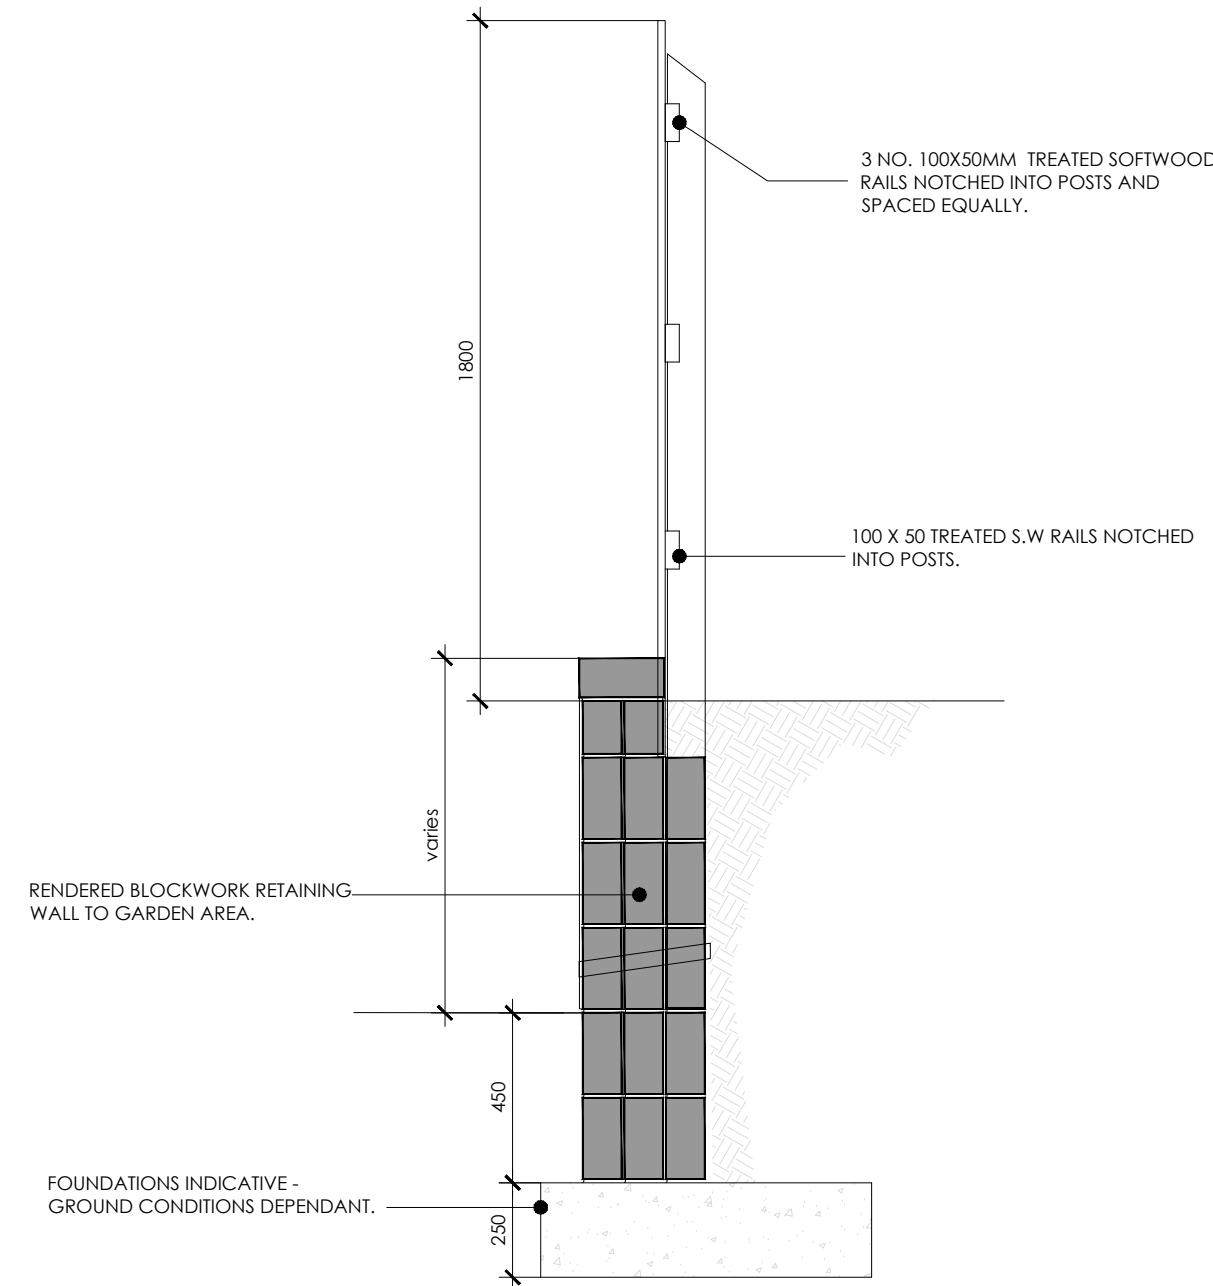



BOUNDARY DETAILS

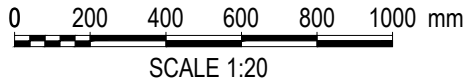


SECTION

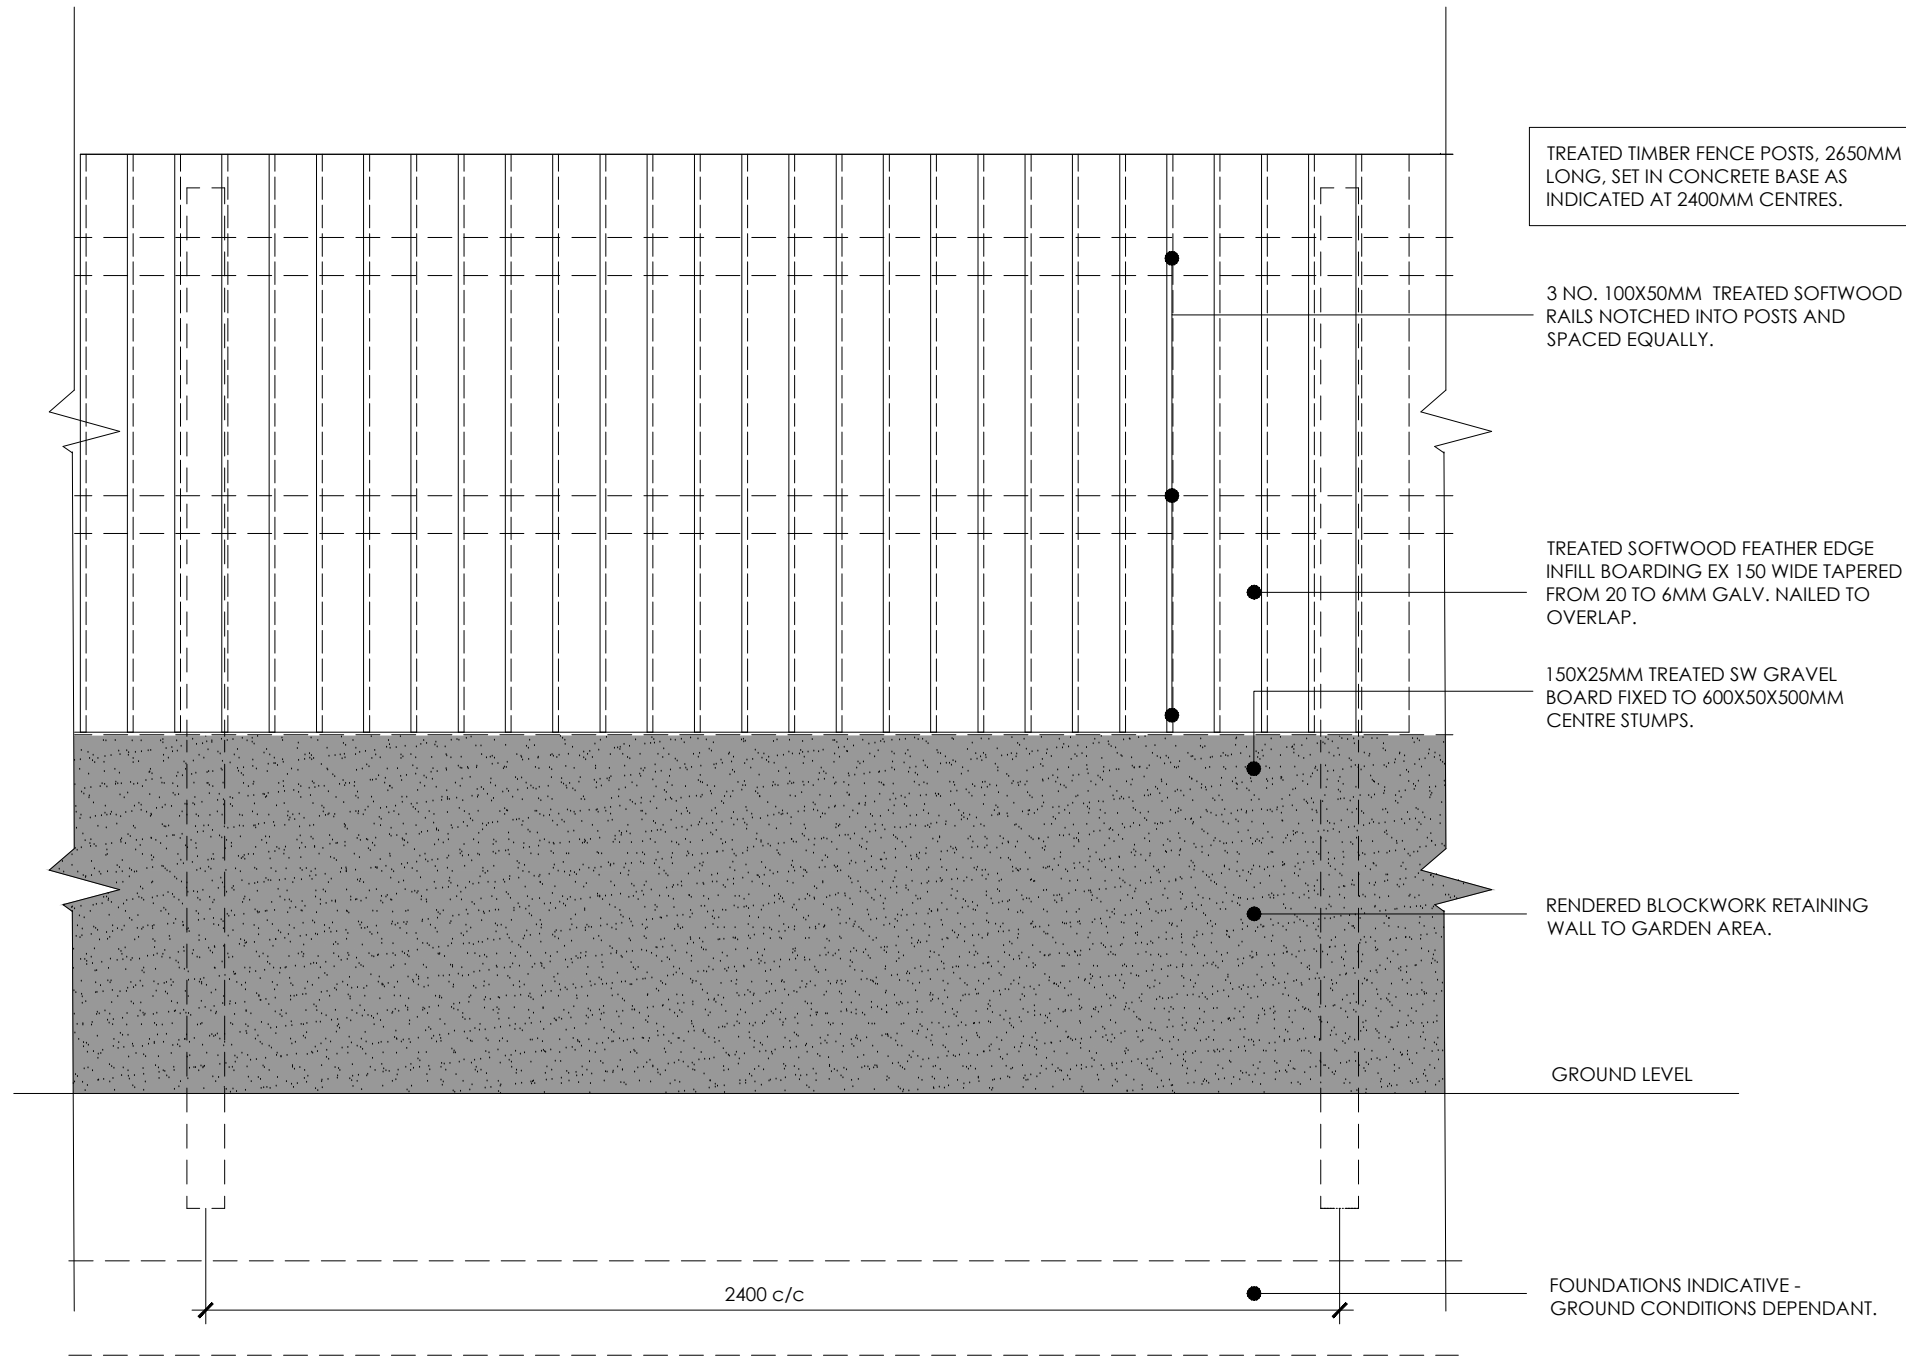

CLOSE BOARDED TIMBER FENCE _ 1800mm on retaining Wall

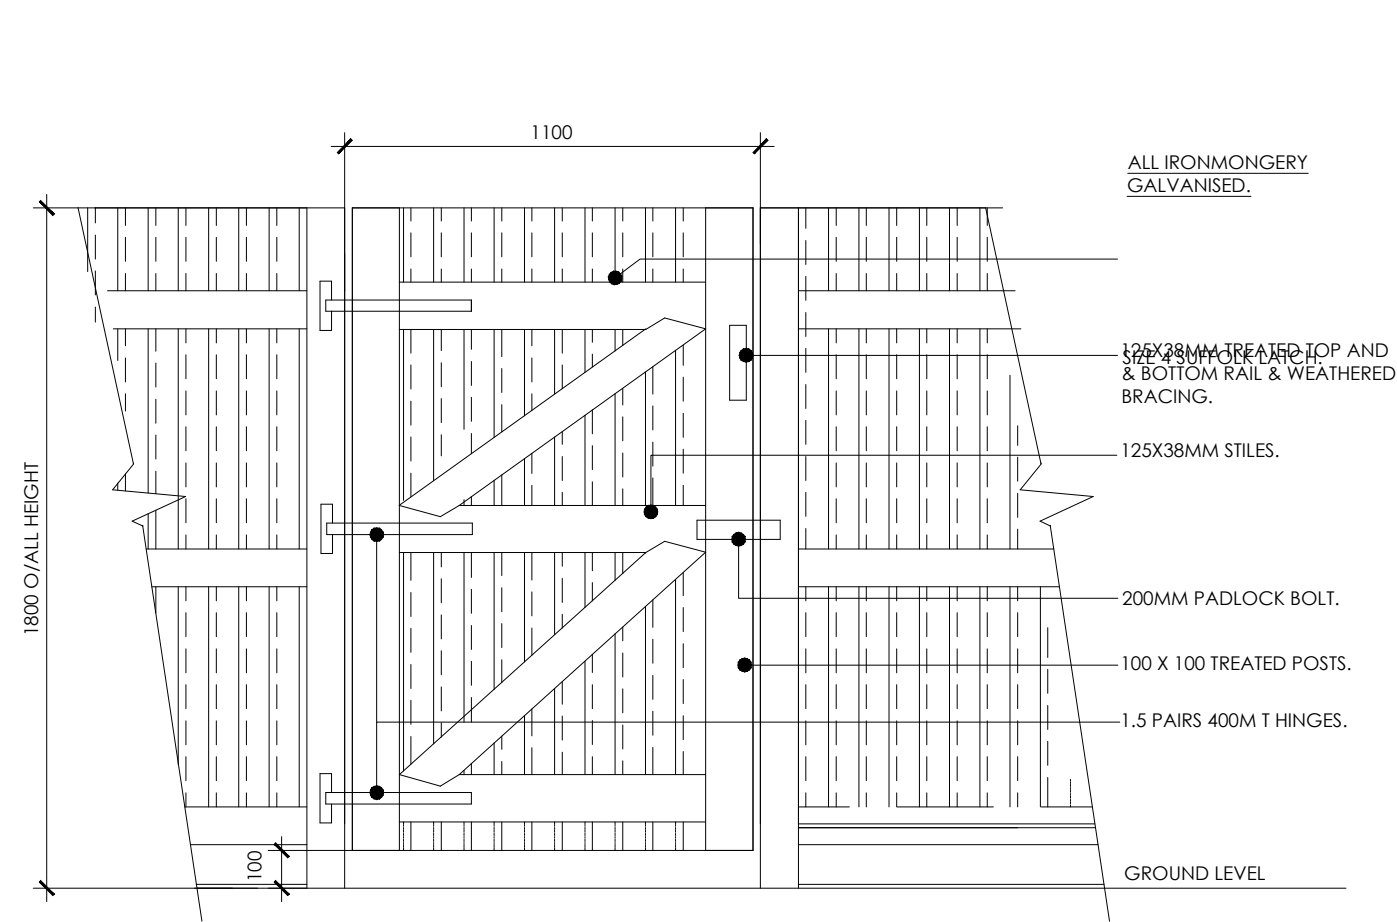

INSIDE ELEVATION
SINGLE GATE IN CLOSE BOARDED TIMBER FENCE

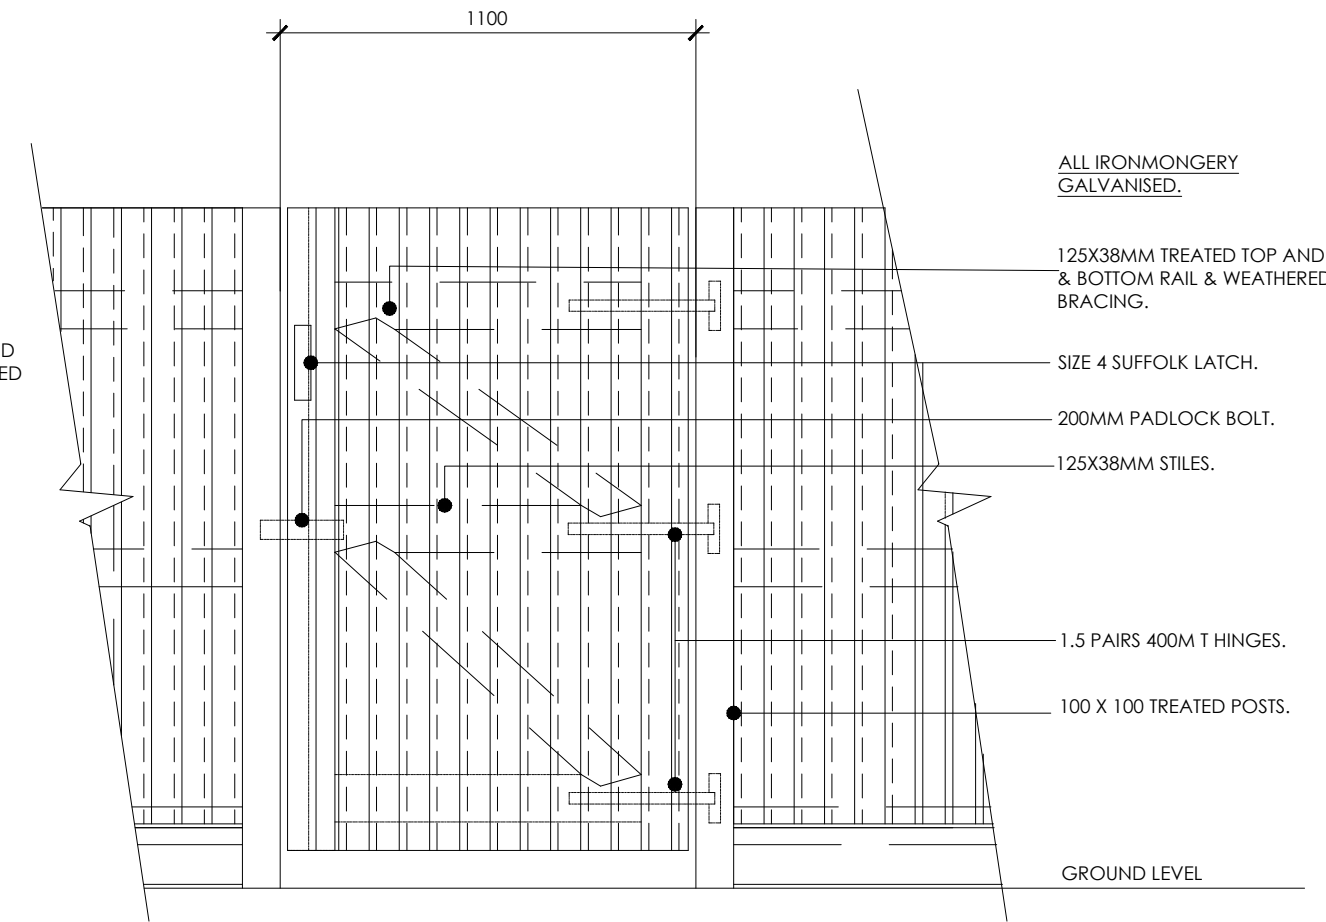

OUTSIDE ELEVATION

Drawing Purpose
PLANNING

Client
Merthyr Valleys Homes

Job Title
Bontnewydd Terrace, Trelewis

Drawing No
LT2204.04.05

Drawing Title
Boundary Details

Suite 7, 35 Stow Park Circle
Newport, NP20 4HF

Tel: 07710390800 / 07710390801
info@letruccodesign.co.uk
www.letruccodesign.co.uk

Do not scale from this drawing.
The users of this drawing shall check all dimensions & report all errors and omissions to LeTrucco Design.

This drawing is copyright. It must not be copied, used or disclosed to third parties without prior permission of LeTrucco Design.

Revisions		Scale	Revision	Date	Checked
		1:20 @ A2		March 24	