


CRABTREE WALK, TREFECHAN, MERTHYR TYDFIL.

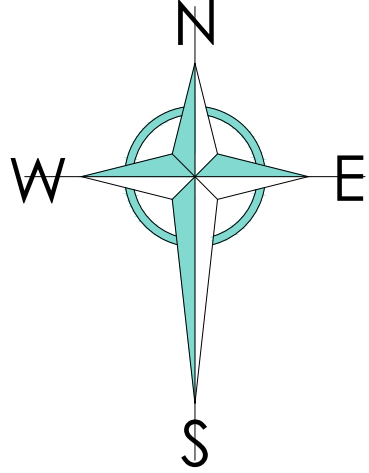

MATERIALS KEY

Wall

Main Brick - Isstock Sandhurst Stock

Rough Cast Render - White

Rough Cast Render - Cream

Cladding

Horizontal Cladding - Dark Grey

Roof


Roof Tile 1 - Slate Grey

Mortar

Mortar - Natural Sand

Notes

Fascias and bargeboards to be white uPVC.
All rainwater goods to be black uPVC.
All brick units electric meter boxes to be painted brown.
All semi concealed gas meter boxes to be brown.
Detached Garage Roof, Wall and Door colour to match house it is associated with.
Timber cladding to gable to be stained.
Refer to working drawings and check unit handings.

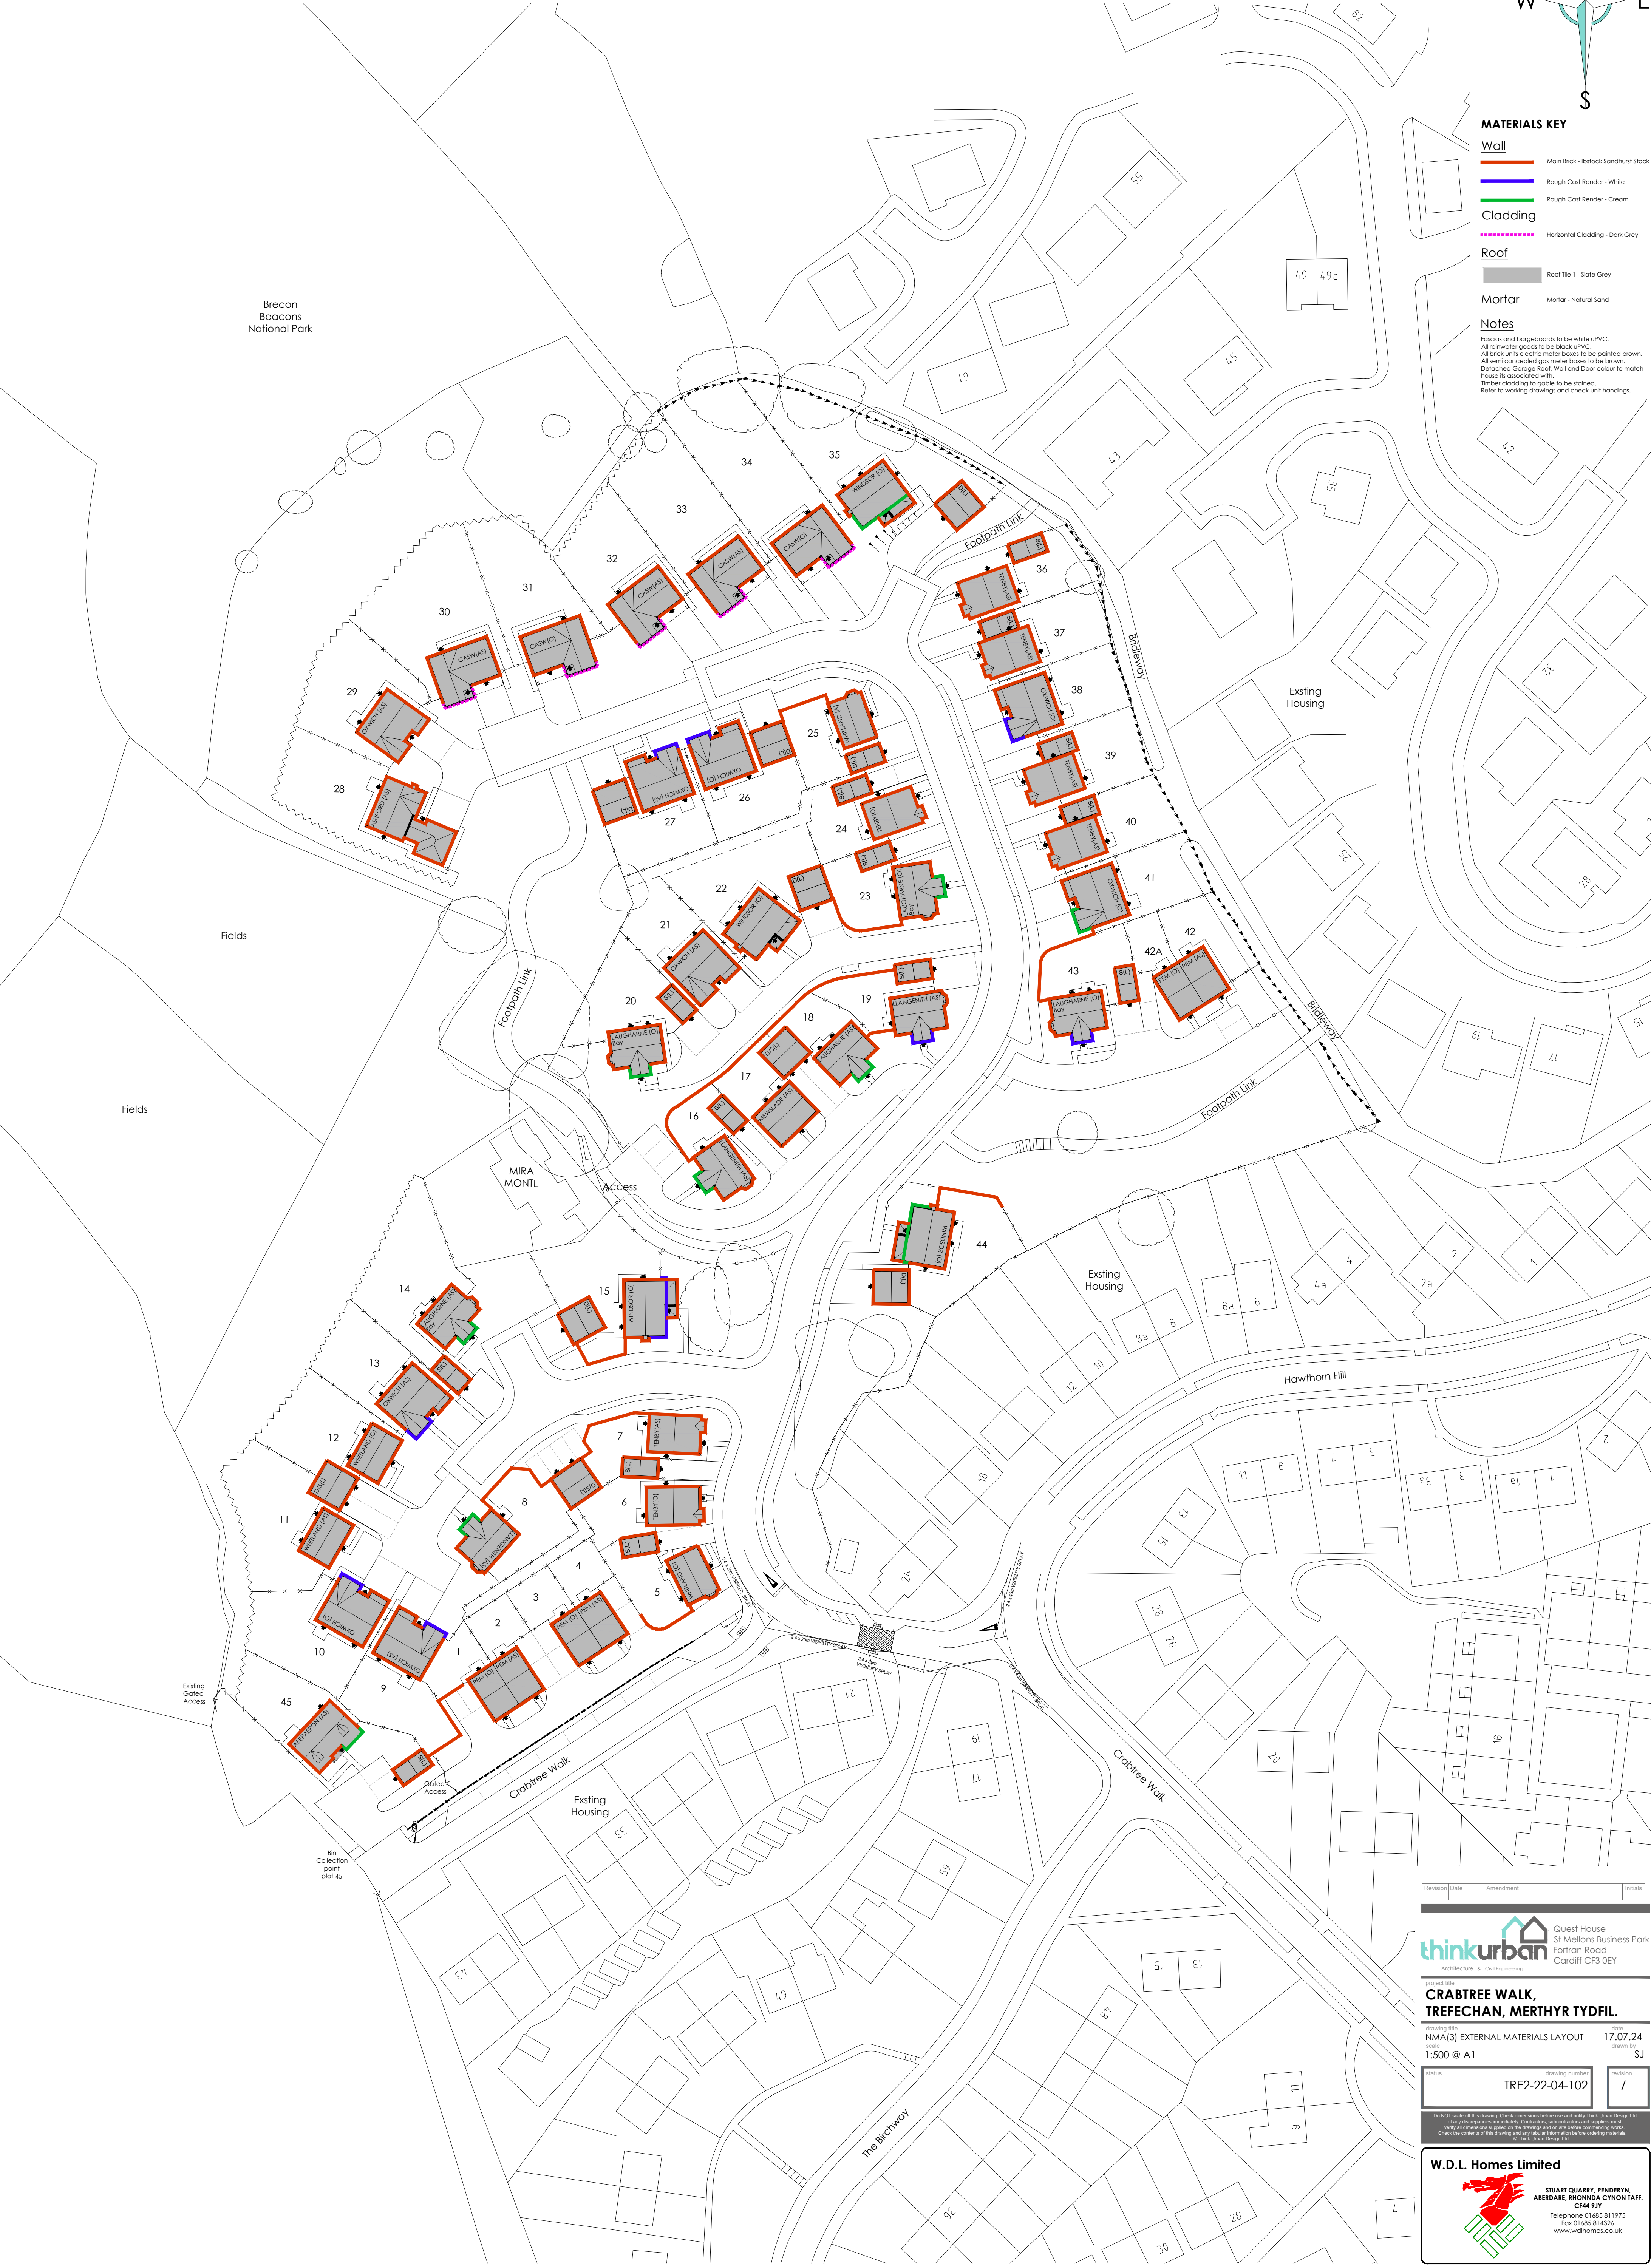

Revision	Date	Amendment	Initials
----------	------	-----------	----------

thinkurban Quest House
51 Mellons Business Park
Fortran Road
Cardiff CF3 0EY
Architecture & Civil Engineering

project title
**CRABTREE WALK,
TREFECHAN, MERTHYR TYDFIL.**

drawing title
NMA(3) EXTERNAL MATERIALS LAYOUT date
17.07.24
scale
1:500 @ A1 drawn by
SJ

status
TRE2-22-04-102 drawing number
revision
/

On NOT Scale of this drawing. Check dimensions before use and notify Think Urban Design Ltd.
If any discrepancies between drawings, dimensions, annotations and approved plans,
verify all dimensions against the drawings and on site before commencing works.
Check for contents of this drawing and any other documents before starting installation.
© Think Urban Design Ltd.

W.D.L. Homes Limited

STUART QUARRY, FENDRYN,
ABEDARE, RHONDA CYNON TAF.
CF44 9JY
Telephone 01685 811975
Fax 01685 814326
www.wdlhomes.co.uk