



CRABTREE WALK, TREFECHAN, MERTHYR TYDFIL.

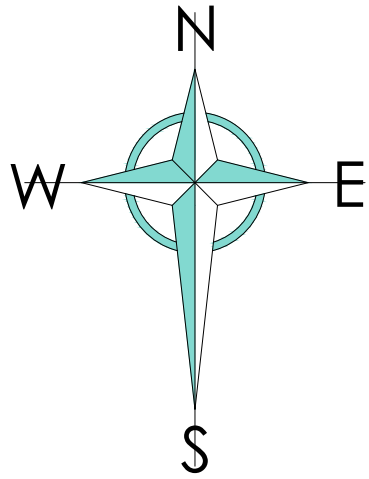

STOREY HEIGHTS KEY

- 1 Storey
- 1.5 Storeys
- 2 Storeys
- 2.5 Storeys

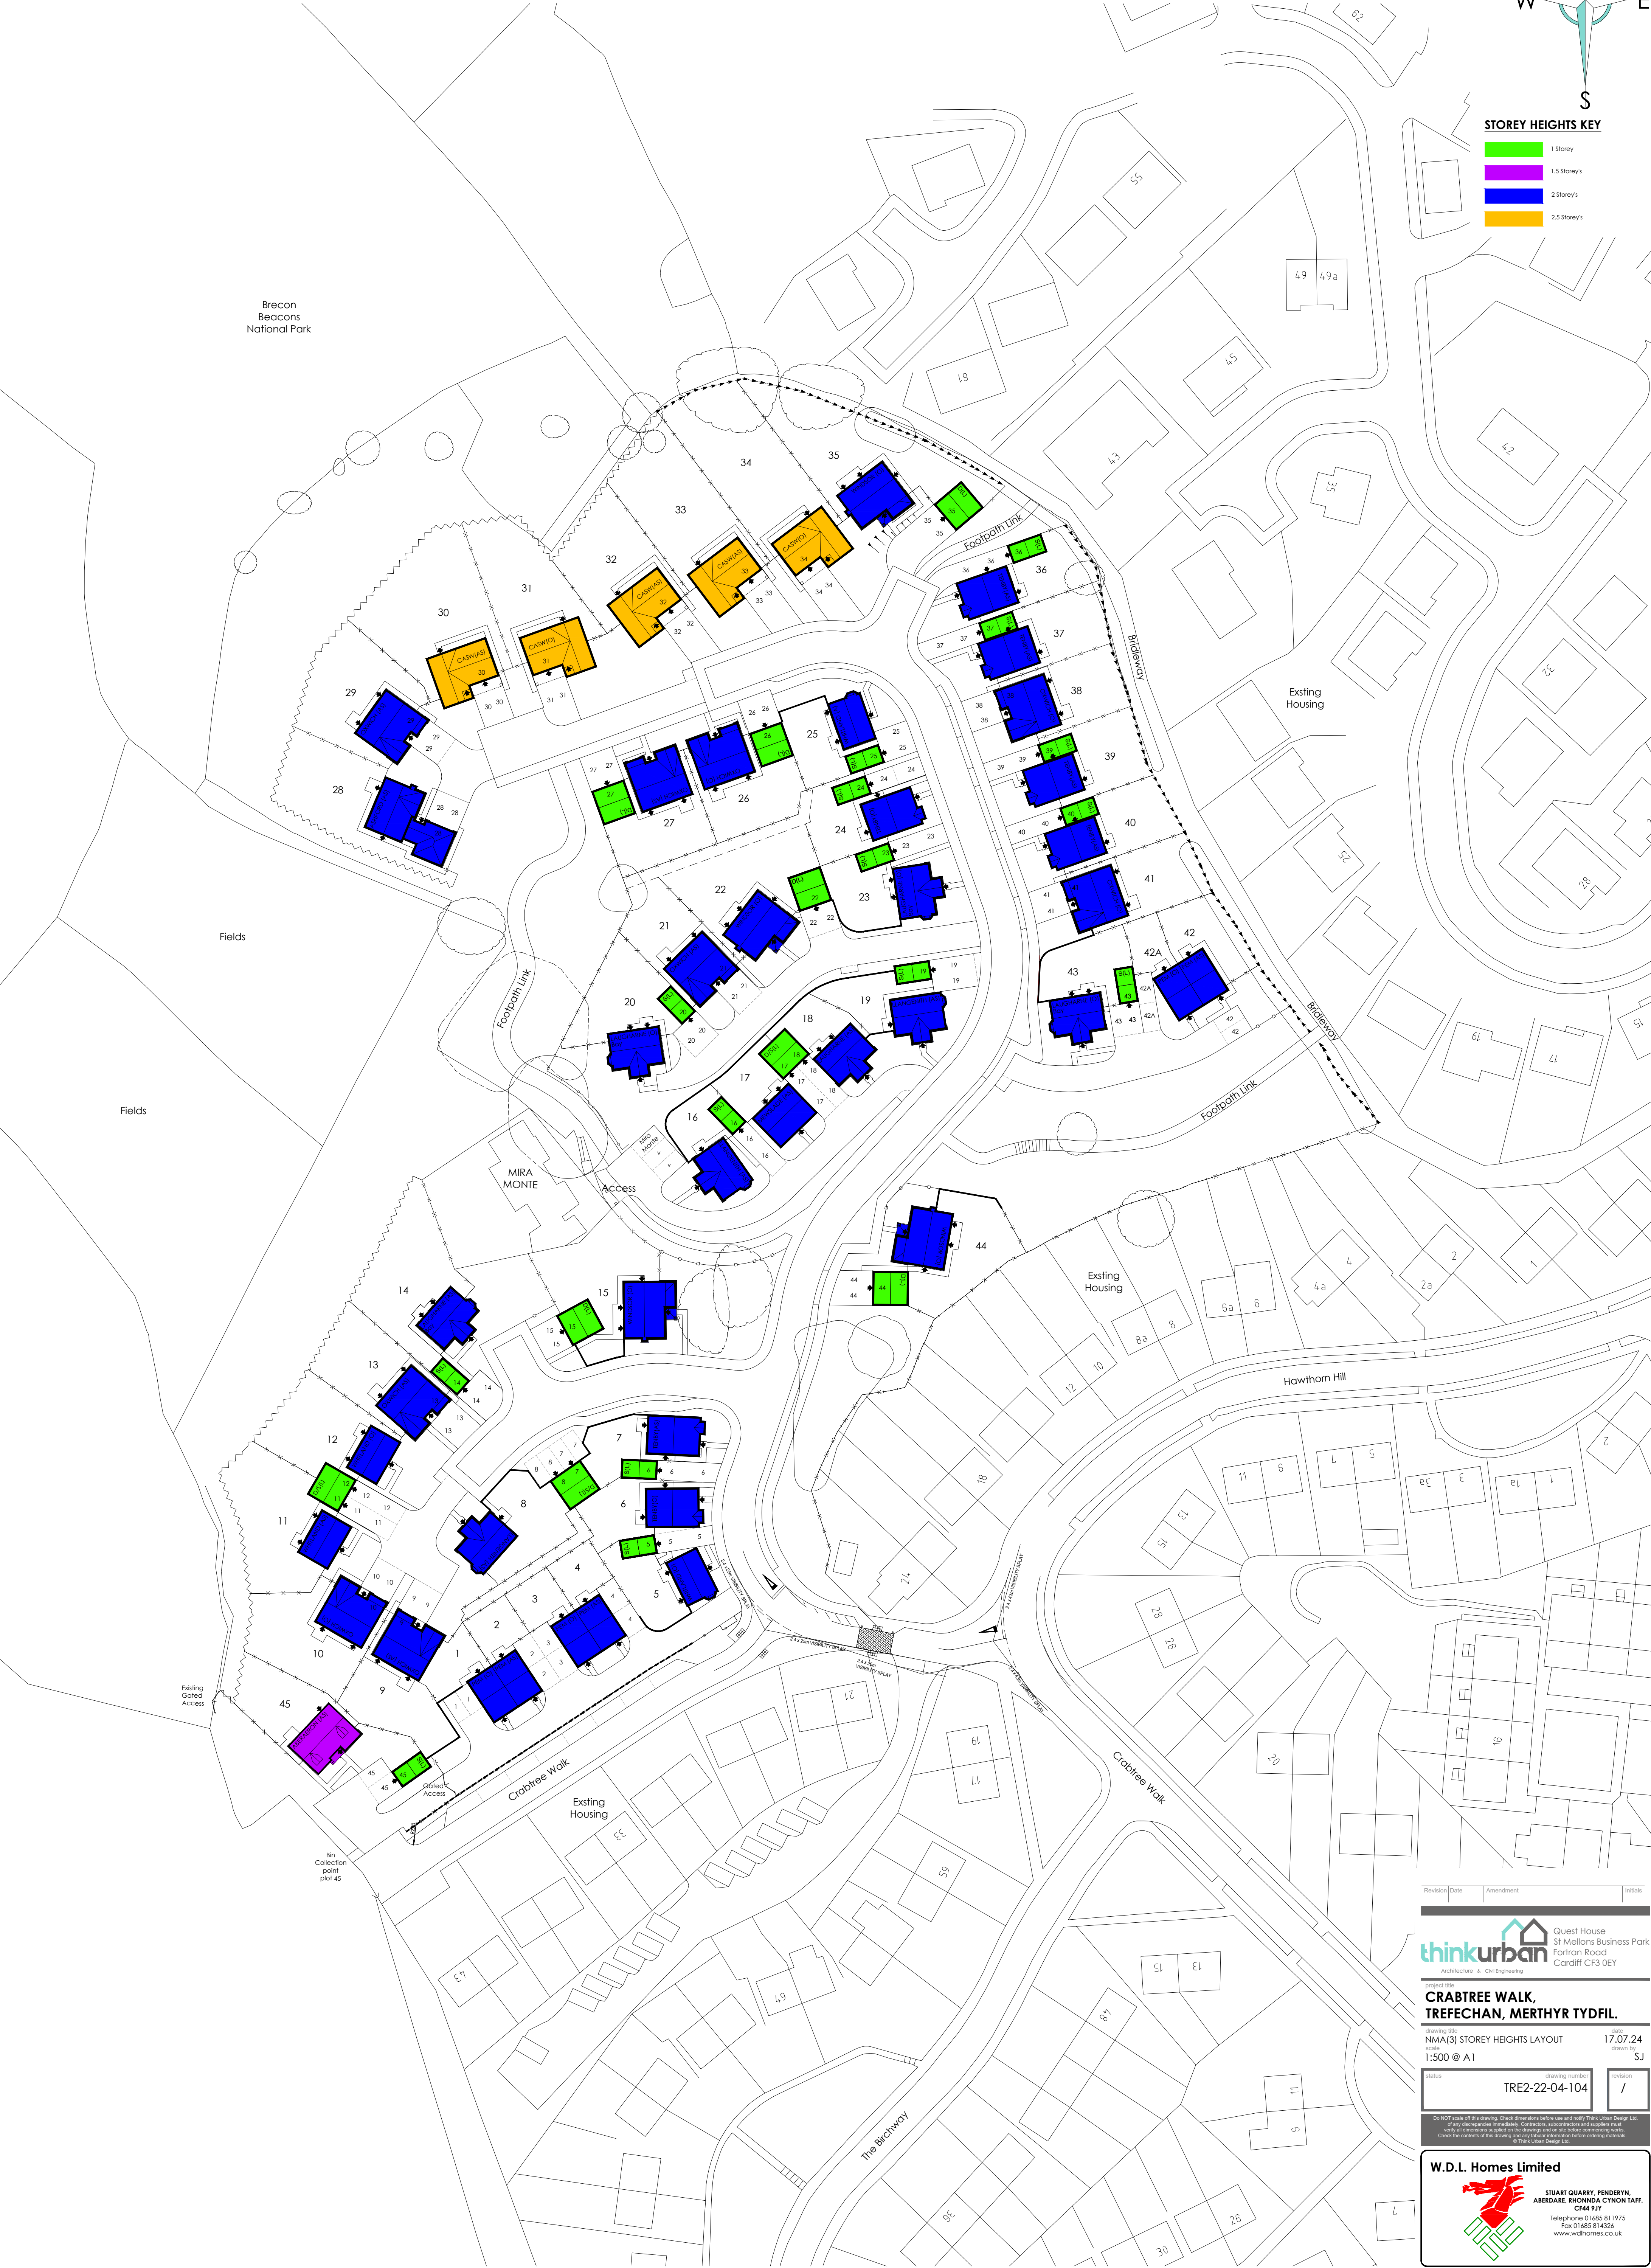

Revision	Date	Amendment	Initials



Quest House
81 Mellons Business Park
Fortran Road
Cardiff CF3 0EY

project title
**CRABTREE WALK,
TREFECHAN, MERTHYR TYDFIL.**

drawing title
NMA(3) STOREY HEIGHTS LAYOUT

scale
1:500 @ A1

date
17.07.24

drawn by
SJ

status	drawing number	revision
TRE2-22-04-104	/	/

Do NOT scale off this drawing. Check dimensions before use and notify Think Urban Design Ltd. of any discrepancies immediately. Contractors, subcontractors and suppliers must verify all dimensions against the drawings and on site before commencing work. Check the contents of this drawing and any other information before drawing materials. © Think Urban Design Ltd.



W.D.L. Homes Limited

STUART QUARRY, FENDERYN,
ABEDARE, RHONDDA CYNON TAF.
CF44 9JY
Telephone 01685 811975
Fax 01685 814326
www.wdlhomes.co.uk