


CRABTREE WALK, TREFECHAN, MERTHYR TYDFIL.

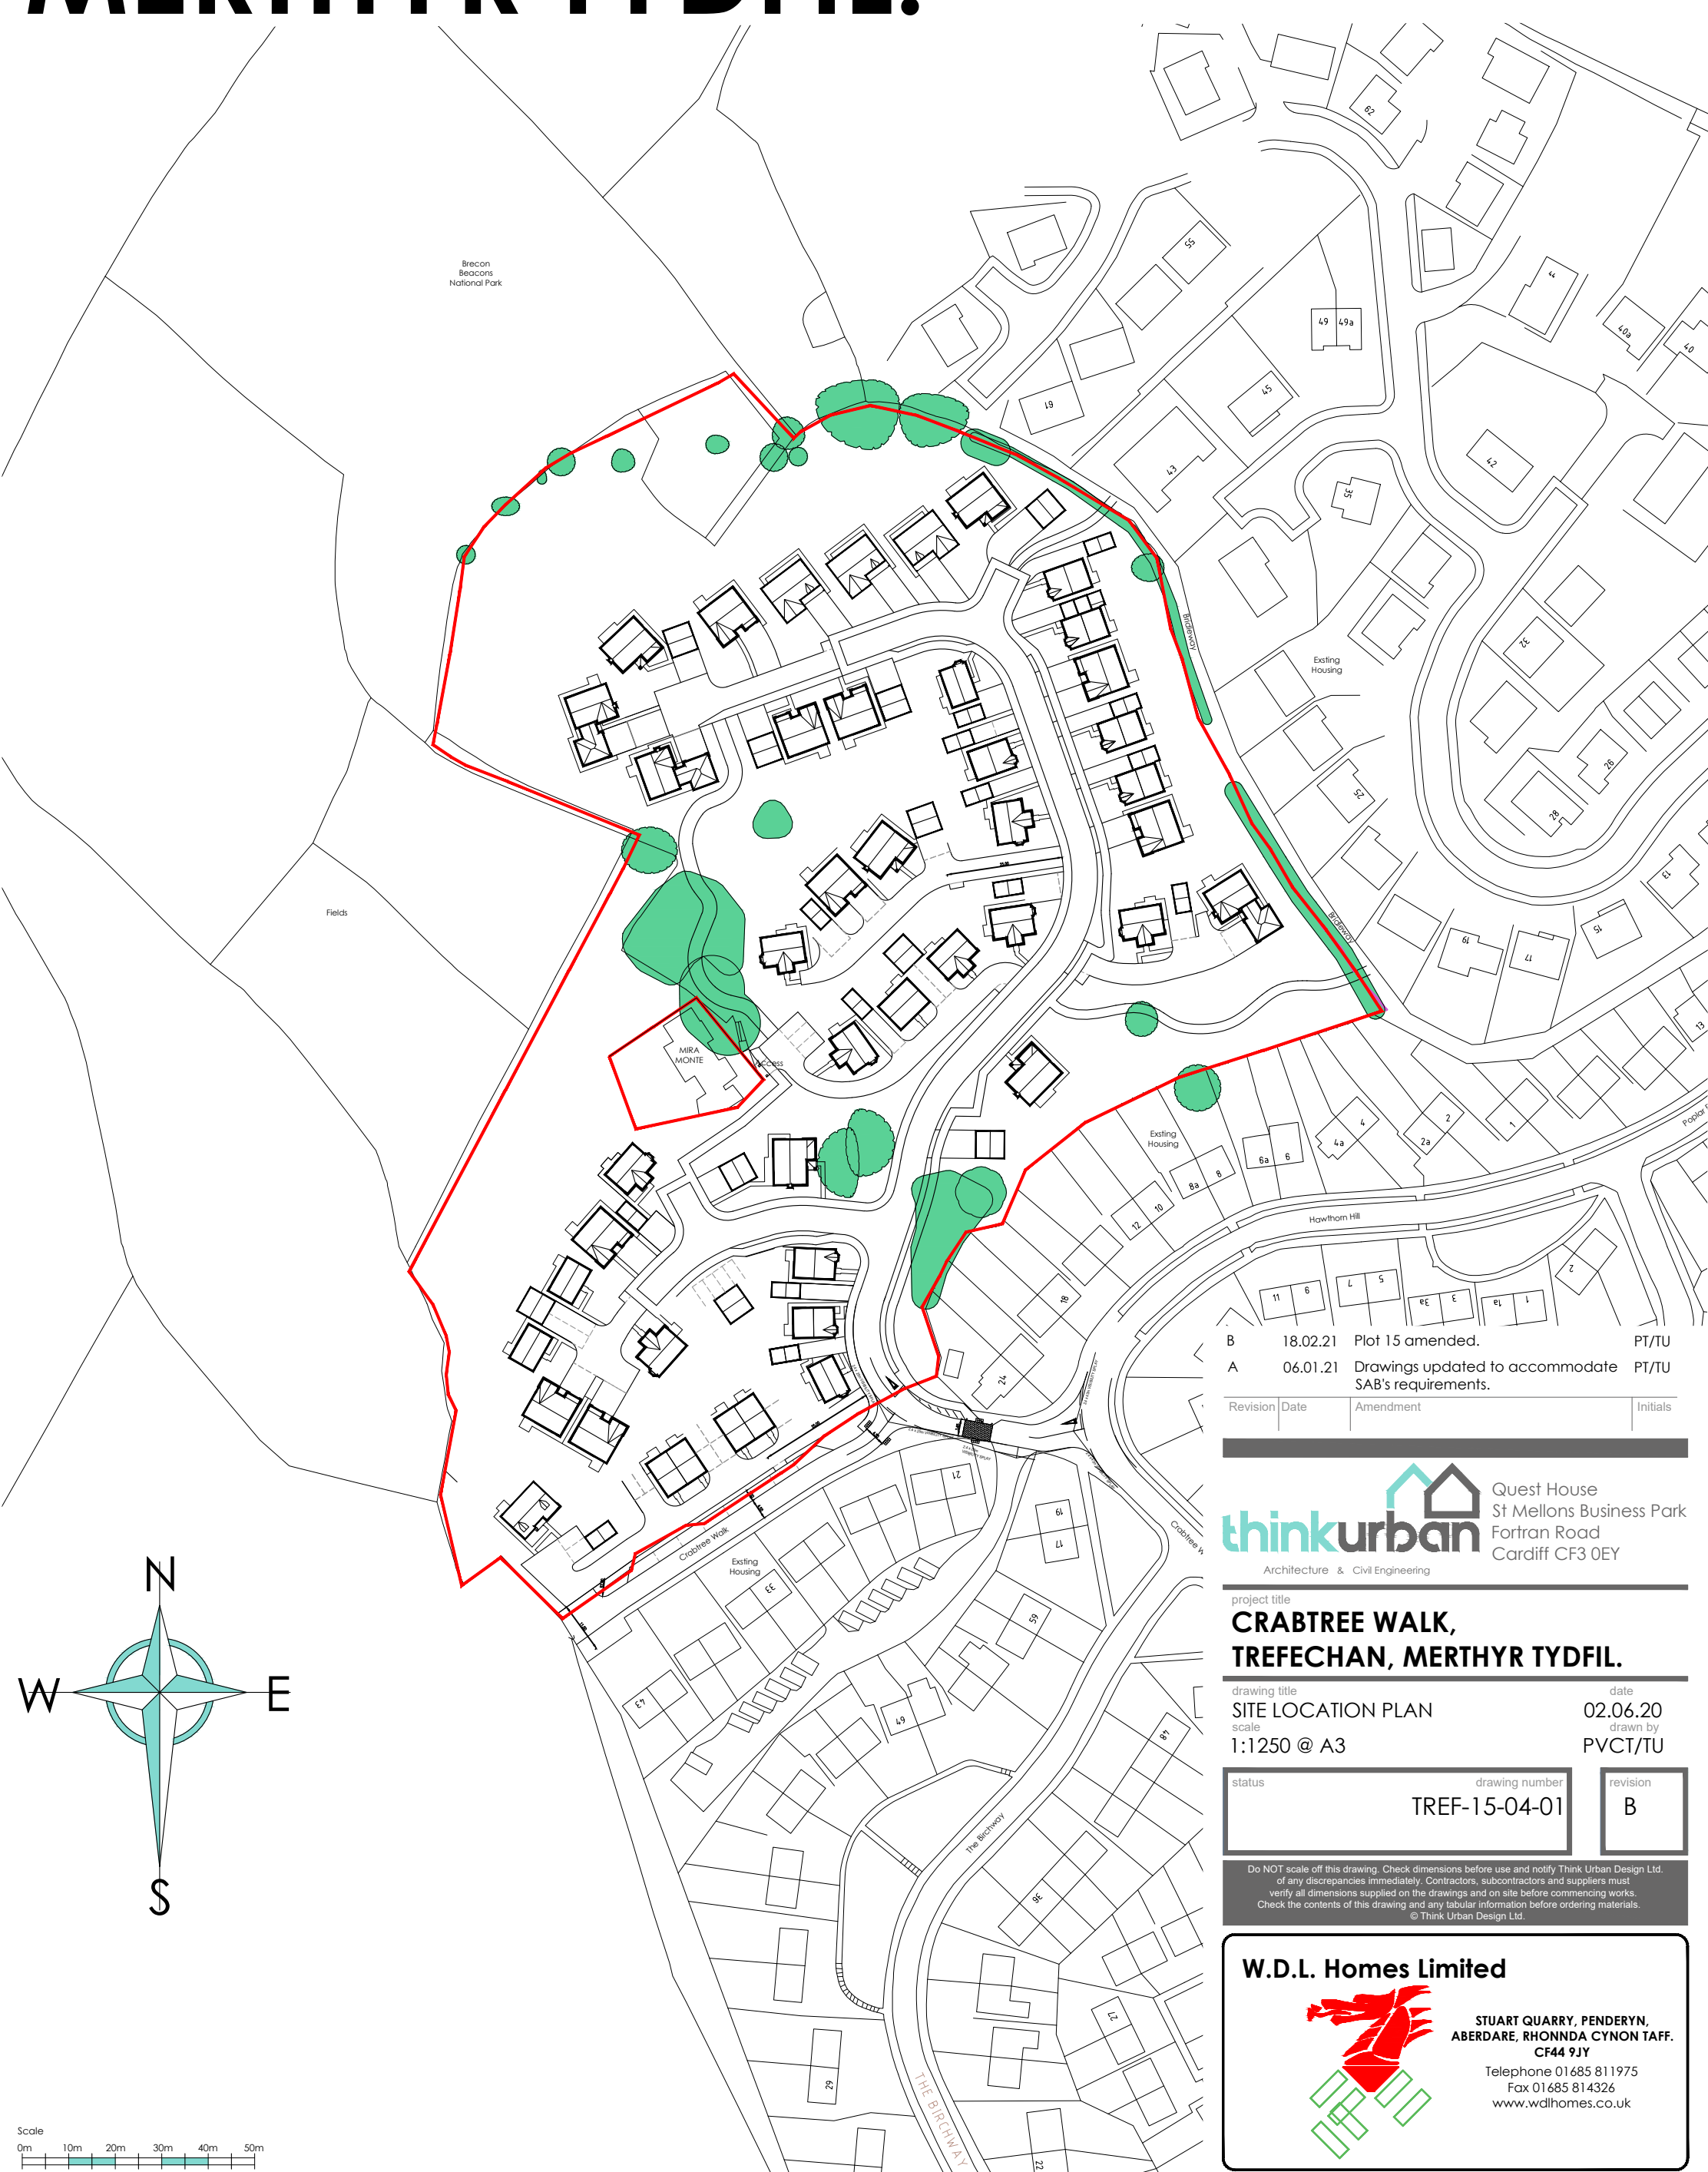

B	18.02.21	Plot 15 amended.	PT/TU
A	06.01.21	Drawings updated to accommodate SAB's requirements.	PT/TU

Revision	Date	Amendment	Initials
----------	------	-----------	----------



Quest House
St Mellons Business Park
Fortran Road
Cardiff CF3 0EY

Architecture & Civil Engineering

project title
**CRABTREE WALK,
TREFECHAN, MERTHYR TYDFIL.**

drawing title
SITE LOCATION PLAN

date
02.06.20

scale
1:1250 @ A3

drawn by
PVCT/TU

status	drawing number TREF-15-04-01	revision B
--------	--	----------------------

Do NOT scale off this drawing. Check dimensions before use and notify Think Urban Design Ltd. of any discrepancies immediately. Contractors, subcontractors and suppliers must verify all dimensions supplied on the drawings and on site before commencing works. Check the contents of this drawing and any tabular information before ordering materials.
© Think Urban Design Ltd.

W.D.I. Homes Limited

**STUART QUARRY, PENDERYN,
ABERDARE, RHONDDA CYNON TAFF.
CF44 9JY**
Telephone 01685 811975
Fax 01685 814326
www.wdlhomes.co.uk