


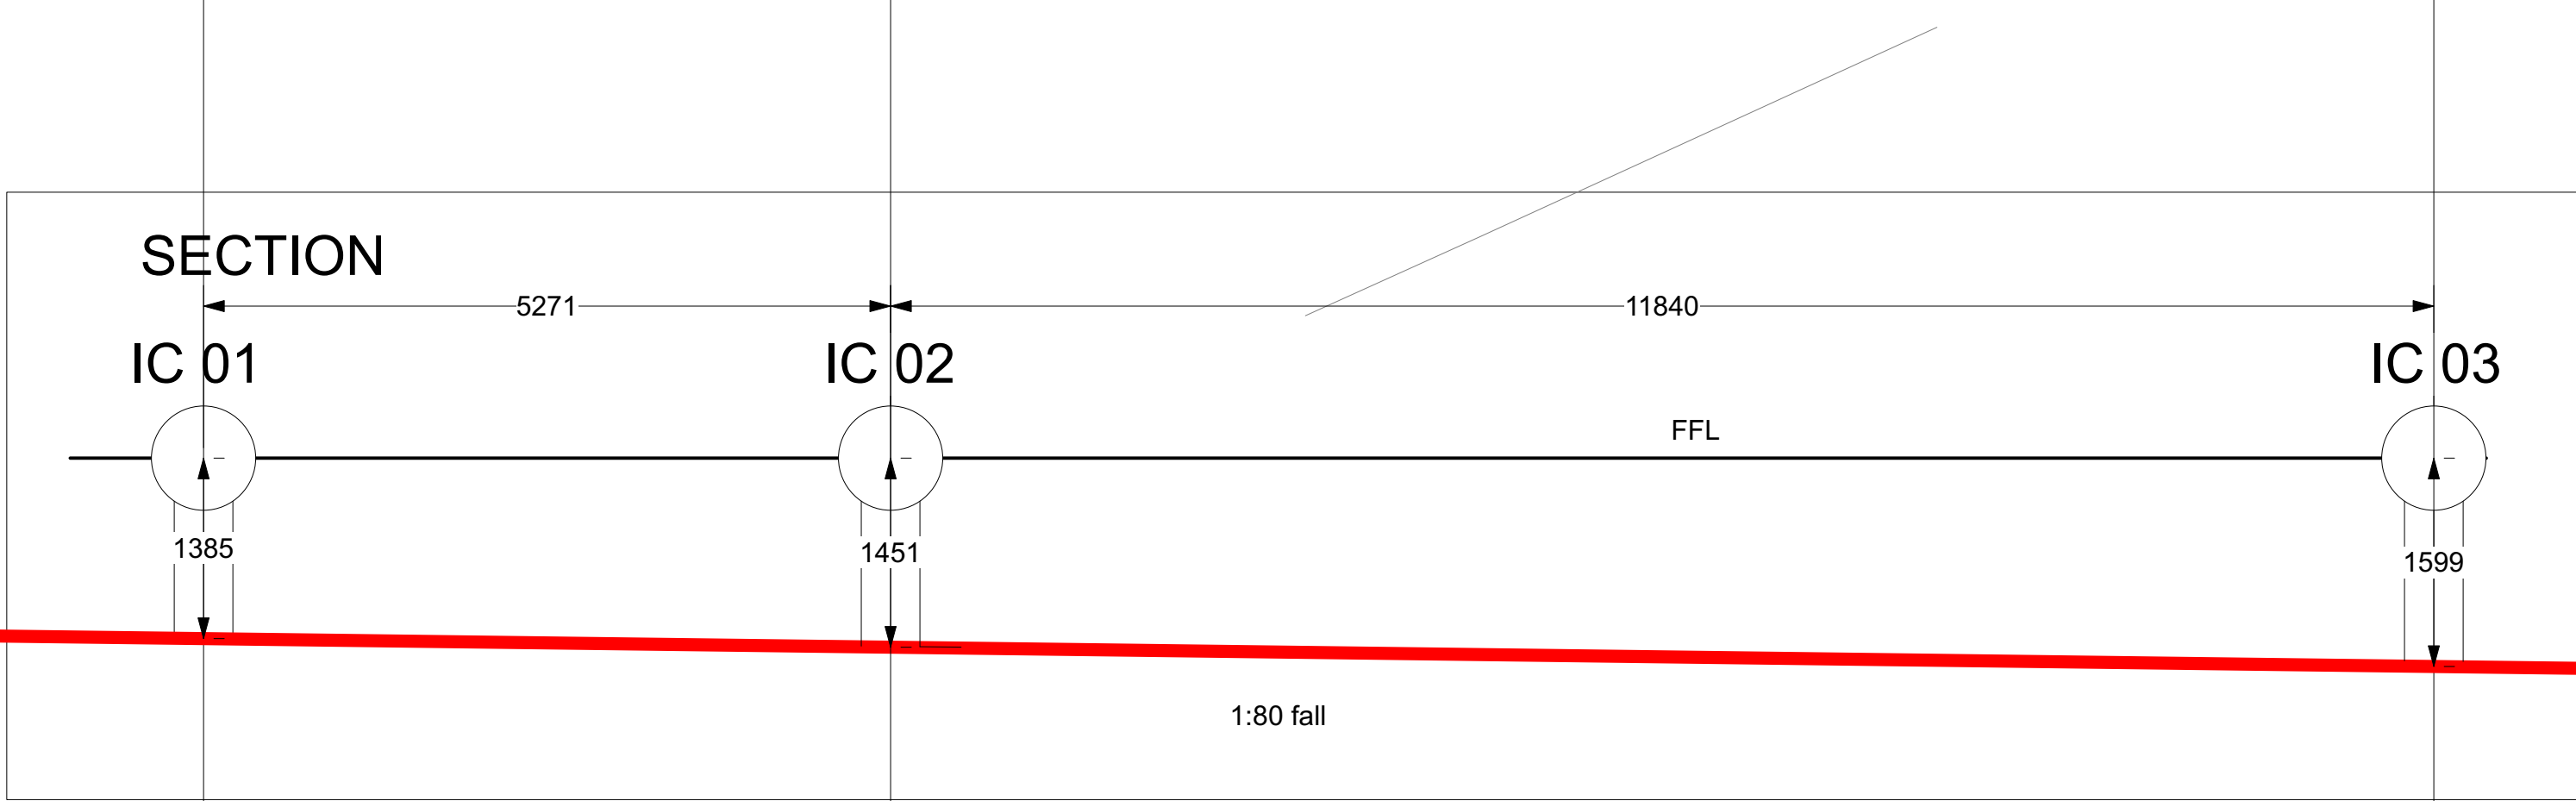

Ref	cover level	invert level
IC 01	163.700	162.300
IC 02	163.600	162.235
IC 03	163.600	162.000

LBS

ONLINE

HOME DELIVERY ABOUT US LOGIN CONTACT

Shop our Products Latest Promotions

Excellent

0 £0.00

HOME > 600MM X 600MM X 100MM TRISTAR D400 DUCTILE IRON MANHOLE COVER



WREKIN 600MM X 600MM X 100MM TRISTAR D400 DUCTILE IRON MANHOLE COVER

Product Code: D1000650

SELECT QUANTITY

1

£190.00 inc VAT

£158.33 exc VAT

ADD TO BASKET

ITEM IN STOCK

SHARE THIS PRODUCT

PRODUCT DESCRIPTION

DELIVERY

RELATED PRODUCTS

REVIEWS

MEDIA

Product Description

The Tristar range of D400 ductile iron access covers carry the British Standard Kitemark and possesses some innovative design features that mark it out from the competition.

Product Code: DMT0D4/6060KT

- For use in a Group 4 Class D400 carriageway environment
- All fully comply with BS EN 124:1994 and are Kitemarked by BSI
- Patented frame design with enlarged frame corners that help dissipate load
- Anti-flex® beams increase cover stiffness thereby helping to eliminate at

source the main cause of cover seating wear and therefore excessive noise and ultimately catastrophic failure


- Specialty designed frame flanges - helps prevent bedding mortar crack initiation
- Three point suspension on covers for non-rock stability
- Manufactured from strong and highly durable ductile iron

Dimensions

- Clear Opening Size: 600mm x 600mm x 100mm
- External Dimensions: 810mm x 810mm

FIGURE 16
TYPICAL INSPECTION CHAMBER DETAIL - TYPE 3 (Flexible material detail)

Maximum depth from cover level to soffit of pipe in areas subject to vehicle loading 3 m, non entry

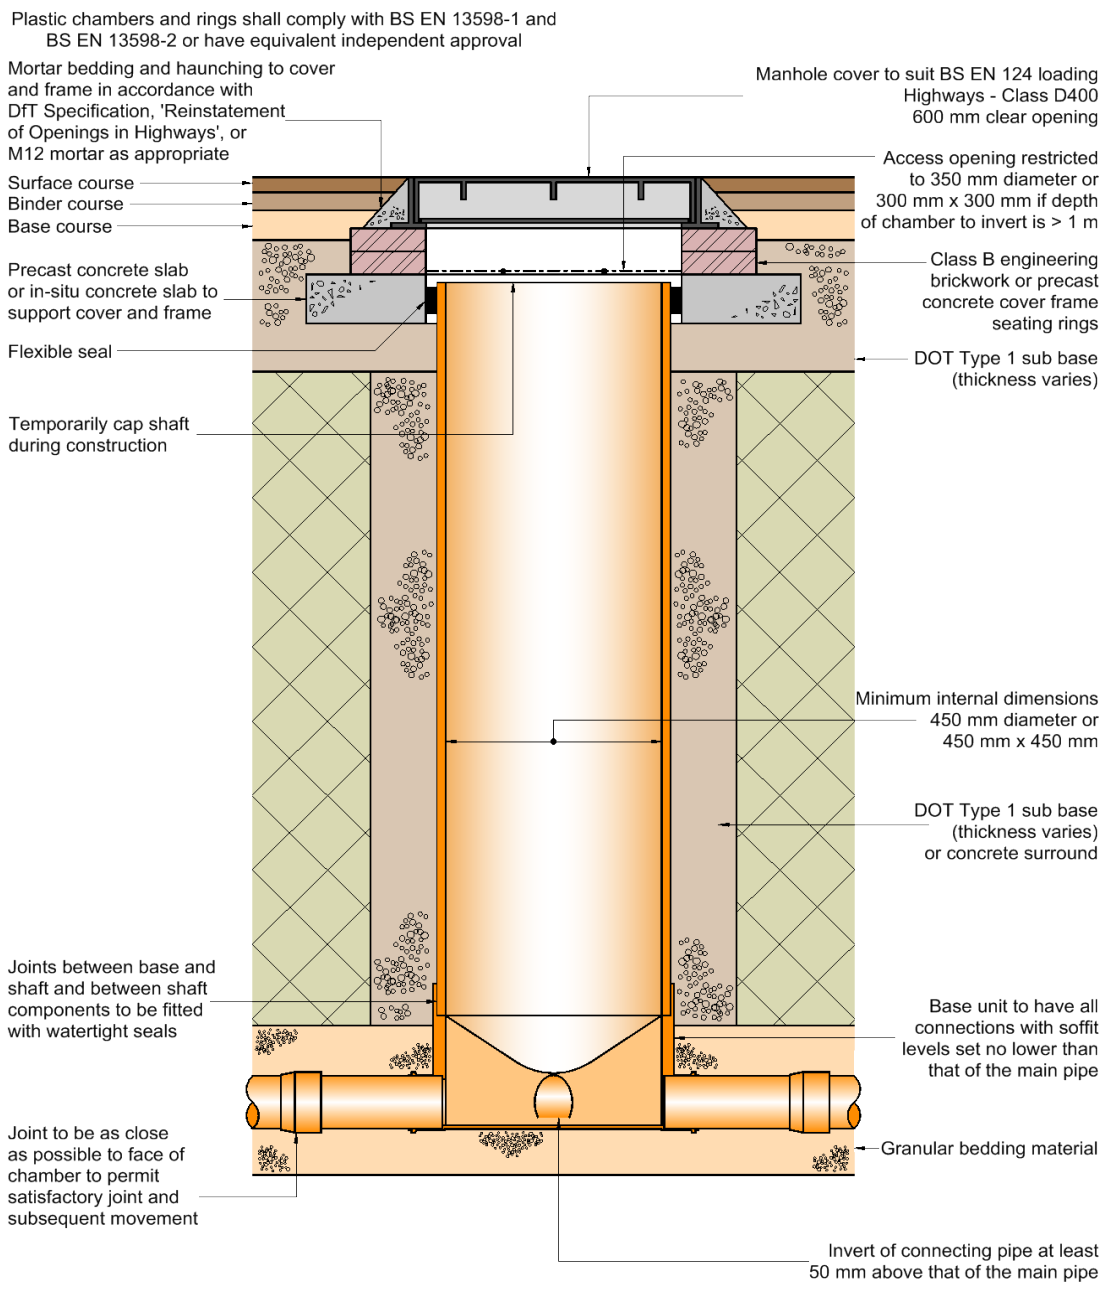


Note: Where the access chamber is in the highway the Highway Authority can have specific requirements

Not to scale

1 October 2012

Page 25

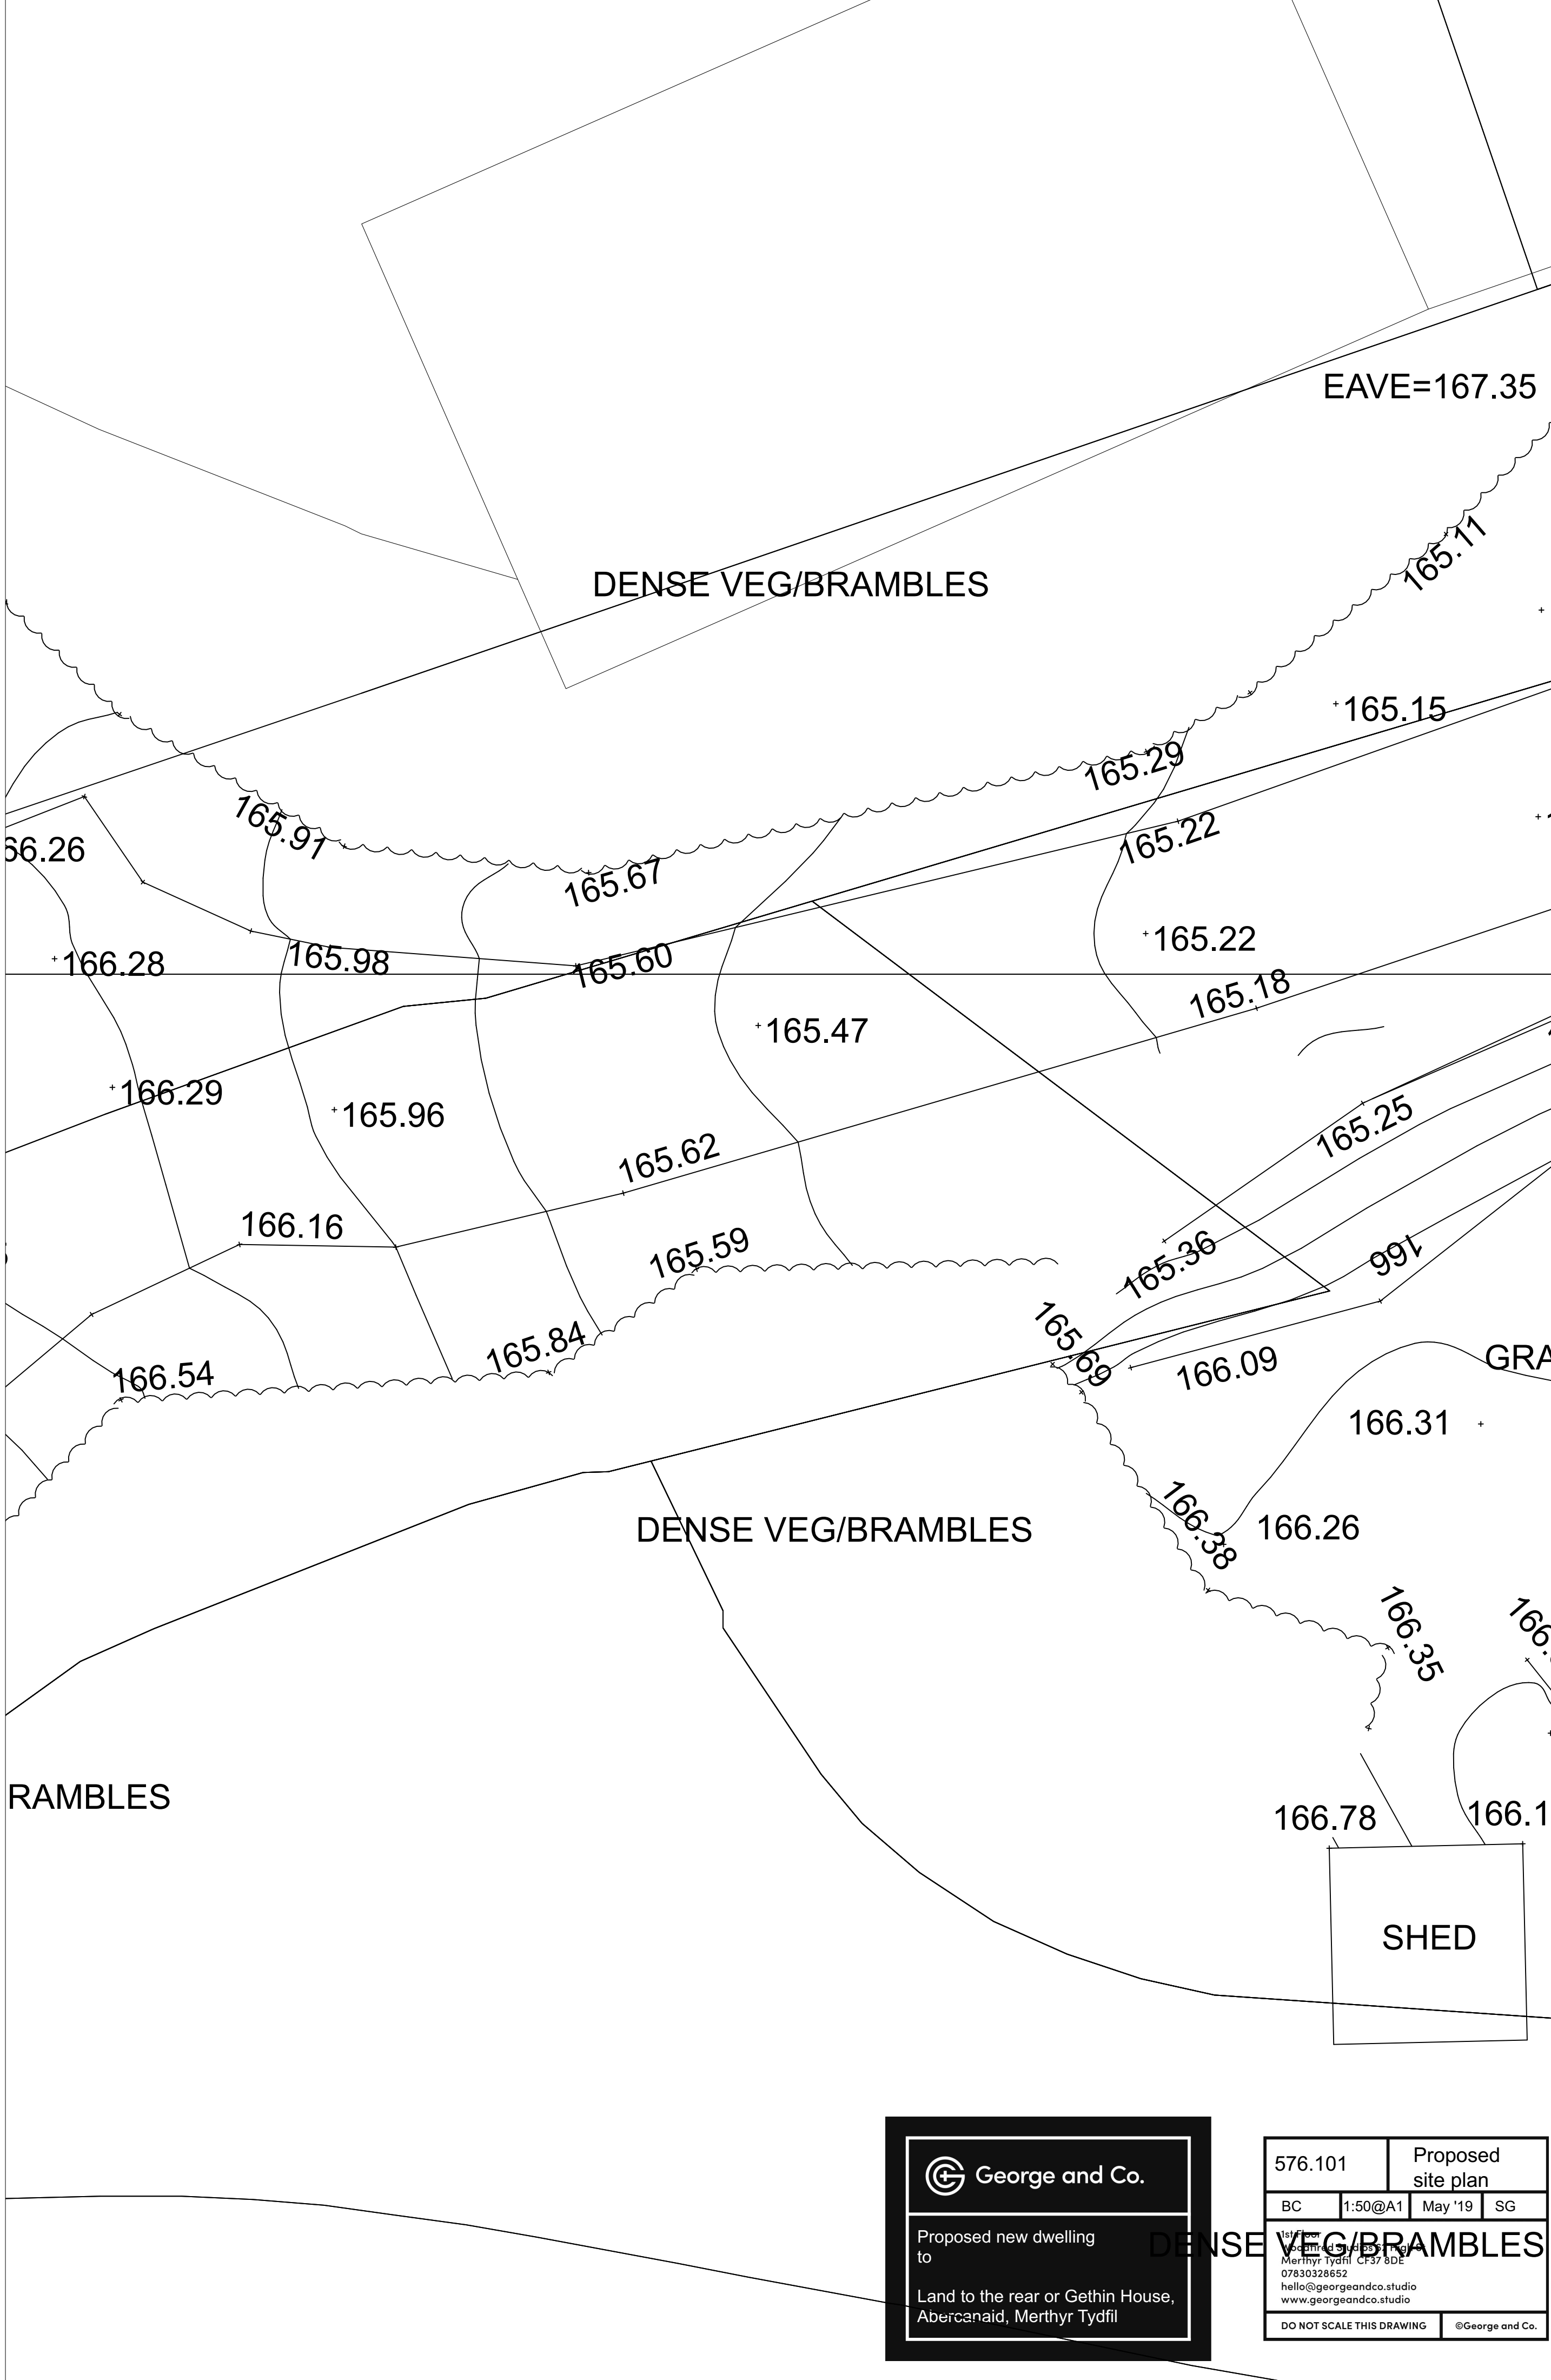

George and Co.

Proposed new dwelling to

Land to the rear of Gethin House, Abercanaid, Merthyr Tydfil


576.101

Proposed site plan

BC 1:50@A1 May 19 SG

Merthyr Tydfil CF37 8DE 0783032652 hello@georgeandco.studio www.georgeandco.studio

DO NOT SCALE THIS DRAWING ©George and Co.

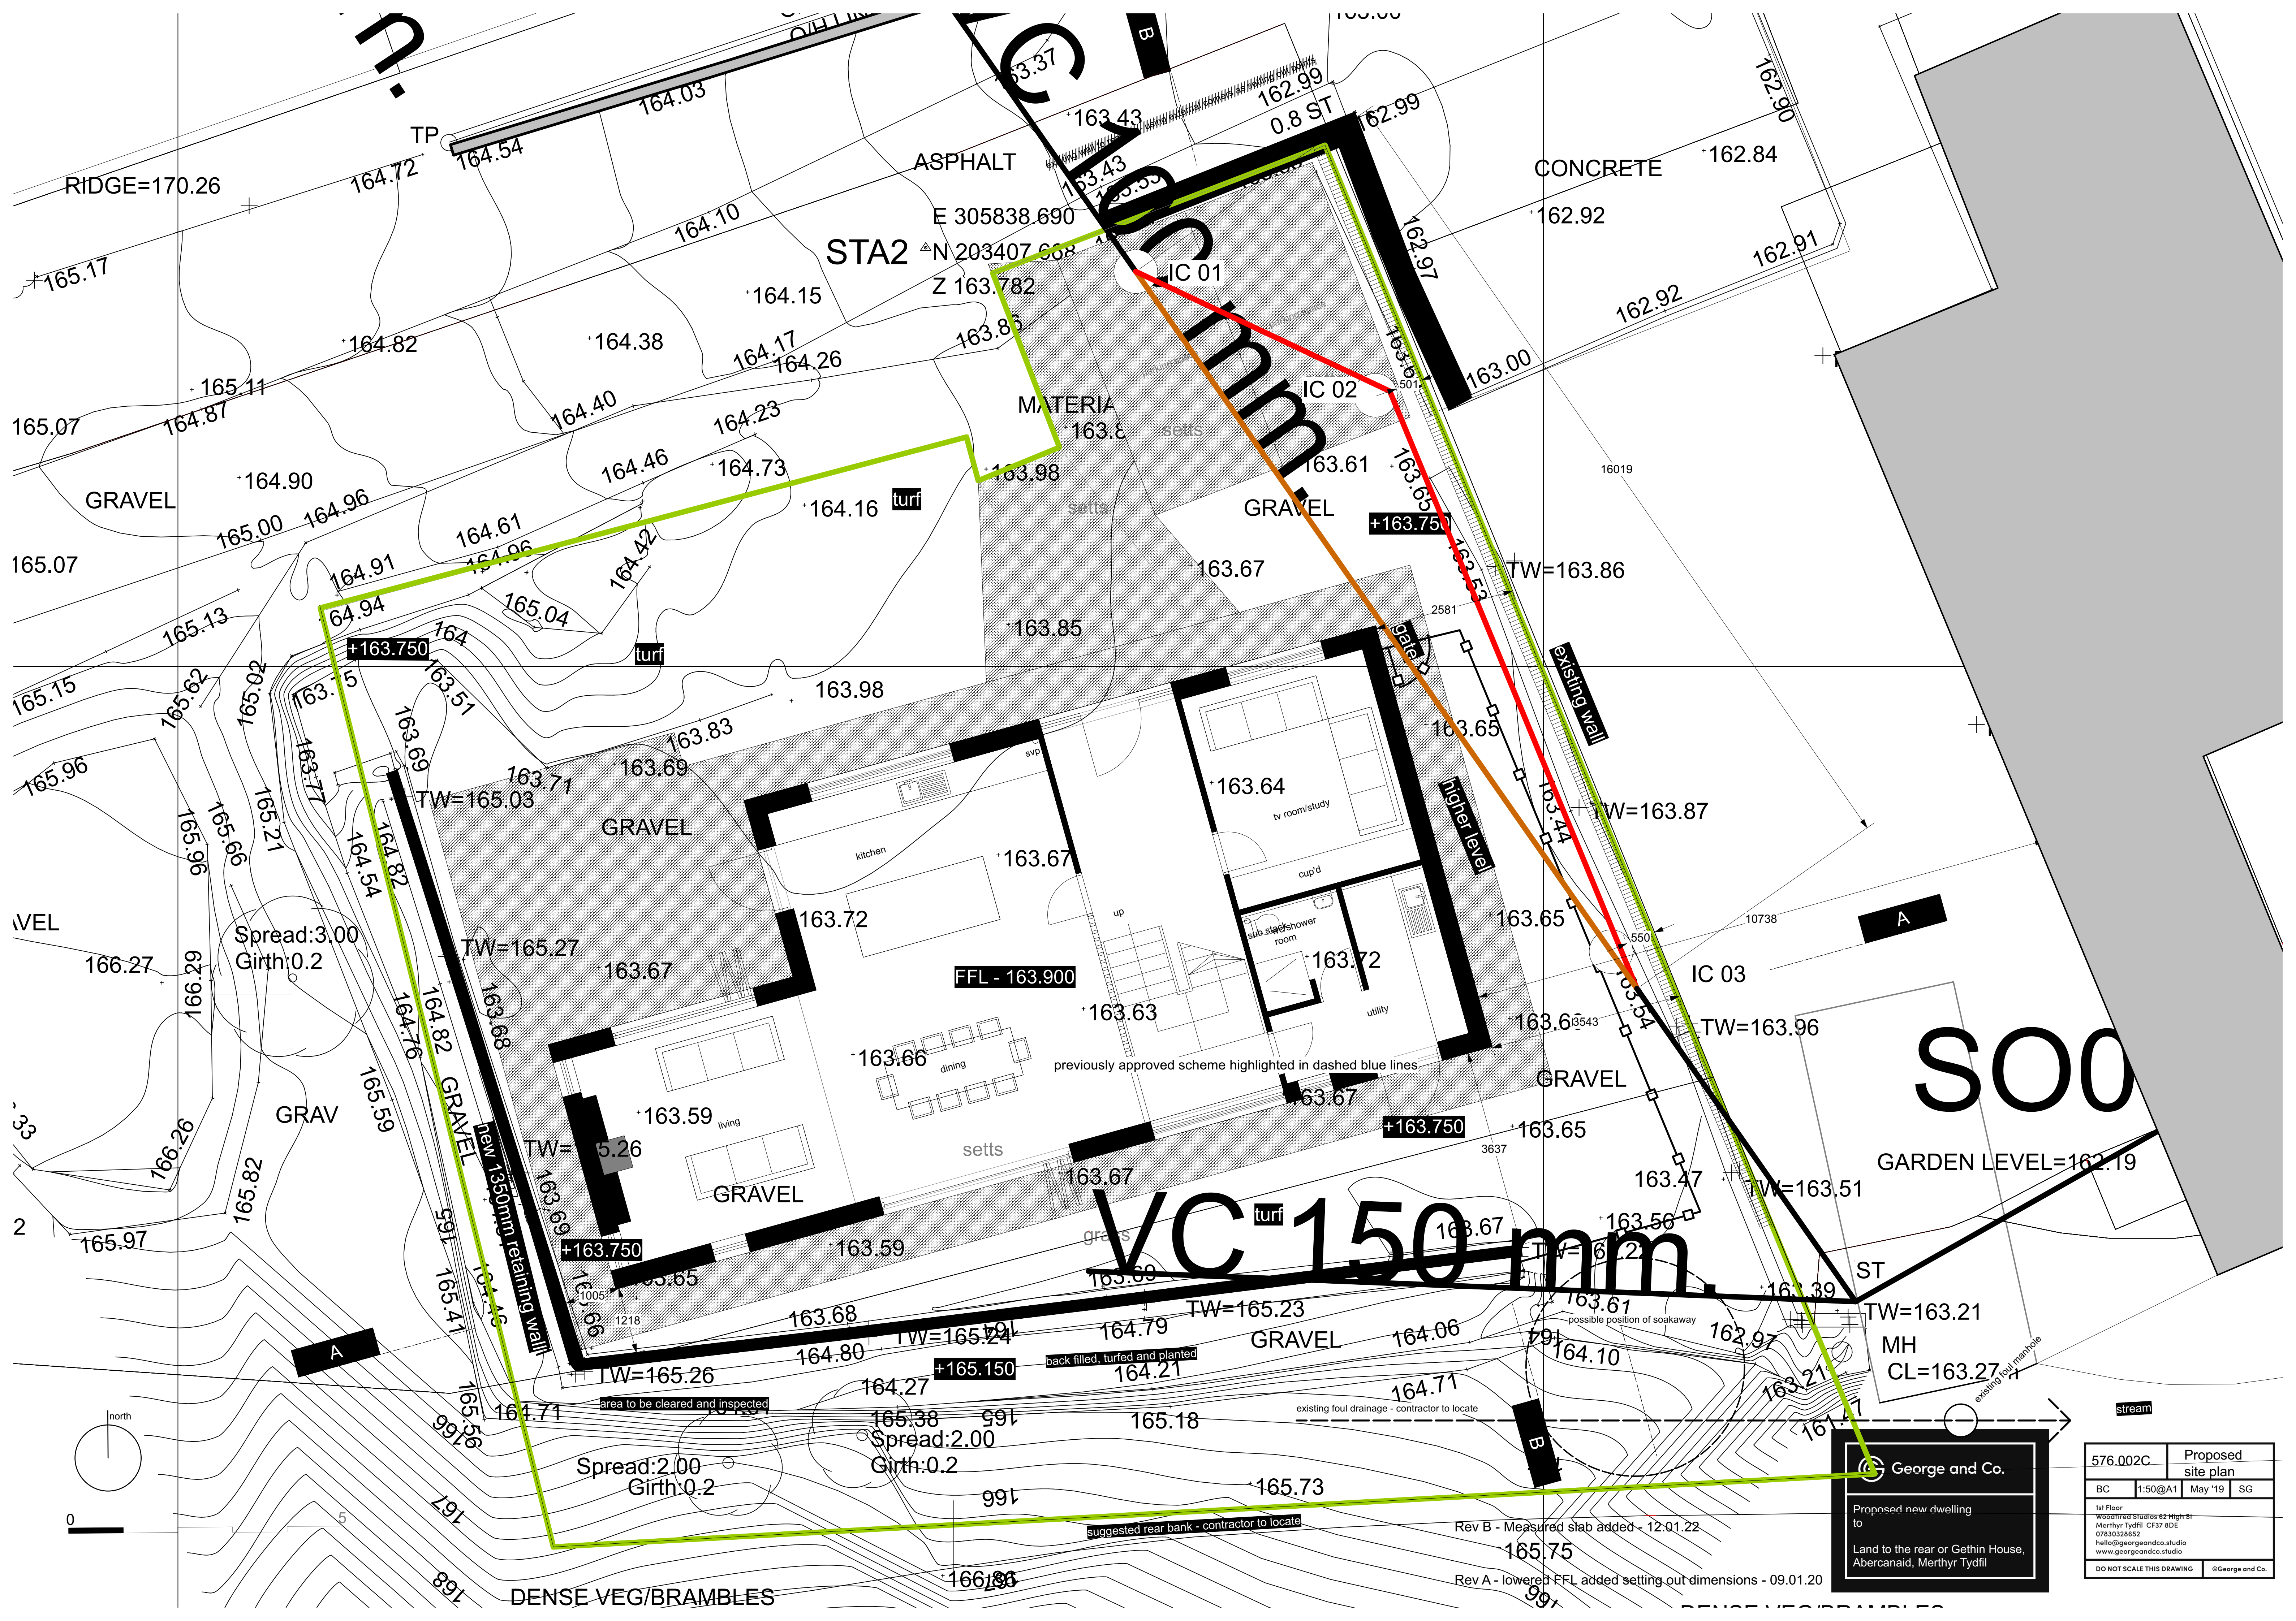

George and Co.

Proposed new dwelling to
Land to the rear of Gethin House,
Abercanaid, Merthyr Tydfil

576.002C	Proposed site plan		
BC	1:50@A1	May '19	SG
1st Floor Woodruff Studios 82 High St Merthyr Tydfil CF37 8DE 07830396652 hello@georgeandco.studio www.georgeandco.studio			
DO NOT SCALE THIS DRAWING			©George and Co.

Rev B - Measured slab added - 12.01.22
Rev A - lowered FFL added setting out dimensions - 09.01.20