
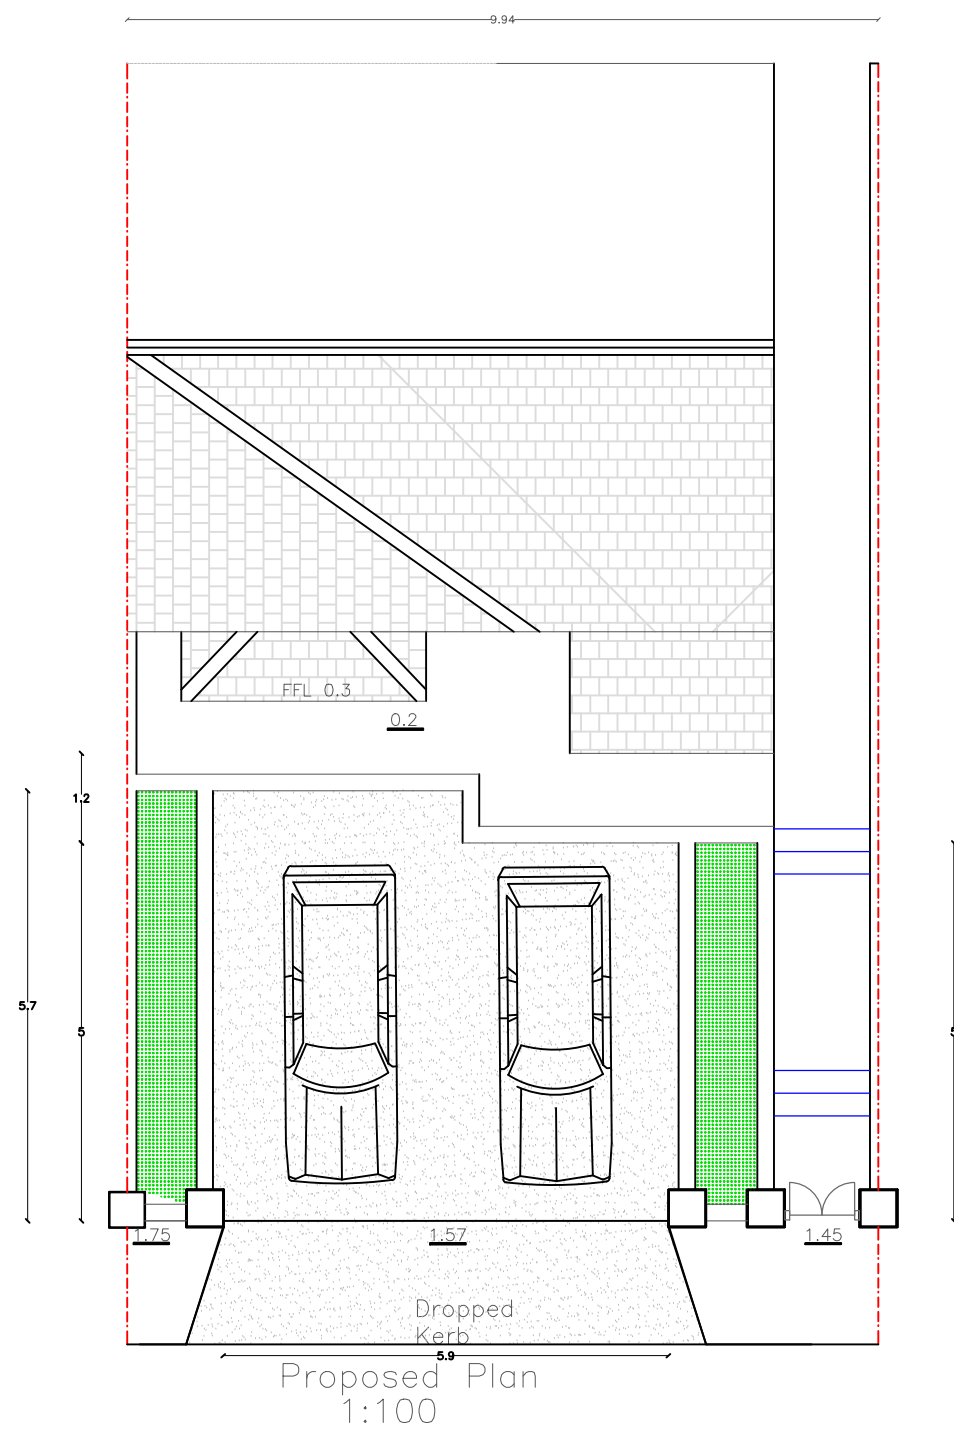
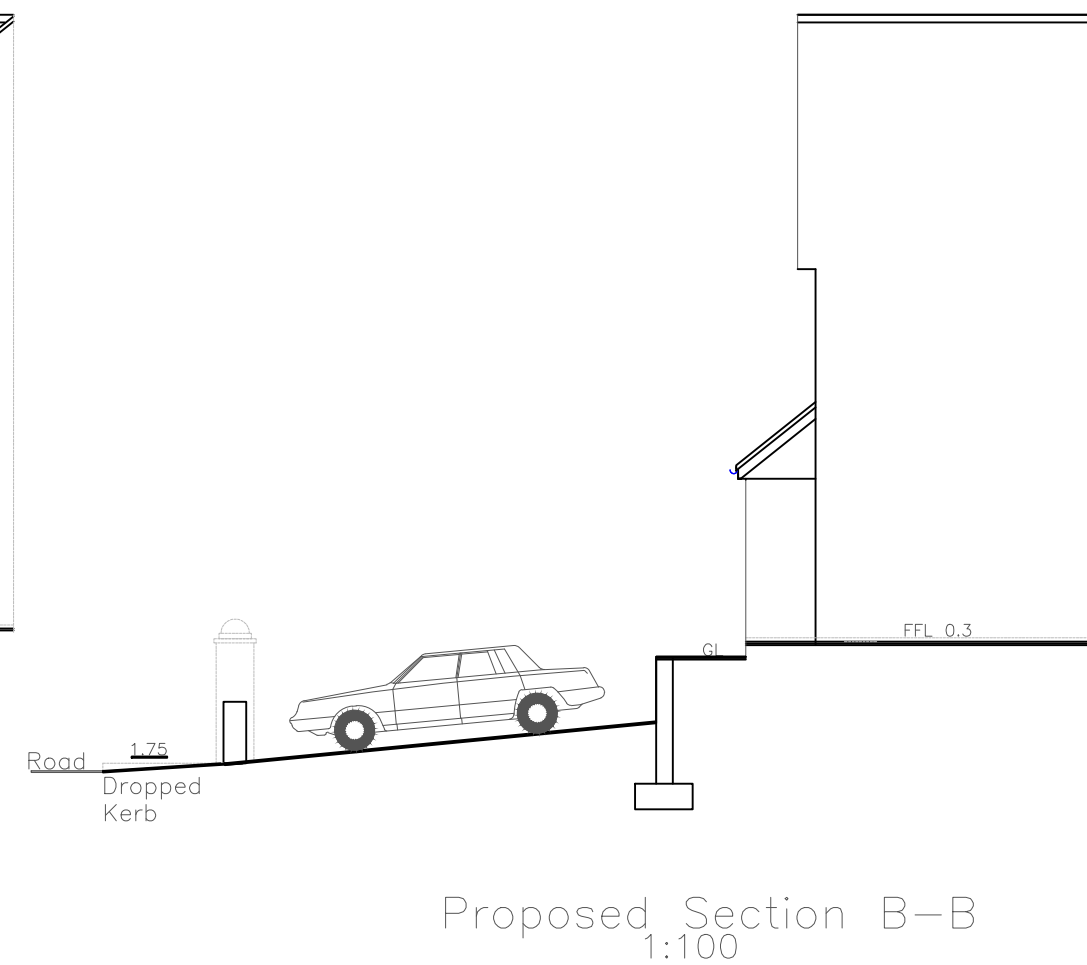
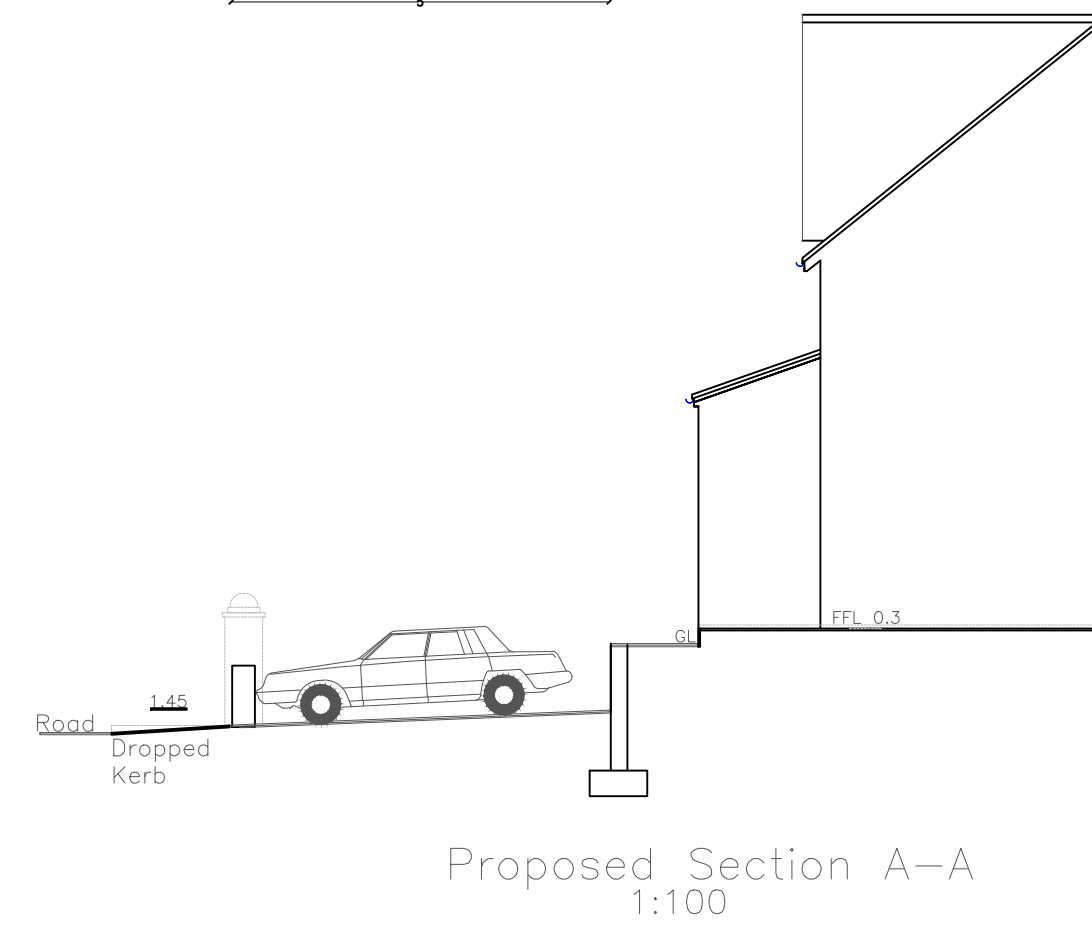
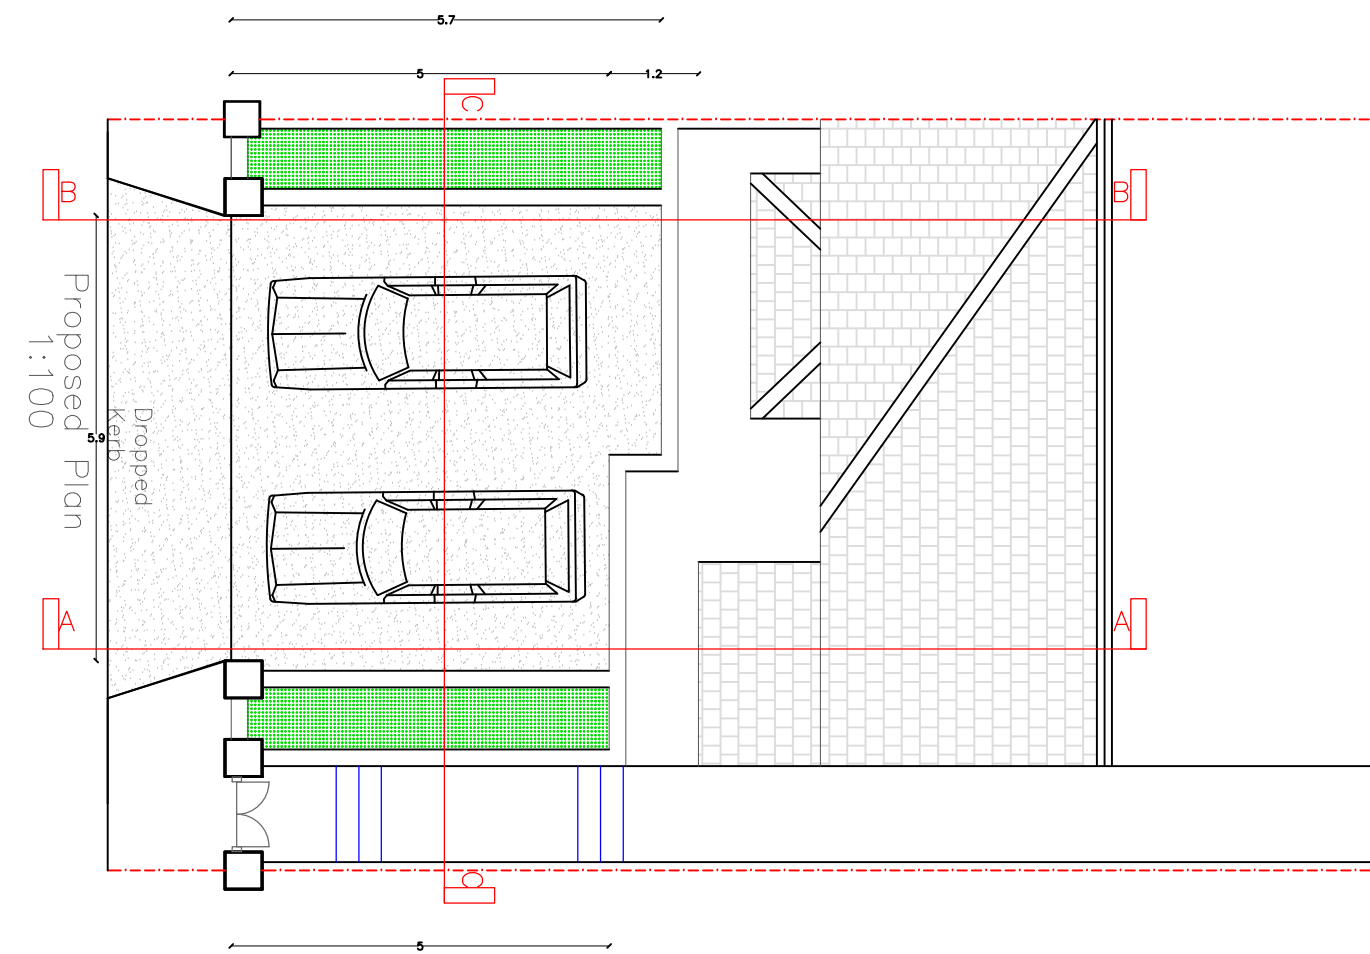
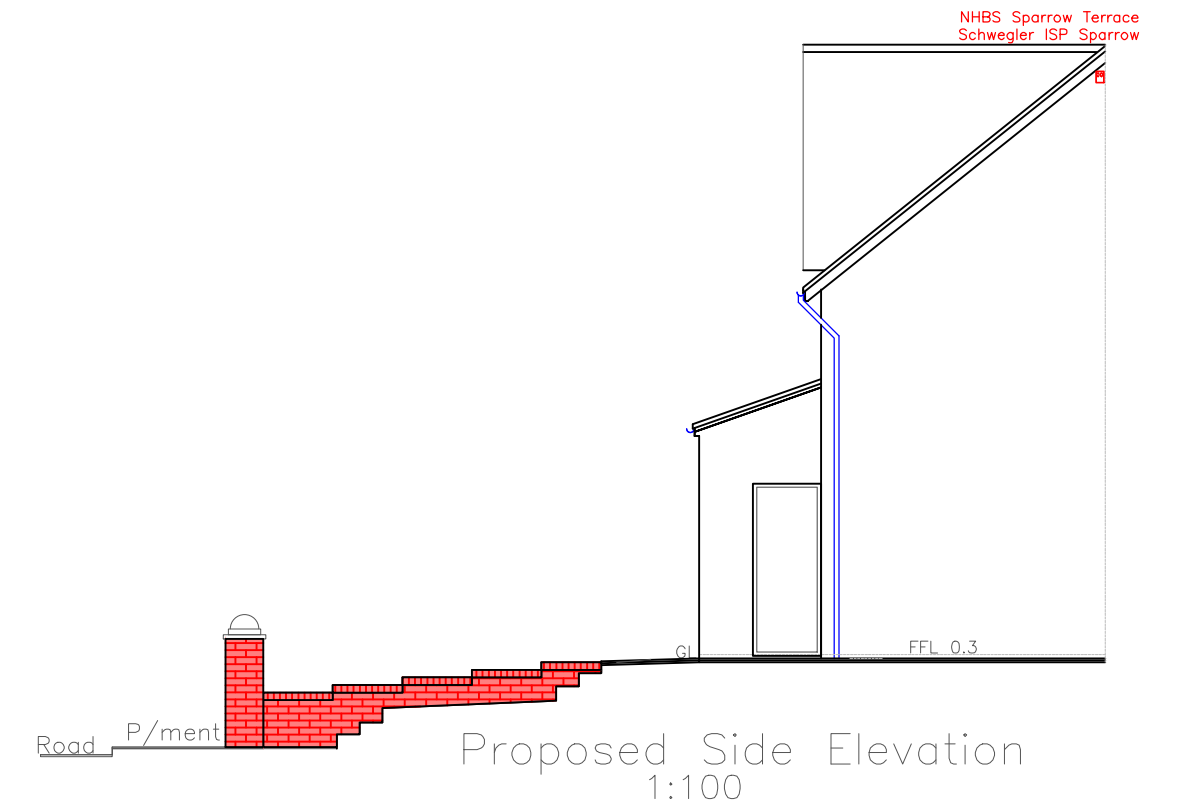
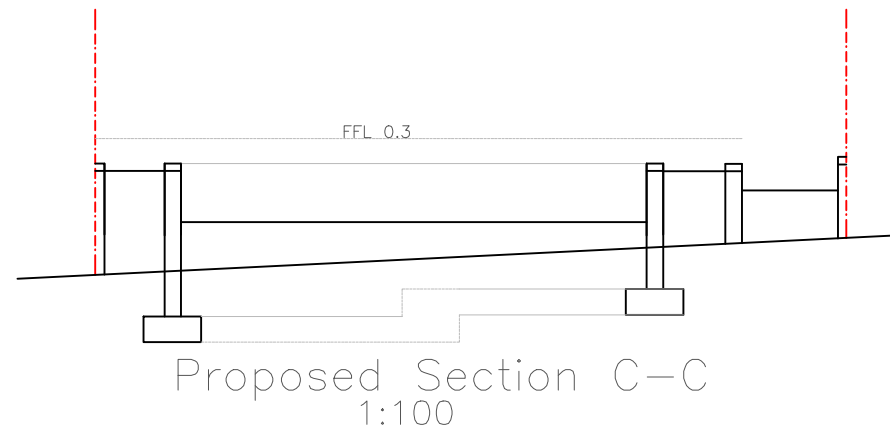


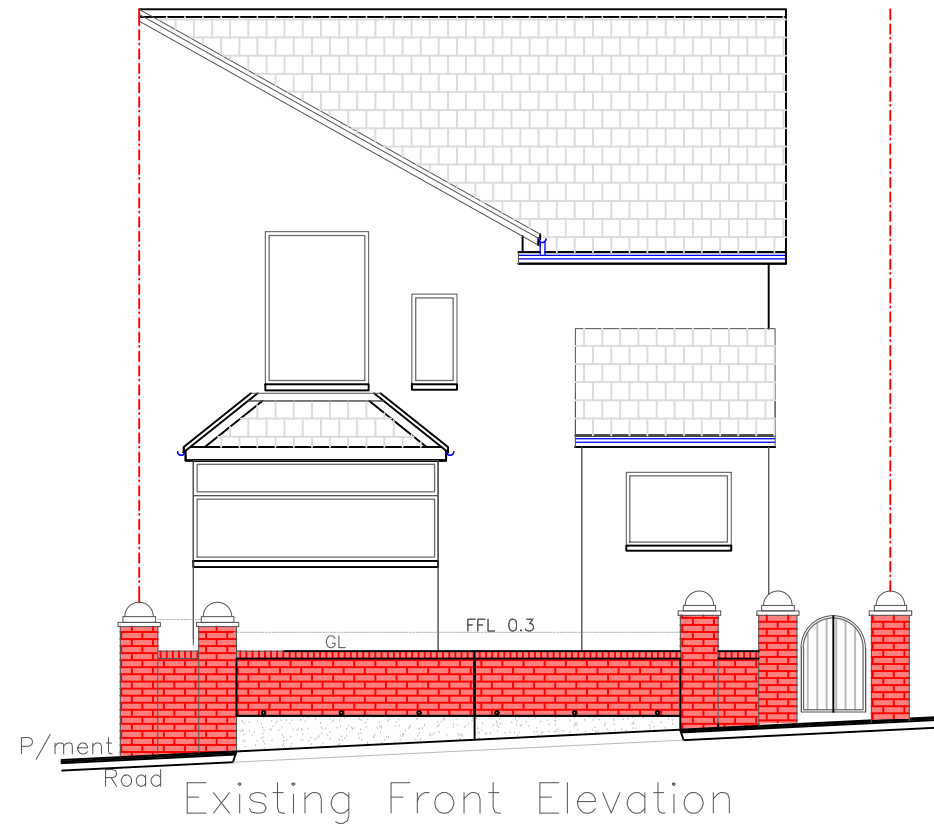

Utopia Design Architectural Services	
Issued Only for Purpose Indicated	
Drawing Status: FOR PLANNING PURPOSES ONLY	
Address 5, Royal Crescent Penydarren Merthyr Tydfil CF47 9LA	
Project Proposed New Parking Area with Associated Ground Re-profiling to Front Garden	
Title	Date NOV 25
	Scale 1:100
Proposed Plans, Elevations & Sections	Paper A2
	Drwg No ROYAL CRES 5 FP PRPSD 02A