


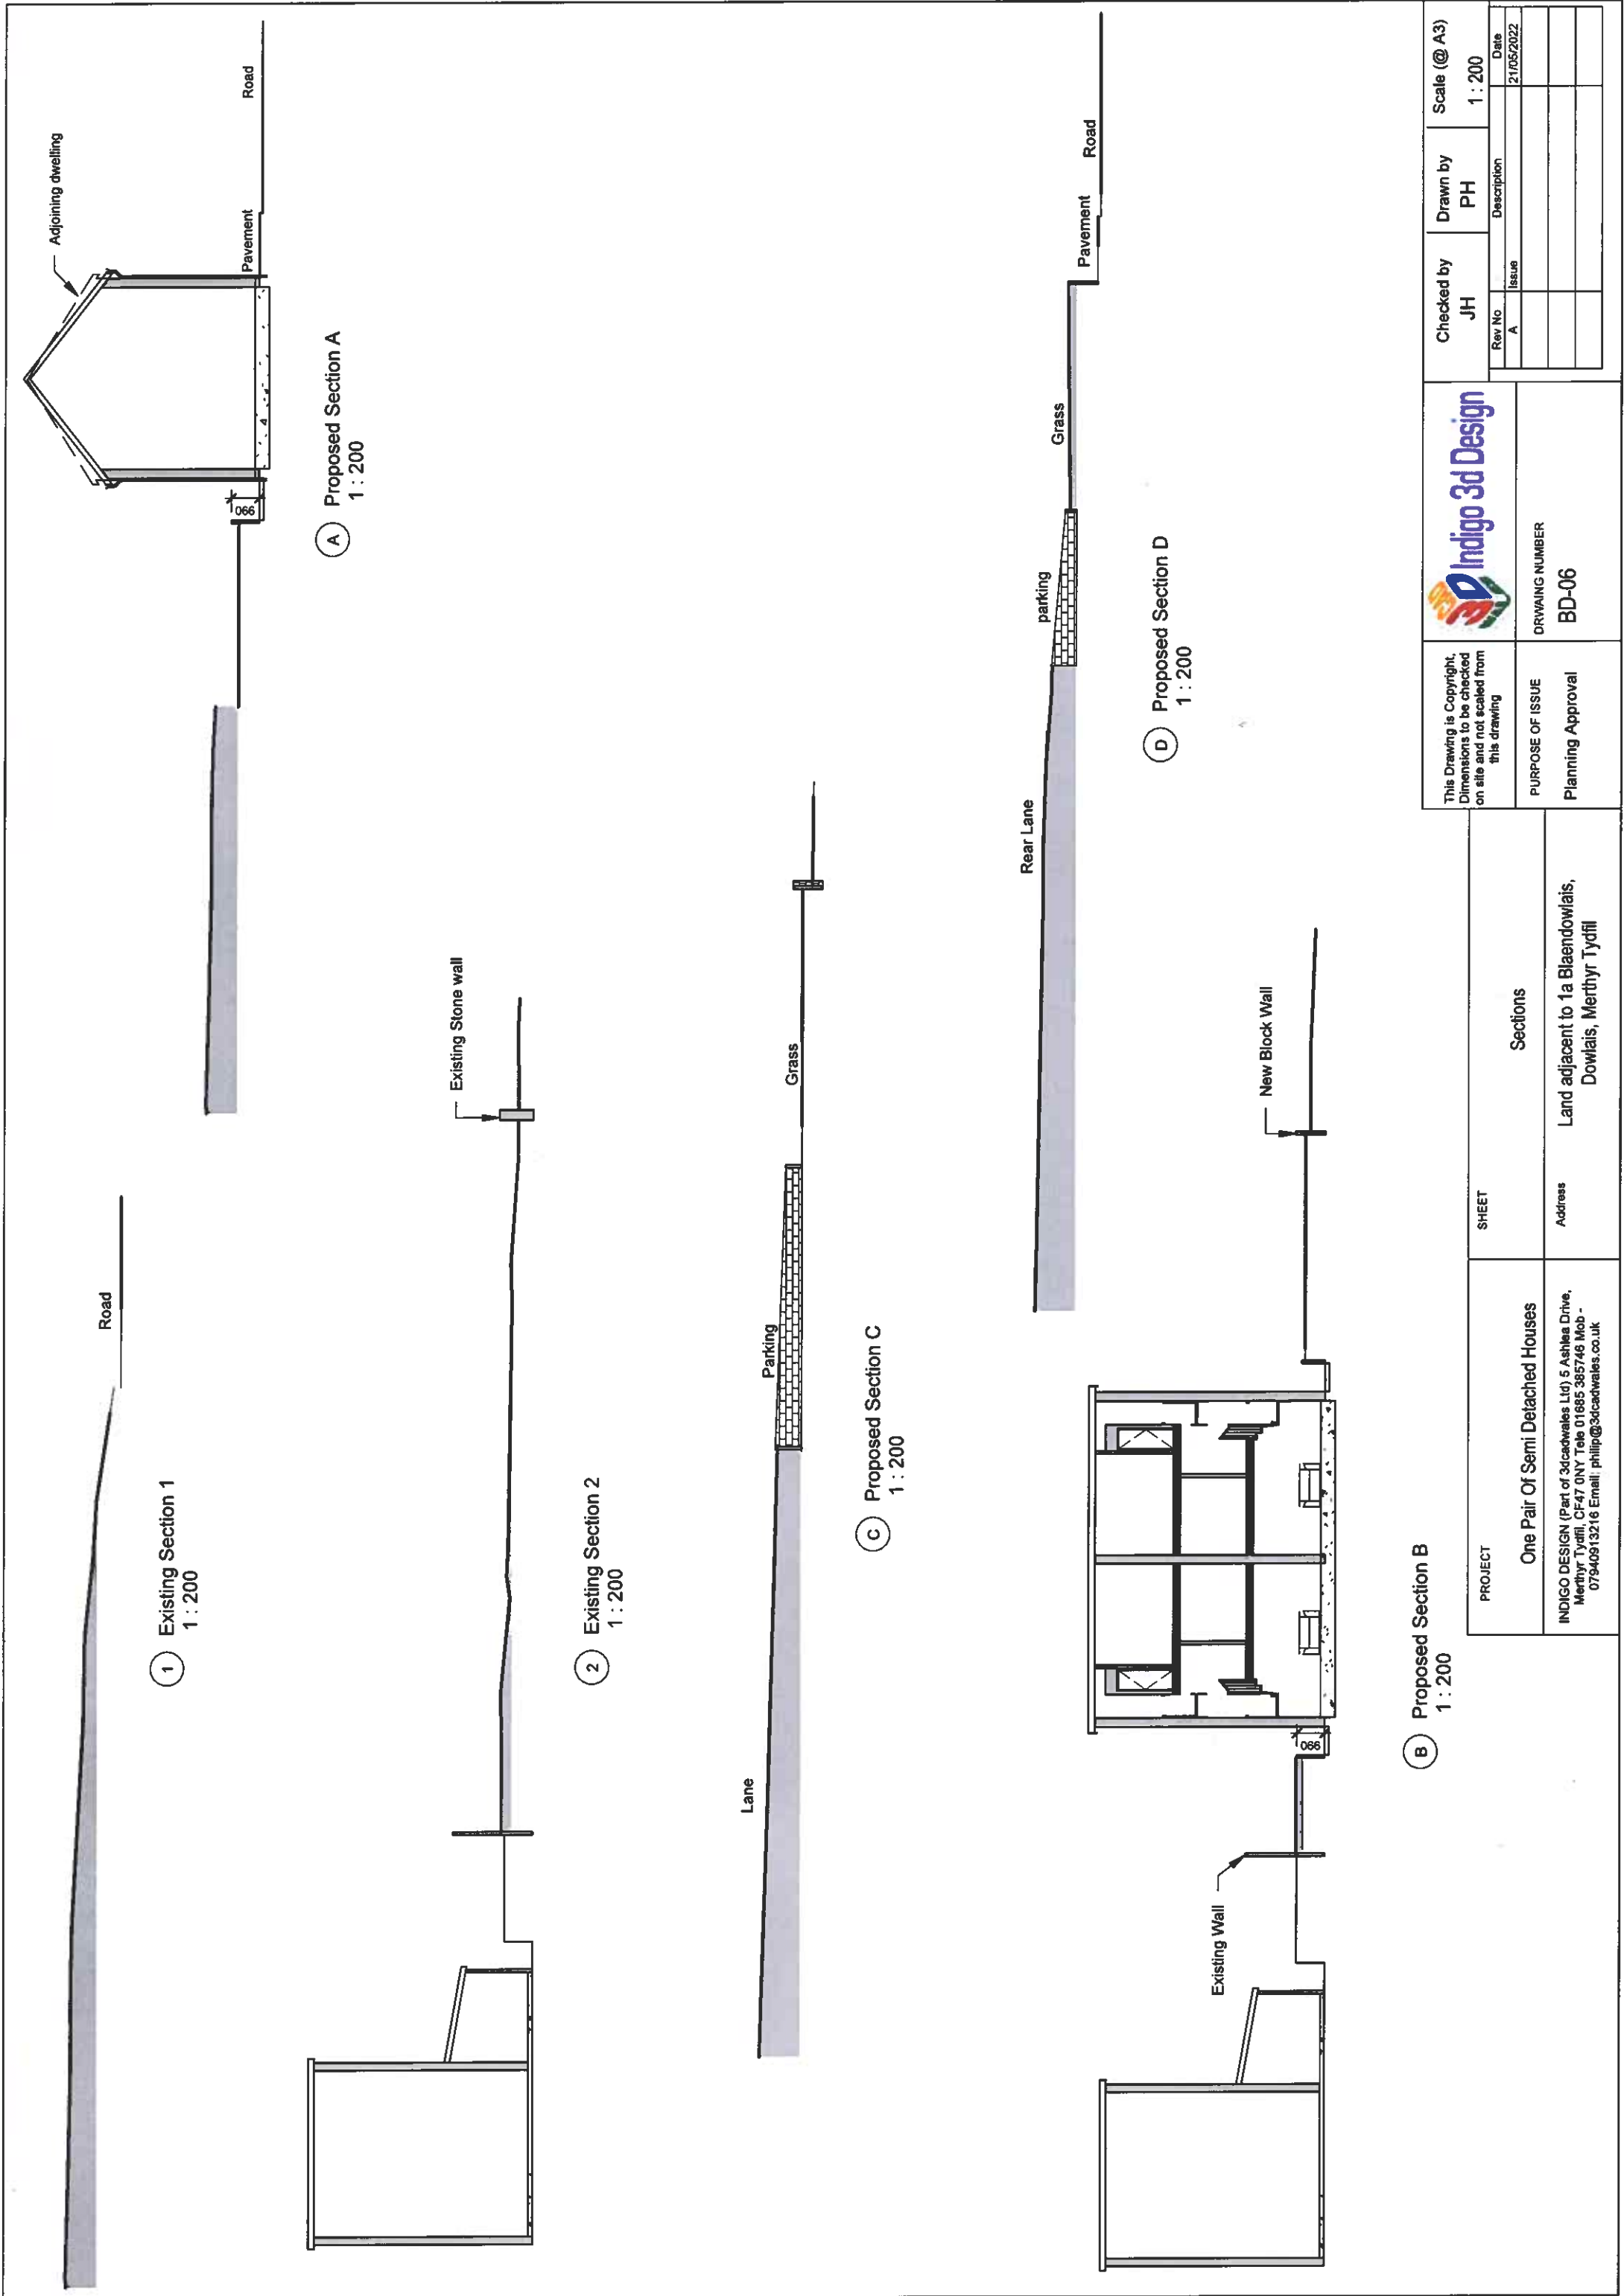

This Drawing is Copyright, Dimensions to be checked on site and not scaled from this drawing	Indigo 3d Design		Checked by	Drawn by	Scale (@ A3)
	DRAWING NUMBER BD-06		JH	PH	1:200
			Rev No	Issue	Date
			A		21/05/2022

PROJECT	SHEET	Sections
One Pair Of Semi Detached Houses		
INDIGO DESIGN (Part of 3dcadwales Ltd) 5 Ashlea Drive, Merthyr Tydfil, CF47 0NY. Tele 01885 385746 Mob - 07940913216 Email: philip@3dcadwales.co.uk	Address	Land adjacent to 1a Blaendowlais, Dowlais, Merthyr Tydfil