



D A C R


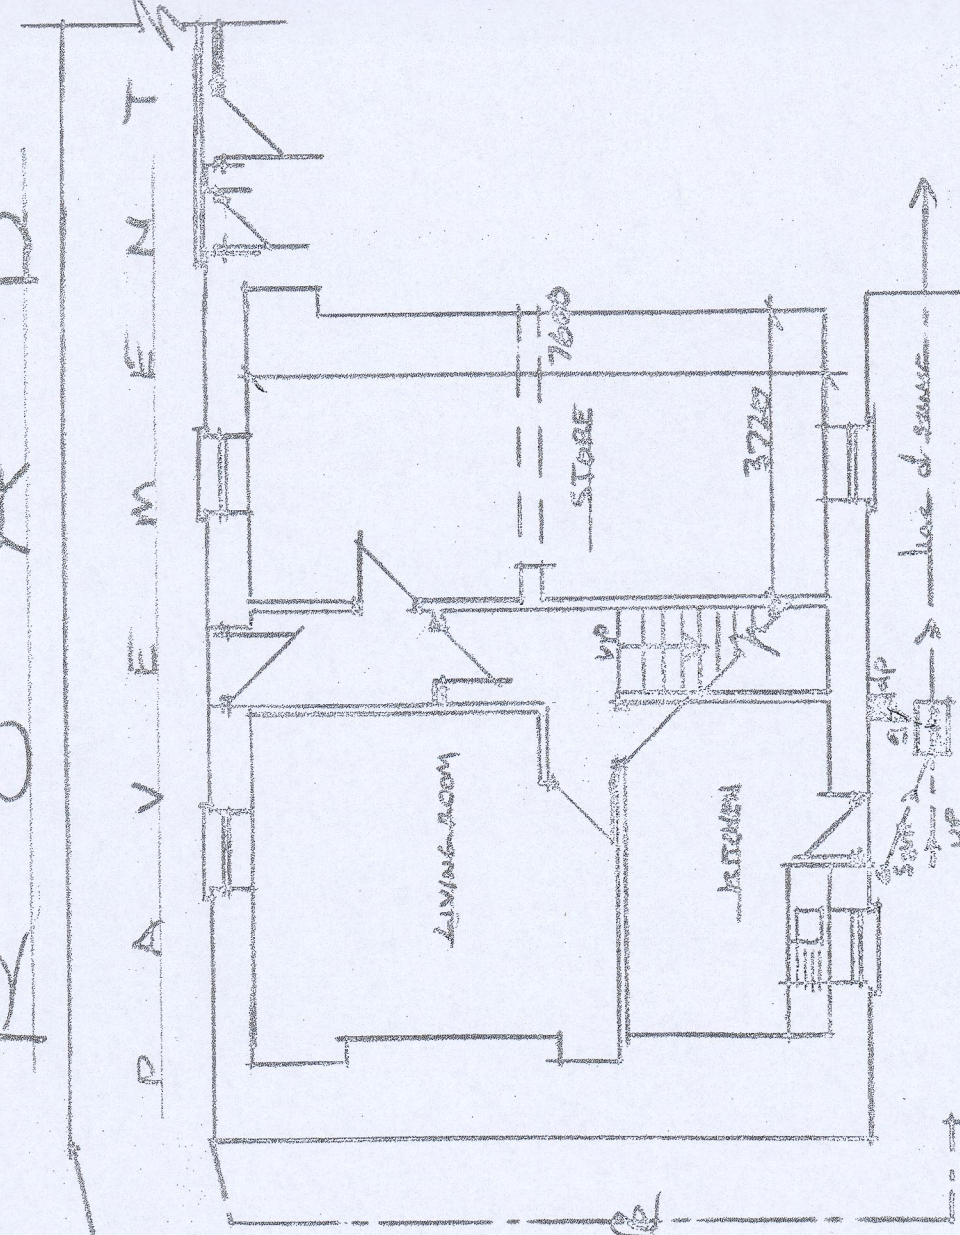


REAR CARGEN

EXISTING GROUND FLOOR 1:100

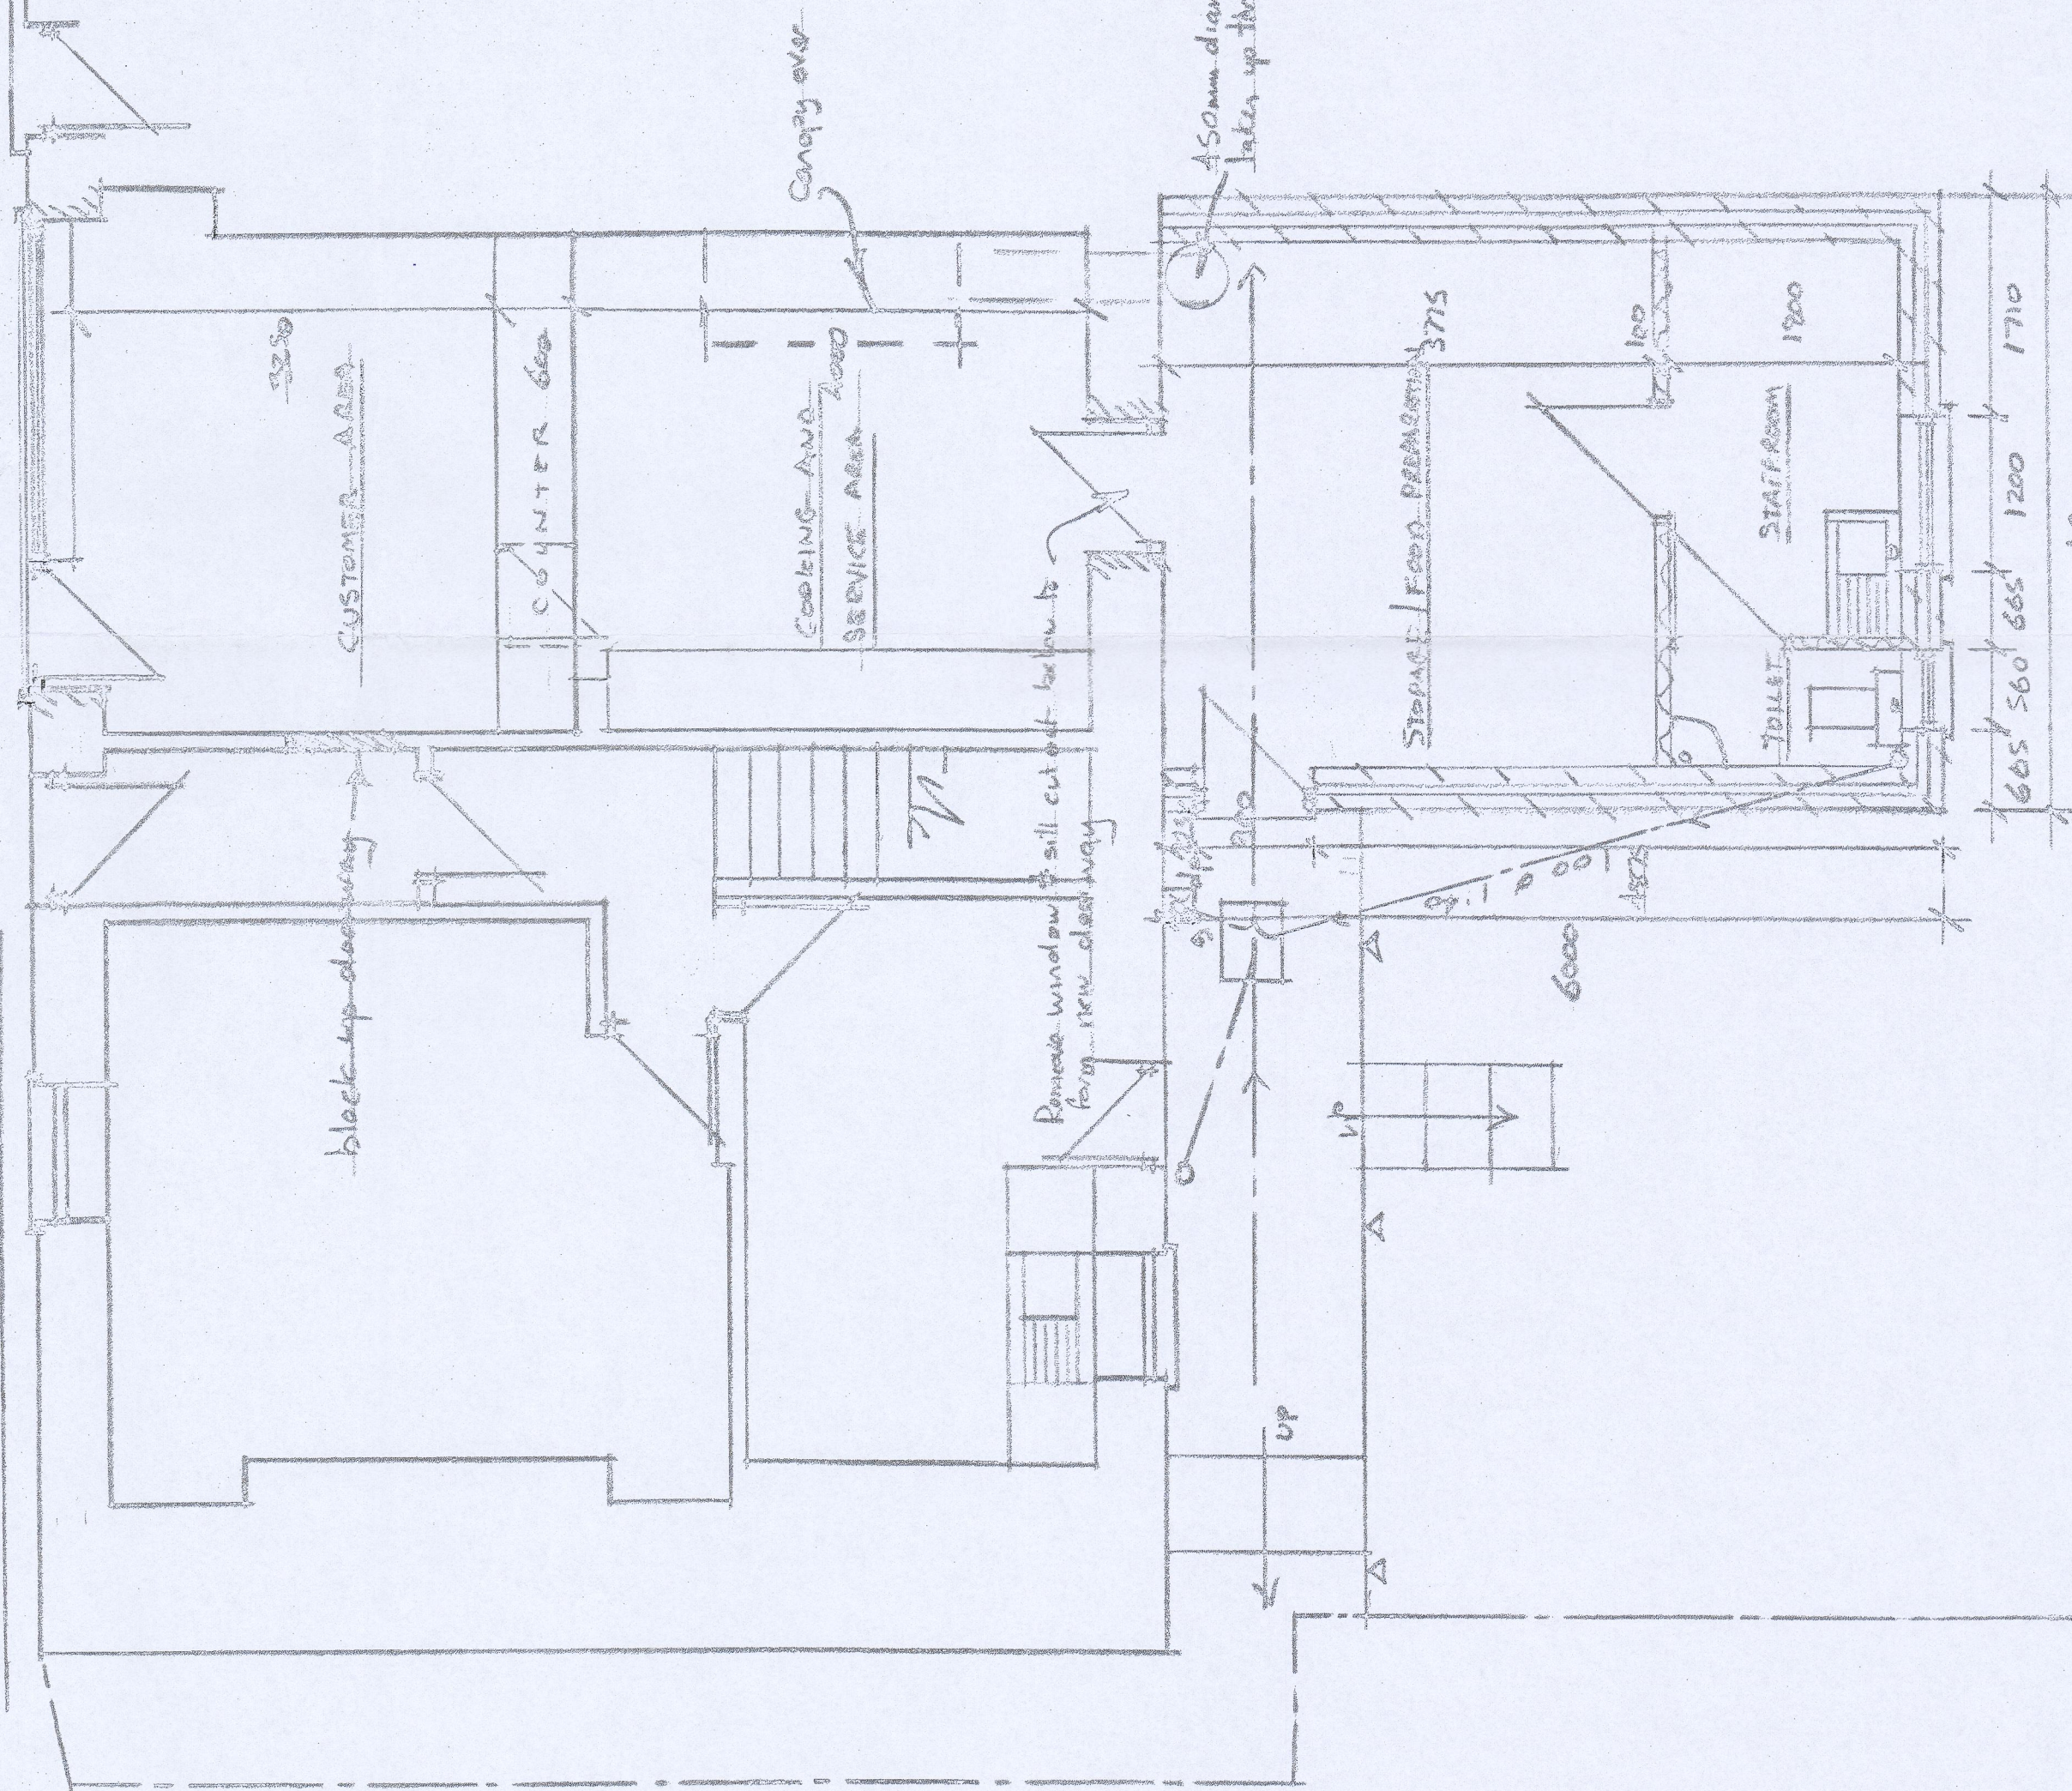


Proposed Ground Floor 1:50


EXISTING FRONT ELEVATION	1:100
	

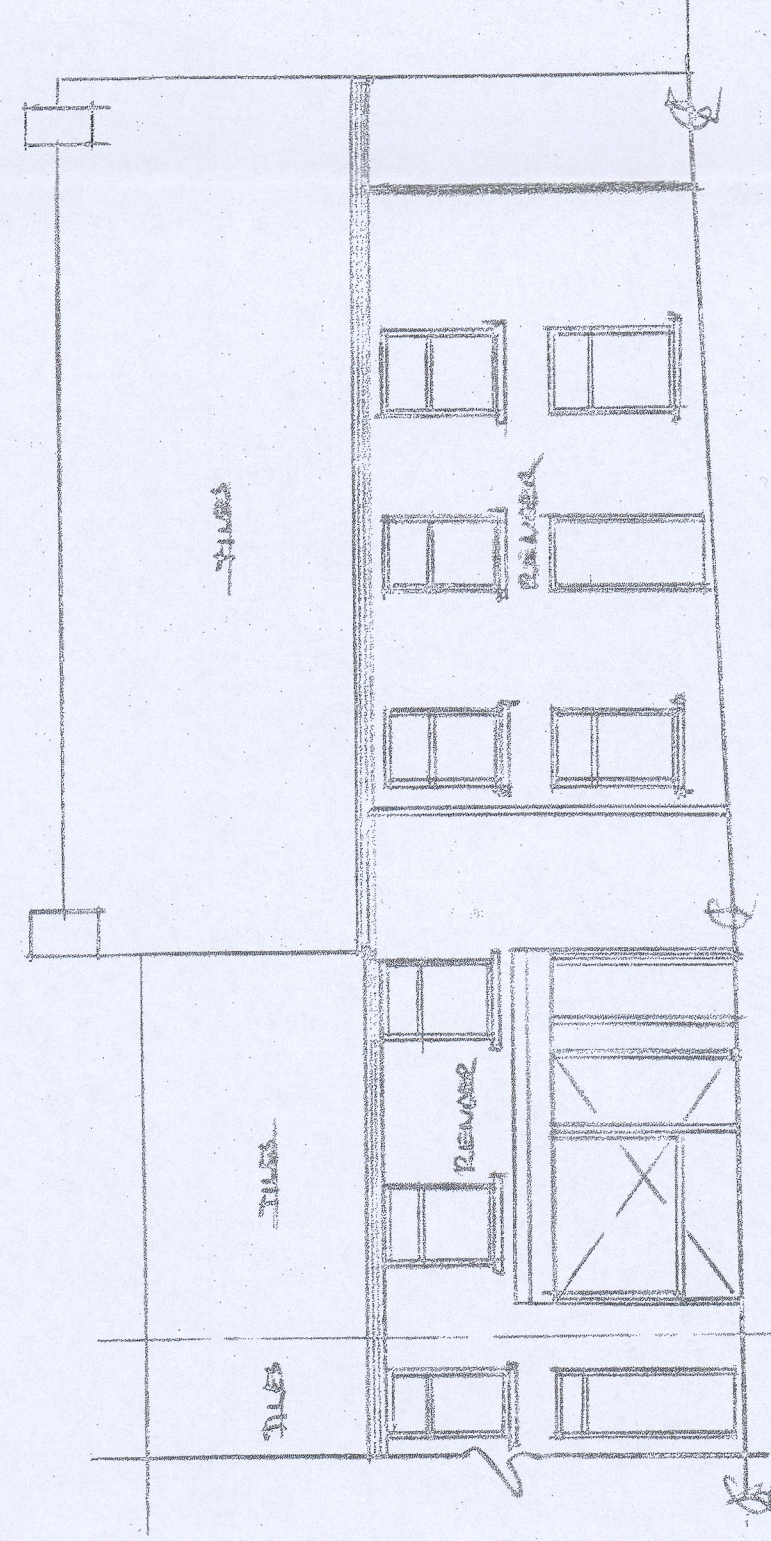

INVESTING SIDE ELEVATION 1100

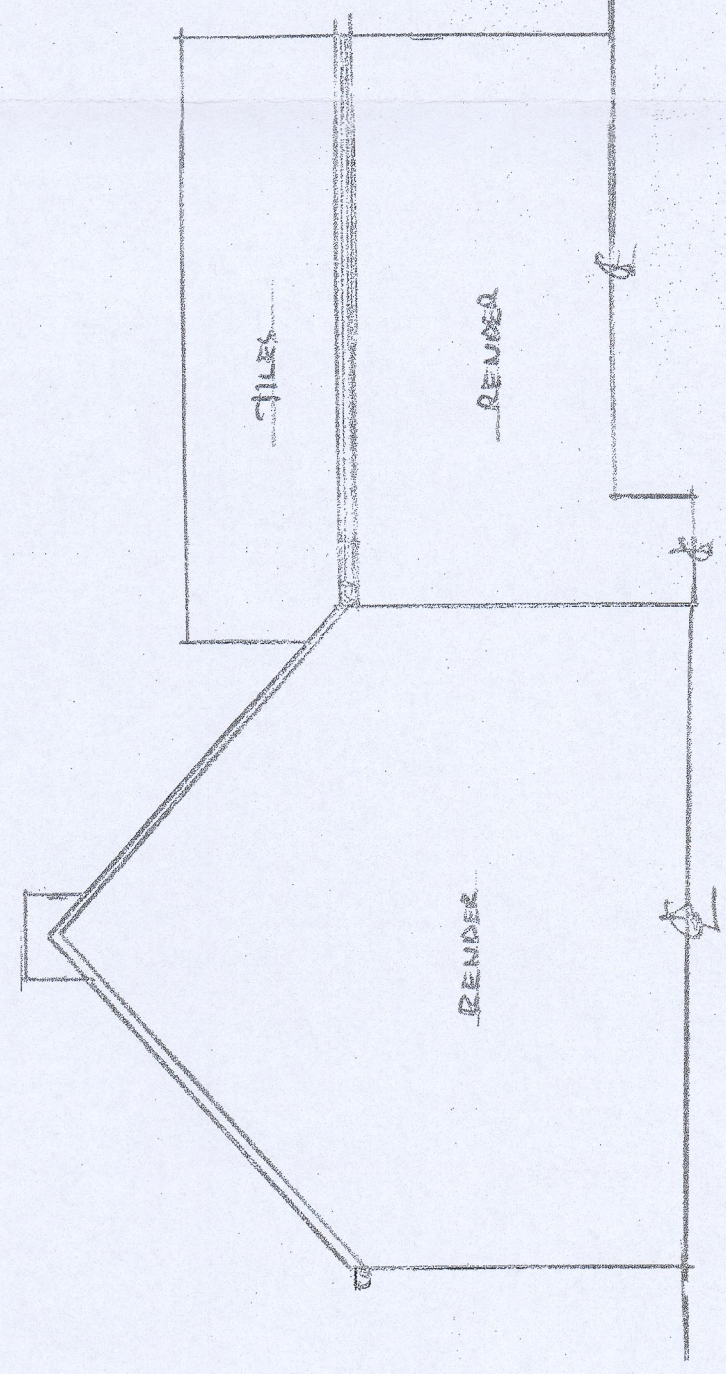

EXISTING DEAR ELEVATION 1:00

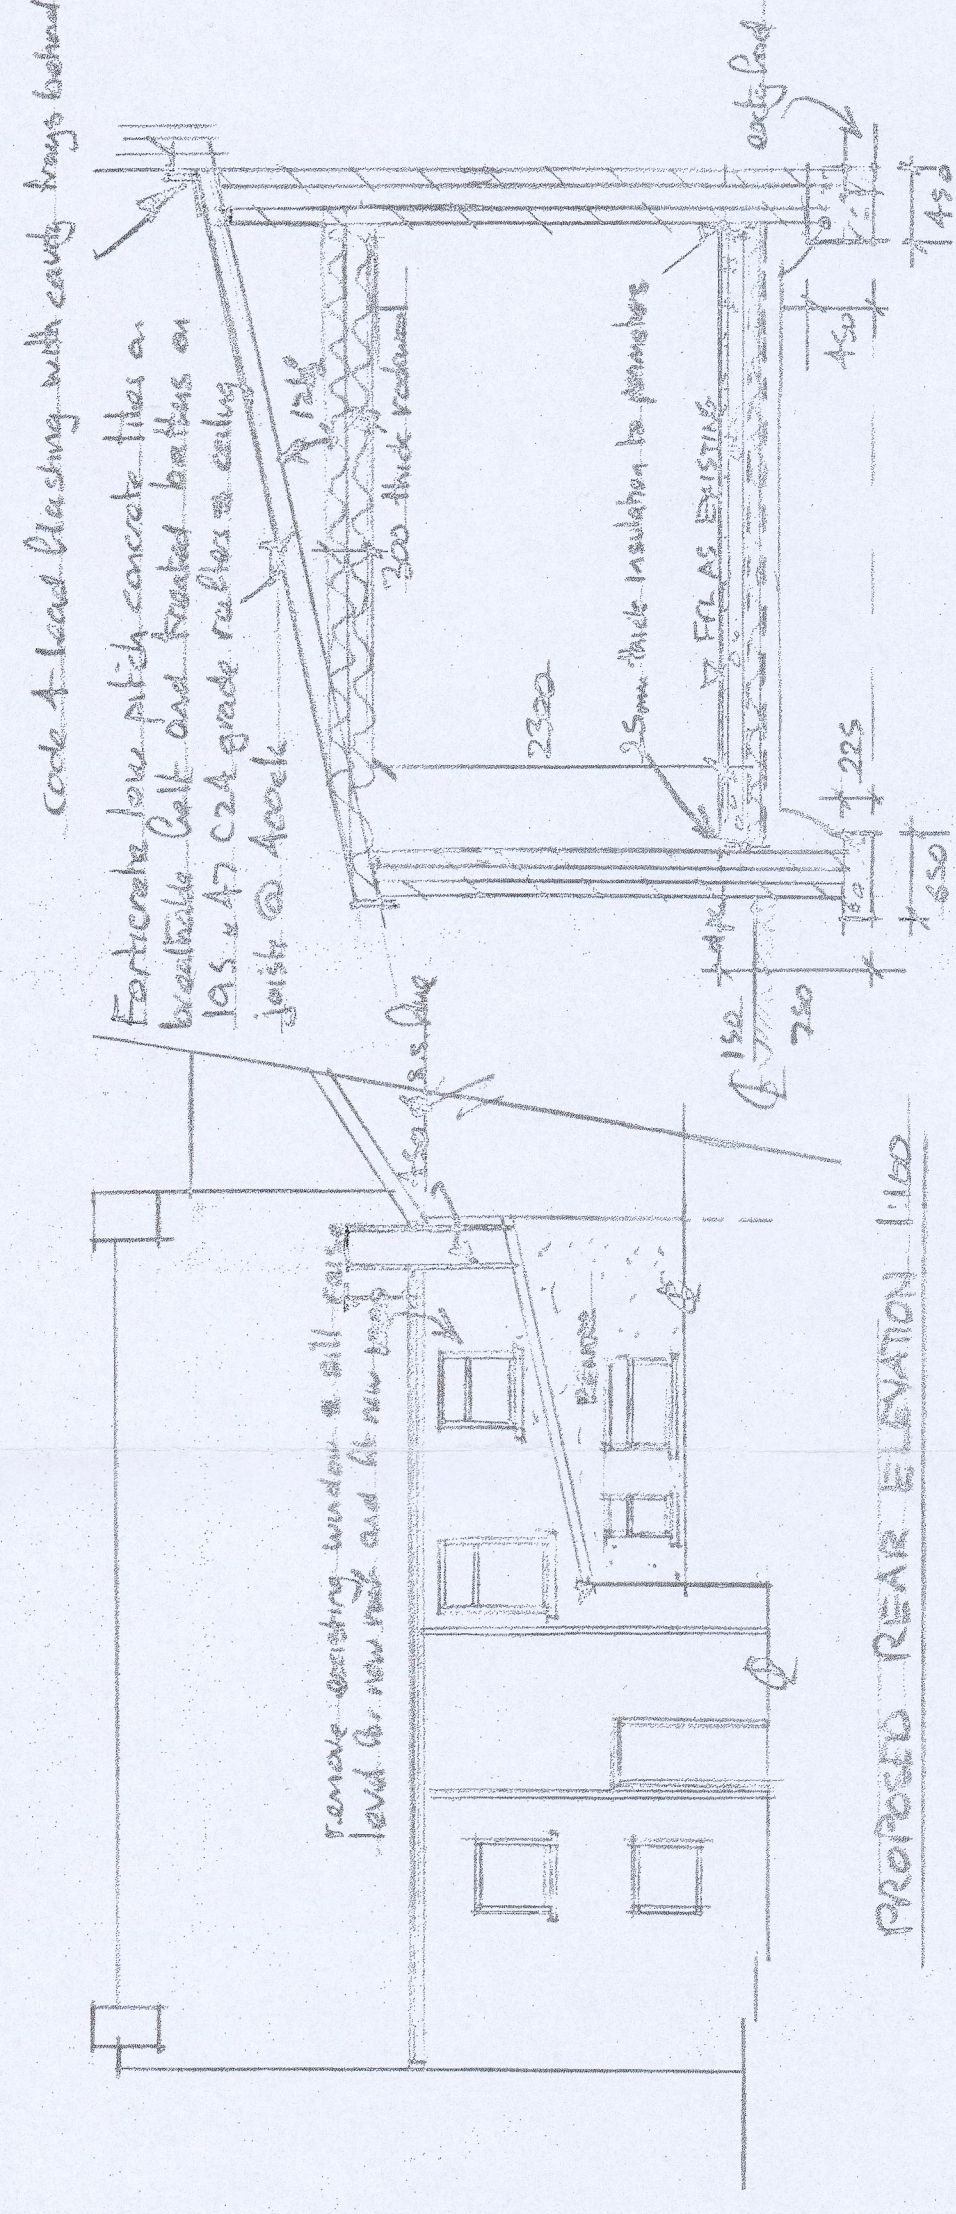


PROPOSED REAR ELEVATION 1'60"

PROPOSED SIDE ELEVATION 1:100

TYPICAL SECTION 1:50

210360

PLANNING DEPARTMENT
11 NOV 2021
RECEIVED

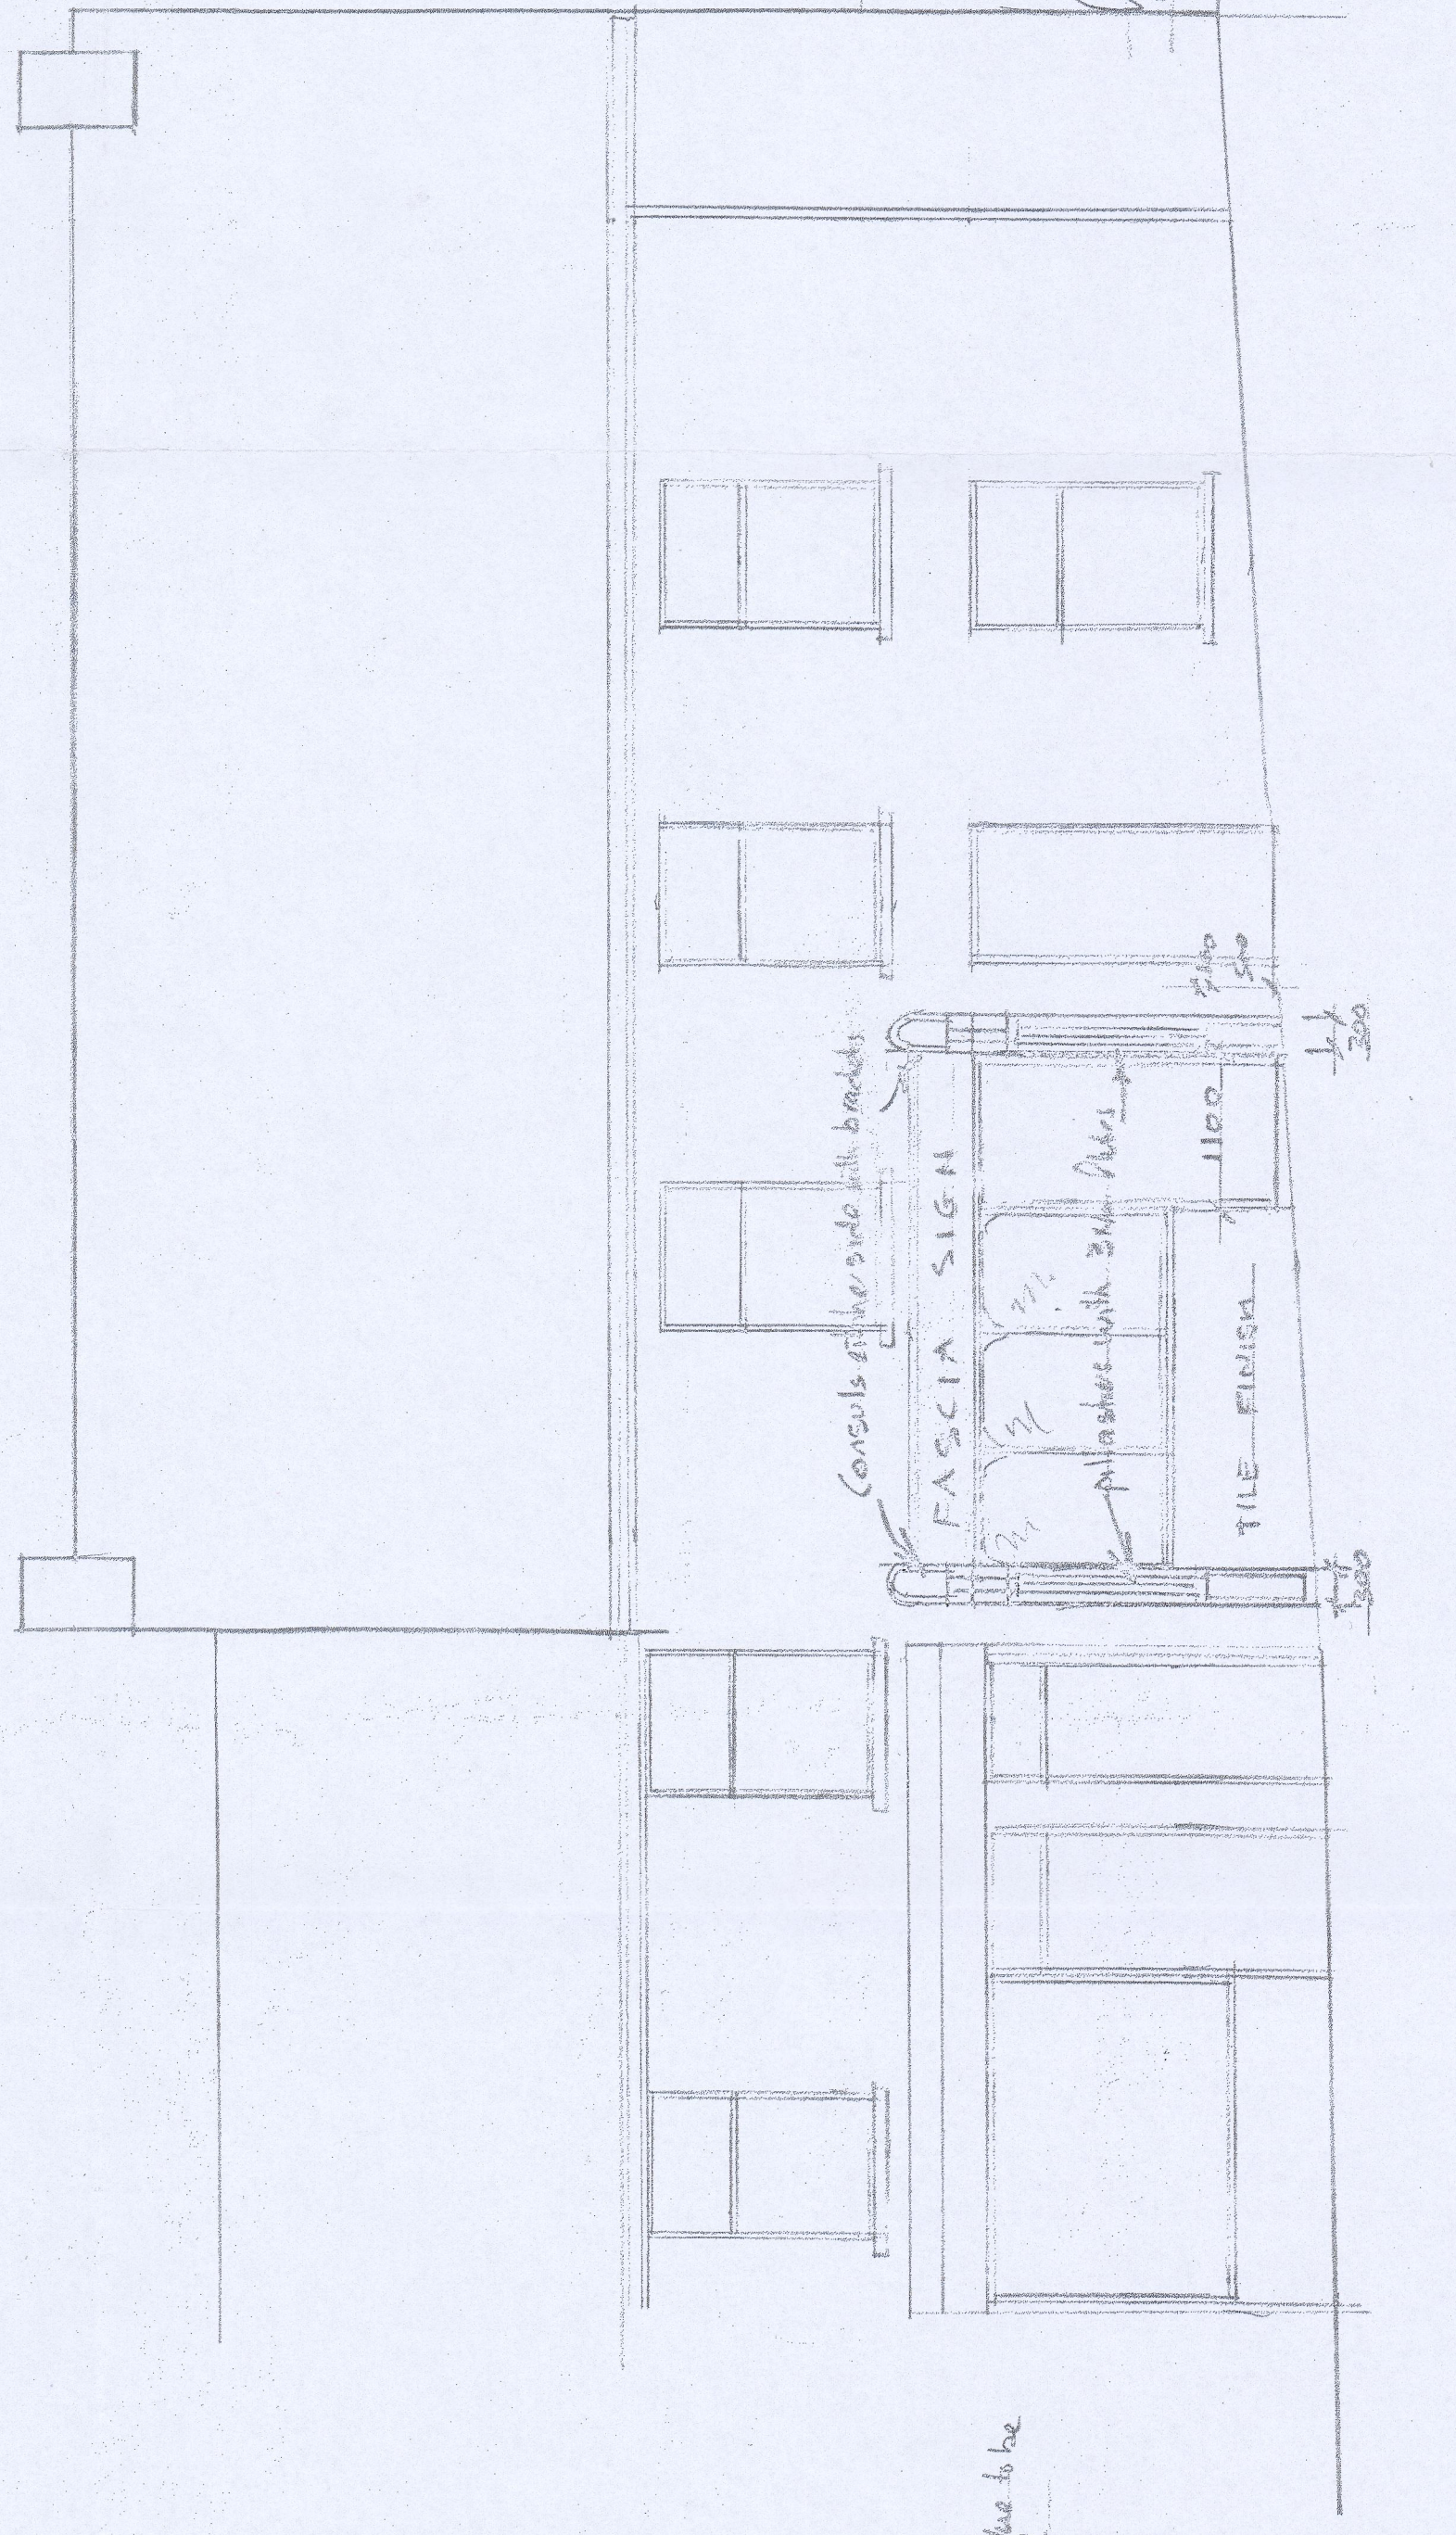

PROPOSED	FRONT	ELEVATION	1:50

SECTION THROUGH SHOPFRONT 1.50

JOB	PROPOSED CHANGE OF USE TO A3 TAKEAWAY WITH NEW SHOPFRONT & EXTENSION 14' REAR	
ADDRESS	32 HIGH STREET, CEFN COED, MERTHYR TYDFIL, CF48 2PF	
SCALE	DATE	DRAWN
1:50, 1100	NOV. 2021	A. COLLINS