


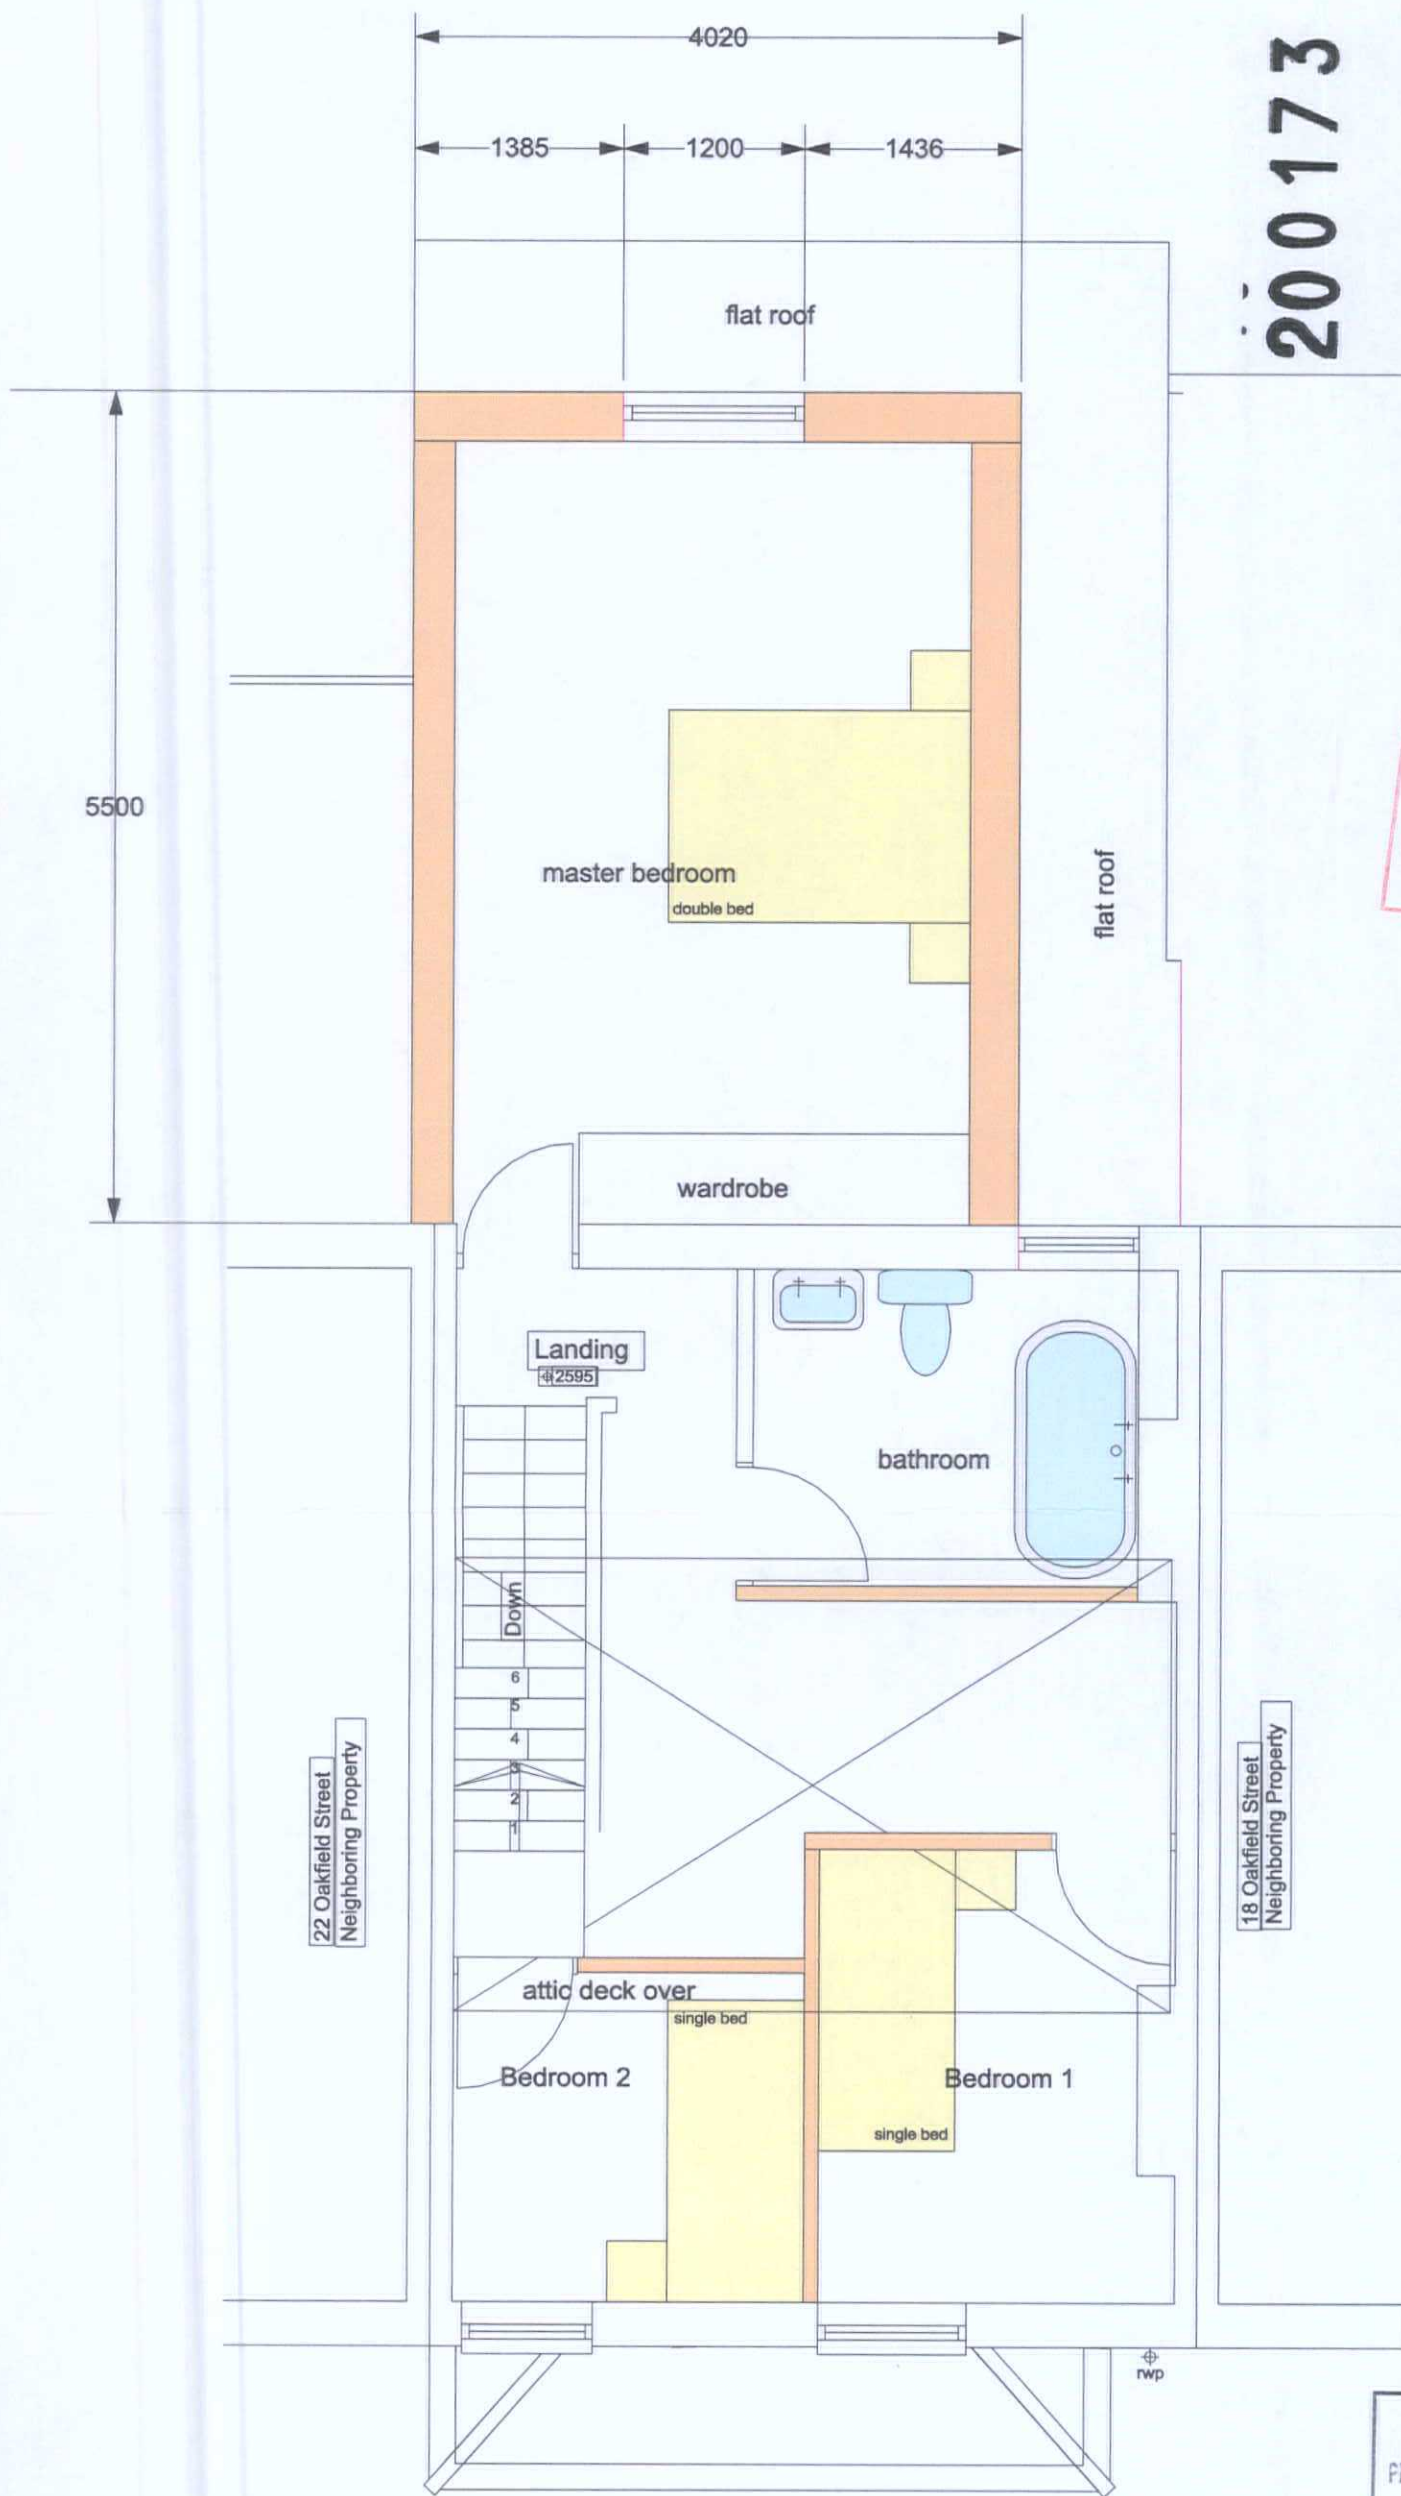

PROPOSED FIRST FLOOR PLAN

200173

MTG30
PLANNING DEPARTMENT
29 JUL 2020
RECEIVED

MERTHYR TYDFIL
COUNTY BOROUGH
COUNCIL
OFFICE COPY
PLEASE DO NOT
REMOVE

MERTHYR TYDFIL
COUNTY BOROUGH COUNCIL
Town & Country Planning Act 1990
PERMISSION GRANTED SUBJECT TO CONDITIONS
24 SEP 2020
J. JONES
BA(Hons) BTP M.R.T.P.I
HEAD OF TOWN PLANNING

PROPOSED EXTENSION TO 20 OAKFIELD STREET, ABERFAN