



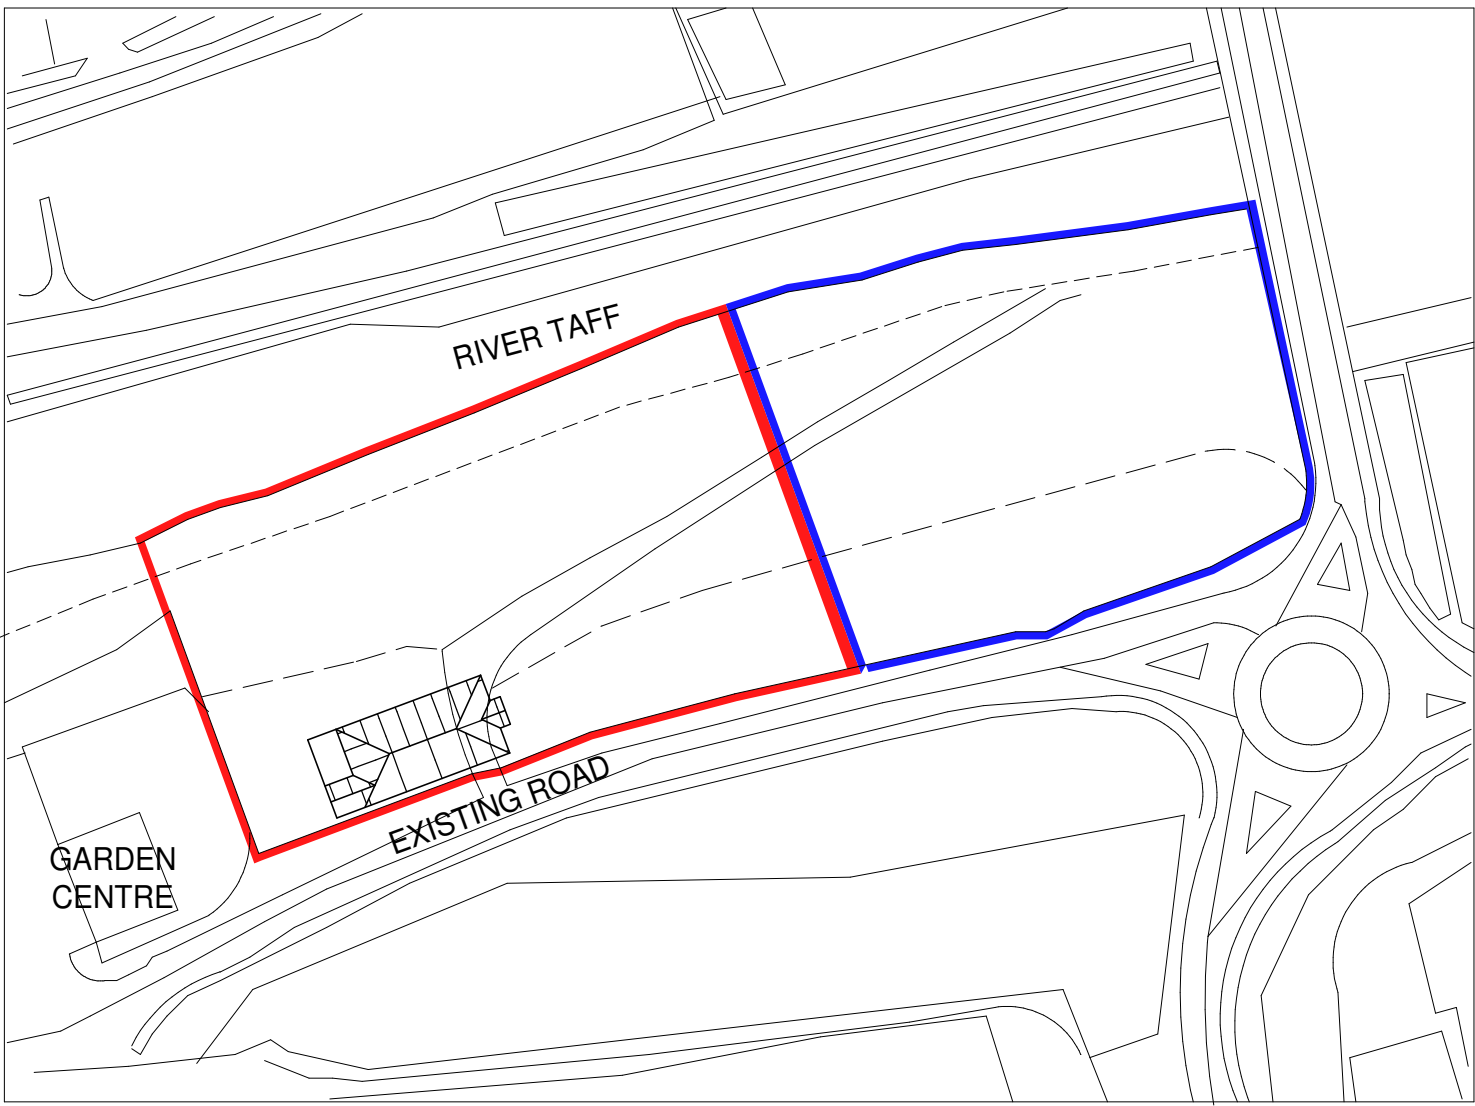

LOCATION MAP 1 : 1250

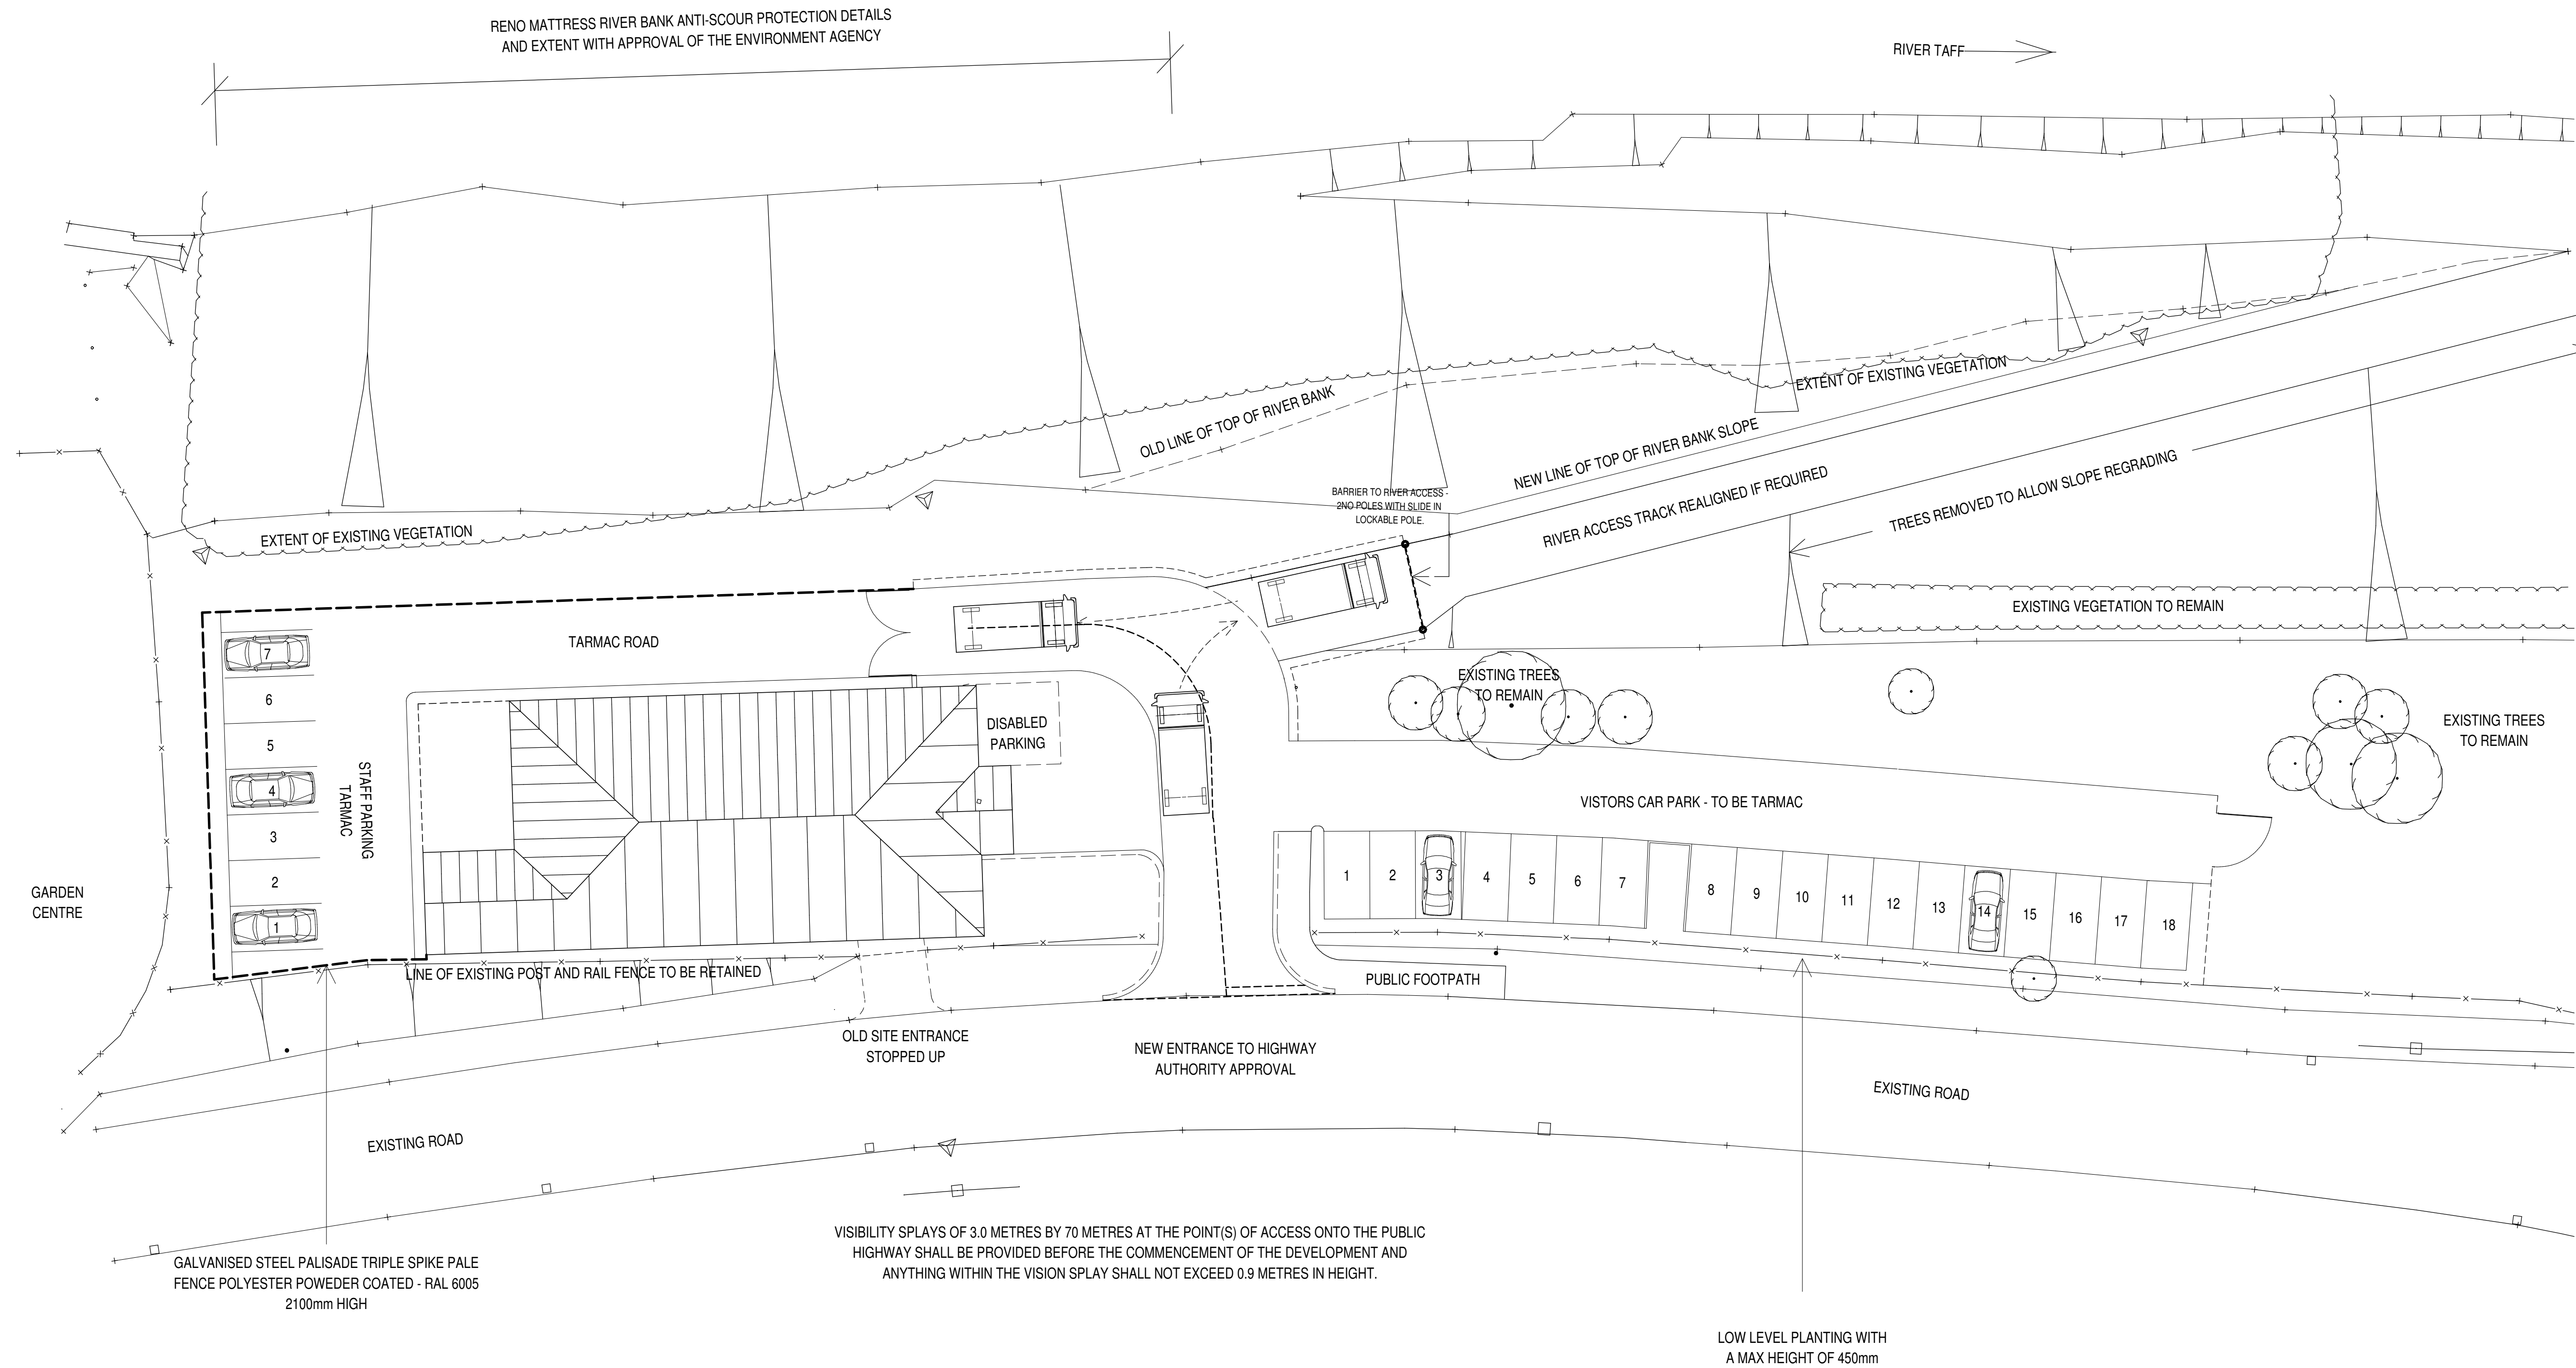

INDEX	REVISIONS	DATE
-------	-----------	------

B	River barrier added	21:11:01
A	This drawing supercedes 231:NC:OG:05D with a minor realigned of the building and access road to the river bank top in accordance with Earth Sciences recommendations	09:09:04

DO NOT SCALE FROM DRAWING - IT IS THE CONTRACTORS RESPONSIBILITY TO CHECK ALL SITE DIMENSIONS & NOTIFY ANY DISCREPENCIES

Peter Goolden - designs
62 Vestry Road, Street, Somerset BA16 0HX
e-mail: p.gooldendesigns@btinternet.com
Telephone 01458 840668 Facsimile 01458 840669

Client
R.S.P.C.A. Causeway, Horsham,
West Sussex, RH12 1HG

Project
Site Location Plan

Scale
1 : 200 & 1 : 1250

date
March 2001

Drg. No.	231:NC:OG:08	A	B		
----------	--------------	---	---	--	--