


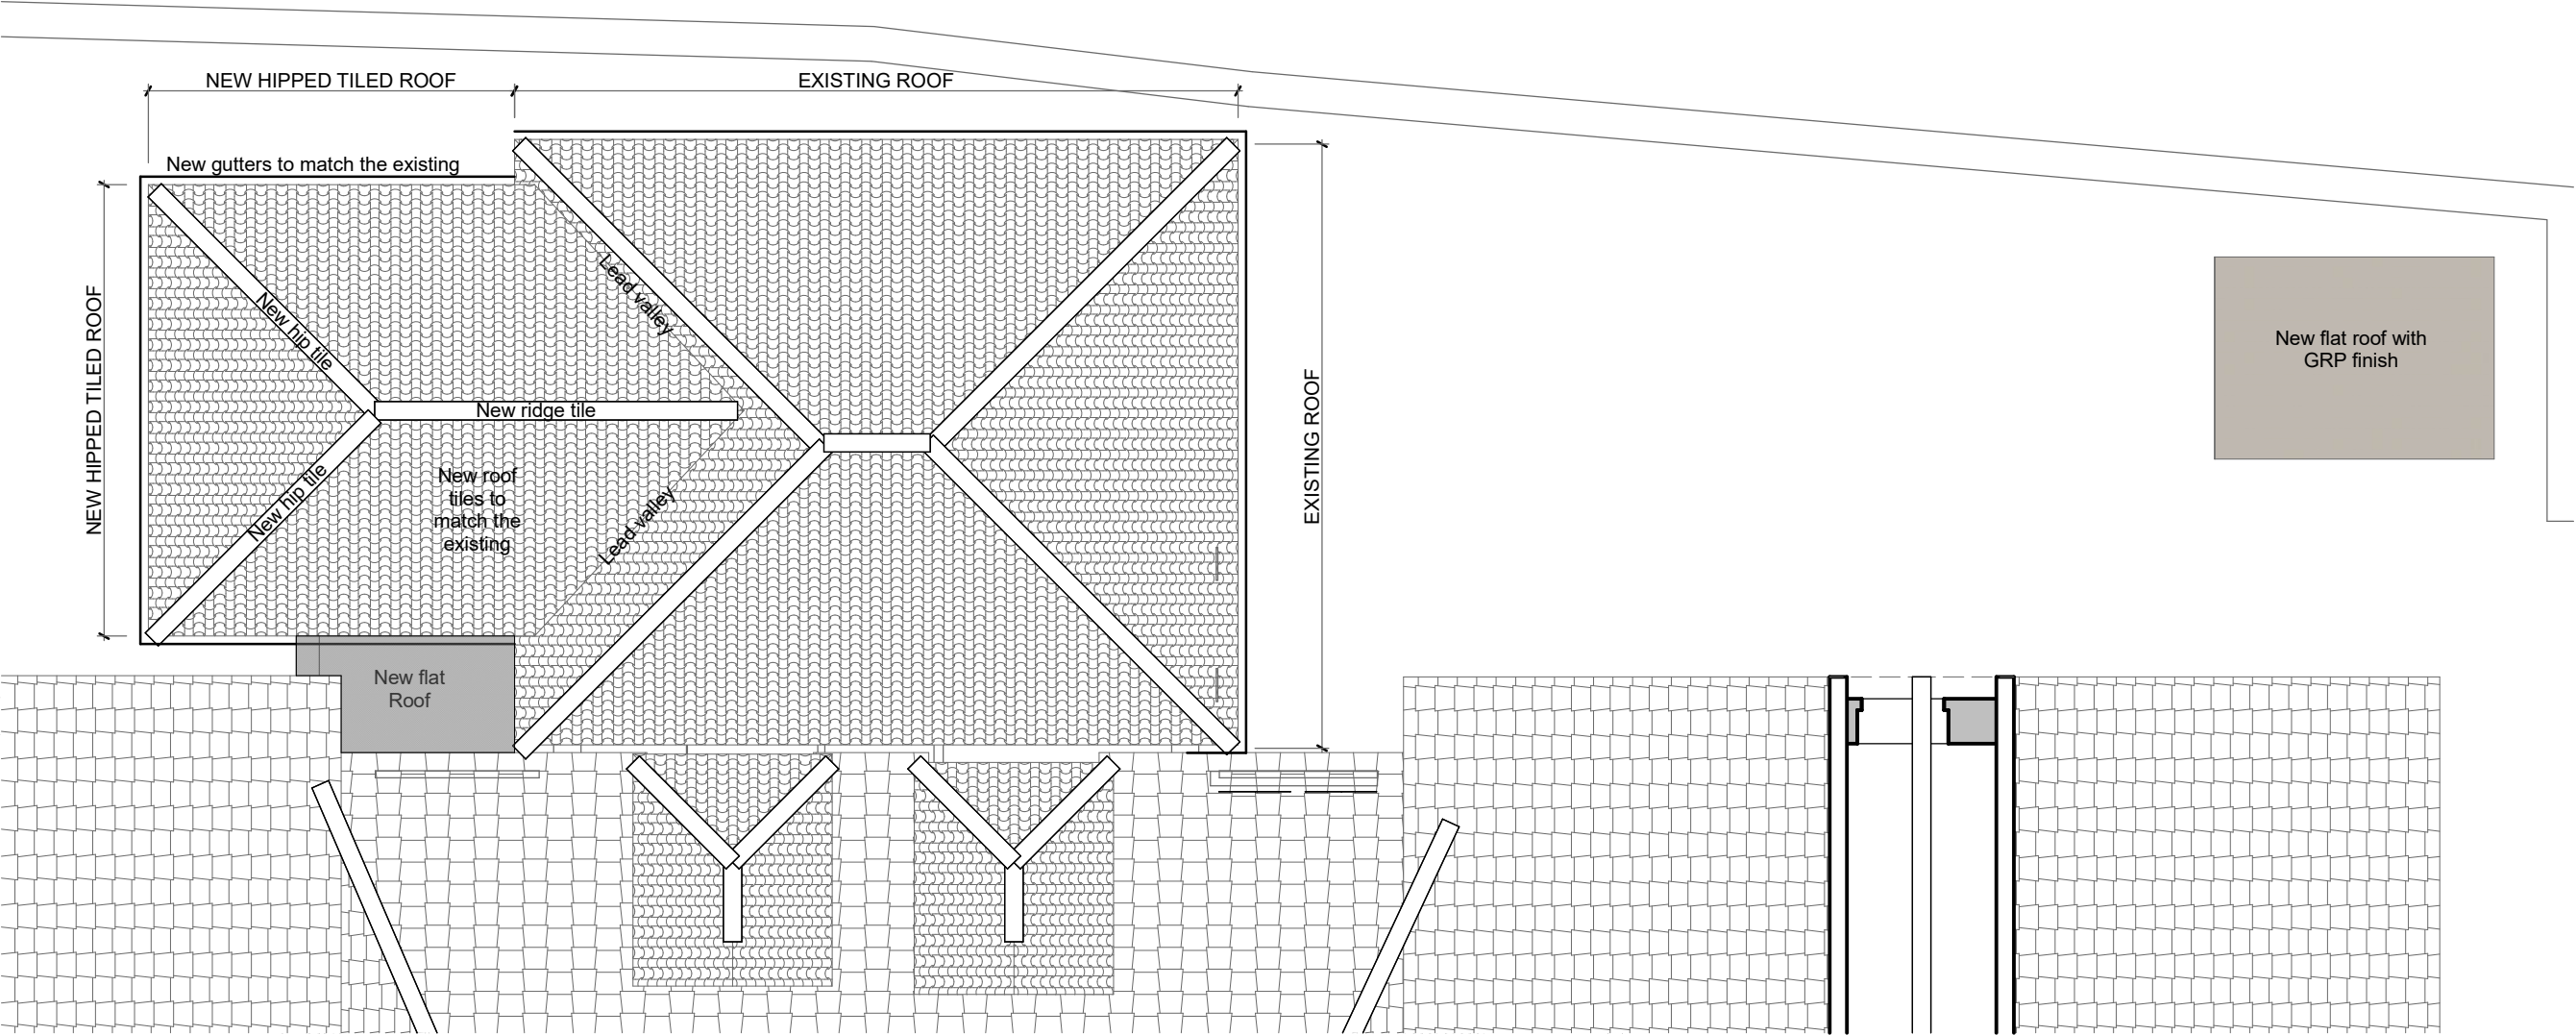

Bedlinog Primary School Childcare Facility
Proposed Roof Plan

Blaenau Gwent County Borough Council
Community Services