



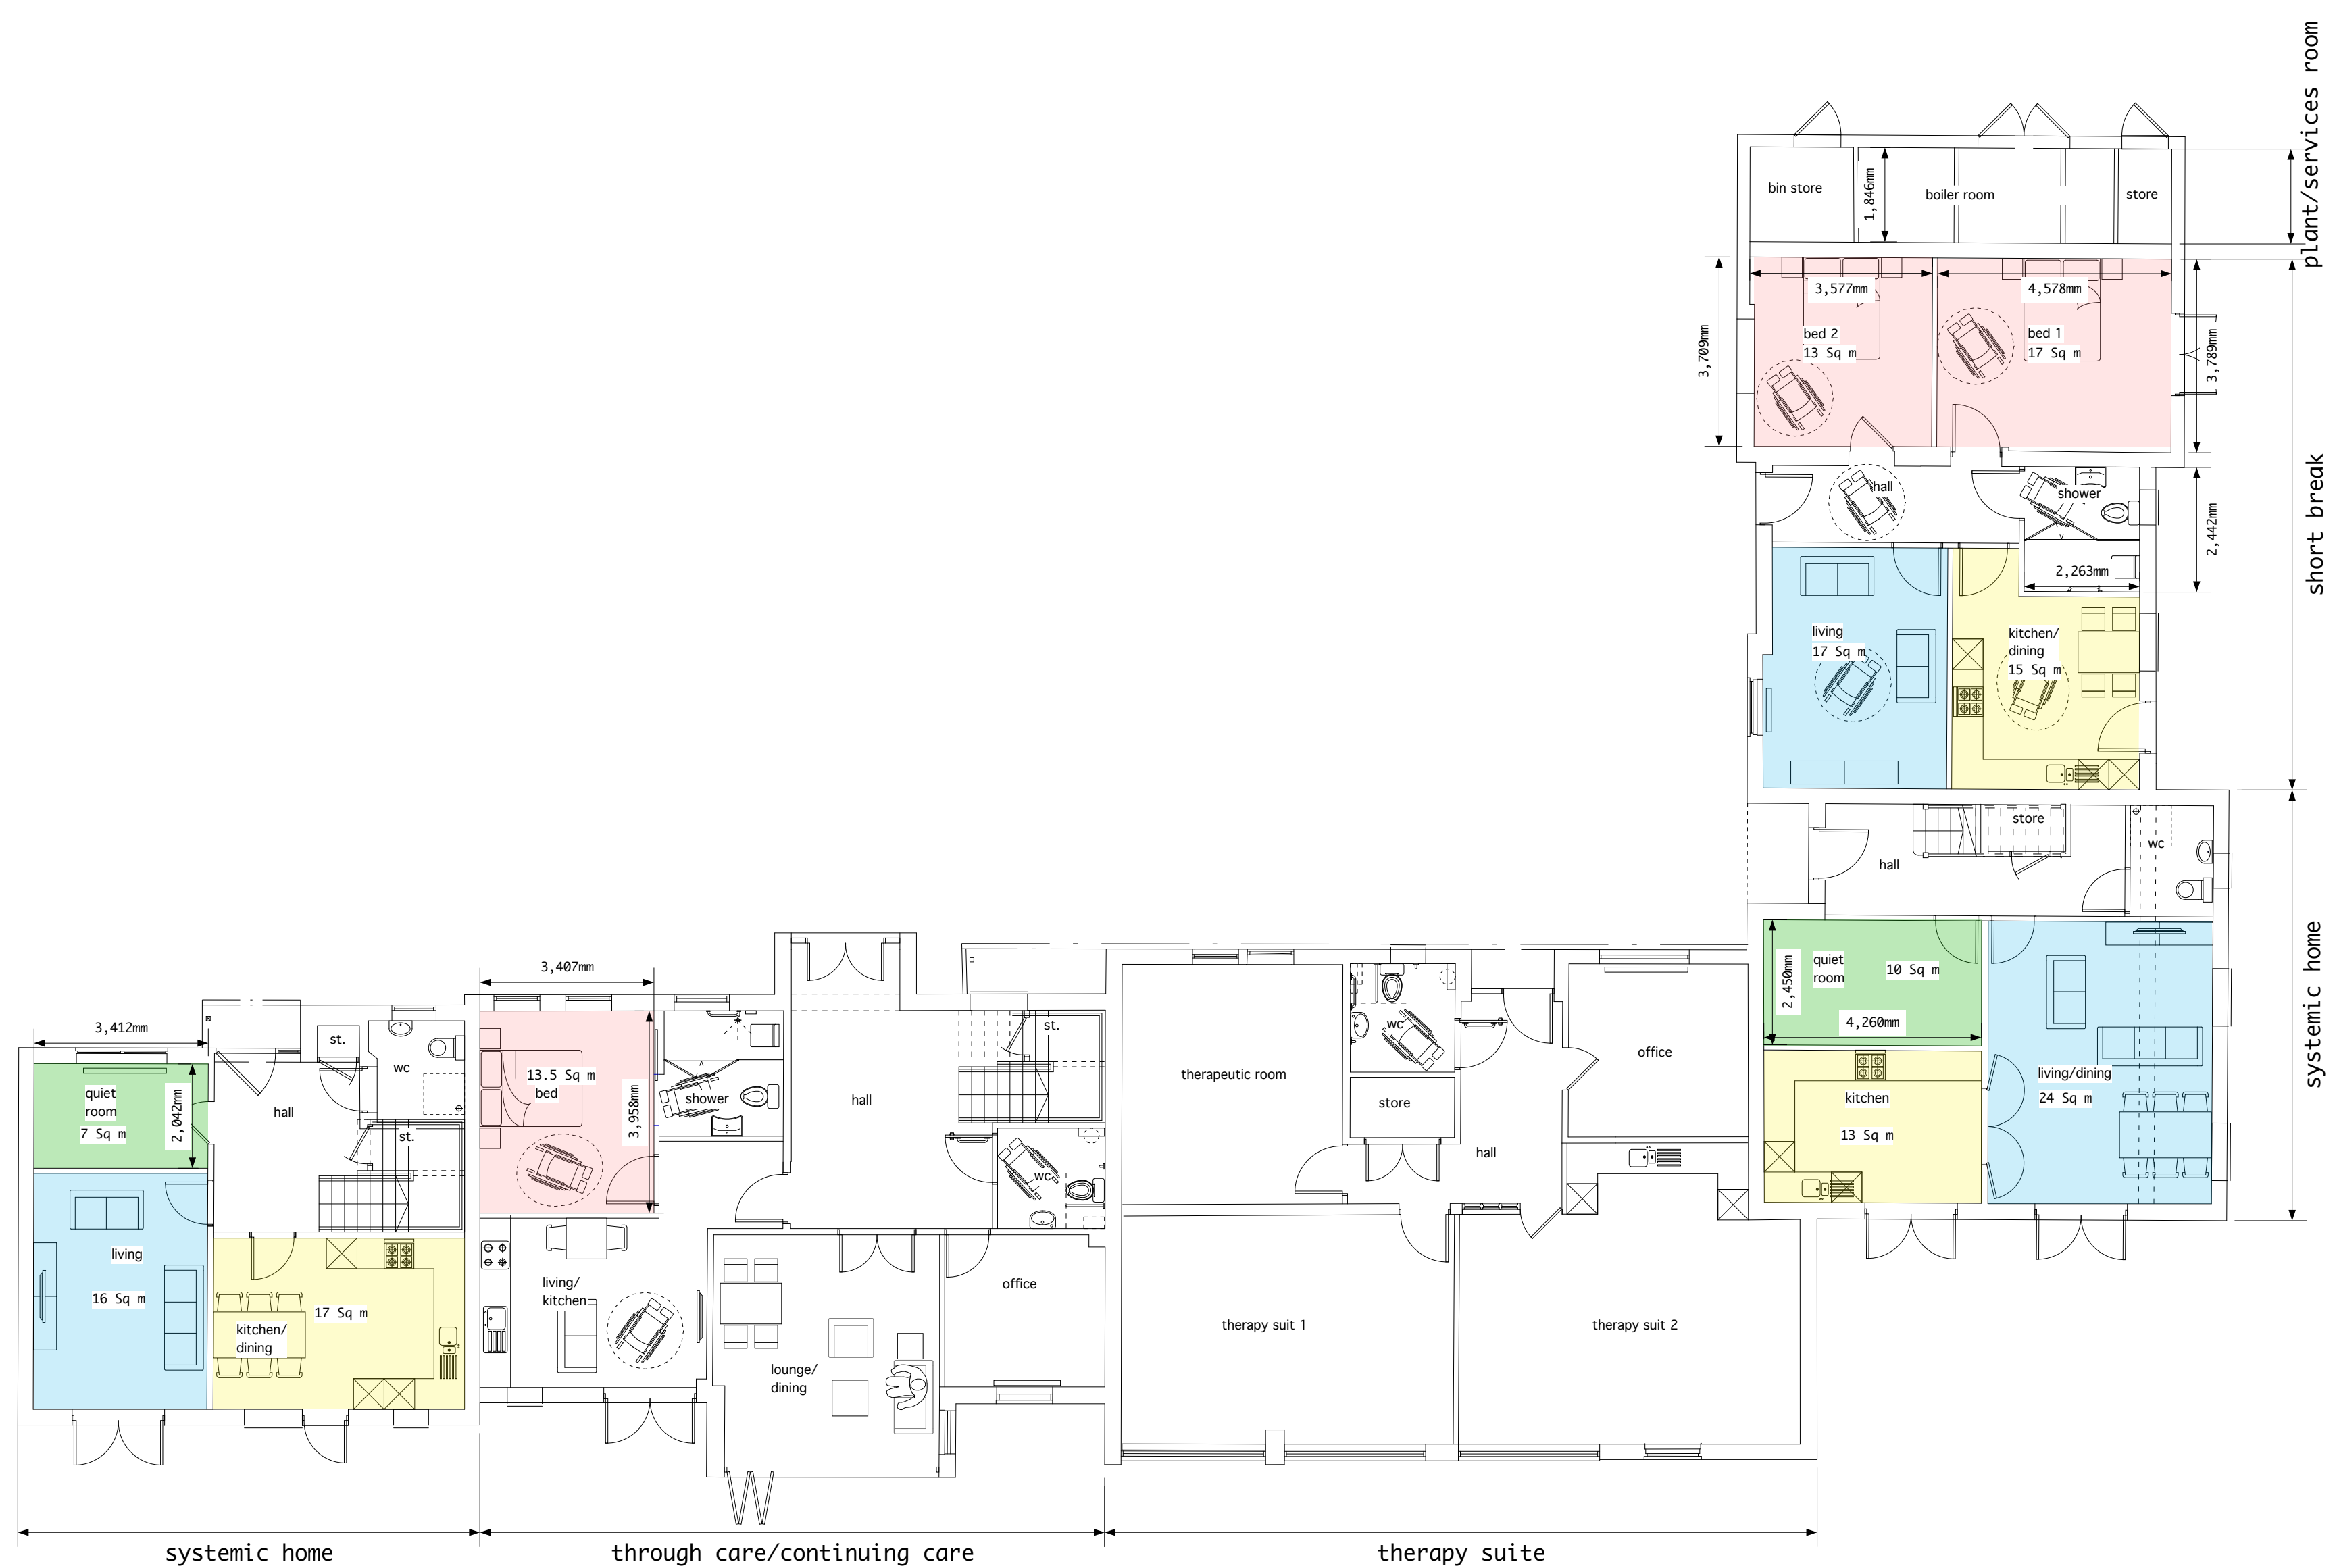

proposed ground floor plan

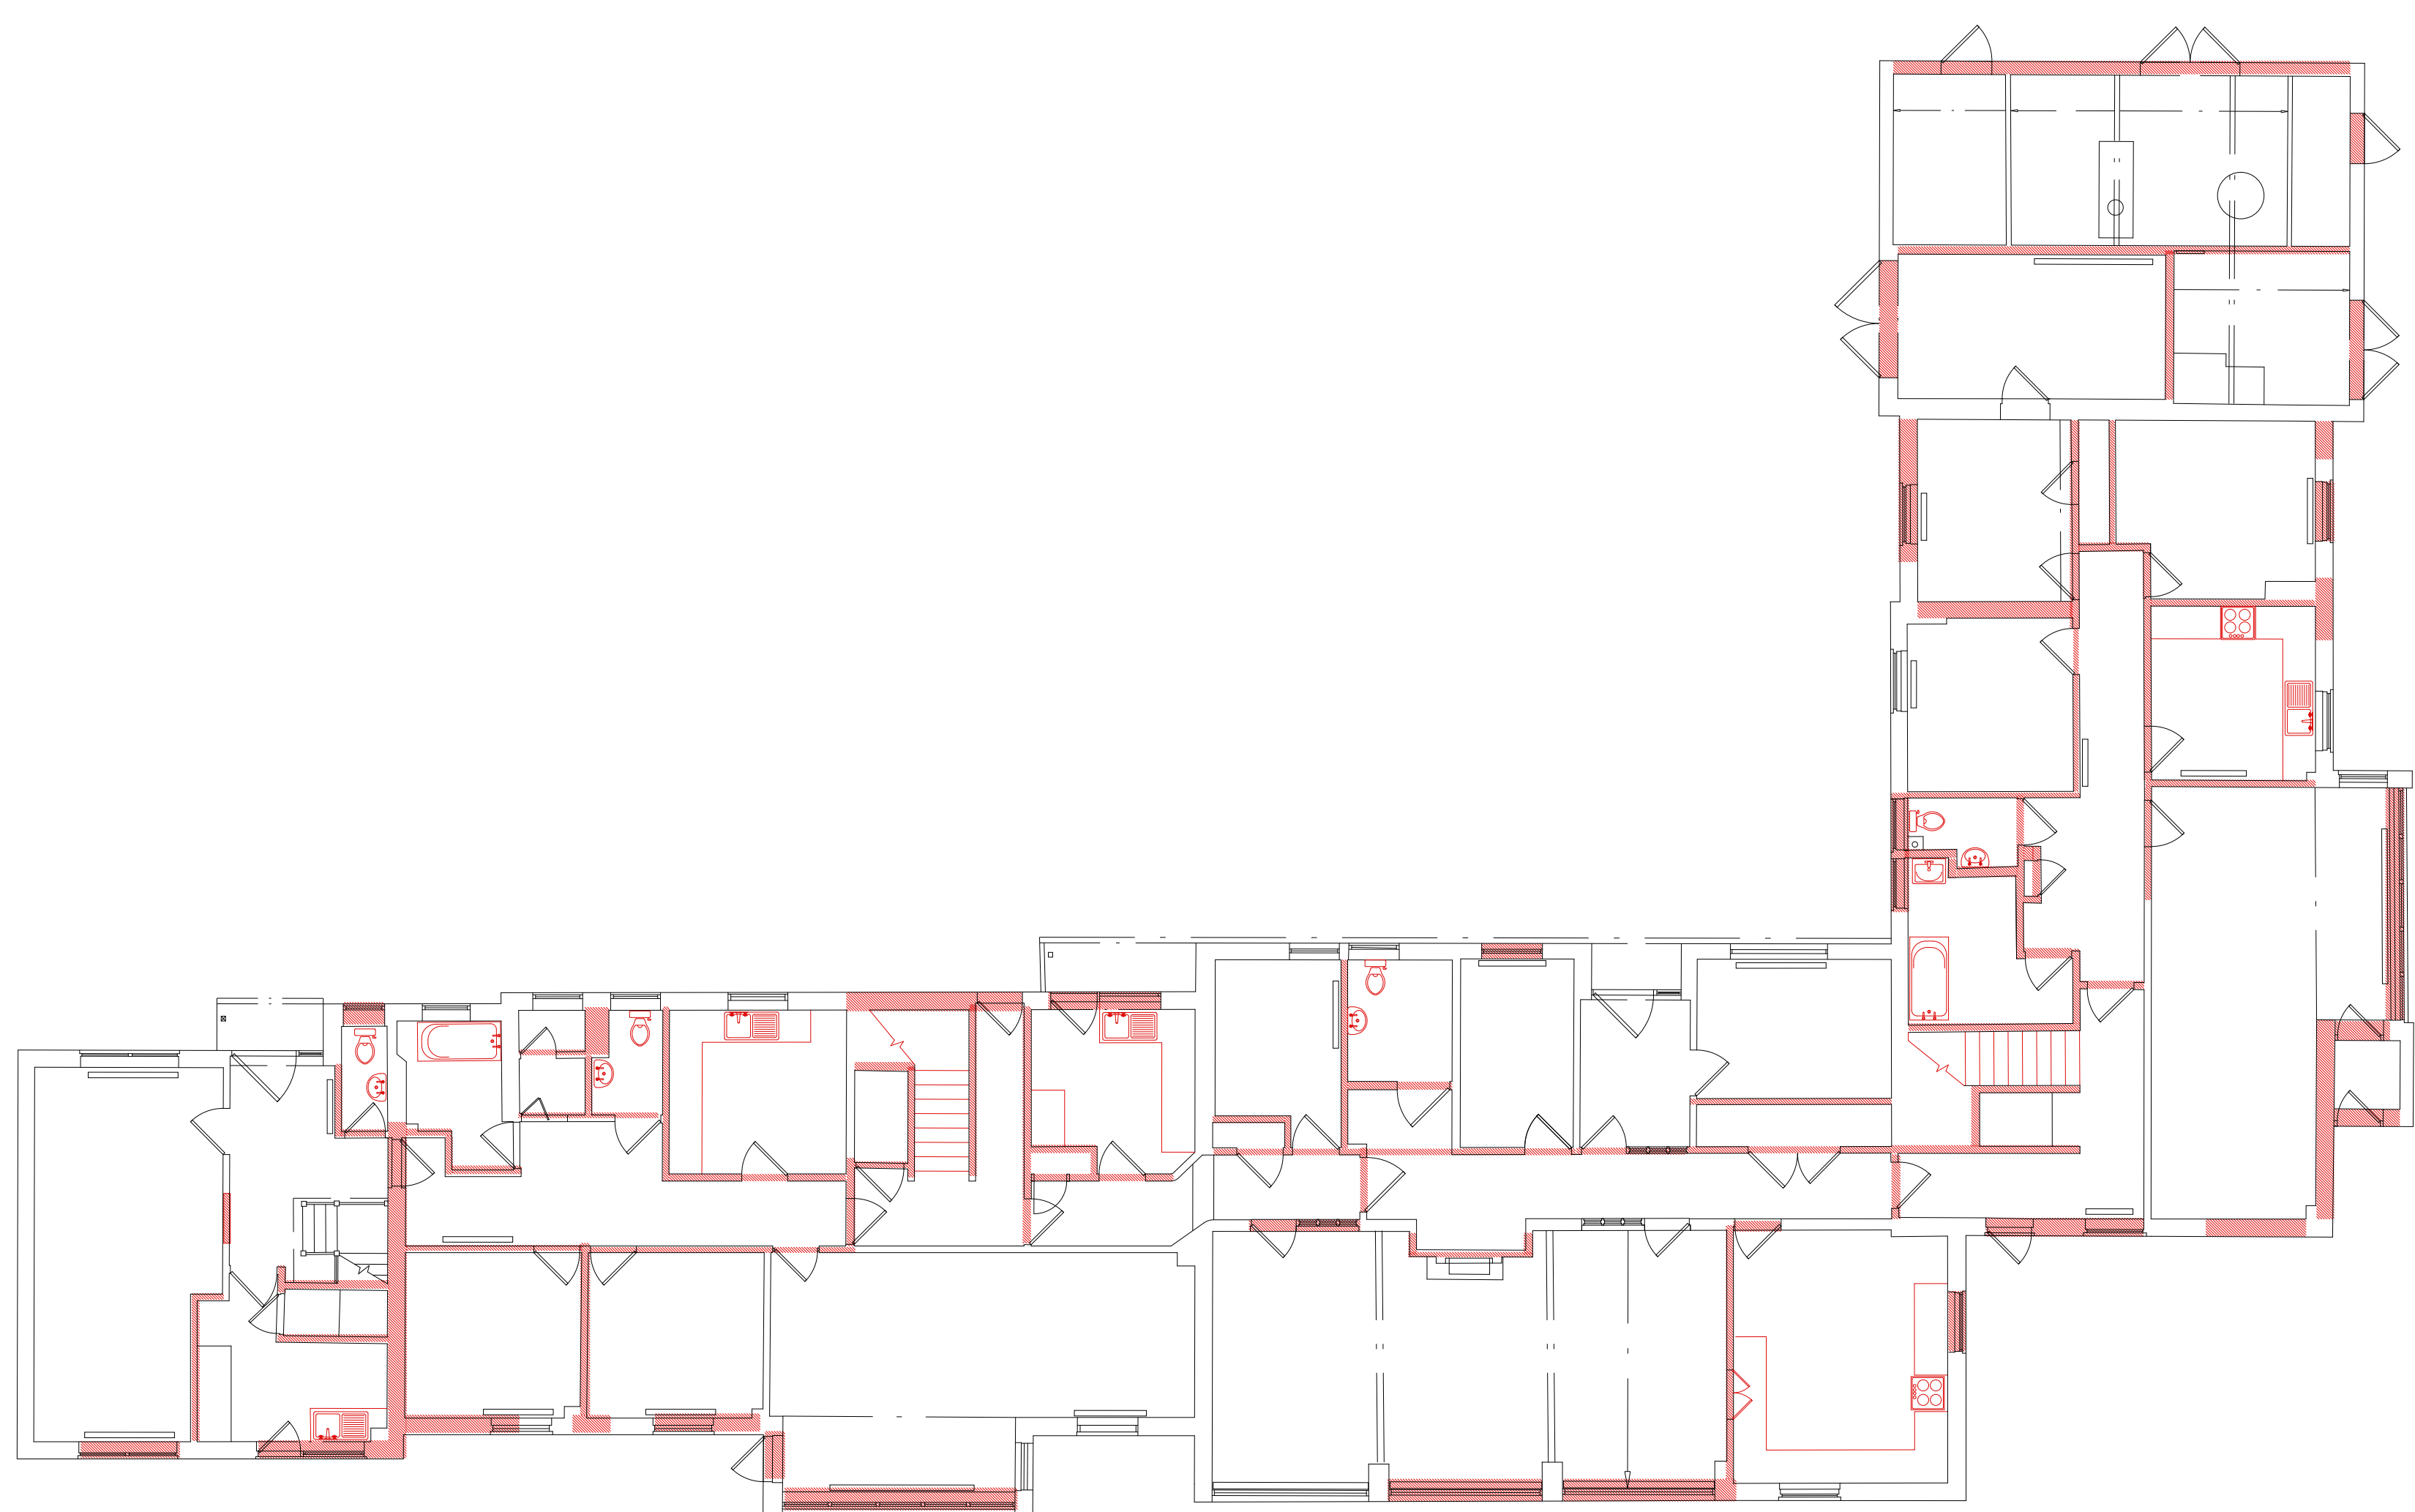

existing ground floor plan

existing + proposed ground floor plans

C	01.08.23	email 11.08.23
B	07.08.23	revised drawing info
A	15.11.22	drawings updated - meeting
Rev	Date	Action

This drawing is copyright.
 Dimensions to be checked on site
 and any discrepancies reported to
 the architect immediately.
 Do not scale, use figured dimensions
 only.

cfw
ARCHITECTS
 Merthyr Tydfil CBC
 Thomastown House
 Merthyr Tydfil
 Existing + Proposed GF Plans
 1:100 @ A1

2223 - 010

6 north road, cardiff, CF10 3du
 030 2034 9491
 www.cfw-architects.co.uk