



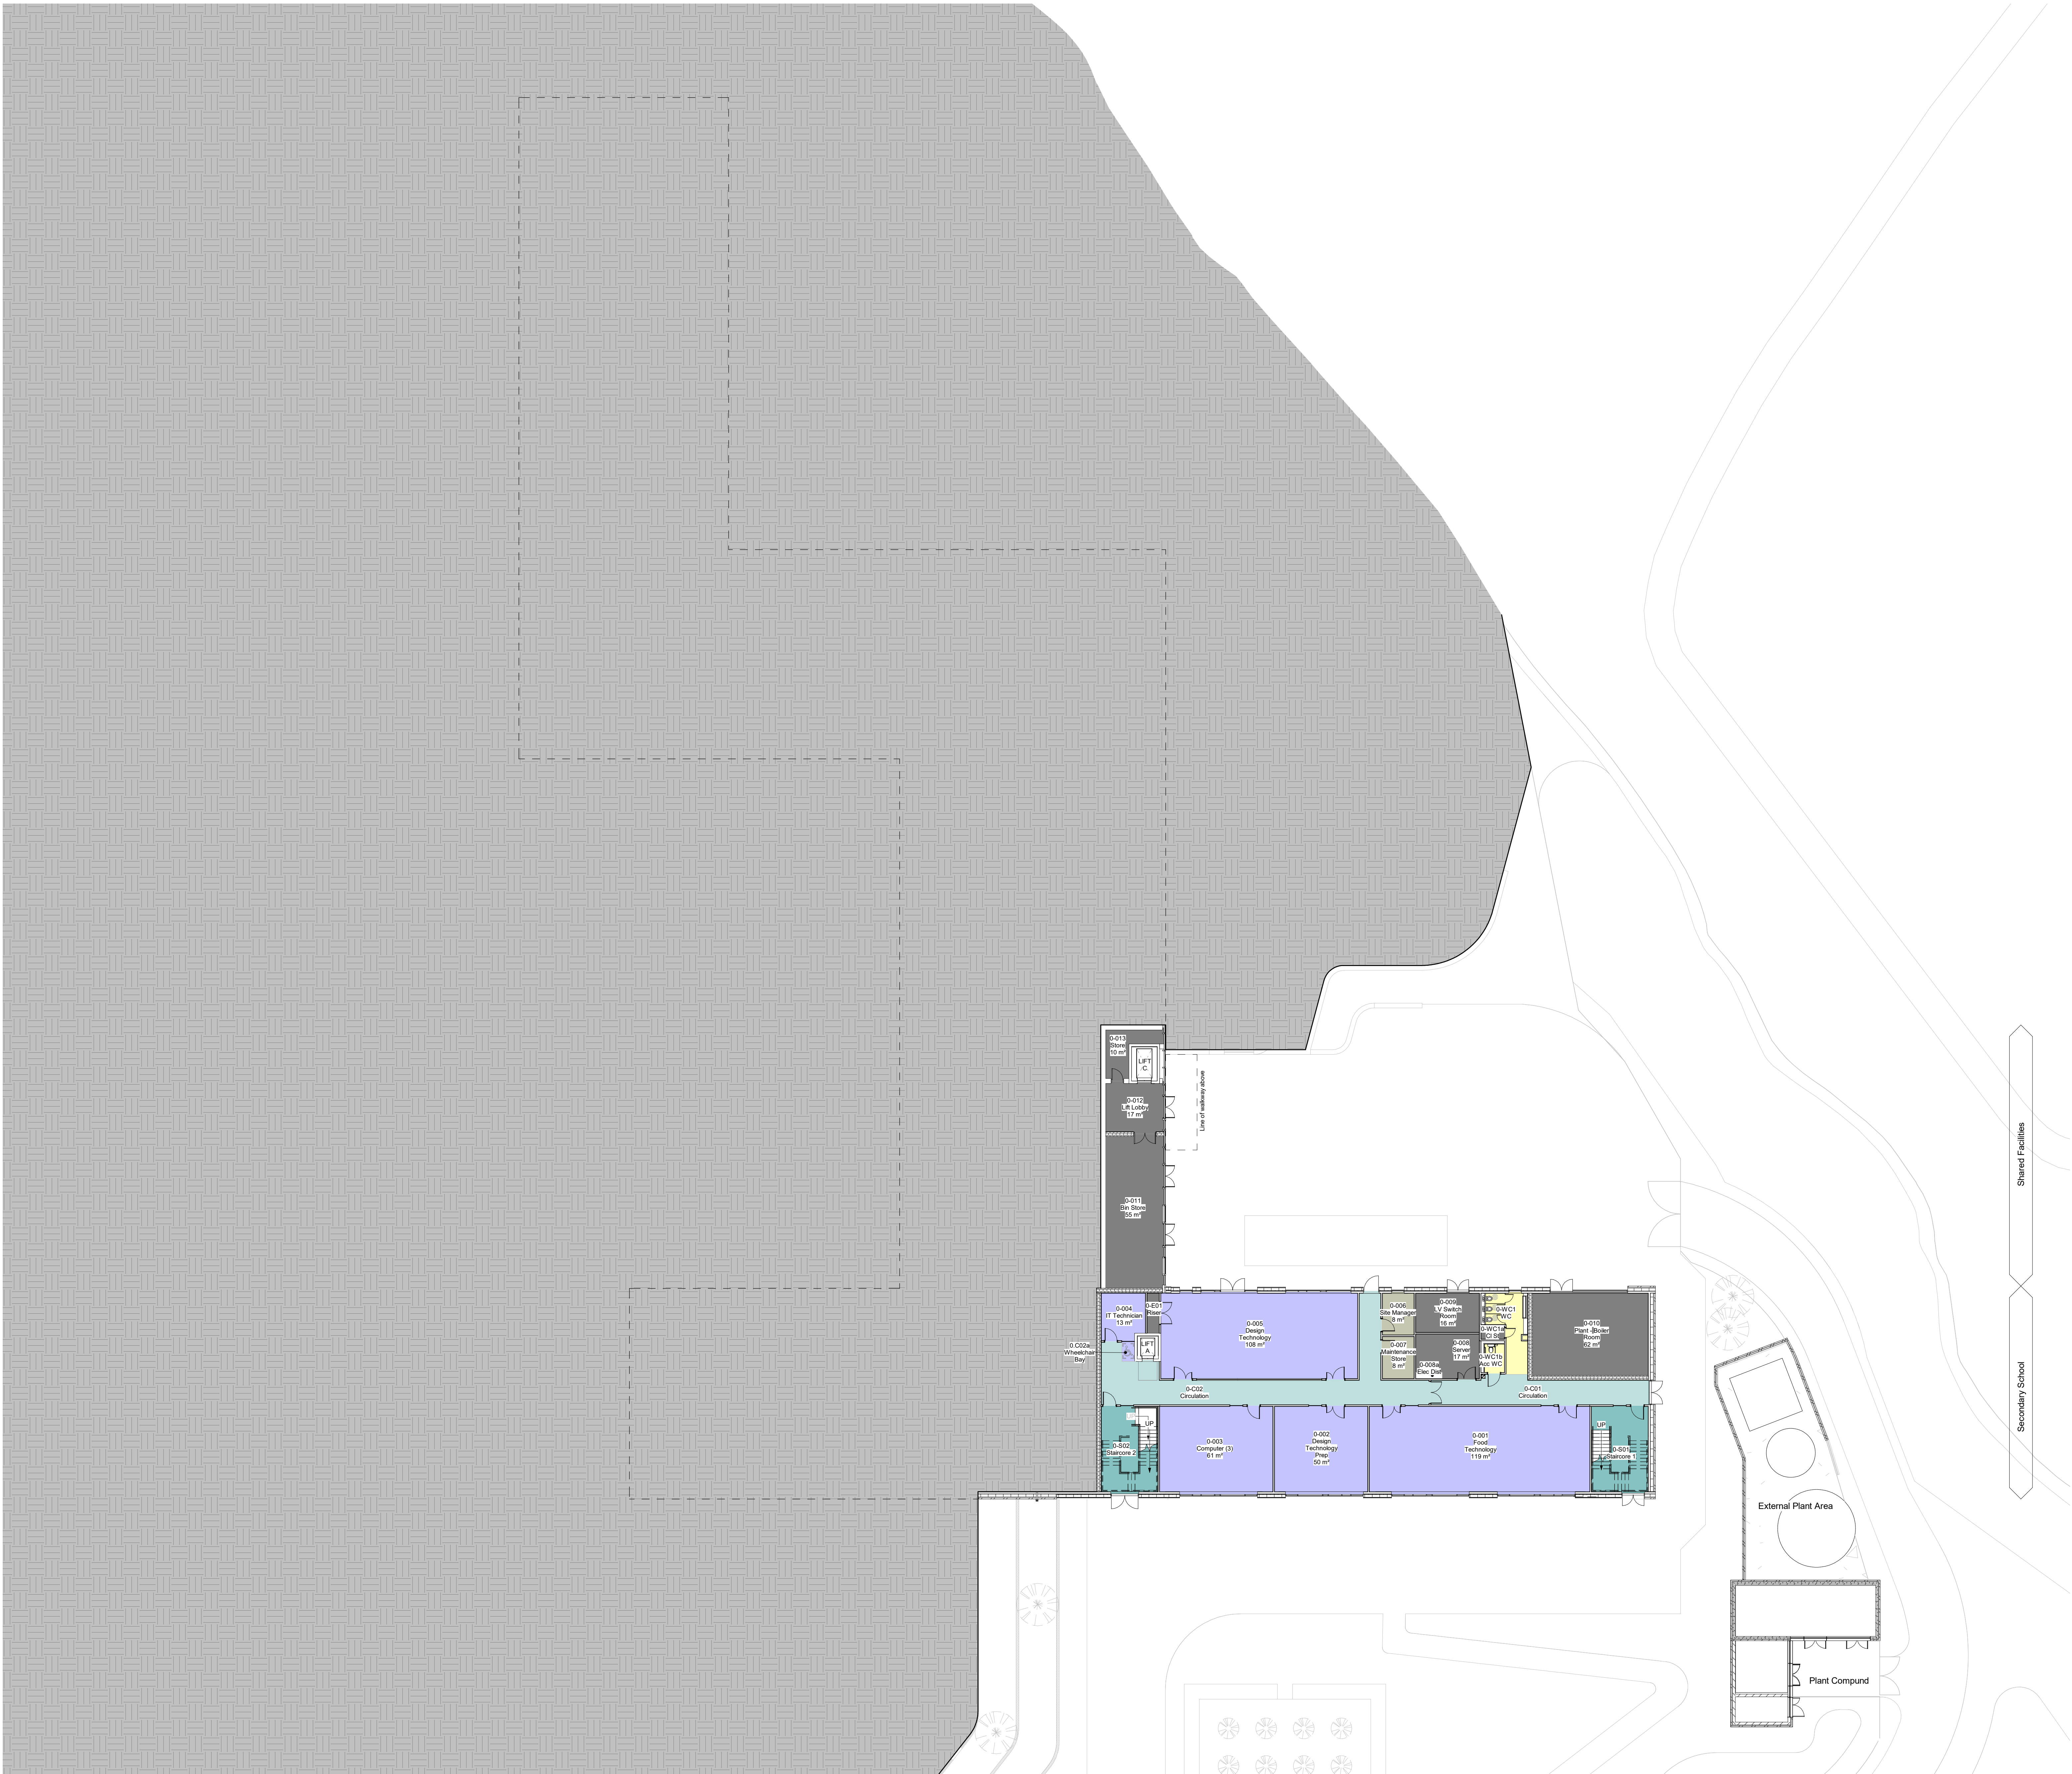

KEY PLAN

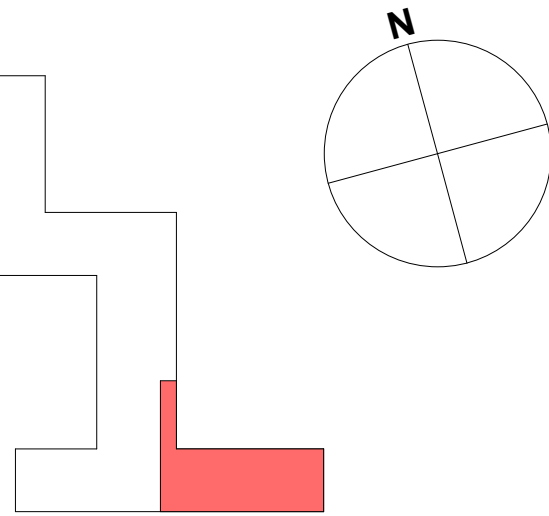

Rev	Date	Description	By	Chk'd	App'd
P11	24/04/2023	Issued For Planning	AH	FG	TH
P10	07/02/2023	Issued For Planning	AH	FG	TH
P9	08/02/2023	For information	AT	FG	TH
P8	03/02/2023	For information. Refer to revision note 06.	AH	FG	TH
P7	20/01/2023	Bin Store Updates. Issued for information	AH	FG	TH
P6	16/12/2022	For information - Refer to revision note	AH	FG	TH
P5	30/11/2022	For information	AH	FG	TH
P4	08/11/2022	Updated Layouts	CS	FG	TH
P3	07/10/2022	Updated Layouts	CL	FG	TH
P2	07/09/2022	Stage 2 Updates	KR	FG	TH
P1	06/08/2022	Preliminary Issue	KR	FG	TH

Drawing Submittal	FOR PLANNING	Status	S2
-------------------	--------------	--------	----



SNC-LAVALIN

ATKINS

Member of the SNC-Lavalin Group

The HUB
500 Park Avenue
Almondsbury
Bristol
BS32 4RZ
Tel: +44 1454 616217
www.atkinsglobal.com
© SNC-Lavalin (2019)

Client
Willmott Dixon Construction Ltd

Project Title
Blessed Carlo Acutis Catholic School

Drawing Title
Level 00 - General Arrangement Plan

Scale	Designed	Drawn	Checked	Authorised
1 : 200	FG	AH	FG	TH
Original Size	Date	Date	Date	Date
A0	30/11/2022	07/02/2023	07/02/2023	07/02/2023
Drawing Number	Revision	Revision	Revision	Revision
BCA-ATK-V1-00-DR-A-011001	P11			